


Notes

At planning stage scale this drawing using the scale bar only.
At construction stage Contractor not to scale this drawing and all dimensions to be checked by the Contractor before construction proceeds.
This drawing is the copyright of Landmark Architecture Limited and shall not be in any way used or reproduced without their prior written consent.

MATERIALS KEY

- RED MULTI STOCK BRICK SIMILAR TO EXISTING HOUSE
- BRICK QUOINS DETAIL (4 COURSES AS EXISTING)
- TILED ROOF TO MATCH EXISTING HOUSE
- K REND SILICONE RENDER (OFF WHITE) SCRAPED TOP COAT FINISH
- HERRINGBONE BRICK INFILL TO PROJECTING BAY WITH BLACK PAINTED HALF TIMBERED DETAILING SURROUND
- A RATED - HERITAGE STYLE ALUMINUM WINDOW / DOOR SYSTEM IN WHITE FINISH
- WHITE PAINTED SUPPORT BRACKET TO ROOF OVERHANG. DETAILS TO MATCH EXISTING STYLE OF HOUSE
- BRETT MARTIN CASCADE CAST EFFECT GUTTERING HERITAGE BLACK
- TILED DORMER CHEEKS WITH CEDRAL FIBRE CEMENT FASCIA AND SOFFITS IN WHITE.
- SOLID OAK, ARTS AND CRAFTS STYLE GATE. NATURAL FINISH
- NEW TIMBER FENCING TO BOUNDARY
- BRICK PIER IN SIMILAR RED STOCK BRICK AND WALL TO FRONT BOUNDARY WITH STONE COPING
- ALUMINIUM SLIDING DOOR SYSTEM
- CHIMNEY IN ARTS AND CRAFTS / METRO LAND STYLE.
- PAINTED TIMBER FRONT DOOR WITH GLAZED SIDE WINDOWS IN ARTS AND CRAFT STYLE
- RECESSED WINDOW REVEAL
- CONSERVATION ROOFLIGHTS
- STONE AND MASONRY SURROUNDS TO WINDOW
- HEAT PUMP ENCLOSURE, CONSTRUCTED FROM RED WESTERN CEDAR, WITH HORIZONTAL OPEN SLAT CLADDING AND SEDUM GREEN ROOF
- STORE ENCLOSURE, CONSTRUCTED FROM RED WESTERN CEDAR, WITH HORIZONTAL OPEN SLAT CLADDING AND SEDUM GREEN ROOF
- SOLAR PV PANELS ARRAY
- HALF TIMBERED DETAILING WITH GLASS INFILL
- BRICK ON EDGE PARAPET WITH TILE CREASE OVERSAILING COURSE
- TILE RIDGE TO EDGE OF FLAT ROOF
- RED WESTERN CEDAR SLATTED TIMBER DOORS TO CONCEAL BIN STORE


A

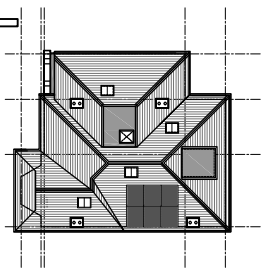

E	NOTES TO KEY AMENDED	03.05.24	TT
D	AMENDED AS CHO COMMENTS	30.01.24	TT
C	AMENDED AS CHO COMMENTS	19.01.23	TT
B	AMENDED AS CHO COMMENTS	13.10.23	TT
A	ISSUED FOR PLANNING	31.07.23	TT
100		DRN	OWN

LANDMARK ARCHITECTURE LIMITED
1st floor | 19 Northfields Prospect |
Northfields | London | SW18 1PE
T 0203 358 0358
F 0208 870 3511
E info@landmarkarchitecture.co.uk

project	24 CHOLMELEY CRESCENT N6		
title	PROPOSED STREET ELEVATION A		
scale	1:50 @ A1 1:100 @ A3 APRIL 2023	dwg	TT RM
date		chk	
drw no.	797/108	rev	E

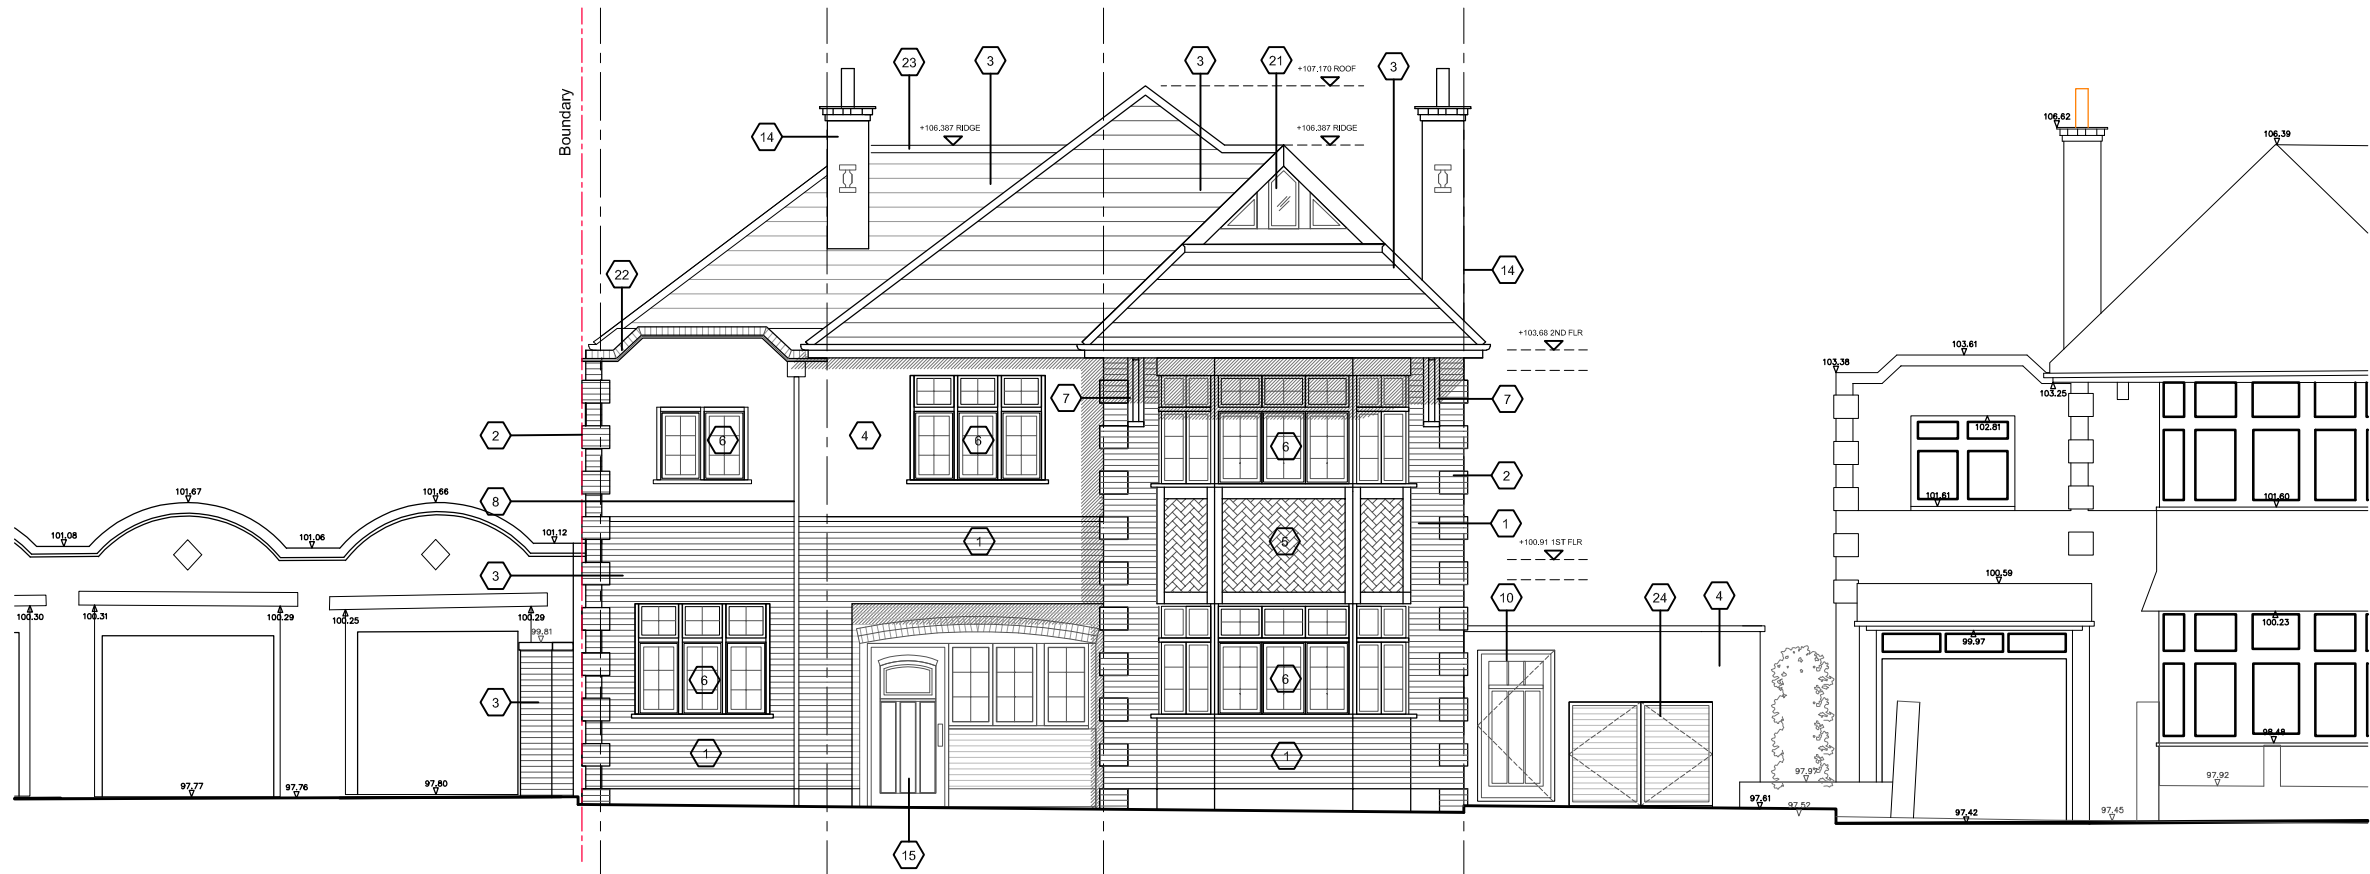

PROPOSED STREET ELEVATION A



PROPOSED STREET ELEVATION A - BOUNDARY TREATMENT

