
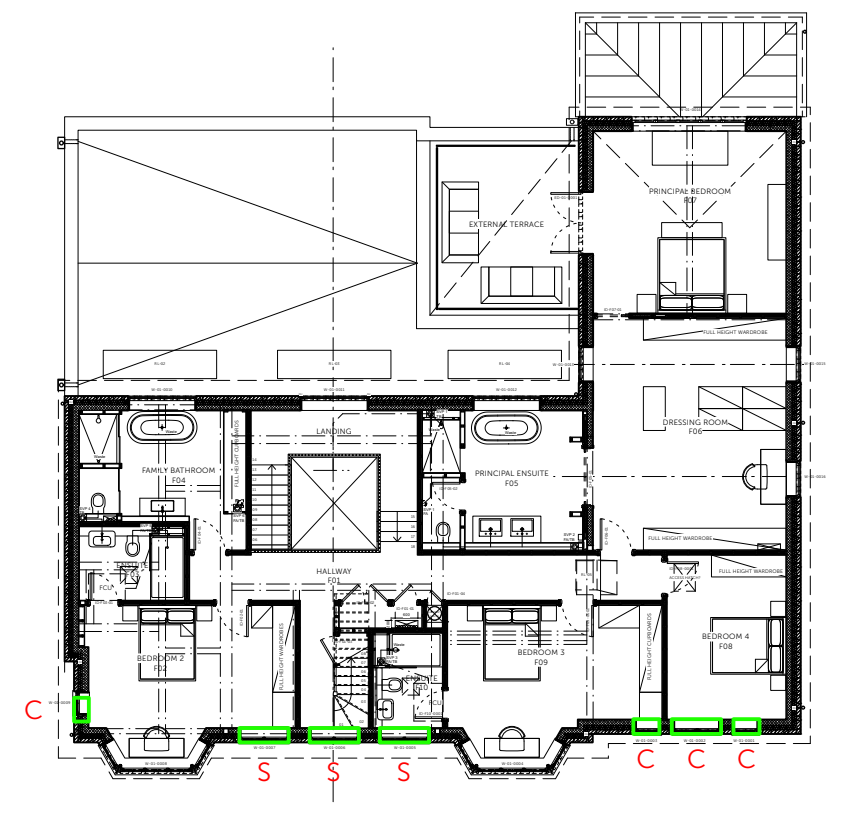
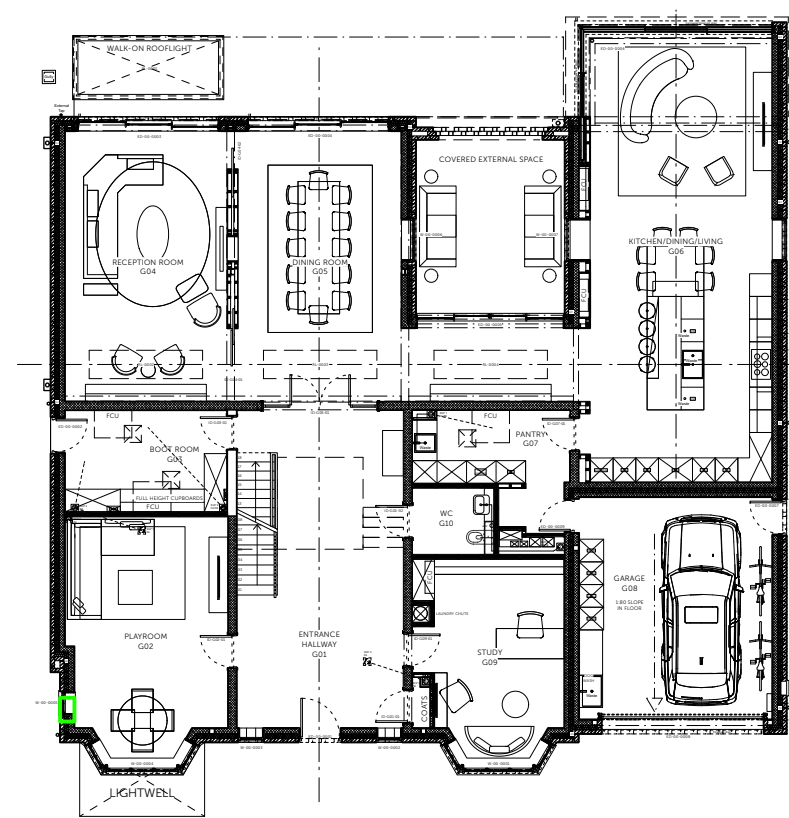
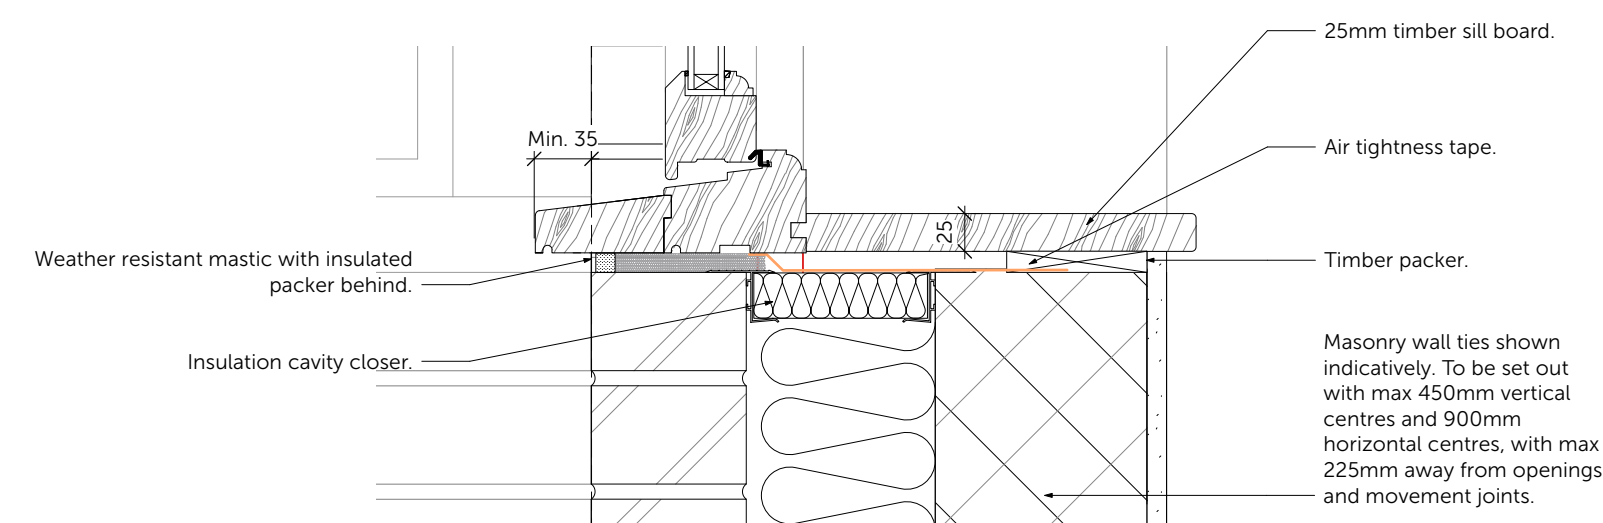
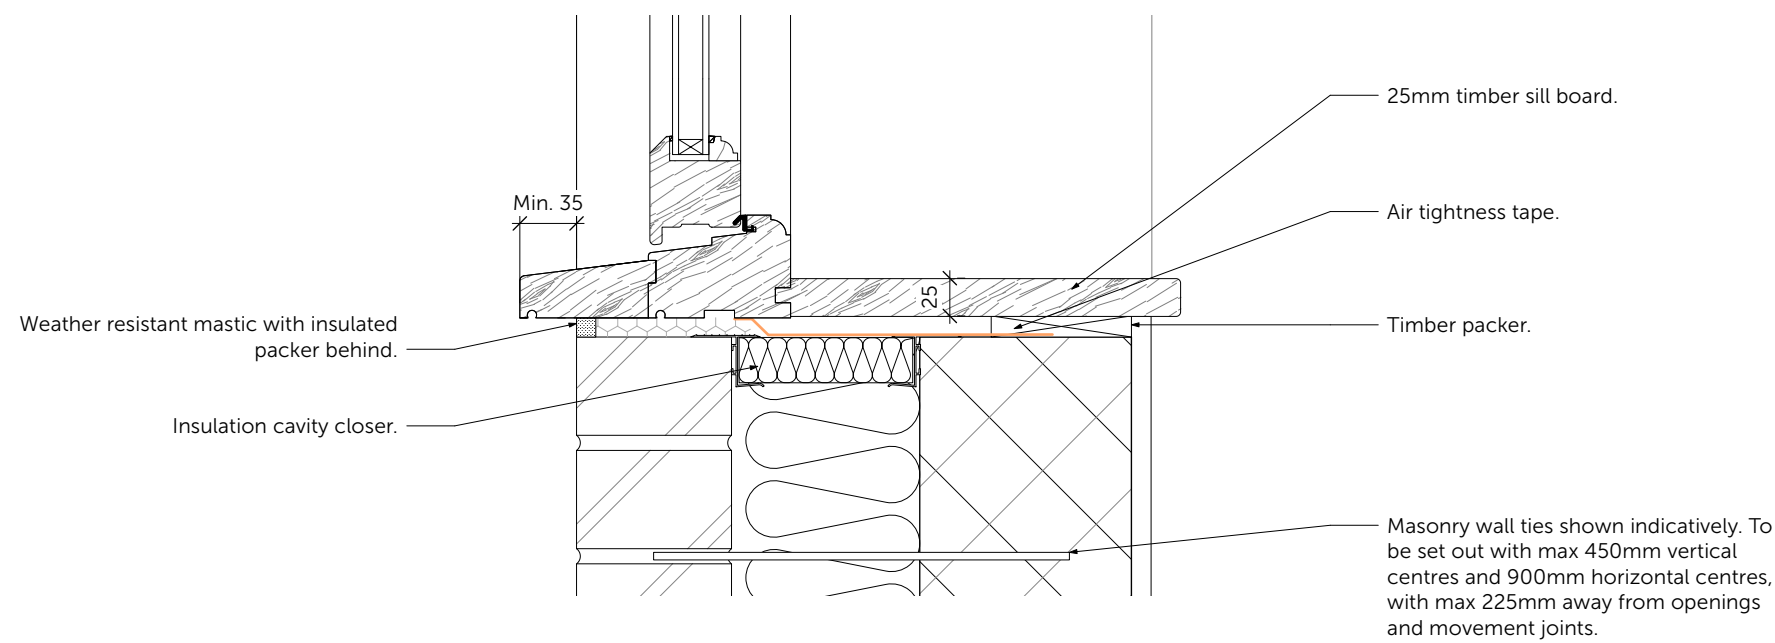
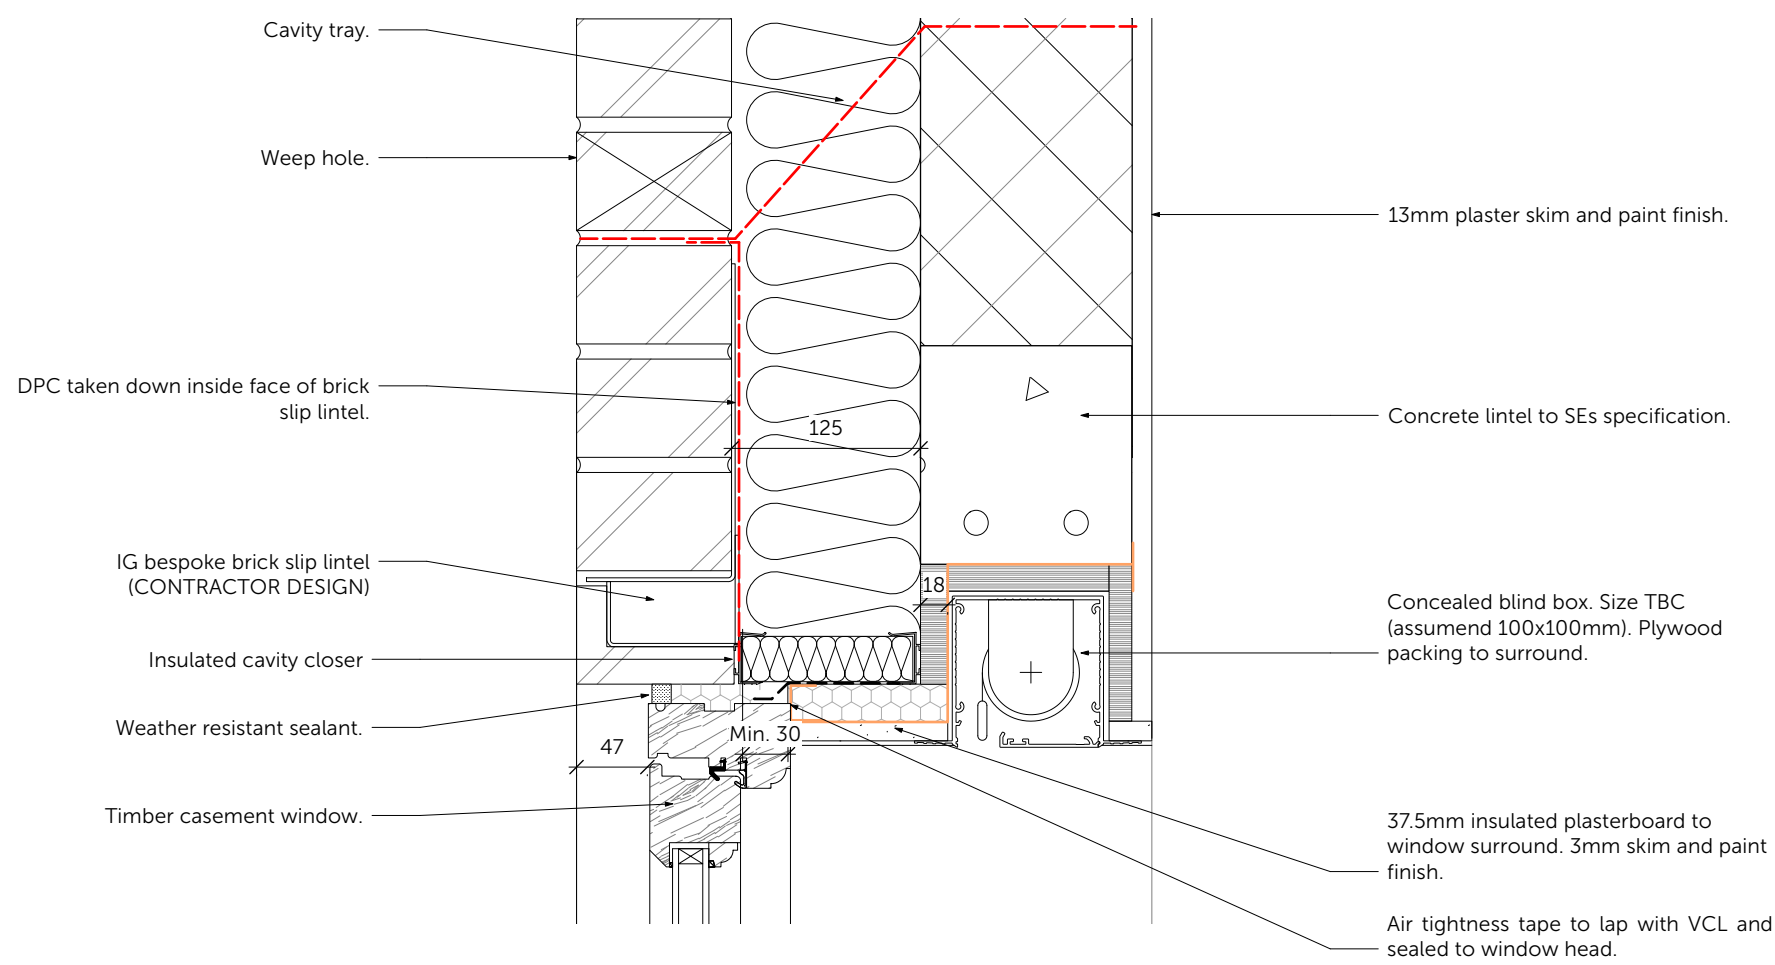
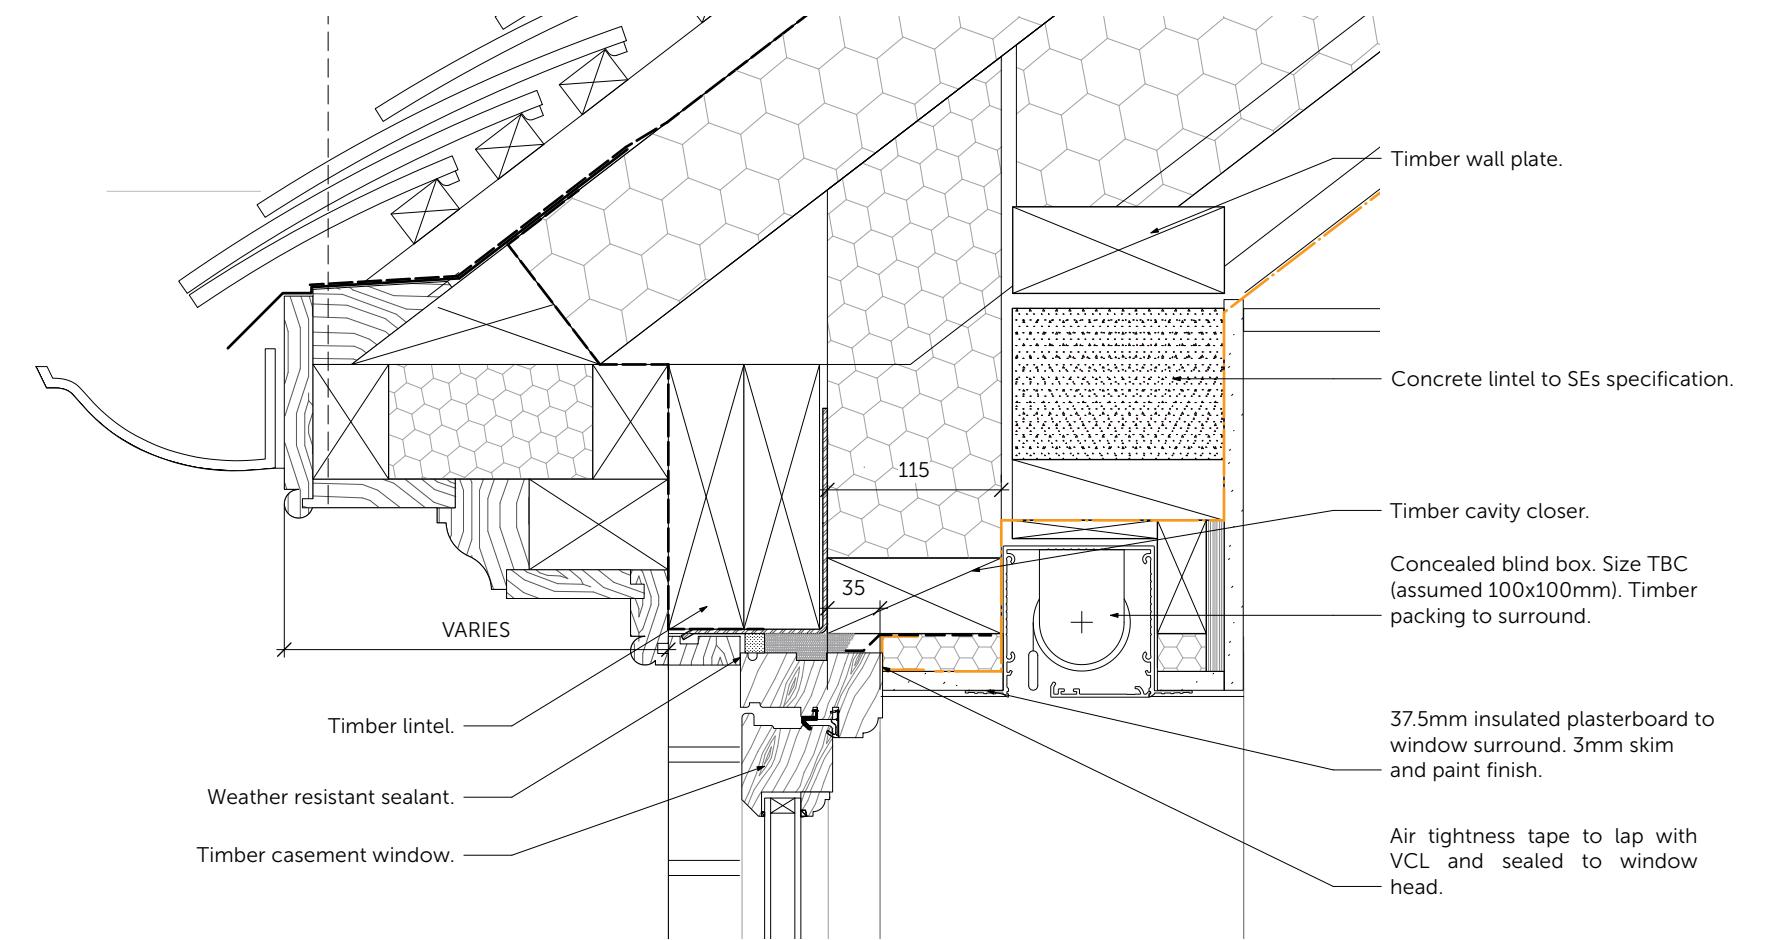
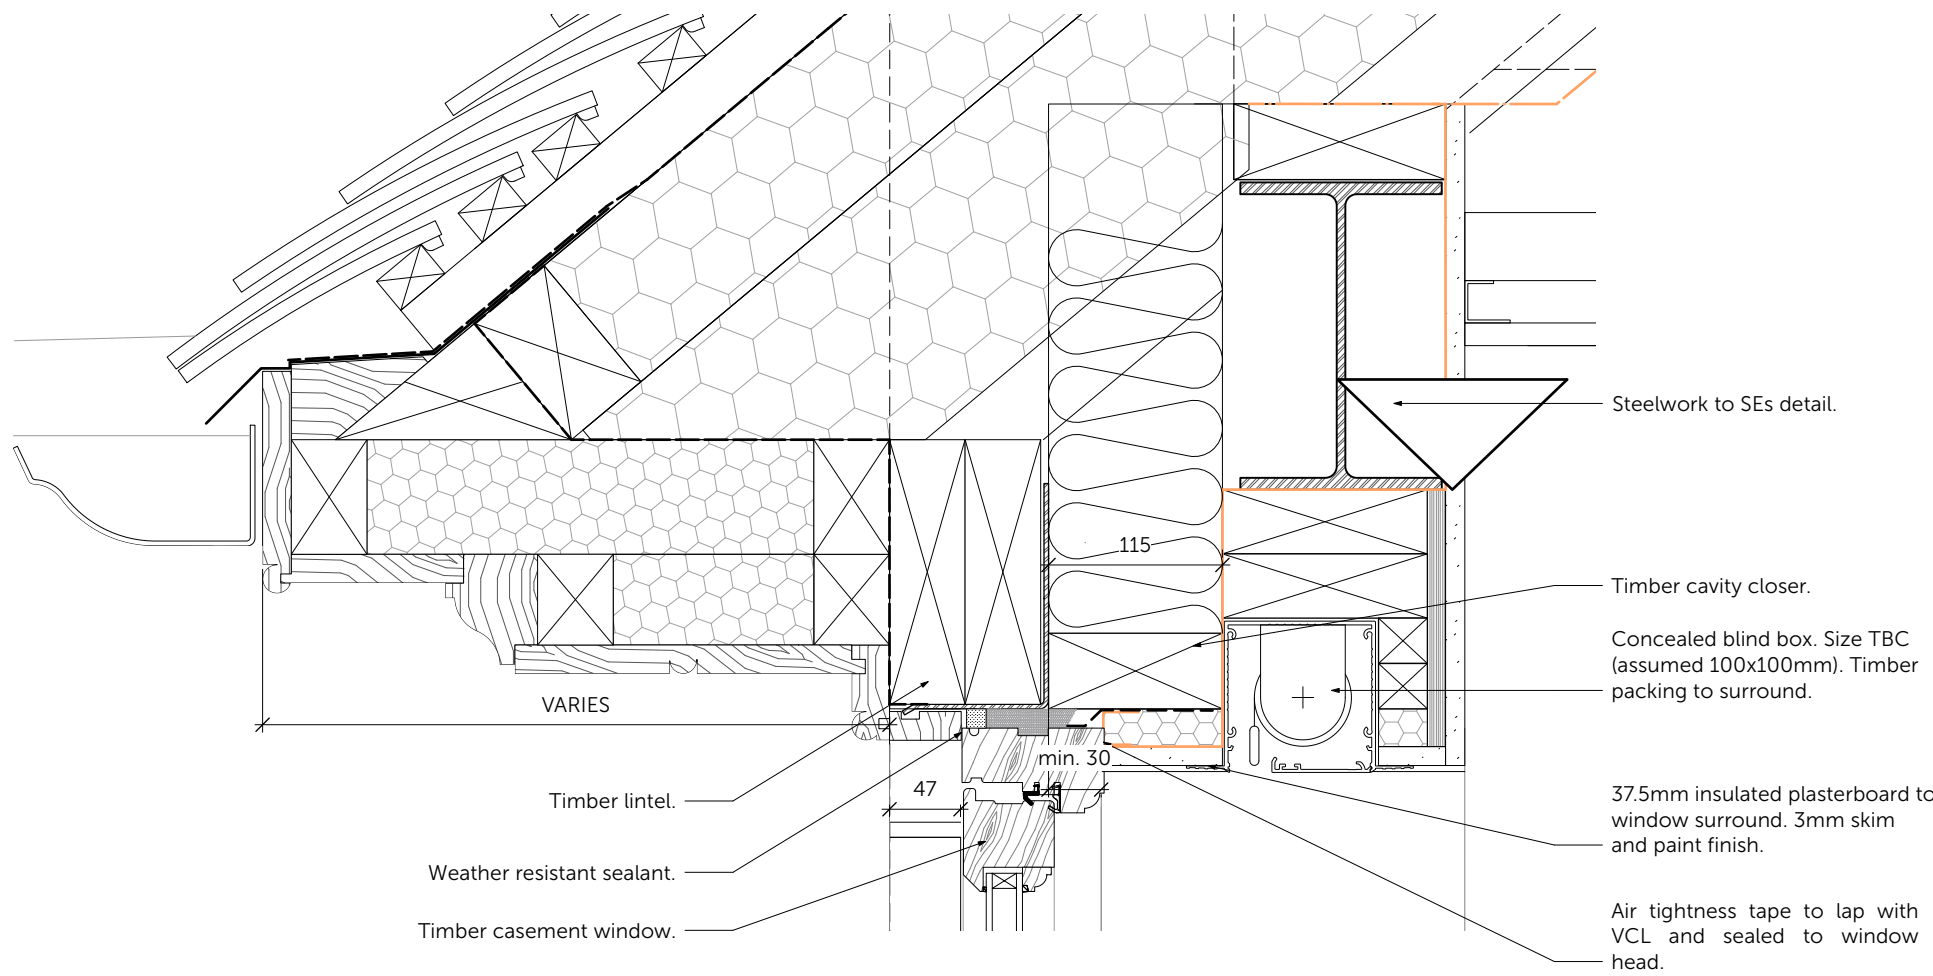
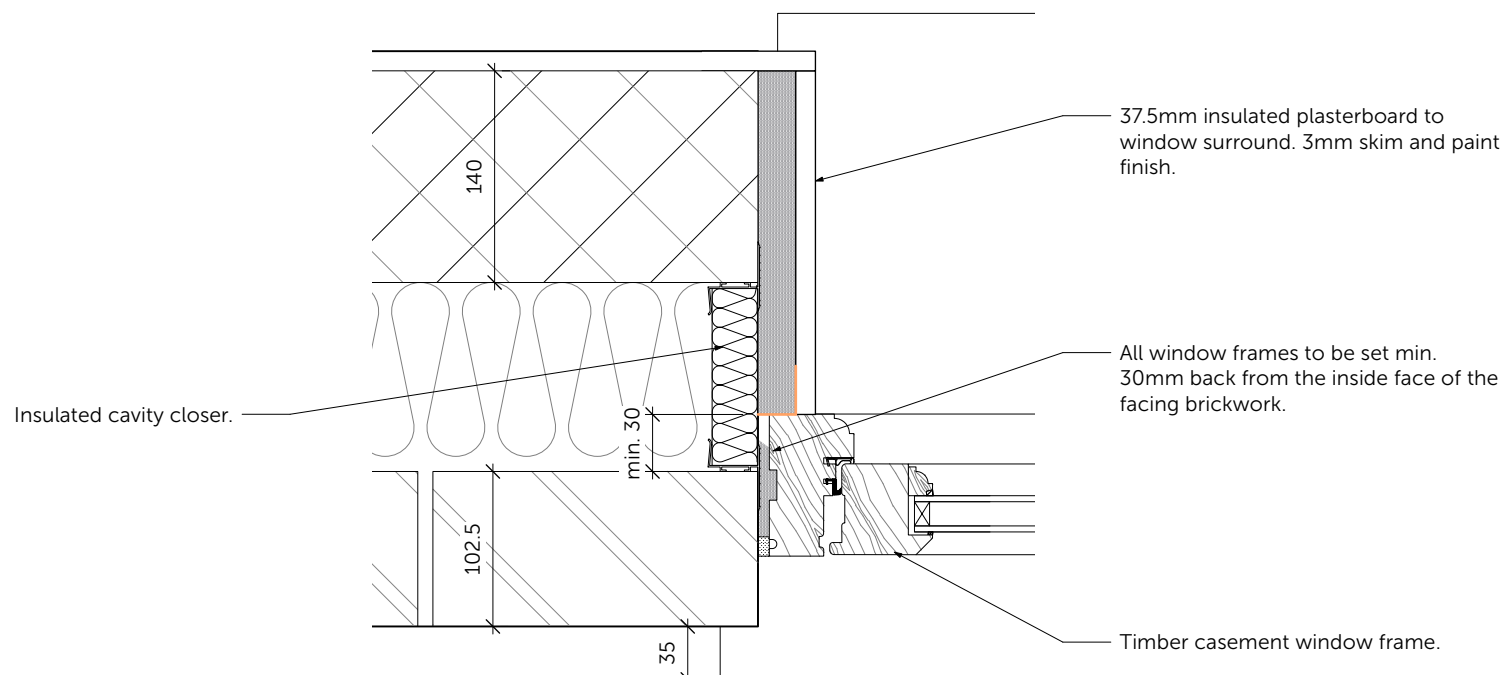


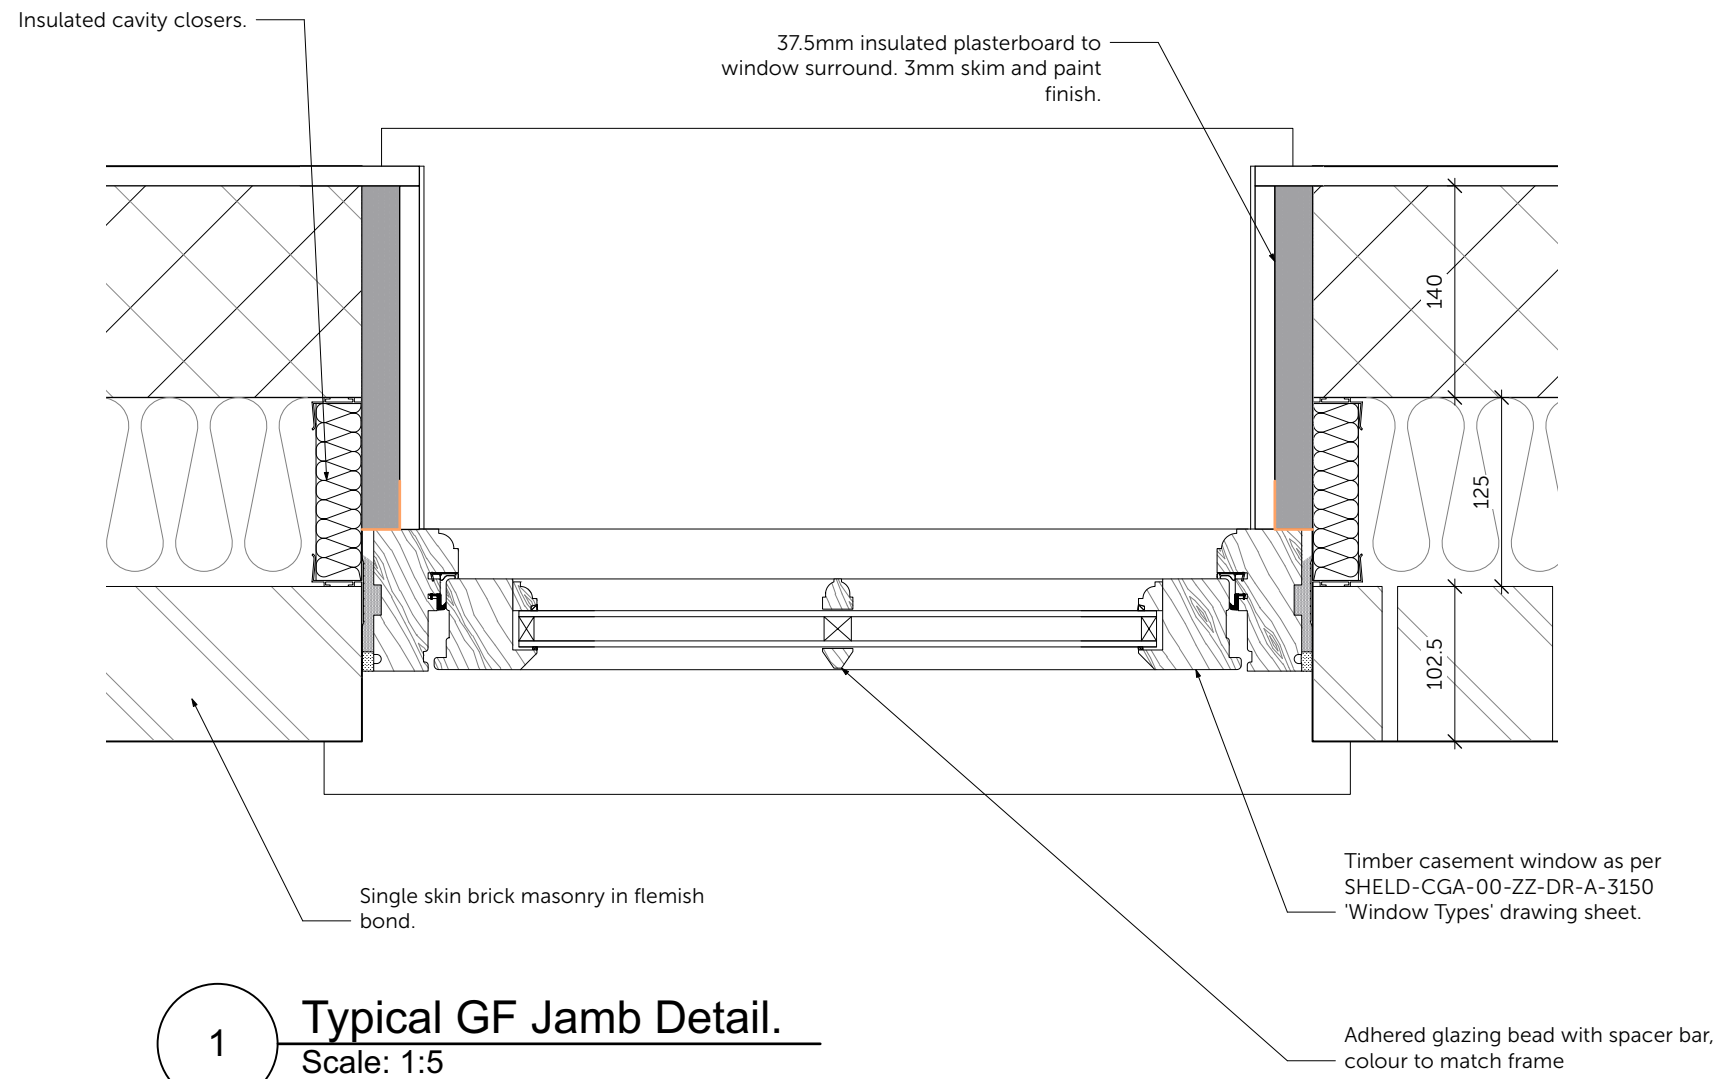

NOTE :

- REFER TO WINDOW SCHEDULE - SHELD-CGA-00-ZZ-SH-A-3150 FOR MORE DETAILS.
- REFER TO STRUCTURAL ENGINEER'S DRAWINGS FOR ALL STRUCTURAL DETAILS.
- REFER TO BAY WINDOW DRAWINGS FOR FURTHER TIMBER WINDOW DETAILS.

DO NOT SCALE FROM THIS DRAWING AND CHECK ALL DIMENSIONS ON SITE.
THIS DRAWING IS TO BE READ IN CONJUNCTION WITH ALL OTHER RELEVANT INFORMATION FROM OTHER CONSULTANTS

REV	DATE	NOTES
D1	07/12/2023	First revision.
D2	07/05/2024	Updated with revised window supplier details.

DRAWN	PROJECT	25 Sheldon Avenue	TITLE	Window Details - Timber
RM		N6 4JS		

CHECKED	SCALE	@ A1 1:5 / @ A3 1:10	DATE	June 2023	NO	SHELD-CGA-00-ZZ-DR-A-3160	REV	D2
TPR								

cowper griffith architects

COWPER GRIFFITH ARCHITECTS LLP
15 HIGH STREET WHITTFLESDON CAMBRIDGE CB22 4LT
www.cowpergriffith.co.uk