




EXISTING SIDE ELEVATION 1:100

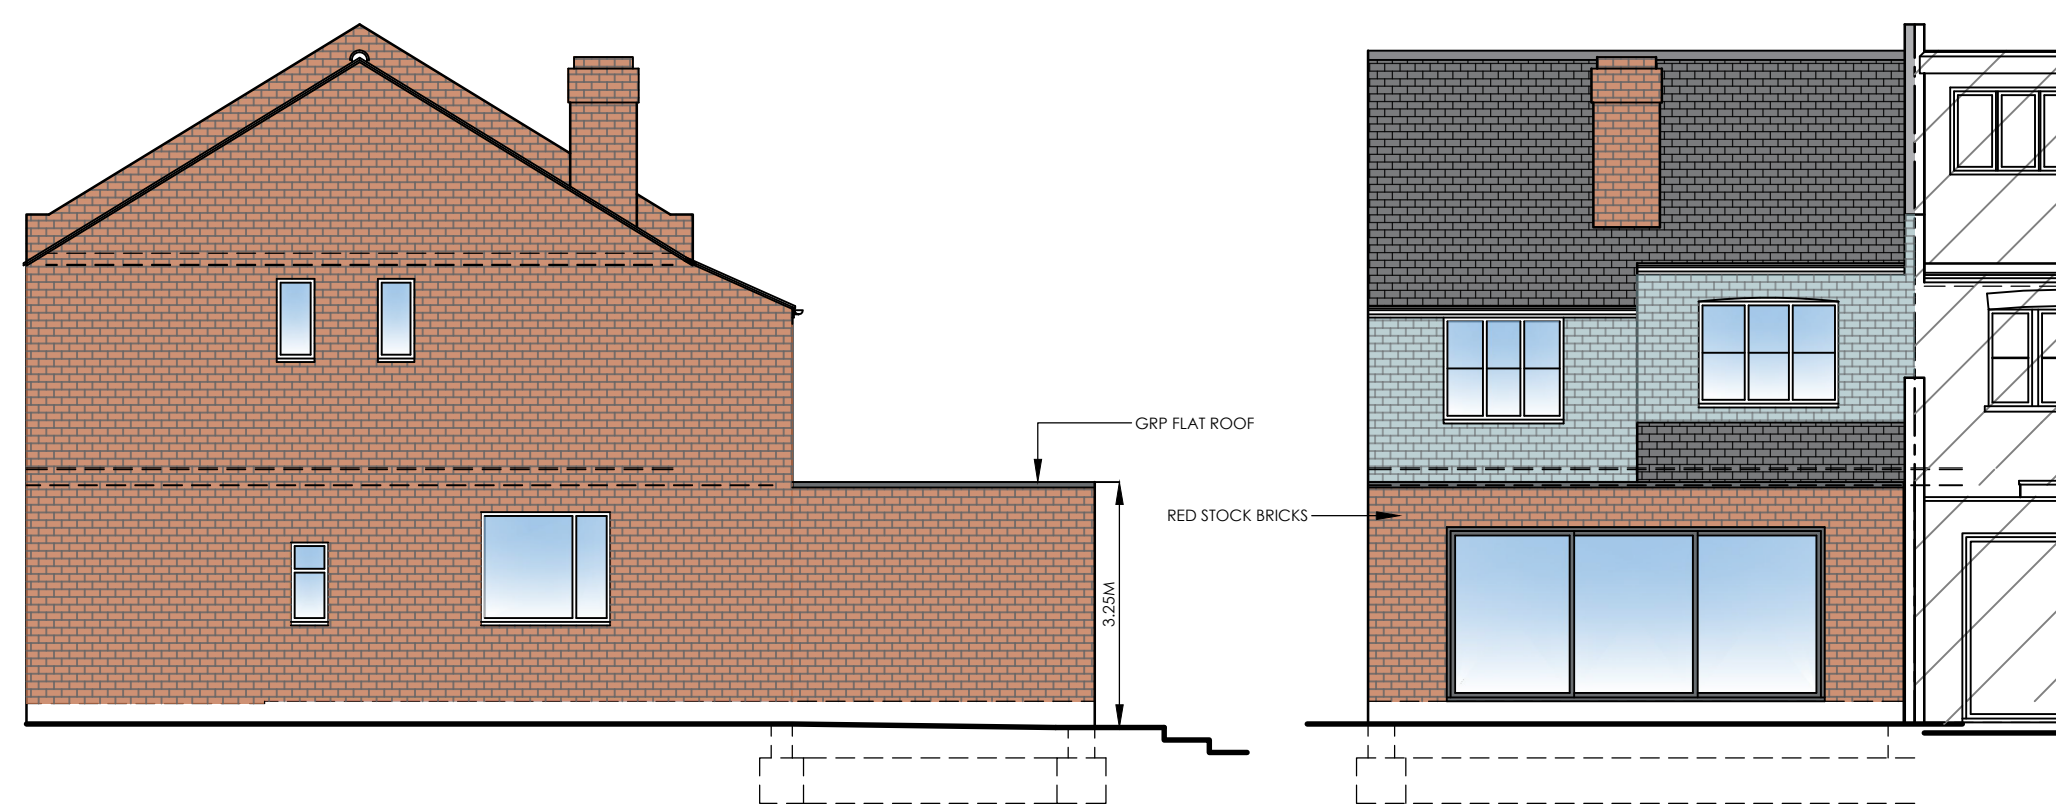


PROPOSED REAR ELEVATION 1:100

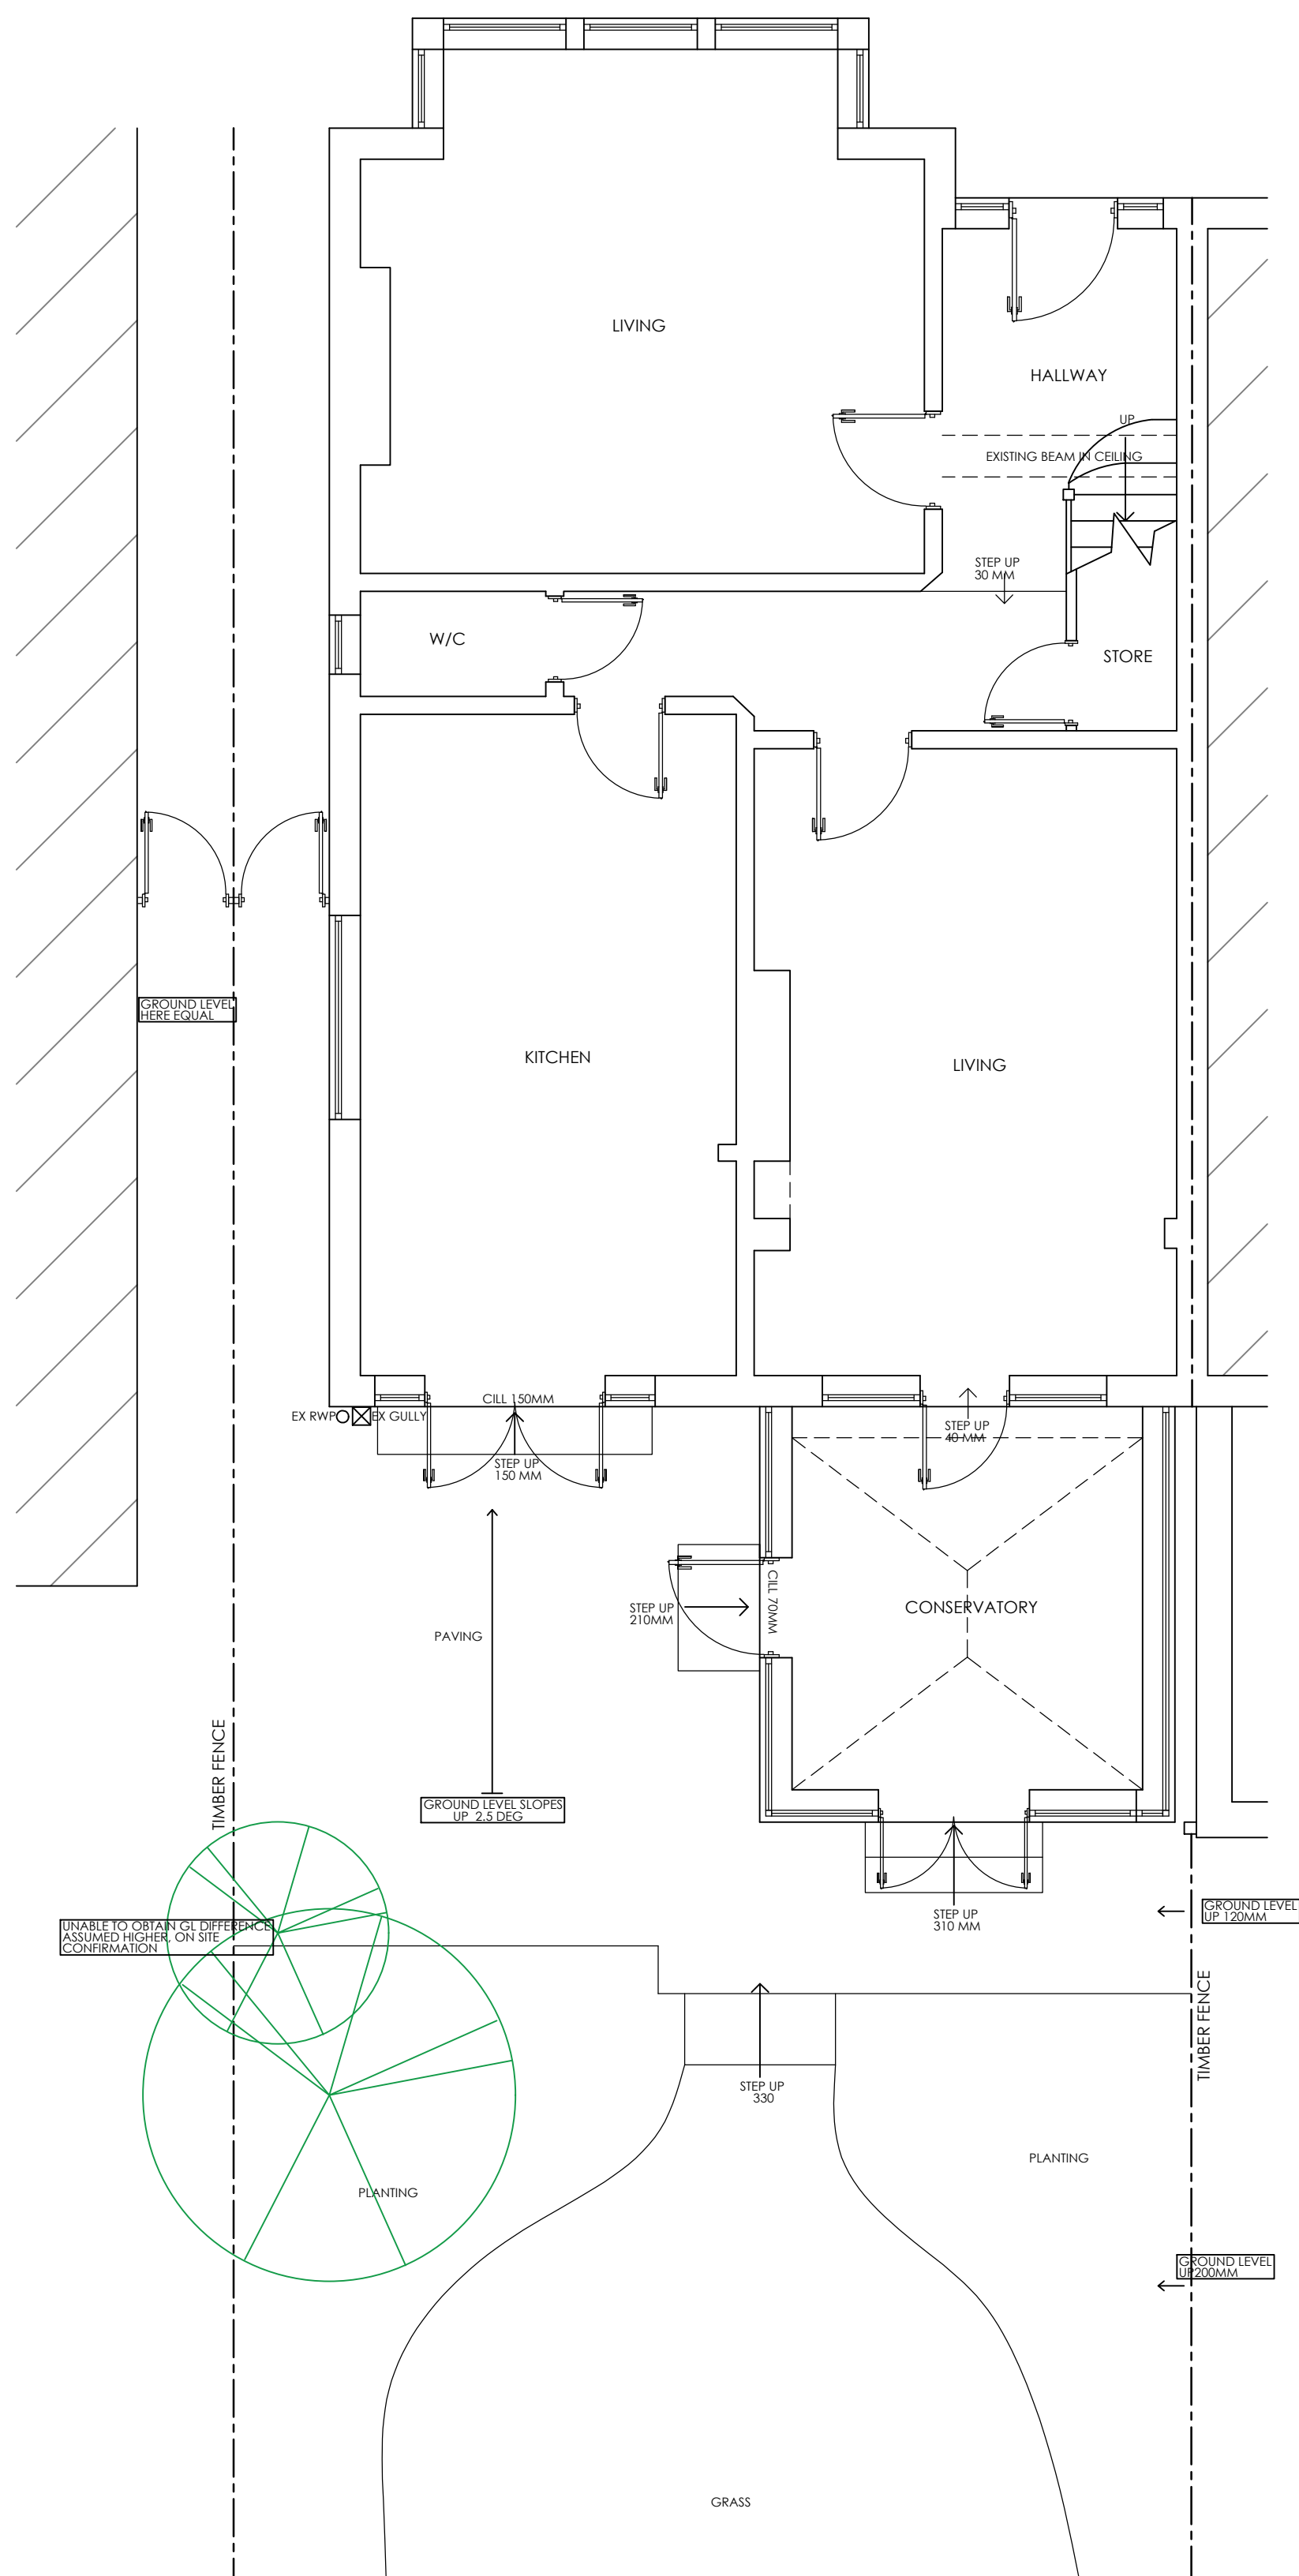


EXISTING GROUND FLOOR PLAN 1:50

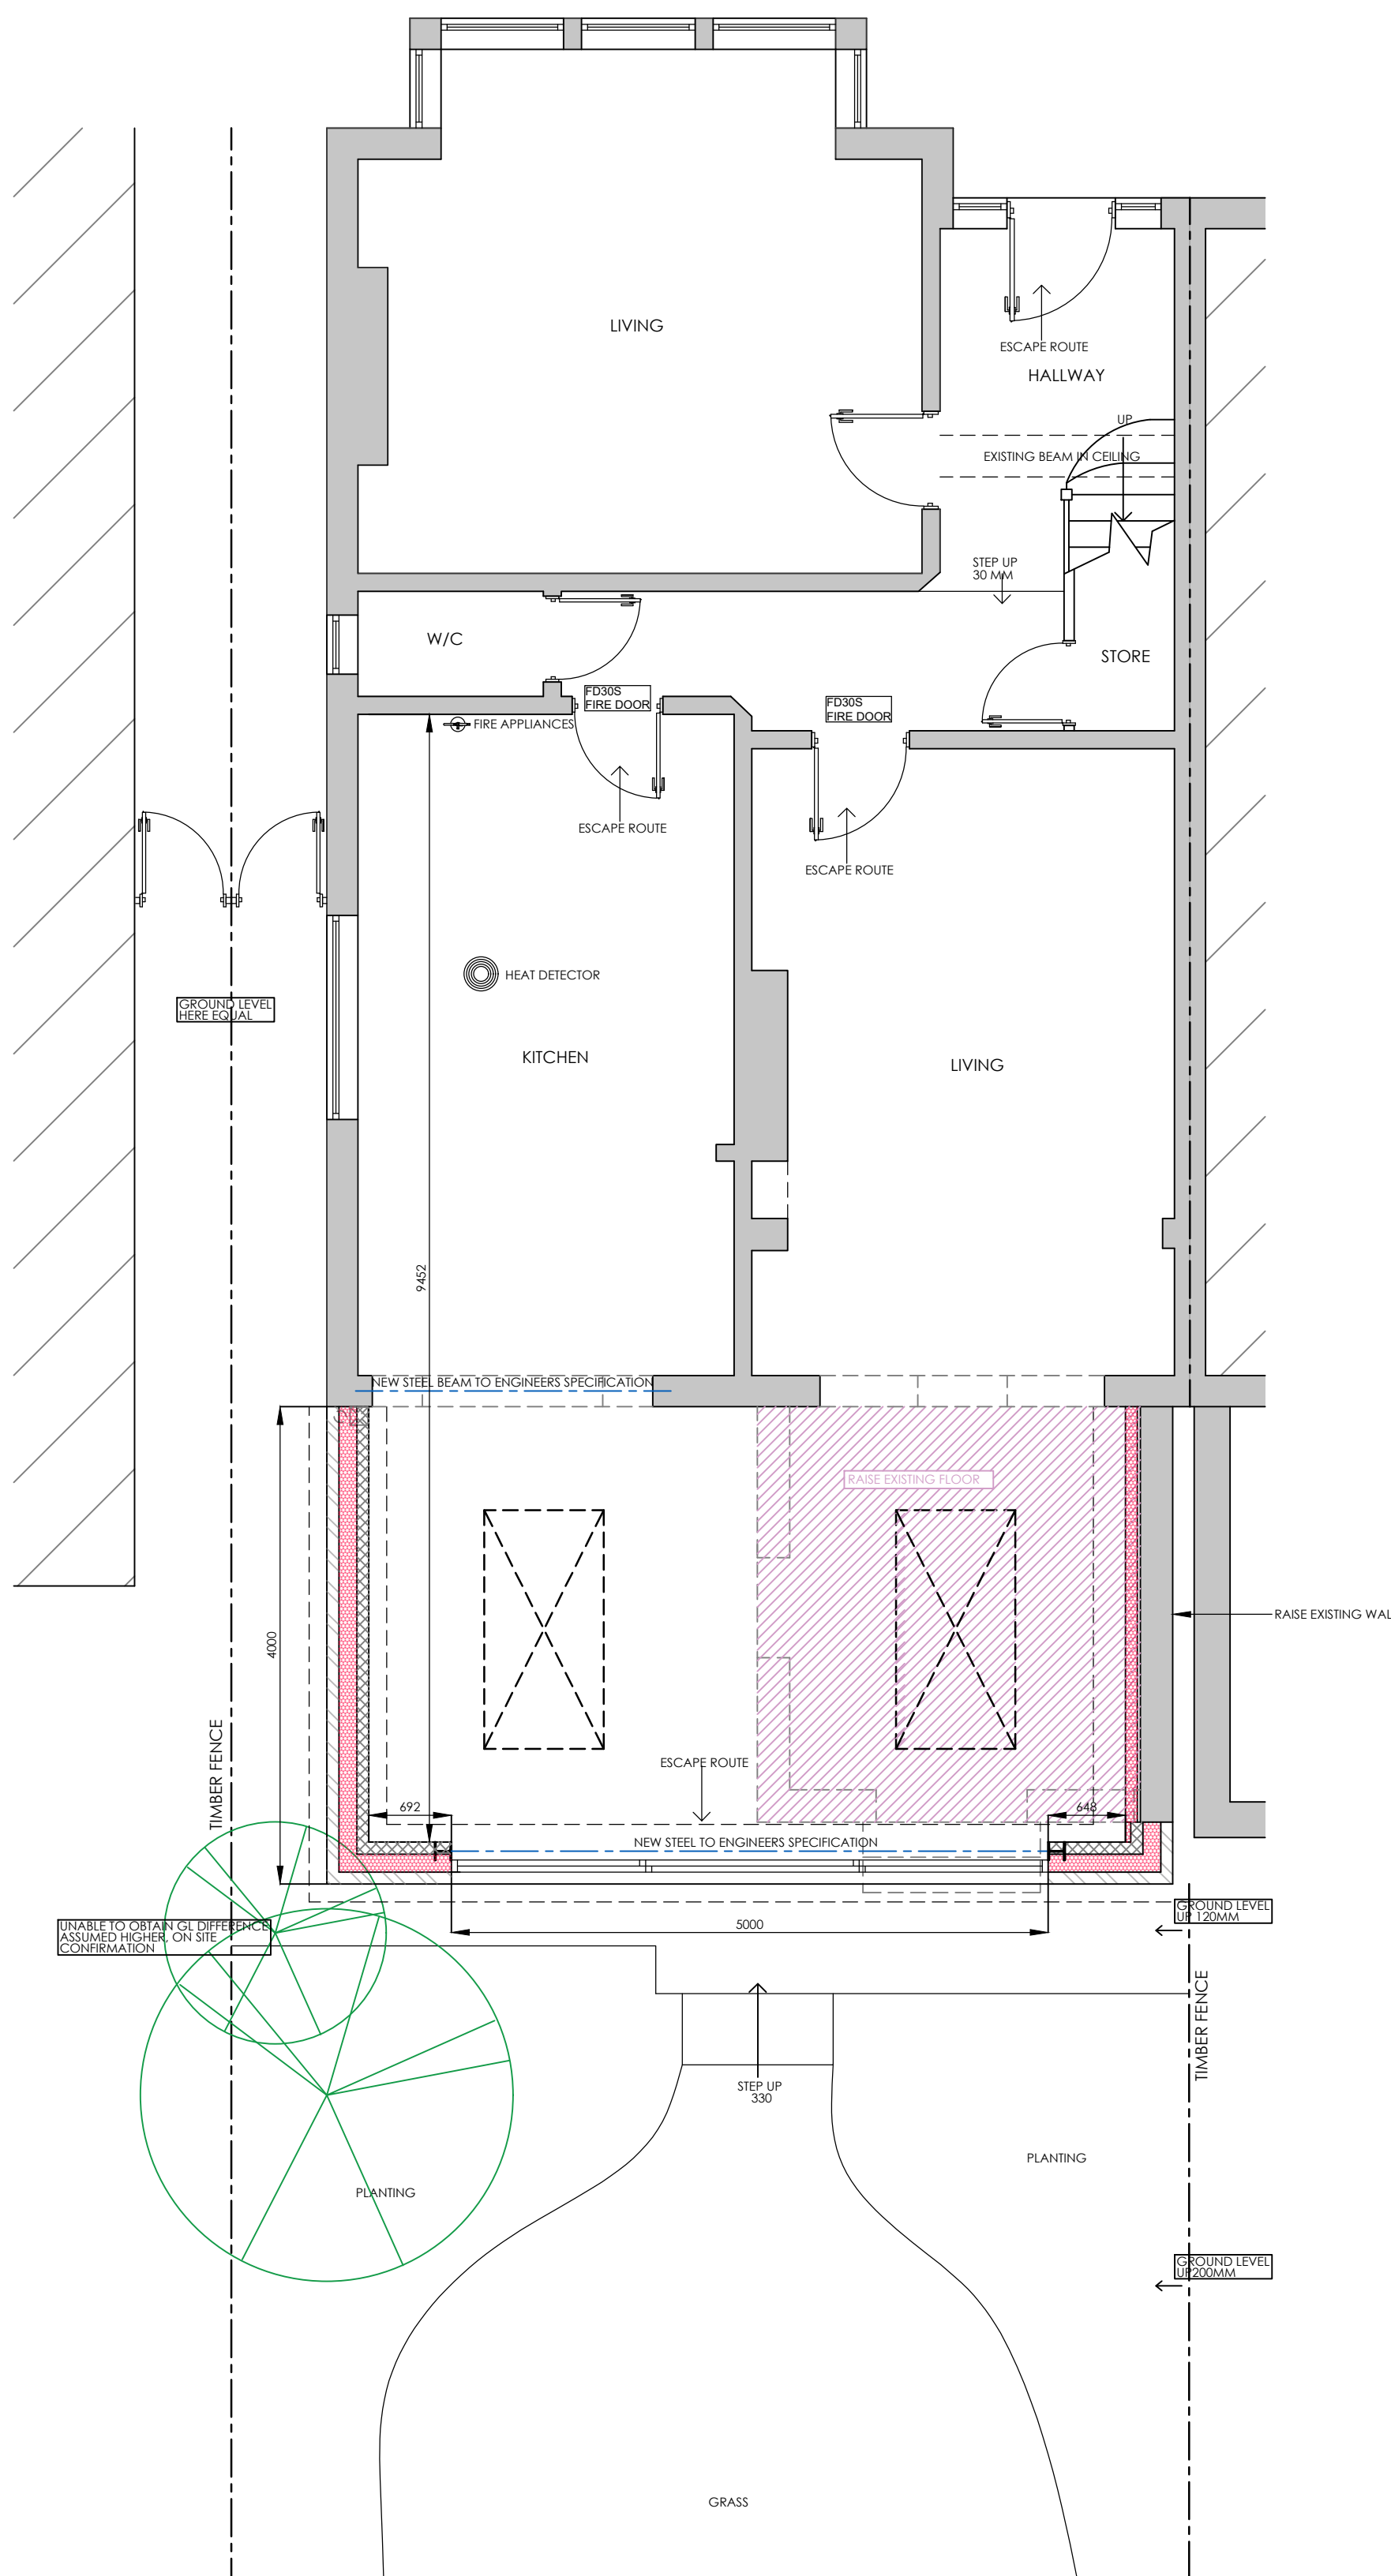


PROPOSED GROUND FLOOR PLAN 1:50

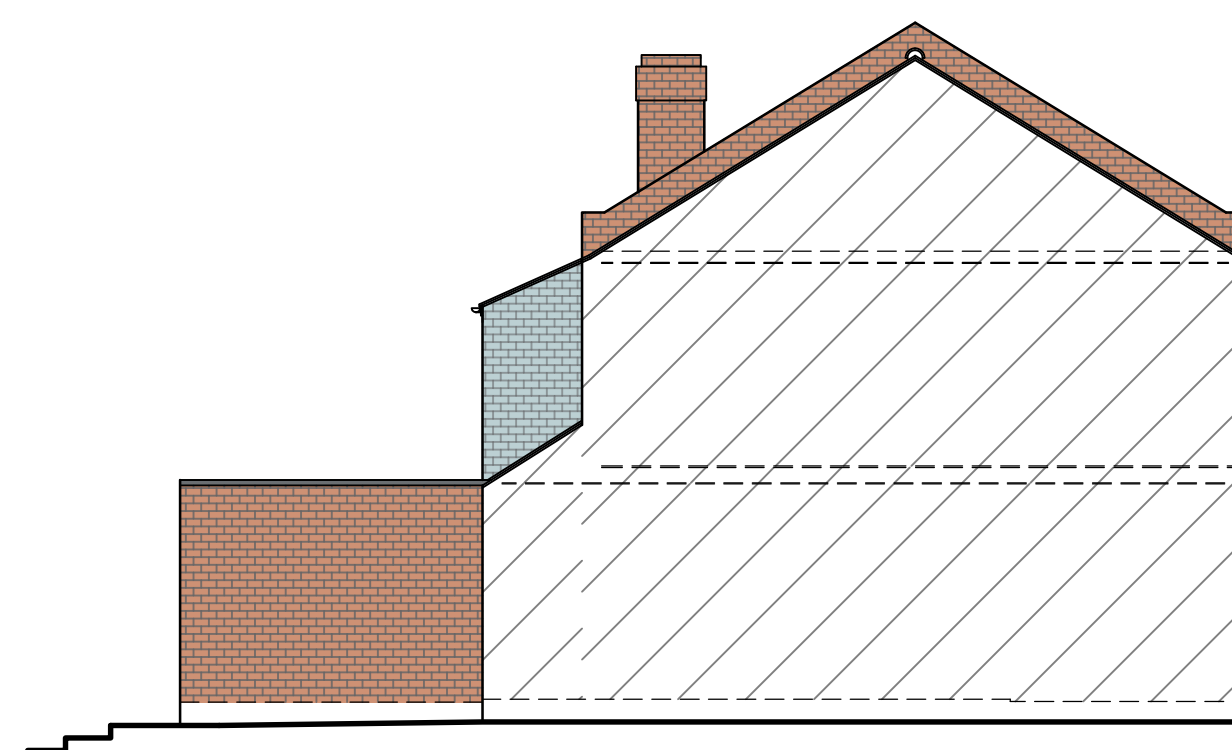

PROPOSED SIDE ELEVATION 1:100

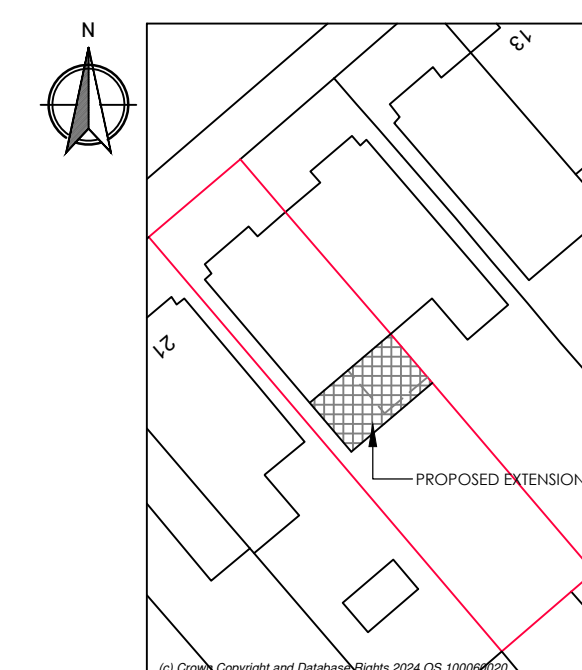

BLOCK PLAN 1:500

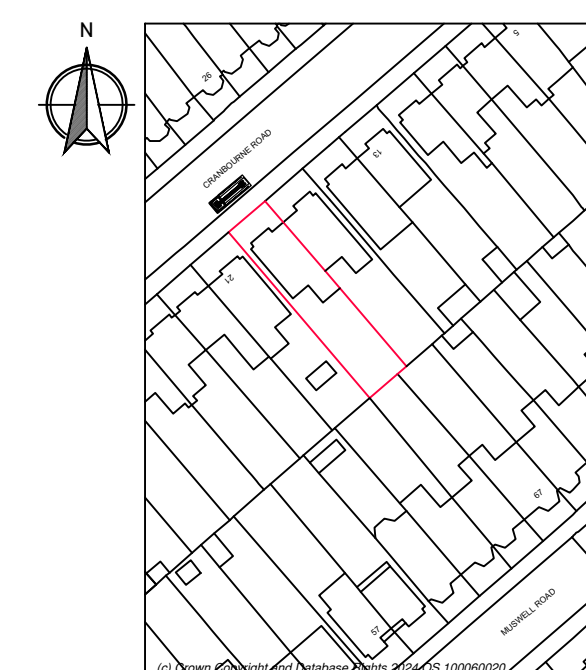

SITE LOCATION PLAN 1:1250

[illegible]