


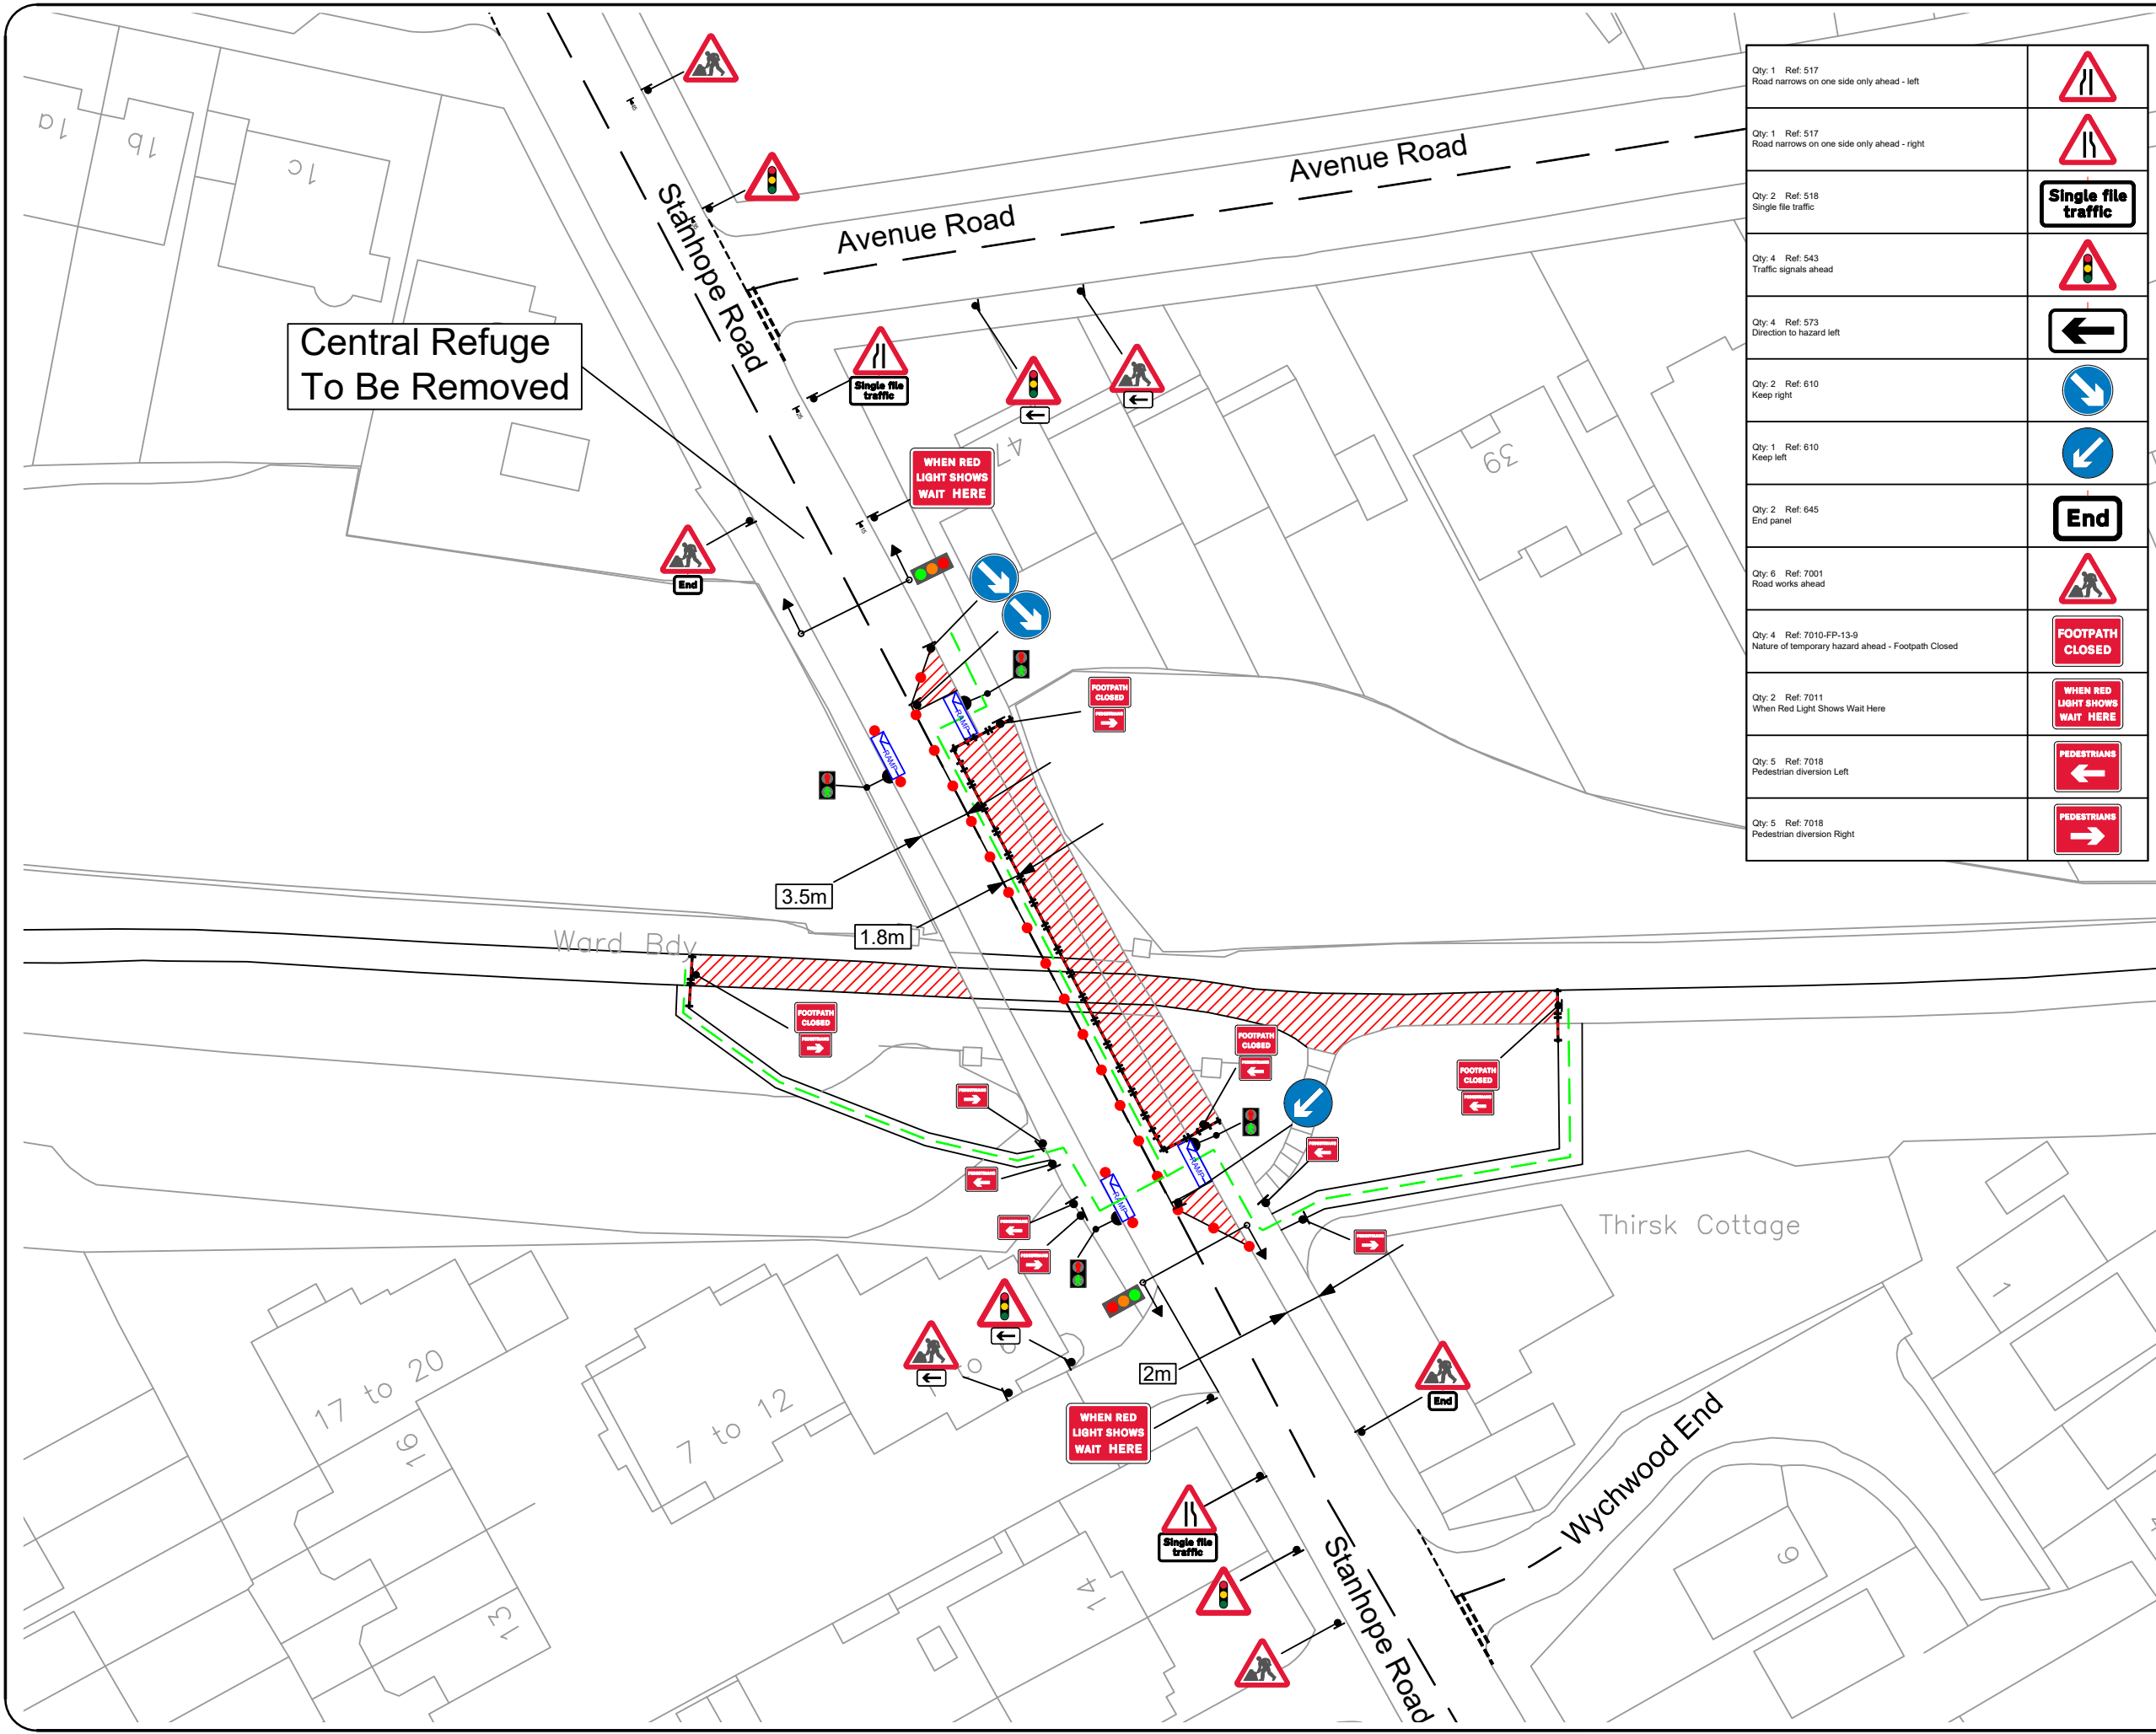

Qty: 1 Ref: 517 Road narrows on one side only ahead - left	
Qty: 1 Ref: 517 Road narrows on one side only ahead - right	
Qty: 2 Ref: 518 Single file traffic	
Qty: 4 Ref: 543 Traffic signals ahead	
Qty: 4 Ref: 573 Direction to hazard left	
Qty: 2 Ref: 610 Keep right	
Qty: 1 Ref: 610 Keep left	
Qty: 2 Ref: 645 End panel	
Qty: 6 Ref: 7001 Road works ahead	
Qty: 4 Ref: 7010-FP-13-9 Nature of temporary hazard ahead - Footpath Closed	
Qty: 2 Ref: 7011 When Red Light Shows Wait Here	
Qty: 5 Ref: 7018 Pedestrian diversion Left	
Qty: 5 Ref: 7018 Pedestrian diversion Right	

Notes:
A - DO NOT SCALE FROM THIS DRAWING
B - All traffic management must comply with Traffic Signs Manual: Chapter 8 and Safety at Street Works and Road Works: A Code of Practice
C - All Road Markings and signage to conform to TSRGD 2002
D - Signage location shown is indicative only. Exact location of signage to be determined by operative on site

KEY
● Sign
● Traffic Cone

ALL RED MATRIX				
To	1	2	3	4
From				
1		10	X	X
2	10		X	X
3	X	X		X
4	X	X	X	

35m
35m
DISTANCE BETWEEN "WAIT HERE" BOARDS

PHASE DIAGRAM	PHASE 1	PHASE 2	PHASE 3	PHASE 4
	GREEN SETTINGS (SECONDS)			
	(35)	(35)	(X)	(X)


A	Revised	-	-
-	Initial Issue	LL	03/03/234
REV:	DESCRIPTION:	BY:	DATE:
STATUS:			

CLIENT:
A part of MGroupServices

SITE:
Parkland Walk, London N6 5DE

TITLE:
2-Way Traffic Signals + Prdestrian Crossing

SCALE AT A3: AS SHOWN	DATE: 03/03/24	DRAWN: LL	CHECKED: LL
TRAFFIC SENSITIVE: N/A	DRAWING NO: CH865	REVISION: -	

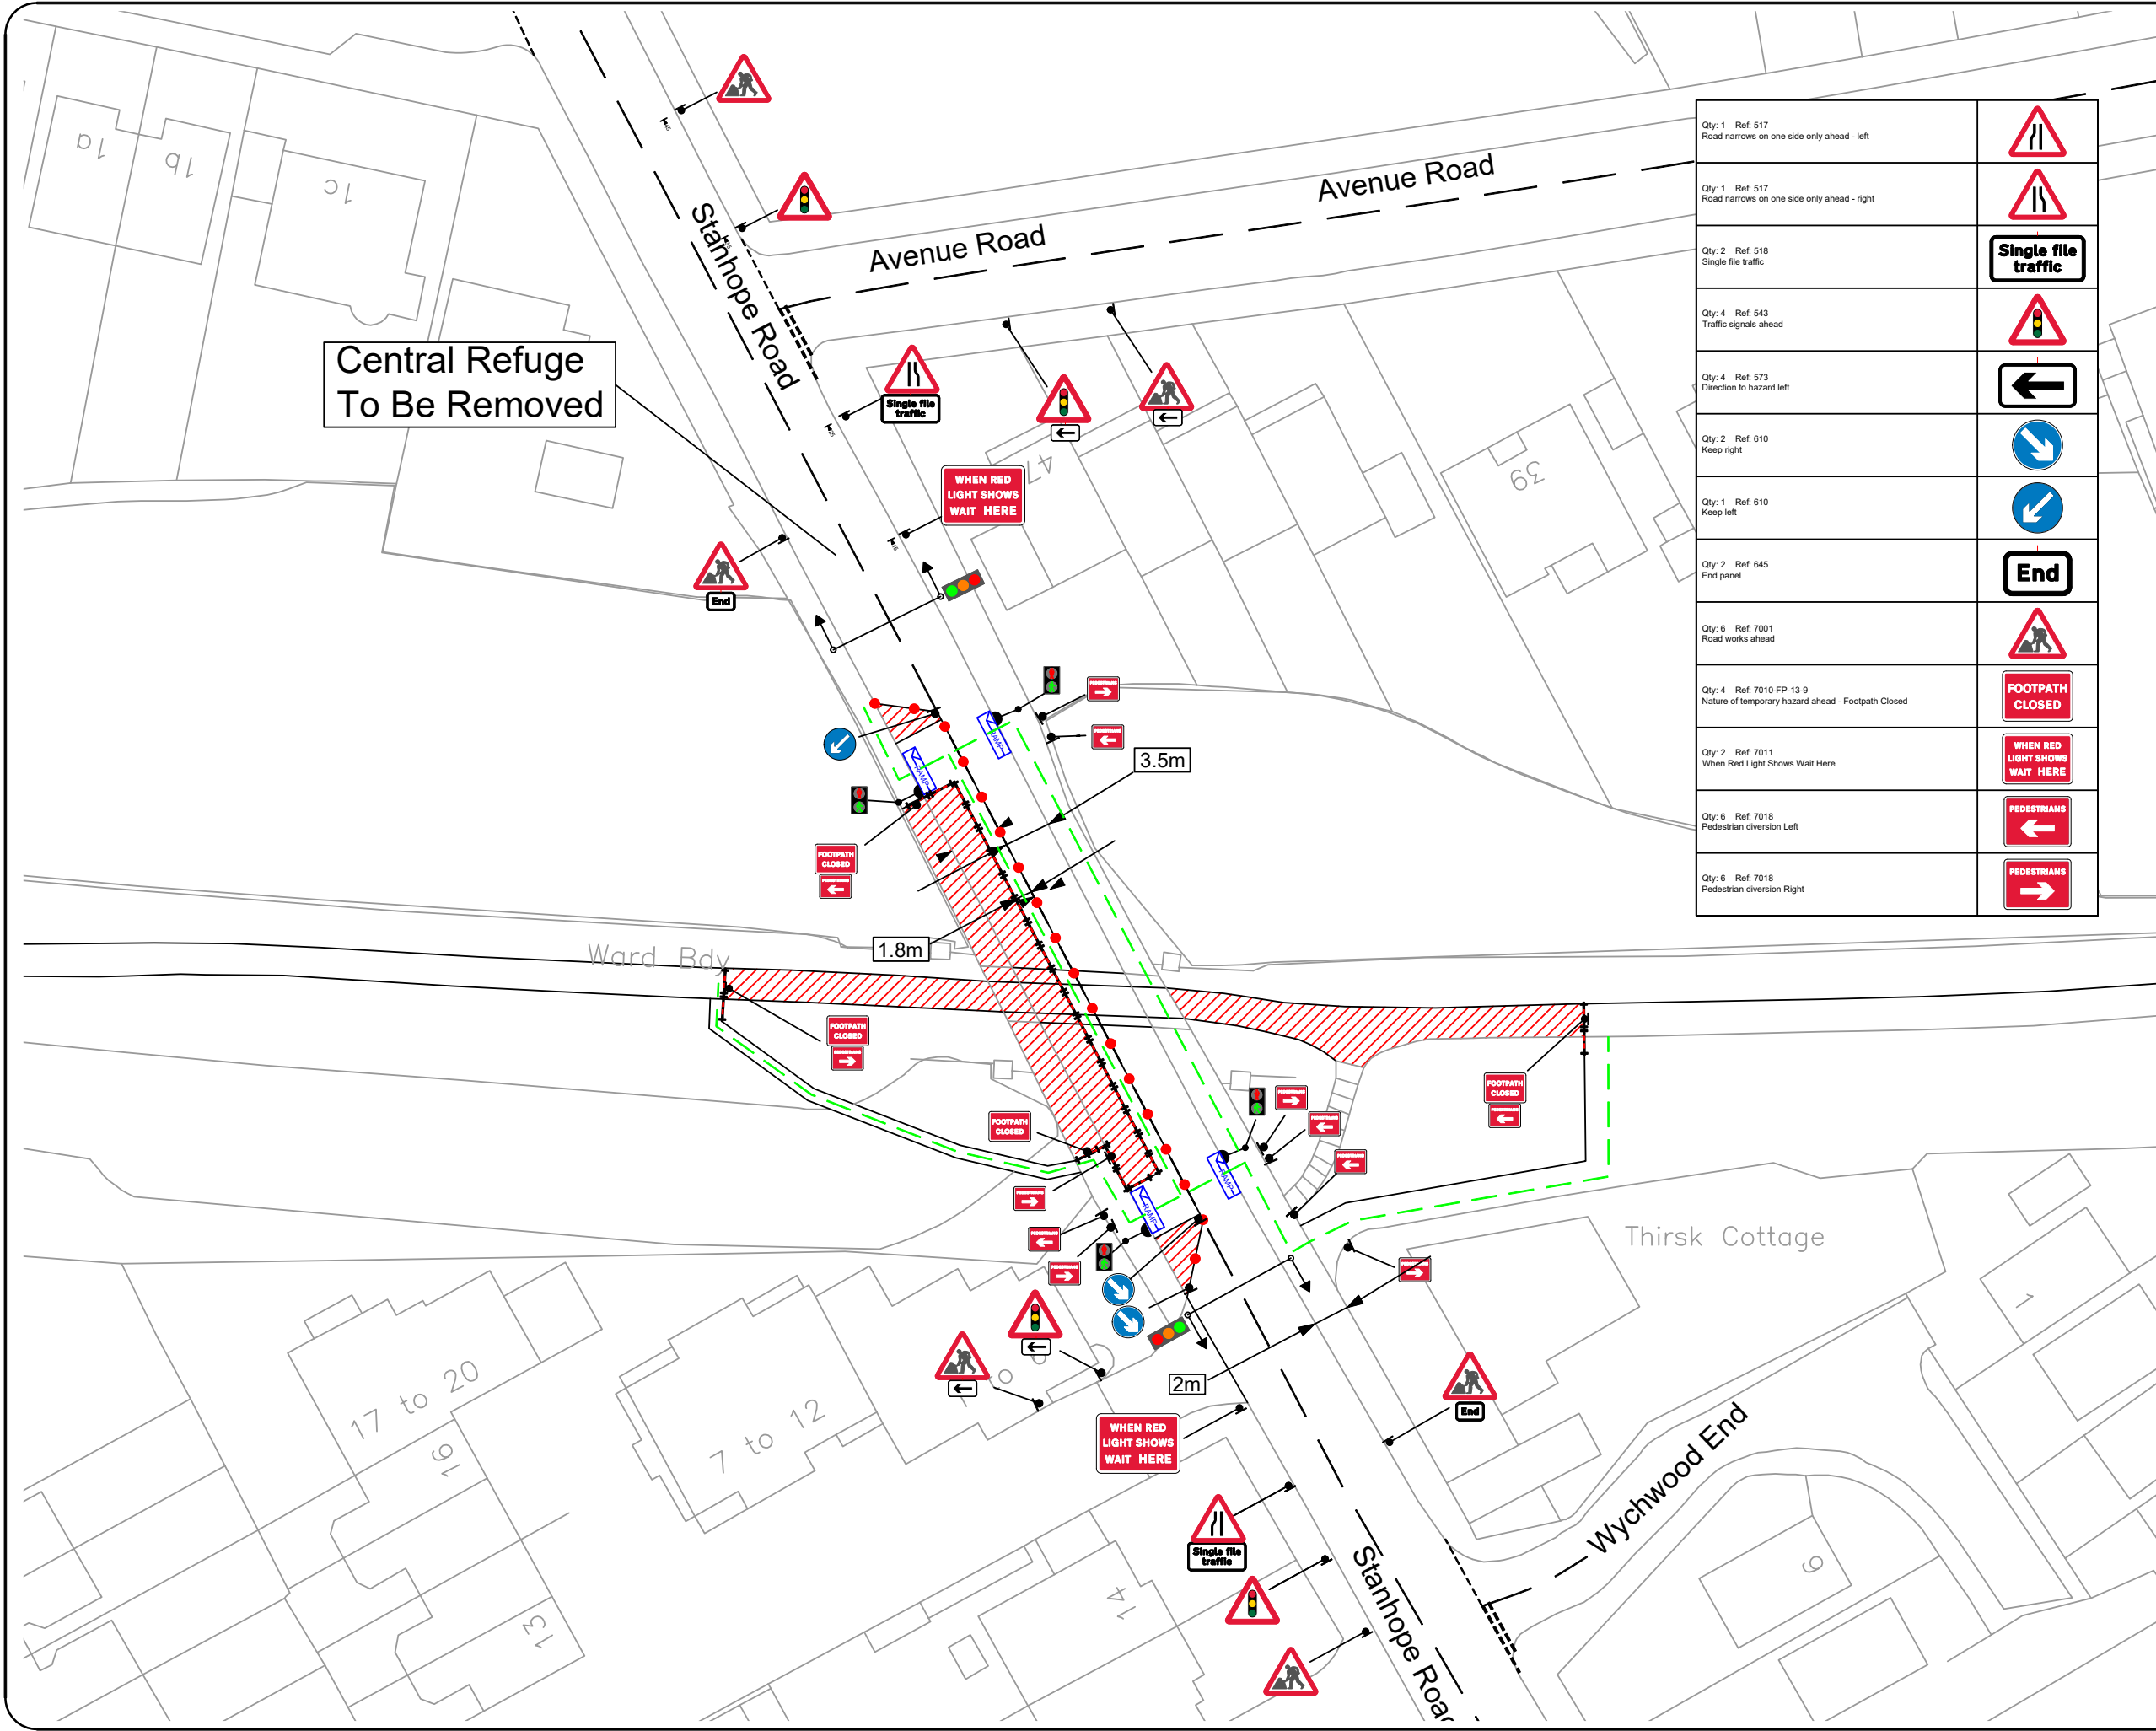

Qty: 1 Ref: 517 Road narrows on one side only ahead - left	
Qty: 1 Ref: 517 Road narrows on one side only ahead - right	
Qty: 2 Ref: 518 Single file traffic	
Qty: 4 Ref: 543 Traffic signals ahead	
Qty: 4 Ref: 573 Direction to hazard left	
Qty: 2 Ref: 610 Keep right	
Qty: 1 Ref: 610 Keep left	
Qty: 2 Ref: 645 End panel	
Qty: 6 Ref: 7001 Road works ahead	
Qty: 4 Ref: 7010-FP-13-9 Nature of temporary hazard ahead - Footpath Closed	
Qty: 2 Ref: 7011 When Red Light Shows Wait Here	
Qty: 6 Ref: 7018 Pedestrian diversion Left	
Qty: 6 Ref: 7018 Pedestrian diversion Right	

Notes:
A - DO NOT SCALE FROM THIS DRAWING
B - All traffic management must comply with Traffic Signs Manual: Chapter 8 and Safety at Street Works and Road Works: A Code of Practice
C - All Road Markings and signage to conform to TSRGD 2002
D - Signage location shown is indicative only. Exact location of signage to be determined by operative on site

KEY

- Temporary Traffic Signal Head
- Temporary Pedestrian Signal Head
- Sign
- Traffic Cone
- Works Area

ALL RED MATRIX				
To From	1	2	3	4
1		10	X	X
2	10		X	X
3	X	X		X
4	X	X	X	

35m
35m
DISTANCE BETWEEN "WAIT HERE" BOARDS

PHASE DIAGRAM	PHASE 1	PHASE 2	PHASE 3	PHASE 4
	GREEN SETTINGS (SECONDS)			
	(35)	(35)	(X)	(X)

A	Revised		
-	Initial Issue	LL	03/03/234
REV:	DESCRIPTION:	BY:	DATE:
STATUS:			




SITE:
Parkland Walk, London N6 5DE

TITLE:
2-Way Traffic Signals + Pedestrian Crossings

SCALE AT A3: AS SHOWN	DATE: 03/03/24	DRAWN: LL	CHECKED: LL
TRAFFIC SENSITIVE: N/A	DRAWING NO: CH866	REVISION: -	

Qty: 1 Ref: 13.9 Schedule 13-9: Temporary Information		Qty: 3 Ref: 2704 Direction of temporary diversion route	
Qty: 1 Ref: 13.9 Schedule 13-9: Temporary Information		Qty: 3 Ref: 2704 Direction of temporary diversion route	
Qty: 2 Ref: 2702 End of temporary diversion route		Qty: 1 Ref: 573 Direction to hazard left	
Qty: 3 Ref: 2702 Start of temporary diversion route		Qty: 1 Ref: 573 Direction to hazard right	
Qty: 3 Ref: 2702 Start of temporary diversion route		Qty: 2 Ref: 7001 Road works ahead	
Qty: 3 Ref: 2703 Direction of temporary diversion route from junction ahead		Qty: 2 Ref: 7010-FP-13-9 Nature of temporary hazard ahead - Road Closed	
Qty: 3 Ref: 2703 Direction of temporary diversion route from junction ahead		Qty: 7 Ref: 7010.1 Nature of temporary hazard ahead - Road Ahead Closed	
Qty: 5 Ref: 2703 Direction of temporary diversion route from junction ahead		Qty: 2 Ref: 7105 Lane closure barrier	
Qty: 1 Ref: 2703 Direction of temporary diversion route from junction ahead			
Qty: 2 Ref: 2703 Direction of temporary diversion route from junction ahead			

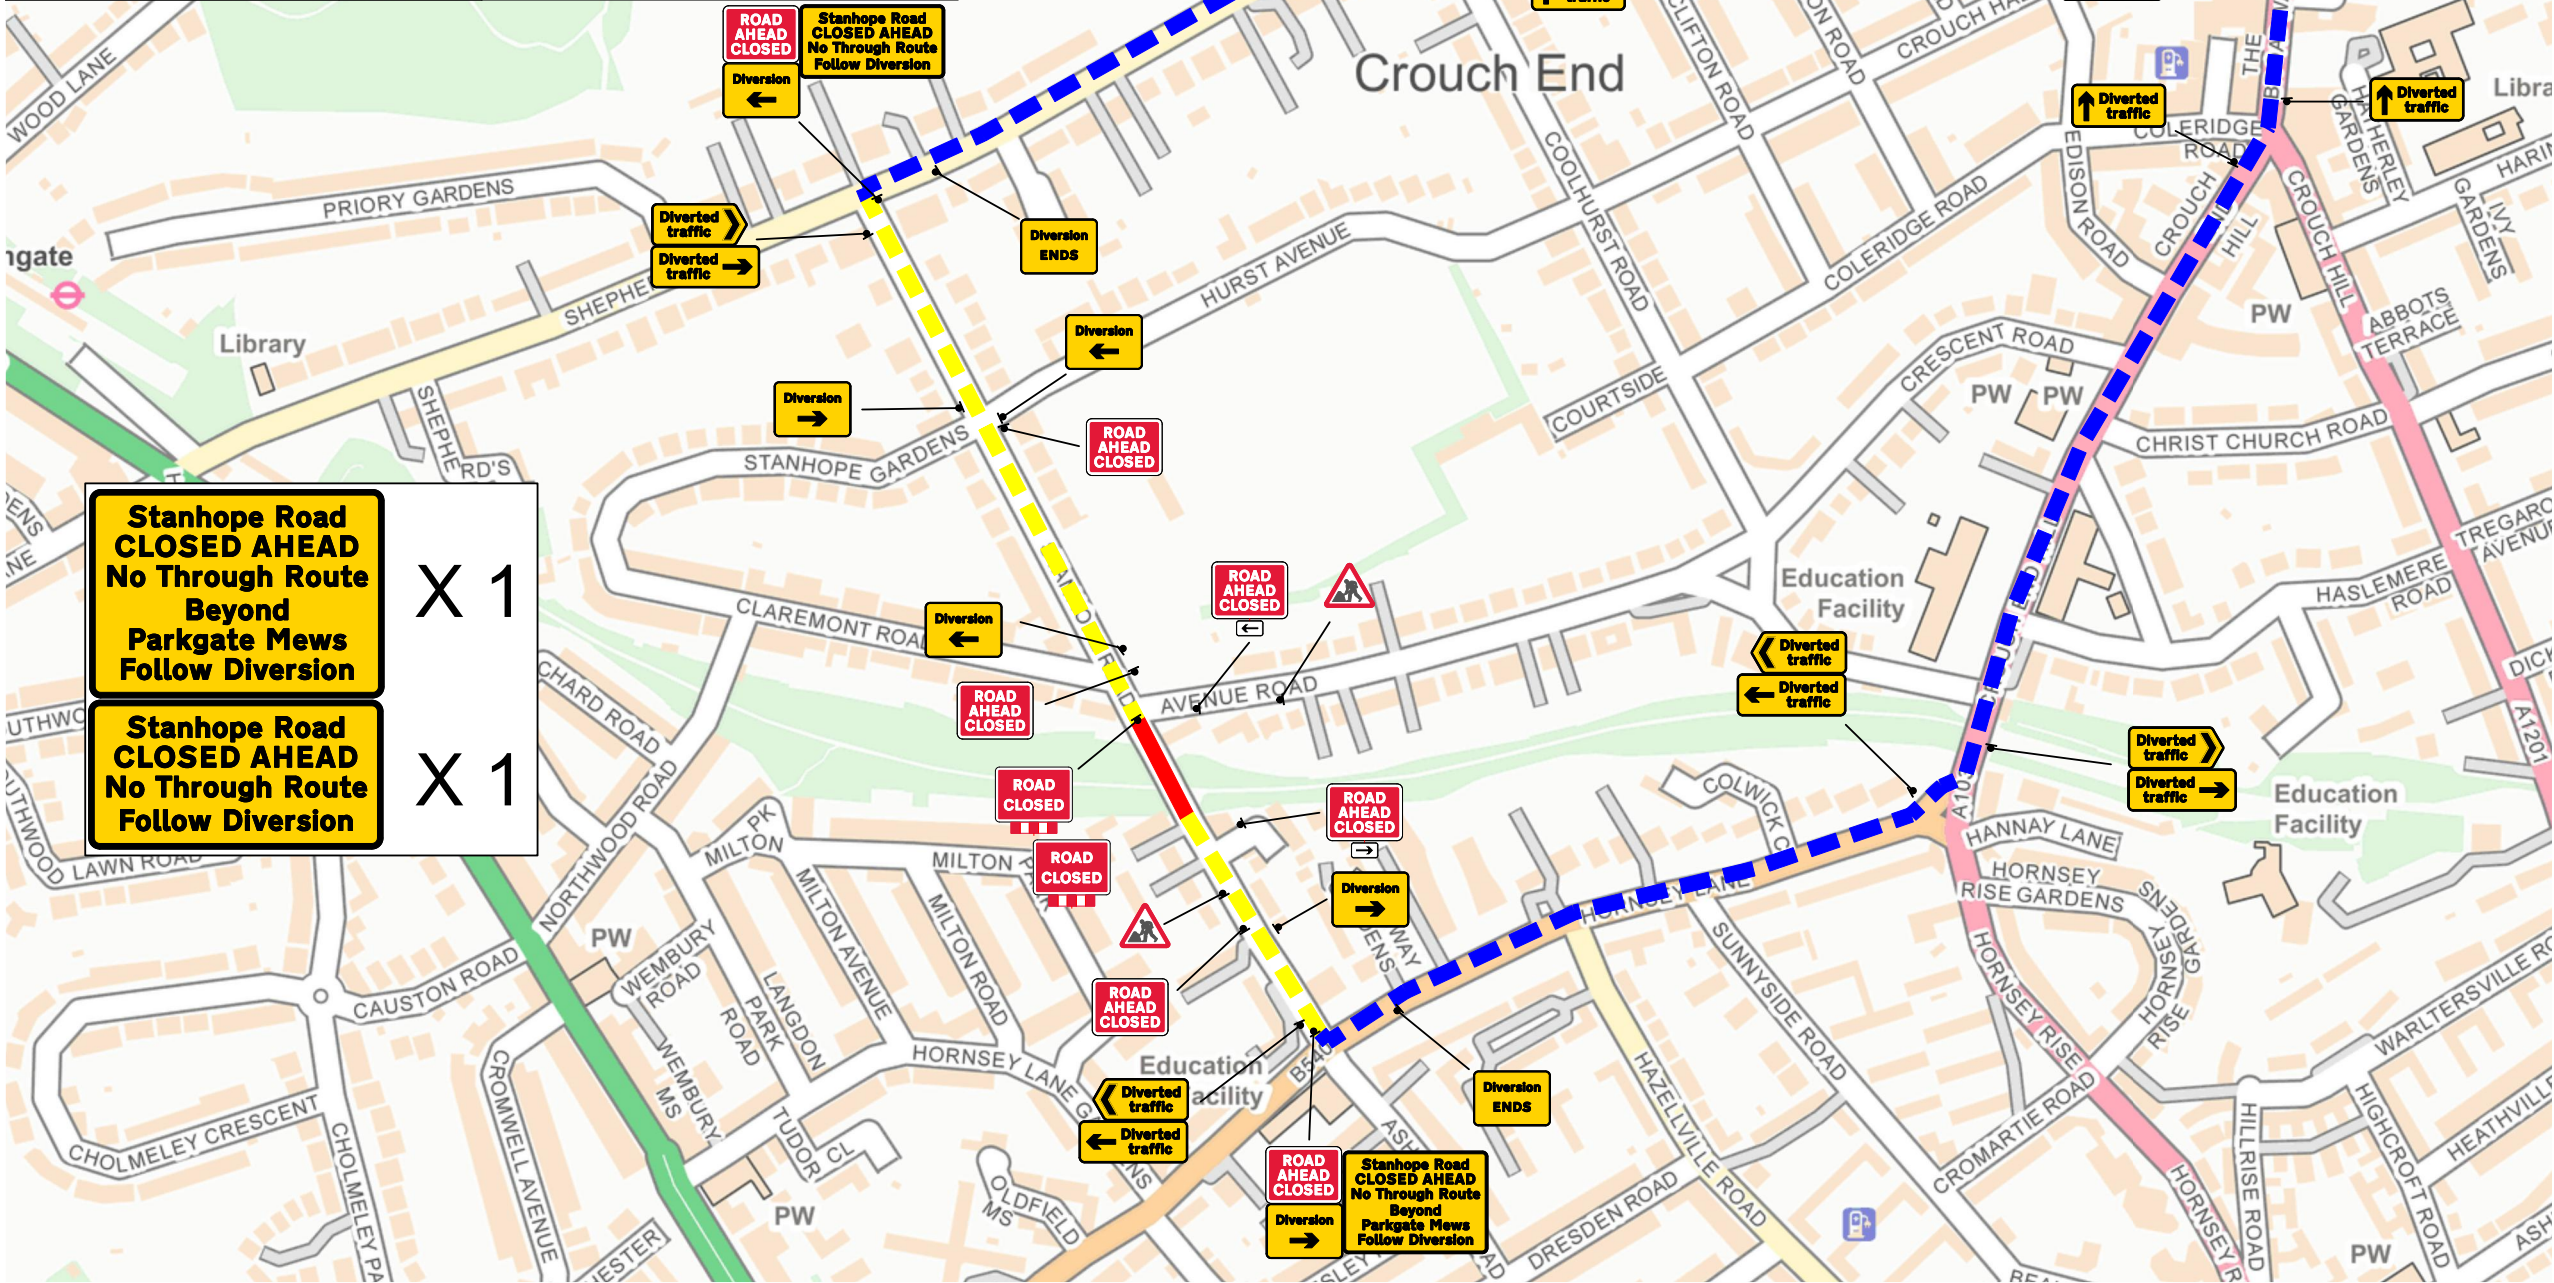

Notes:

A - DO NOT SCALE FROM THIS DRAWING

B - All traffic management must comply with Traffic Signs Manual: Chapter 8 and Safety at Street Works and Road Works: A Code of Practice

C - All Road Markings and signage to conform to TSRGD 2002

D - Signage location shown is indicative only. Exact location of signage to be determined by operative on site

KEY

- Sign
- Traffic Cone
- Road Closure
- Access Only
- Diversion Route

DIVERSION ROUTE

Wolseley Road > Park Road > A103 > Crouch End Hill > B540 Hornsey Lane & VICE VERSA

A	Revised	-	-
-	Initial Issue	LL	03/03/234
REV:	DESCRIPTION:	BY:	DATE:
STATUS:			

CONNECT
HIGHWAYS

CLIENT:

MILESTONE
INFRASTRUCTURE
A part of MGroupServices


SITE:

Parkland Walk, London N6 5DE

TITLE:

ROAD CLOSURE & DIVERSION

SCALE AT A3:	DATE:	DRAWN:	CHECKED:
AS SHOWN	03/03/24	LL	LL
TRAFFIC SENSITIVE:	DRAWING NO:	REVISION:	
N/A	CH869	-	

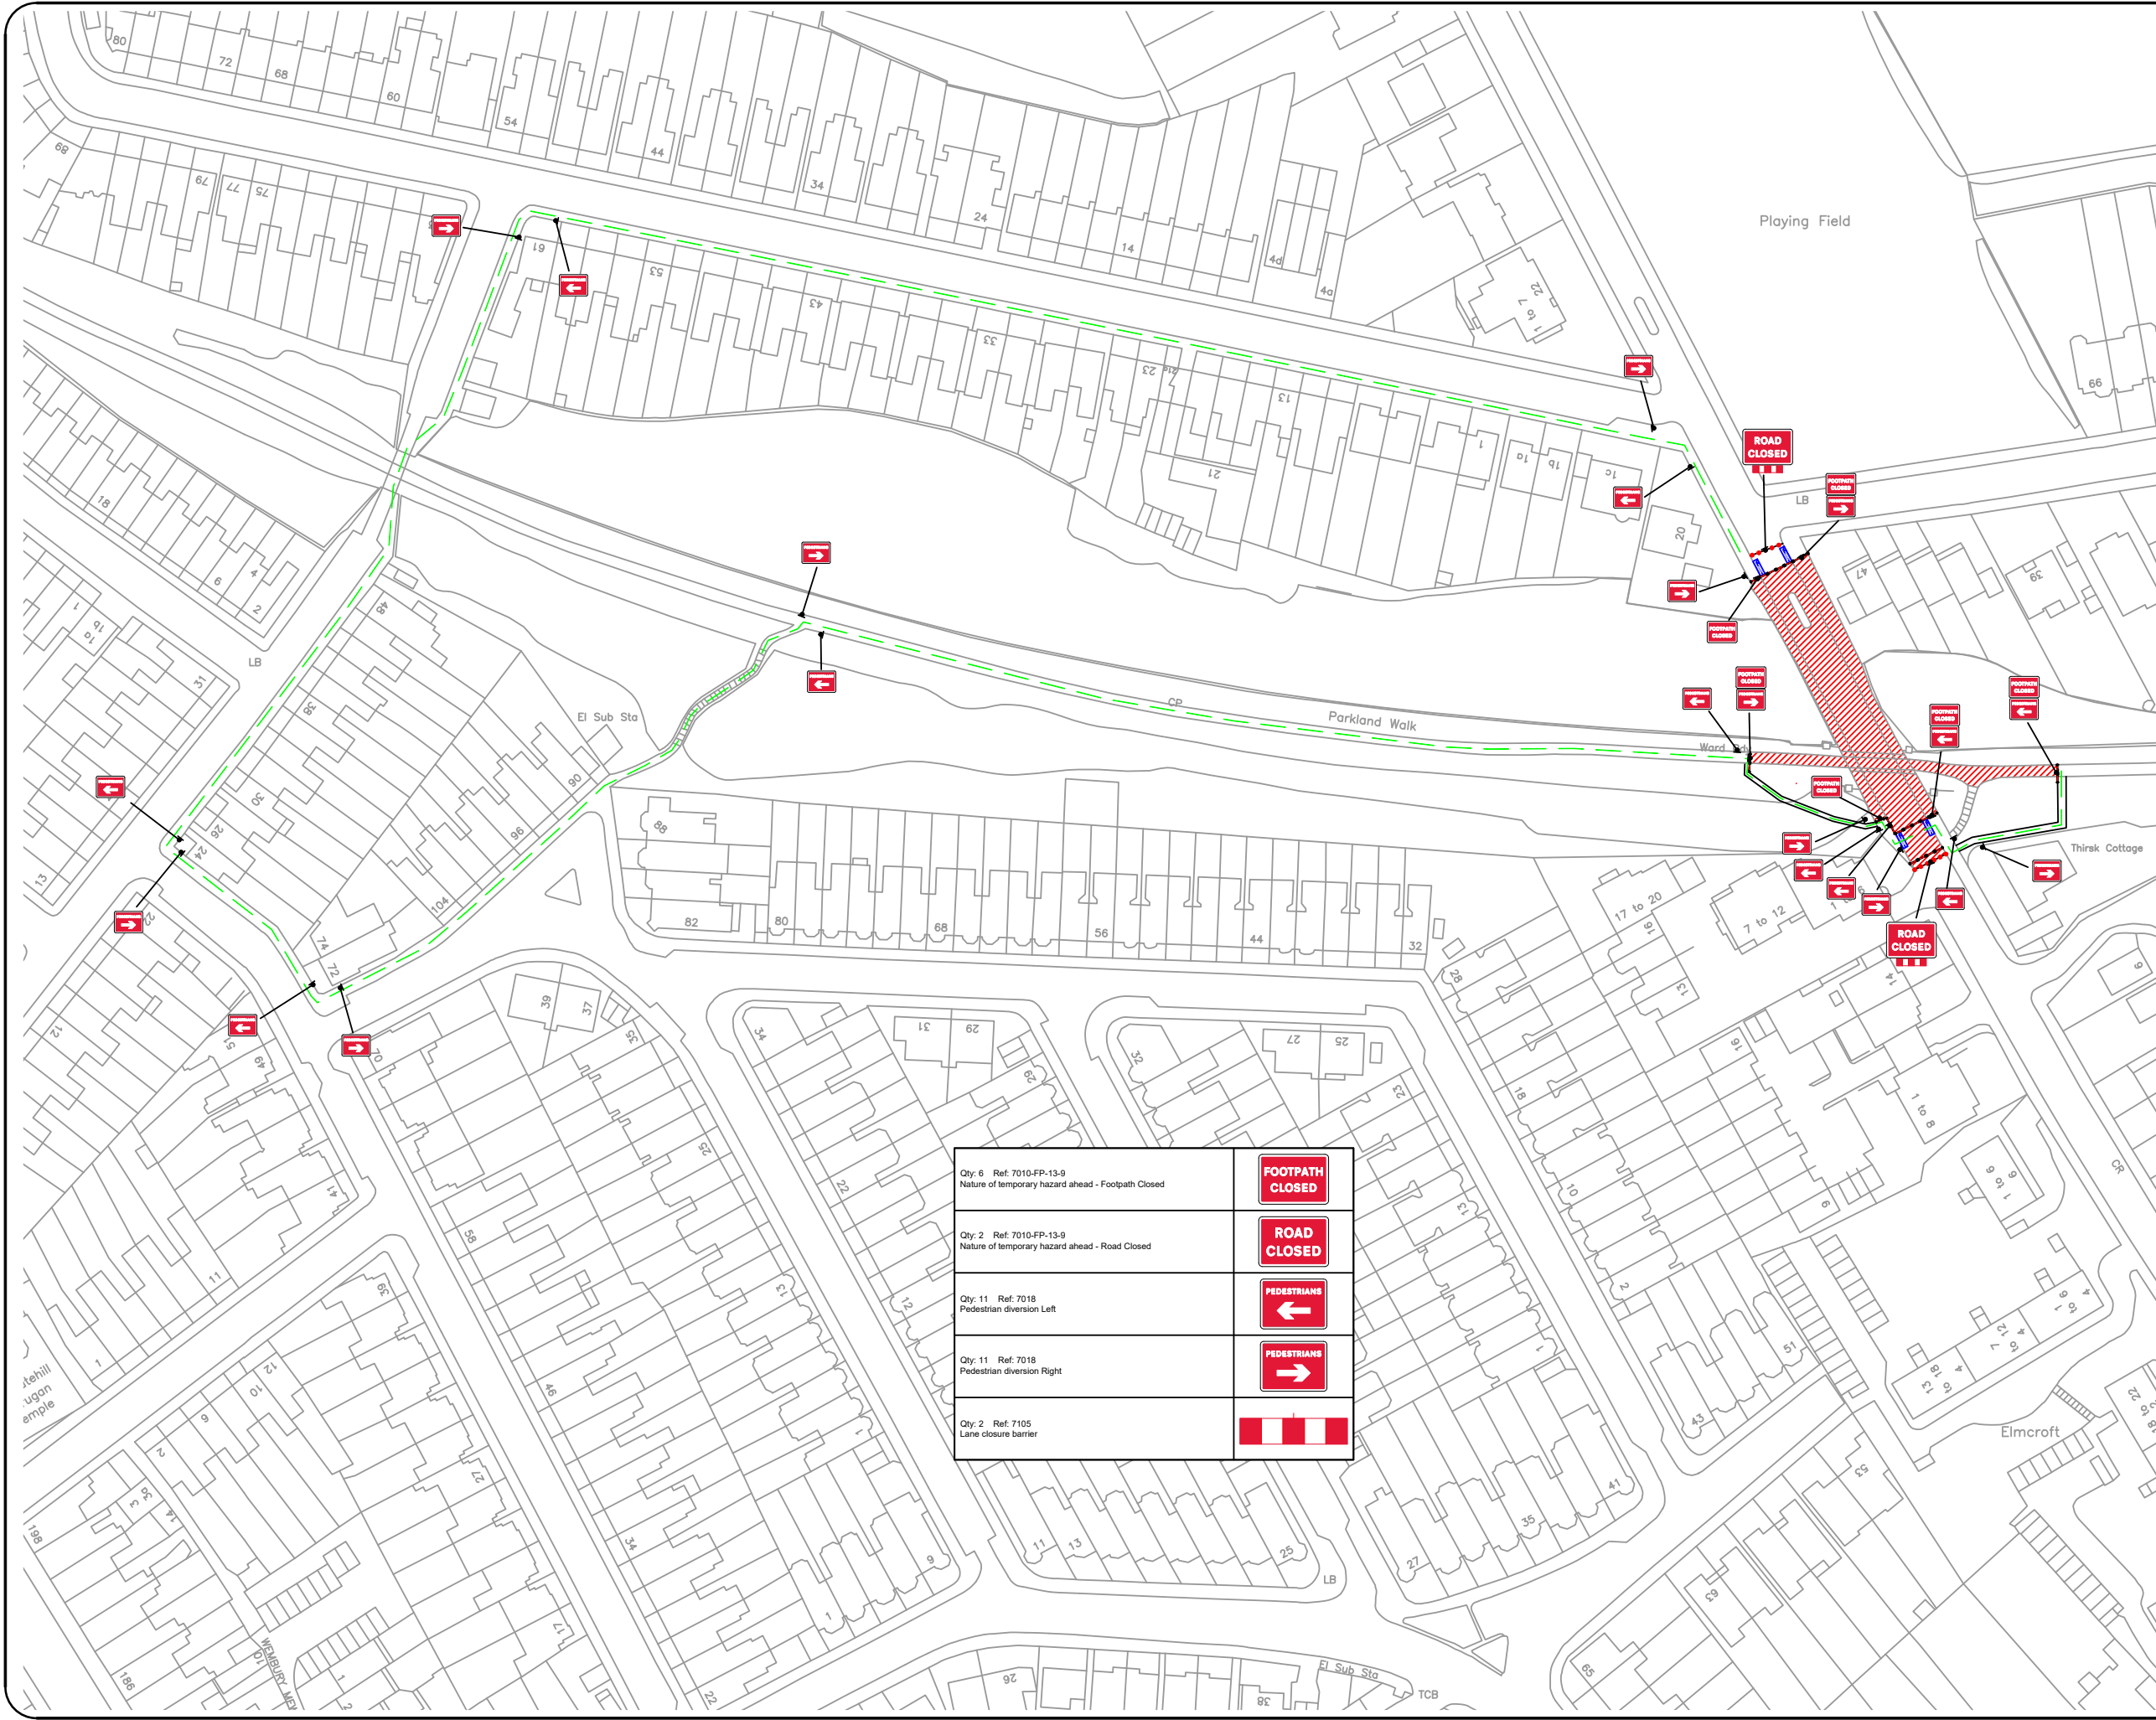

Notes:
A - DO NOT SCALE FROM THIS DRAWING
B - All traffic management must comply with Traffic Signs Manual: Chapter 8 and Safety at Street Works and Road Works: A Code of Practice
C - All Road Markings and signage to conform to TSRGD 2002
D - Signage location shown is indicative only. Exact location of signage to be determined by operative on site

KEY

- Sign
- Traffic Cone

ALL RED MATRIX				
To	1	2	3	4
From				
1		X	X	X
2	X		X	X
3	X	X		X
4	X	X	X	

N/Am

N/Am ← → N/Am

N/Am

DISTANCE BETWEEN "WAIT HERE" BOARDS

PHASE DIAGRAM	PHASE 1	PHASE 2	PHASE 3	PHASE 4
GREEN SETTINGS (SECONDS)				
	(X)	(X)	(X)	(X)

A	Revised		
-	Initial Issue	LL	03/03/234
REV:	DESCRIPTION:	BY:	DATE:
STATUS:			

CONNECT HIGHWAYS

CLIENT: **MILESTONE INFRASTRUCTURE**
A part of MGroupServices


SITE: Parkland Walk, London N6 5DE

TITLE: Pedestrian Walkway

SCALE AT A3:	DATE:	DRAWN:	CHECKED:
AS SHOWN	03/03/24	LL	LL
TRAFFIC SENSITIVE:	DRAWING NO:	REVISION:	
N/A	CH870	-	

Qty: 2 Ref: 516 Road narrows on both sides ahead	
Qty: 2 Ref: 518 Single file traffic	
Qty: 4 Ref: 543 Traffic signals ahead	
Qty: 4 Ref: 573 Direction to hazard left	
Qty: 4 Ref: 610 Keep right	
Qty: 4 Ref: 610 Keep left	
Qty: 2 Ref: 645 End panel	
Qty: 6 Ref: 7001 Road works ahead	
Qty: 4 Ref: 7010-FP-13-9 Nature of temporary hazard ahead - Footpath Closed	
Qty: 2 Ref: 7011 When Red Light Shows Wait Here	
Qty: 6 Ref: 7018 Pedestrian diversion Left	
Qty: 6 Ref: 7018 Pedestrian diversion Right	

Central Refuge
To Be Removed

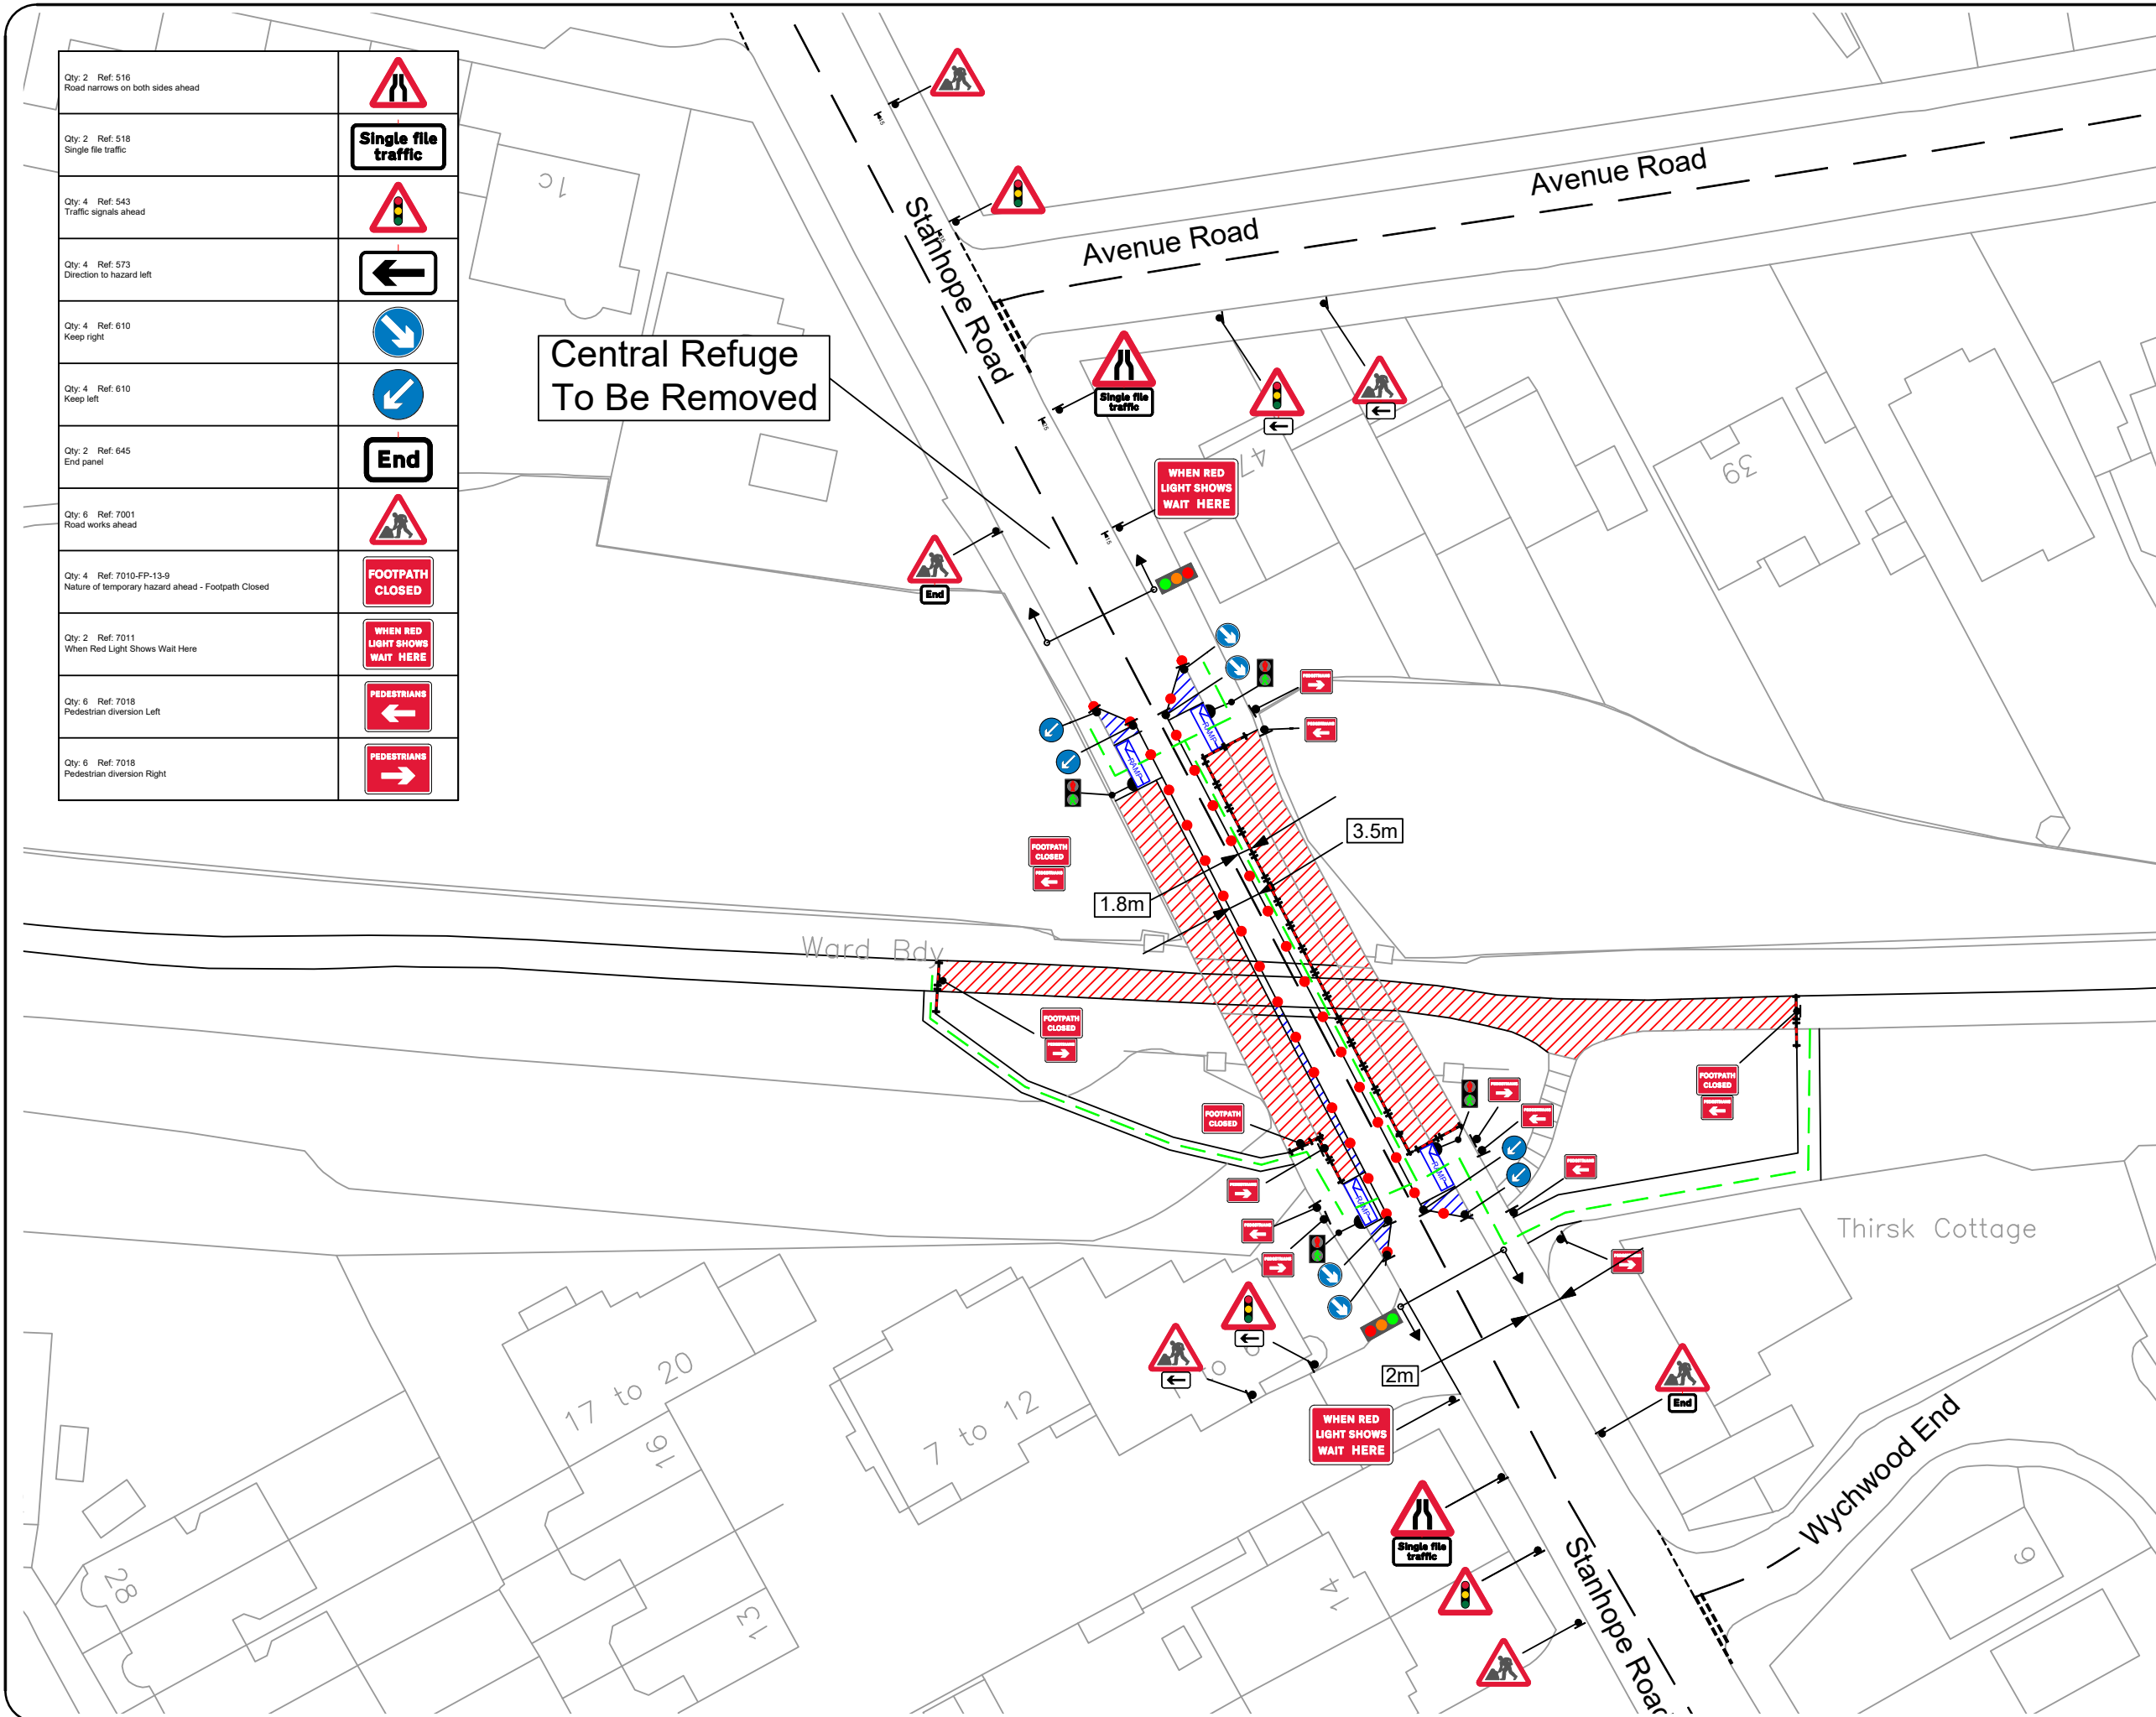

Notes:

A - DO NOT SCALE FROM THIS DRAWING

B - All traffic management must comply with Traffic Signs Manual: Chapter 8 and Safety at Street Works and Road Works: A Code of Practice

C - All Road Markings and signage to conform to TSRGD 2002

D - Signage location shown is indicative only. Exact location of signage to be determined by operative on site

KEY

Temporary Traffic Signal Head

Temporary Pedestrian Signal Head

Sign

Traffic Cone

Works Area

Safety Zone

ALL RED MATRIX					35m ↕ 35m DISTANCE BETWEEN "WAIT HERE" BOARDS		
To	1	2	3	4			
From	1		10	X			X
2	10		X	X			
3	X	X		X			
4	X	X	X				
PHASE DIAGRAM	PHASE 1	PHASE 2	PHASE 3	PHASE 4			
	↓ T	↓ ↑	↓ ↑ ← →	↓ ↑ ← →			
	GREEN SETTINGS (SECONDS)						
	35	35	X	X			
	A	Revised			-	-	
-	Initial Issue			LL	03/03/234		
REV:	DESCRIPTION:			BY:	DATE:		
STATUS:							


CONNECT HIGHWAYS

CLIENT: **MILESTONE INFRASTRUCTURE**
A part of MGroupServices

SITE: Parkland Walk, London N6 5DE

TITLE: 2-Way Traffic Signals + Ped Crossings

SCALE AT A3:	DATE:	DRAWN:	CHECKED:
AS SHOWN	03/03/24	LL	LL
TRAFFIC SENSITIVE:	DRAWING NO:	REVISION:	
N/A	CH871	-	

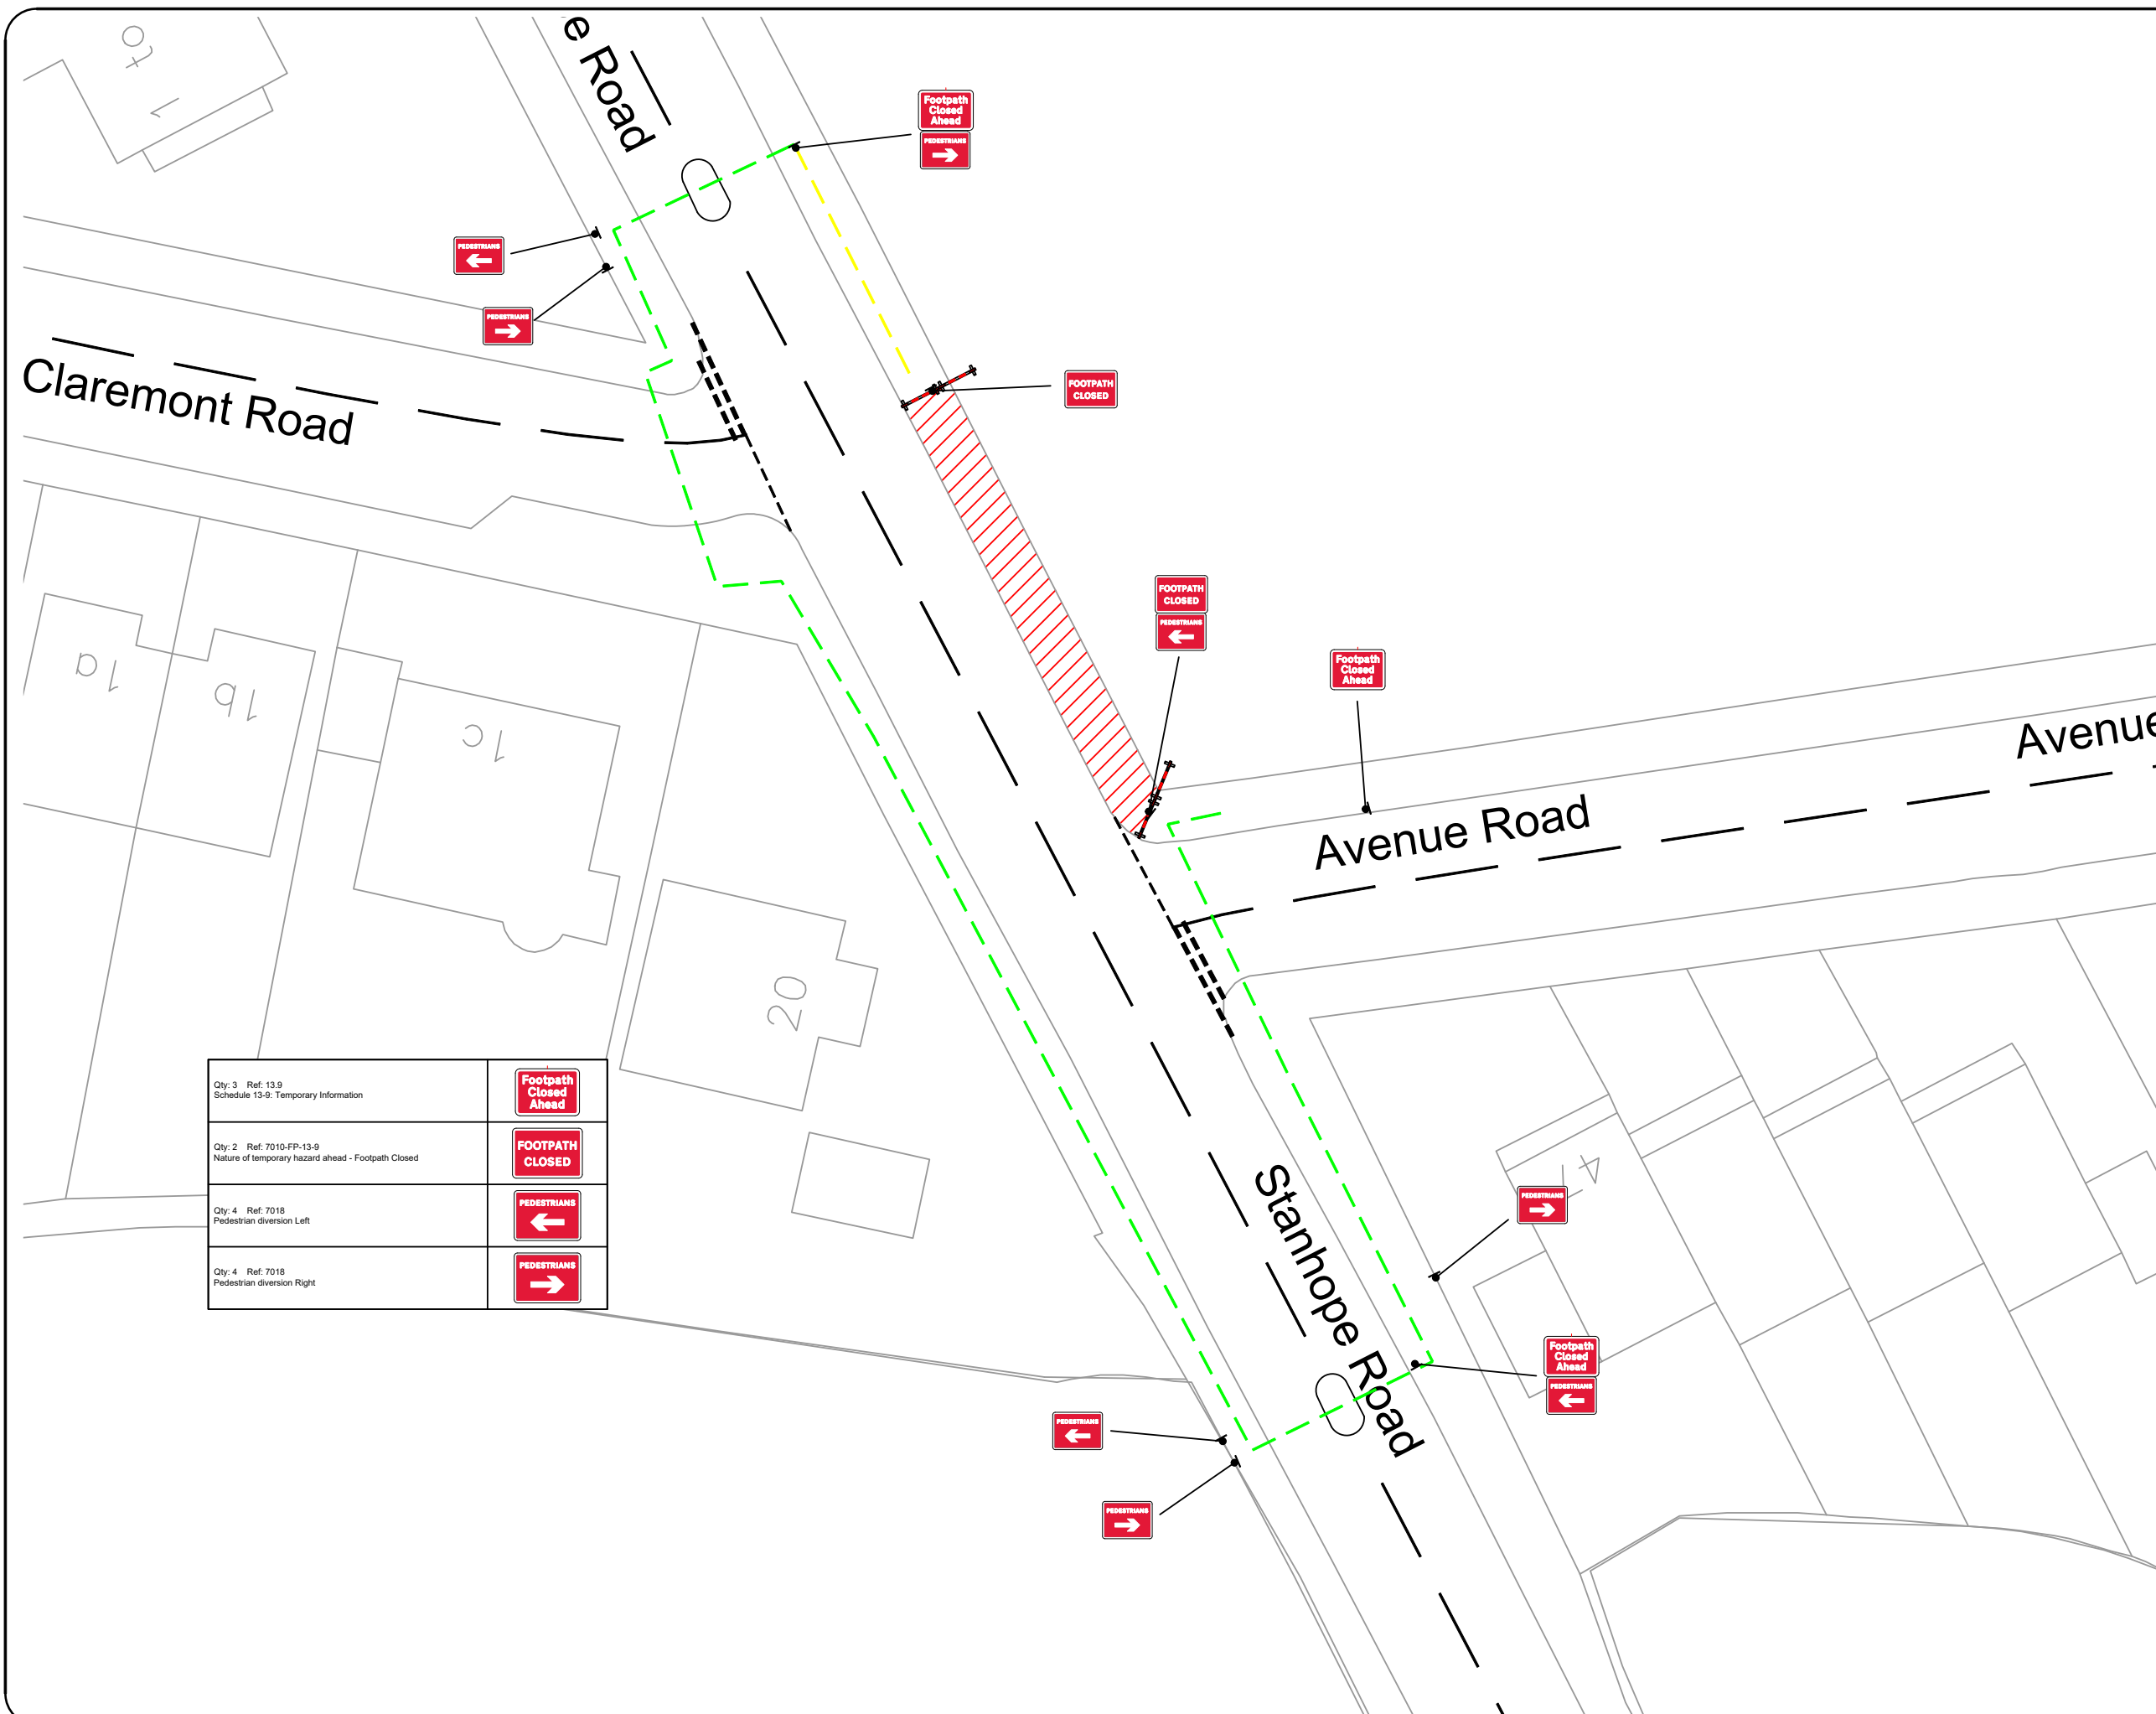

Qty: 3 Ref: 13-9 Schedule 13-9: Temporary Information	
Qty: 2 Ref: 7010-FP-13-9 Nature of temporary hazard ahead - Footpath Closed	
Qty: 4 Ref: 7018 Pedestrian diversion Left	
Qty: 4 Ref: 7018 Pedestrian diversion Right	

Notes:

A - DO NOT SCALE FROM THIS DRAWING

B - All traffic management must comply with Traffic Signs Manual: Chapter 8 and Safety at Street Works and Road Works: A Code of Practice

C - All Road Markings and signage to conform to TSRGD 2002

D - Signage location shown is indicative only. Exact location of signage to be determined by operative on site

- KEY
- Sign
 - Traffic Cone

ALL RED MATRIX

To	1	2	3	4
From				
1		X	X	X
2	X		X	X
3	X	X		X
4	X	X	X	

N/Am

N/Am ← → N/Am

N/Am

DISTANCE BETWEEN "WAIT HERE" BOARDS

PHASE DIAGRAM

PHASE 1	PHASE 2	PHASE 3	PHASE 4
GREEN SETTINGS (SECONDS)			
(X)	(X)	(X)	(X)

A	Revised	-	-
-	Initial Issue	LL	03/03/234
REV:	DESCRIPTION:	BY:	DATE:

STATUS:

CLIENT:

A part of MGroupServices

SITE:

Stanhope Road, London N6 5DE

TITLE:

Pedestrian Walkway

SCALE AT A3:	DATE:	DRAWN:	CHECKED:
AS SHOWN	03/03/24	LL	LL
TRAFFIC SENSITIVE:	DRAWING NO:	REVISION:	
N/A	CH872	-	