


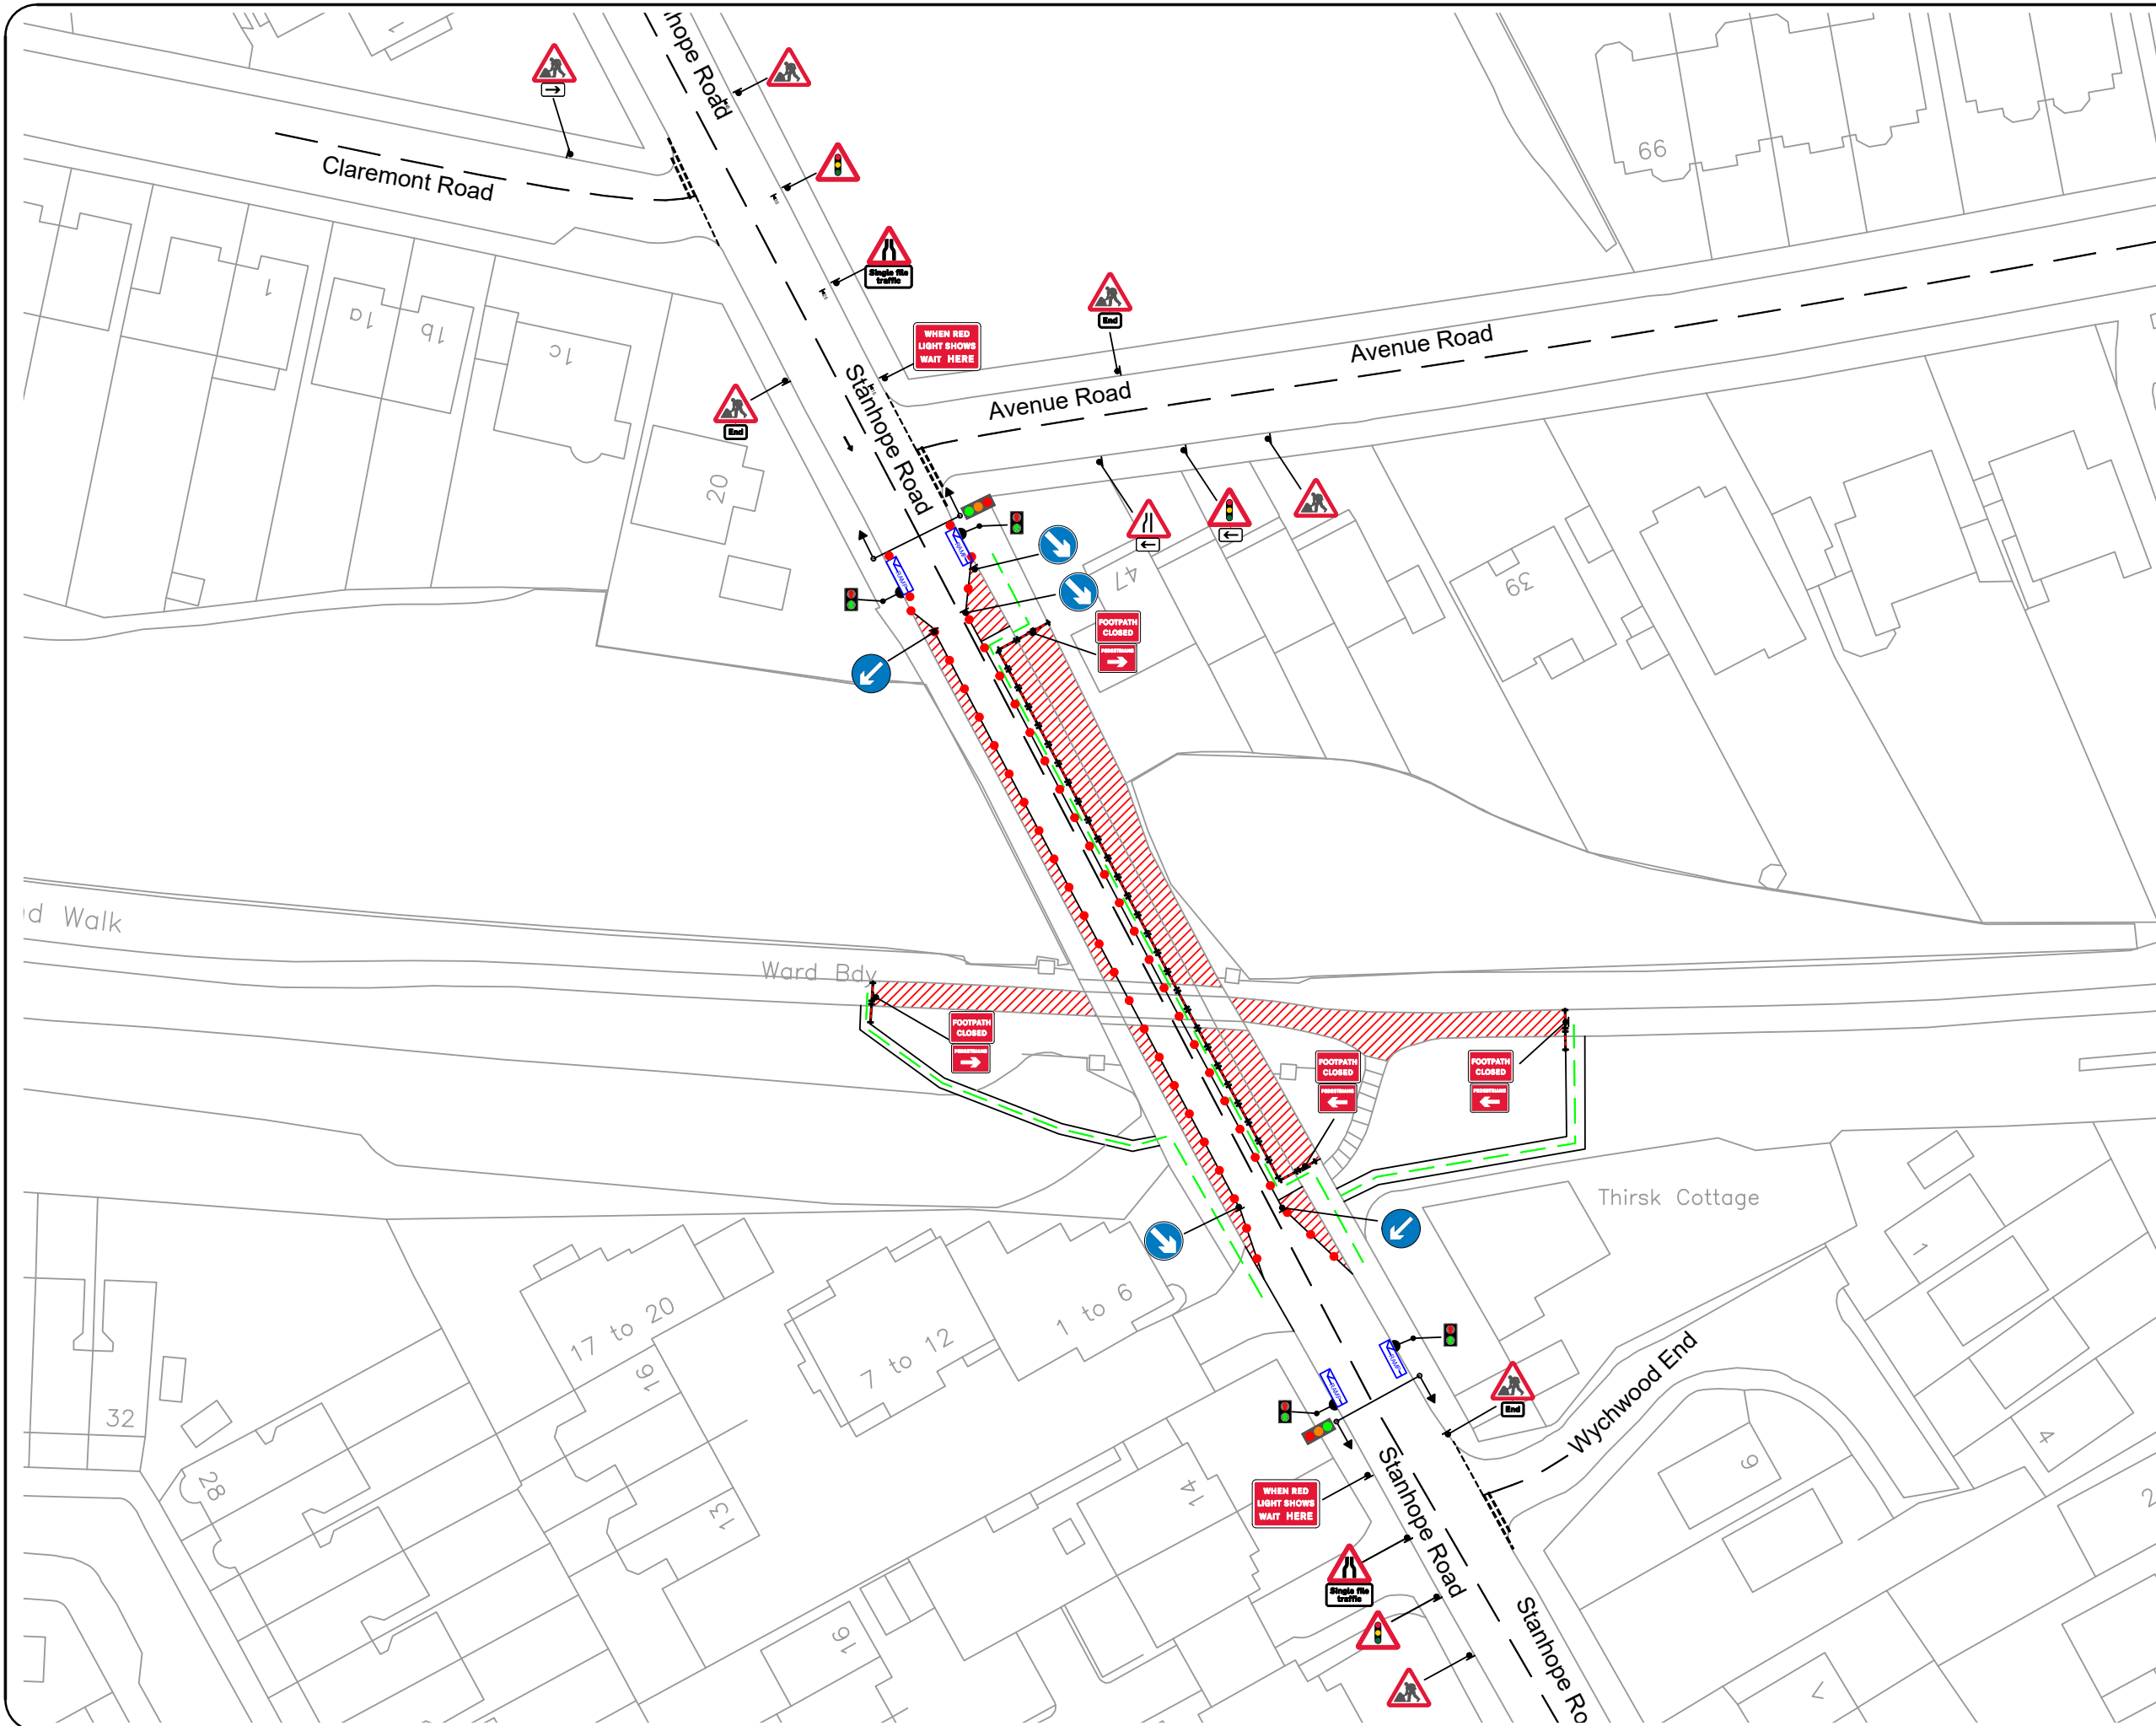

Notes:

A - DO NOT SCALE FROM THIS DRAWING

B - All traffic management must comply with Traffic Signs Manual: Chapter 8 and Safety at Street Works and Road Works: A Code of Practice

C - All Road Markings and signage to conform to TSRGD 2002

D - Signage location shown is indicative only. Exact location of signage to be determined by operative on site

KEY

● Sign

● Traffic Cone

ALL RED MATRIX				
To From	1	2	3	4
1		15	X	X
2	15		X	X
3	X	X		X
4	X	X	X	

55m
55m
DISTANCE BETWEEN "WAIT HERE" BOARDS

PHASE DIAGRAM	PHASE 1	PHASE 2	PHASE 3	PHASE 4
	GREEN SETTINGS (SECONDS)			
	(40)	(40)	(X)	(X)

A	Revised		
-	Initial Issue	LL	03/03/234
REV:	DESCRIPTION:	BY:	DATE:
STATUS:			

CONNECT HIGHWAYS

CLIENT: **MILESTONE INFRASTRUCTURE**
A part of MGroupServices

SITE: Parkland Walk, London N6 5DE

TITLE: 2-Way Traffic Signals

SCALE AT A3:	DATE:	DRAWN:	CHECKED:
AS SHOWN	03/03/24	LL	LL
TRAFFIC SENSITIVE:	DRAWING NO:	REVISION:	
N/A	CH864	-	

NOTE:
6 x Ramp Boards
To Be Taken

Notes:
A - DO NOT SCALE FROM THIS DRAWING
B - All traffic management must comply with Traffic Signs Manual: Chapter 8 and Safety at Street Works and Road Works: A Code of Practice
C - All Road Markings and signage to conform to TSRGD 2002
D - Signage location shown is indicative only. Exact location of signage to be determined by operative on site

KEY
● Sign
● Traffic Cone

ALL RED MATRIX				
To	1	2	3	4
From				
1		15	X	X
2	15		X	X
3	X	X		X
4	X	X	X	

55m

55m

DISTANCE BETWEEN "WAIT HERE" BOARDS

PHASE DIAGRAM	PHASE 1	PHASE 2	PHASE 3	PHASE 4
	GREEN SETTINGS (SECONDS)			
	(40)	(40)	(X)	(X)

A	Revised		-	-
-	Initial Issue		LL	03/03/234
REV:	DESCRIPTION:		BY:	DATE:
STATUS:				


CLIENT:
A part of MGroupServices

SITE:
Parkland Walk, London N6 5DE

TITLE:
2-Way Traffic Signals

SCALE AT A3:	DATE:	DRAWN:	CHECKED:
AS SHOWN	03/03/24	LL	LL
TRAFFIC SENSITIVE:	DRAWING NO:		REVISION:
N/A	CH864		-

Qty: 2 Ref: 13.9 Schedule 13-9: Temporary Information		Qty: 3 Ref: 2704 Direction of temporary diversion route	
Qty: 2 Ref: 2702 End of temporary diversion route		Qty: 1 Ref: 573 Direction to hazard left	
Qty: 3 Ref: 2702 Start of temporary diversion route		Qty: 1 Ref: 573 Direction to hazard right	
Qty: 3 Ref: 2702 Start of temporary diversion route		Qty: 2 Ref: 7001 Road works ahead	
Qty: 3 Ref: 2703 Direction of temporary diversion route from junction ahead		Qty: 2 Ref: 7010-FP-13-9 Nature of temporary hazard ahead - Road Closed	
Qty: 3 Ref: 2703 Direction of temporary diversion route from junction ahead		Qty: 7 Ref: 7010.1 Nature of temporary hazard ahead - Road Ahead Closed	
Qty: 5 Ref: 2703 Direction of temporary diversion route from junction ahead		Qty: 2 Ref: 7105 Lane closure barrier	
Qty: 1 Ref: 2703 Direction of temporary diversion route from junction ahead			
Qty: 2 Ref: 2703 Direction of temporary diversion route from junction ahead			
Qty: 3 Ref: 2704 Direction of temporary diversion route			

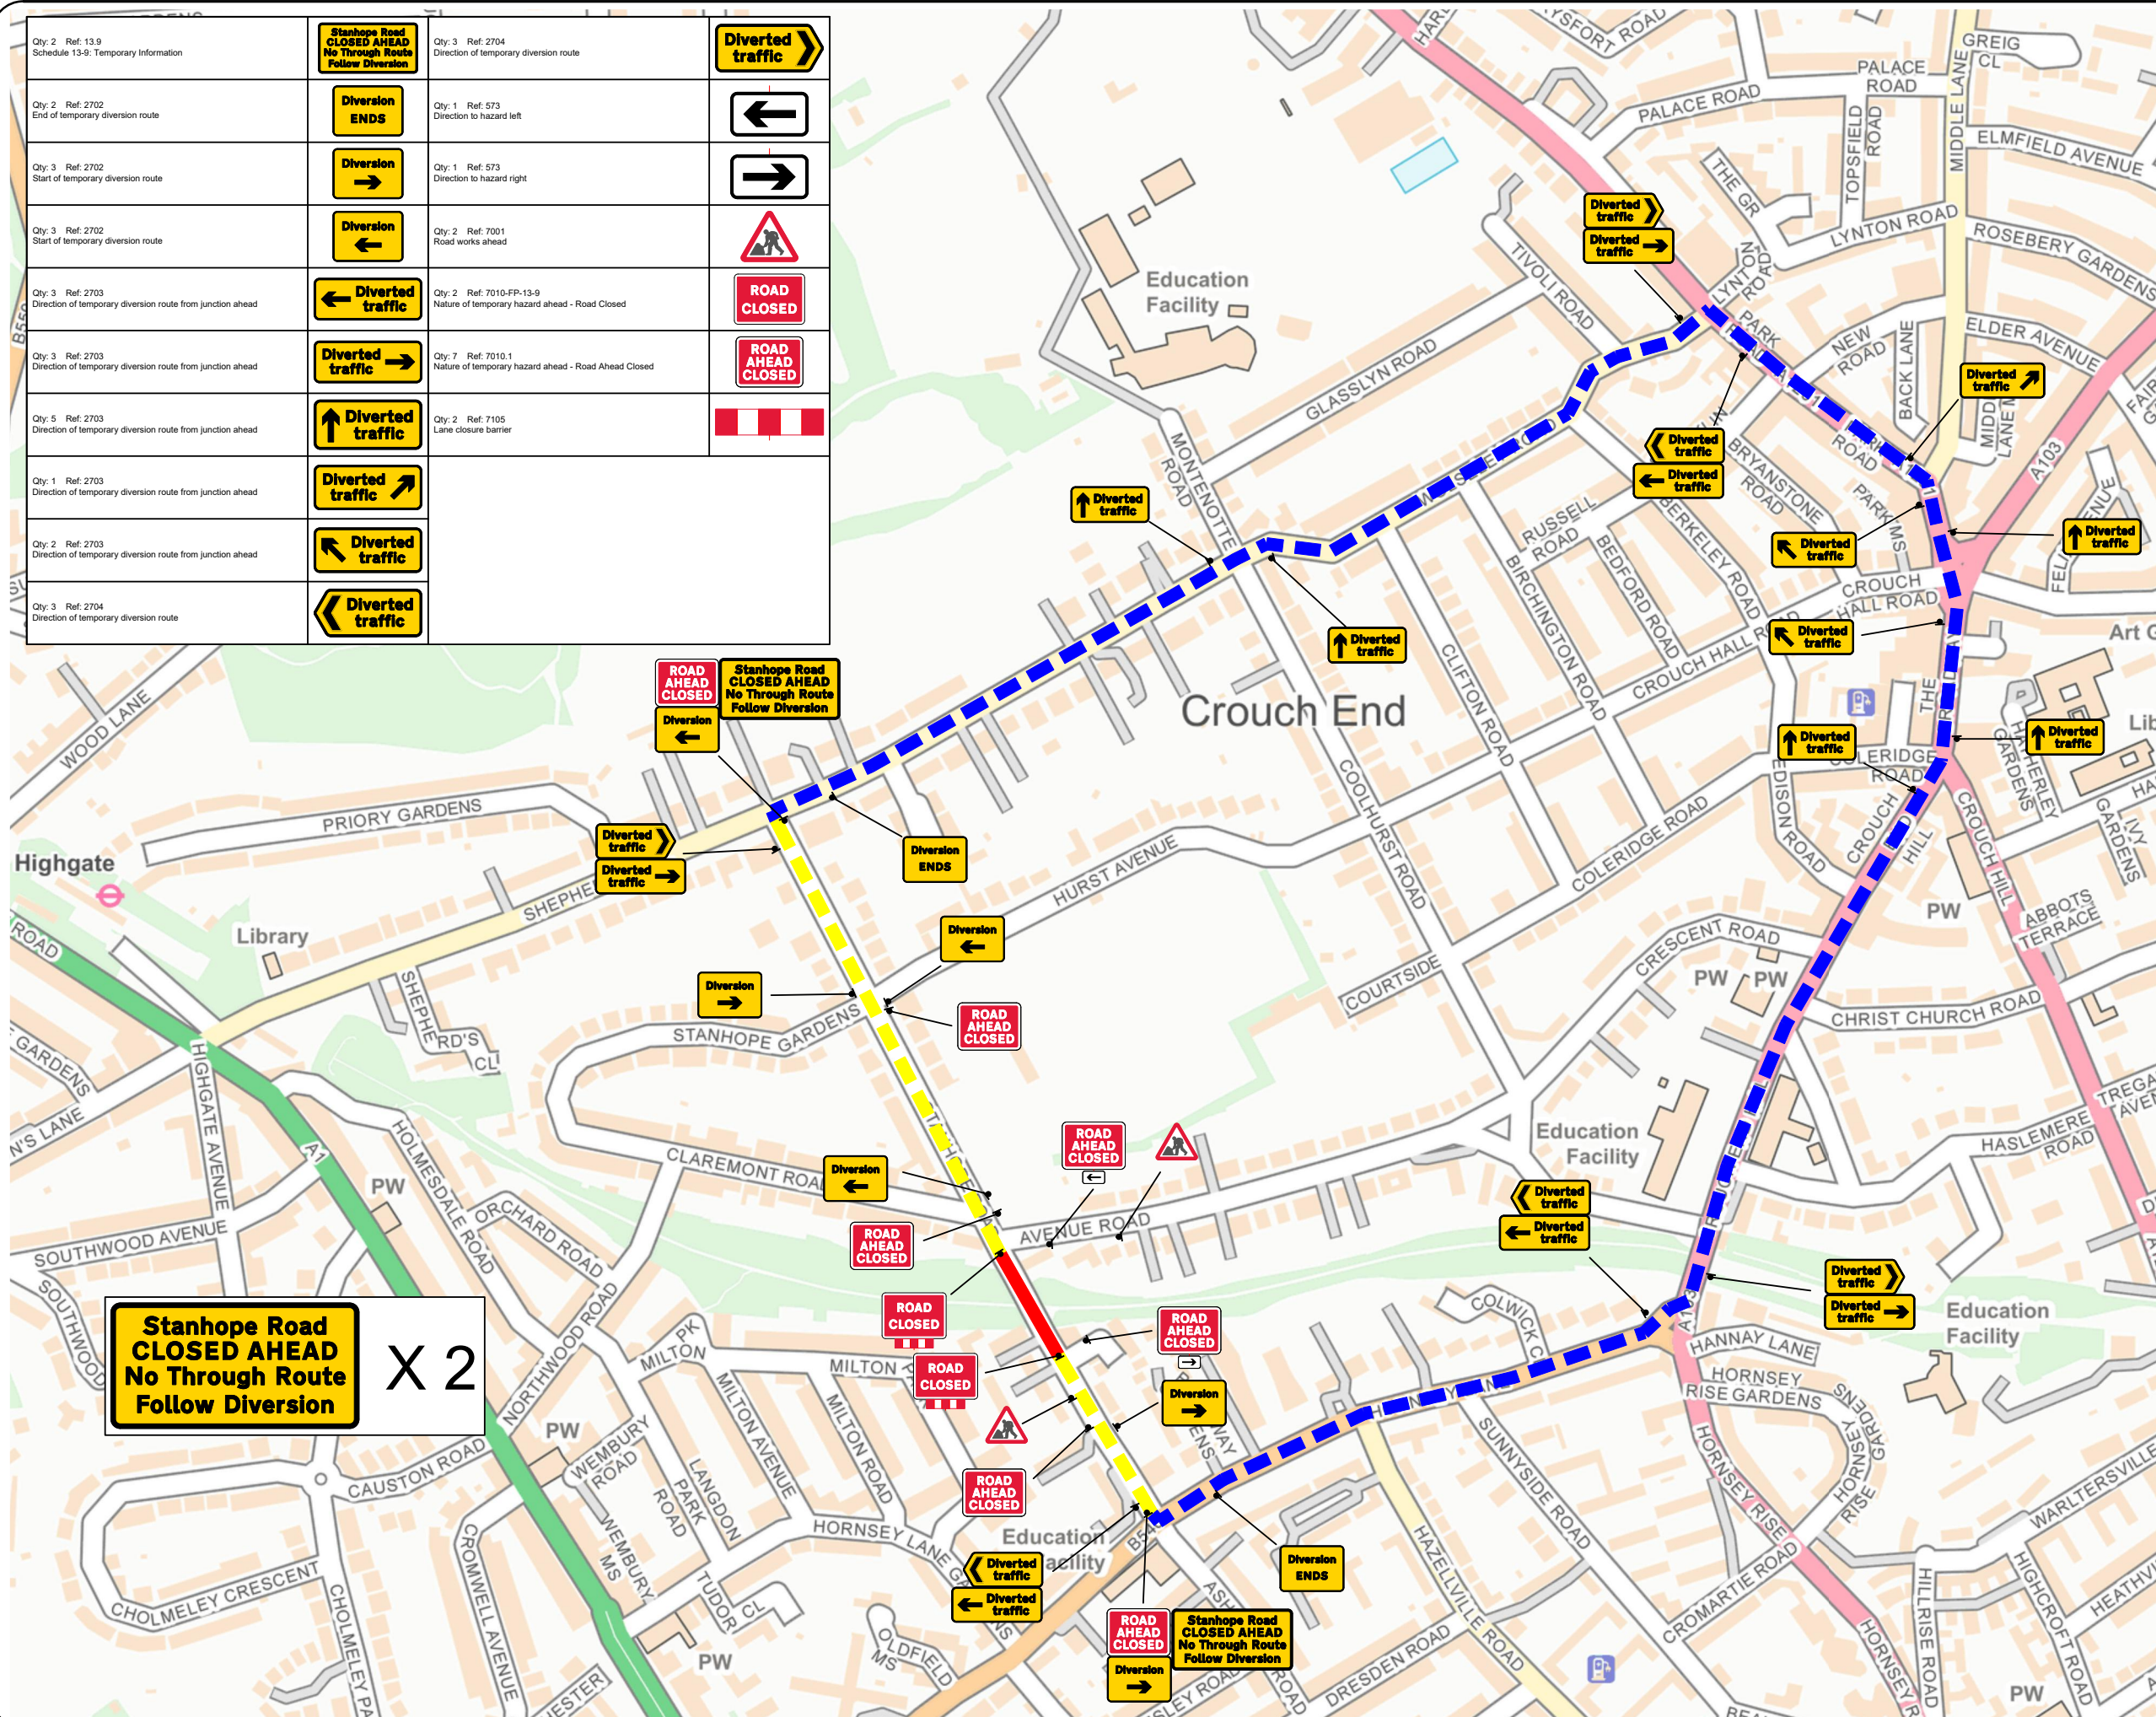

Notes:

- | |
|---|
| A - DO NOT SCALE FROM THIS DRAWING |
| B - All traffic management must comply with Traffic Signs Manual: Chapter 8 and Safety at Street Works and Road Works: A Code of Practice |
| C - All Road Markings and signage to conform to TSRGD 2002 |
| D - Signage location shown is indicative only. Exact location of signage to be determined by operative on site |

KEY

-  Sign
-  Traffic Cone
-  Road Closure
-  Access Only
-  Diversion Route

DIVERSION ROUTE

Wolseley Road > Park Road > A103 > Crouch
End Hill > B540 Hornsey Lane & VICE VERSA

A	Revised	-	-
-	Initial Issue	LL	03/03/23
REV:	DESCRIPTION:	BY:	DATE:
STATUS:			



CLIENT:



SITE:

Parkland Walk, London N6 5DE

TITLE:

ROAD CLOSURE & DIVERSION

SCALE AT A3: AS SHOWN	DATE: 03/03/24	DRAWN: LL	CHECKED: LL
TRAFFIC SENSITIVE: N/A	DRAWING NO: CH864		REVISION: -