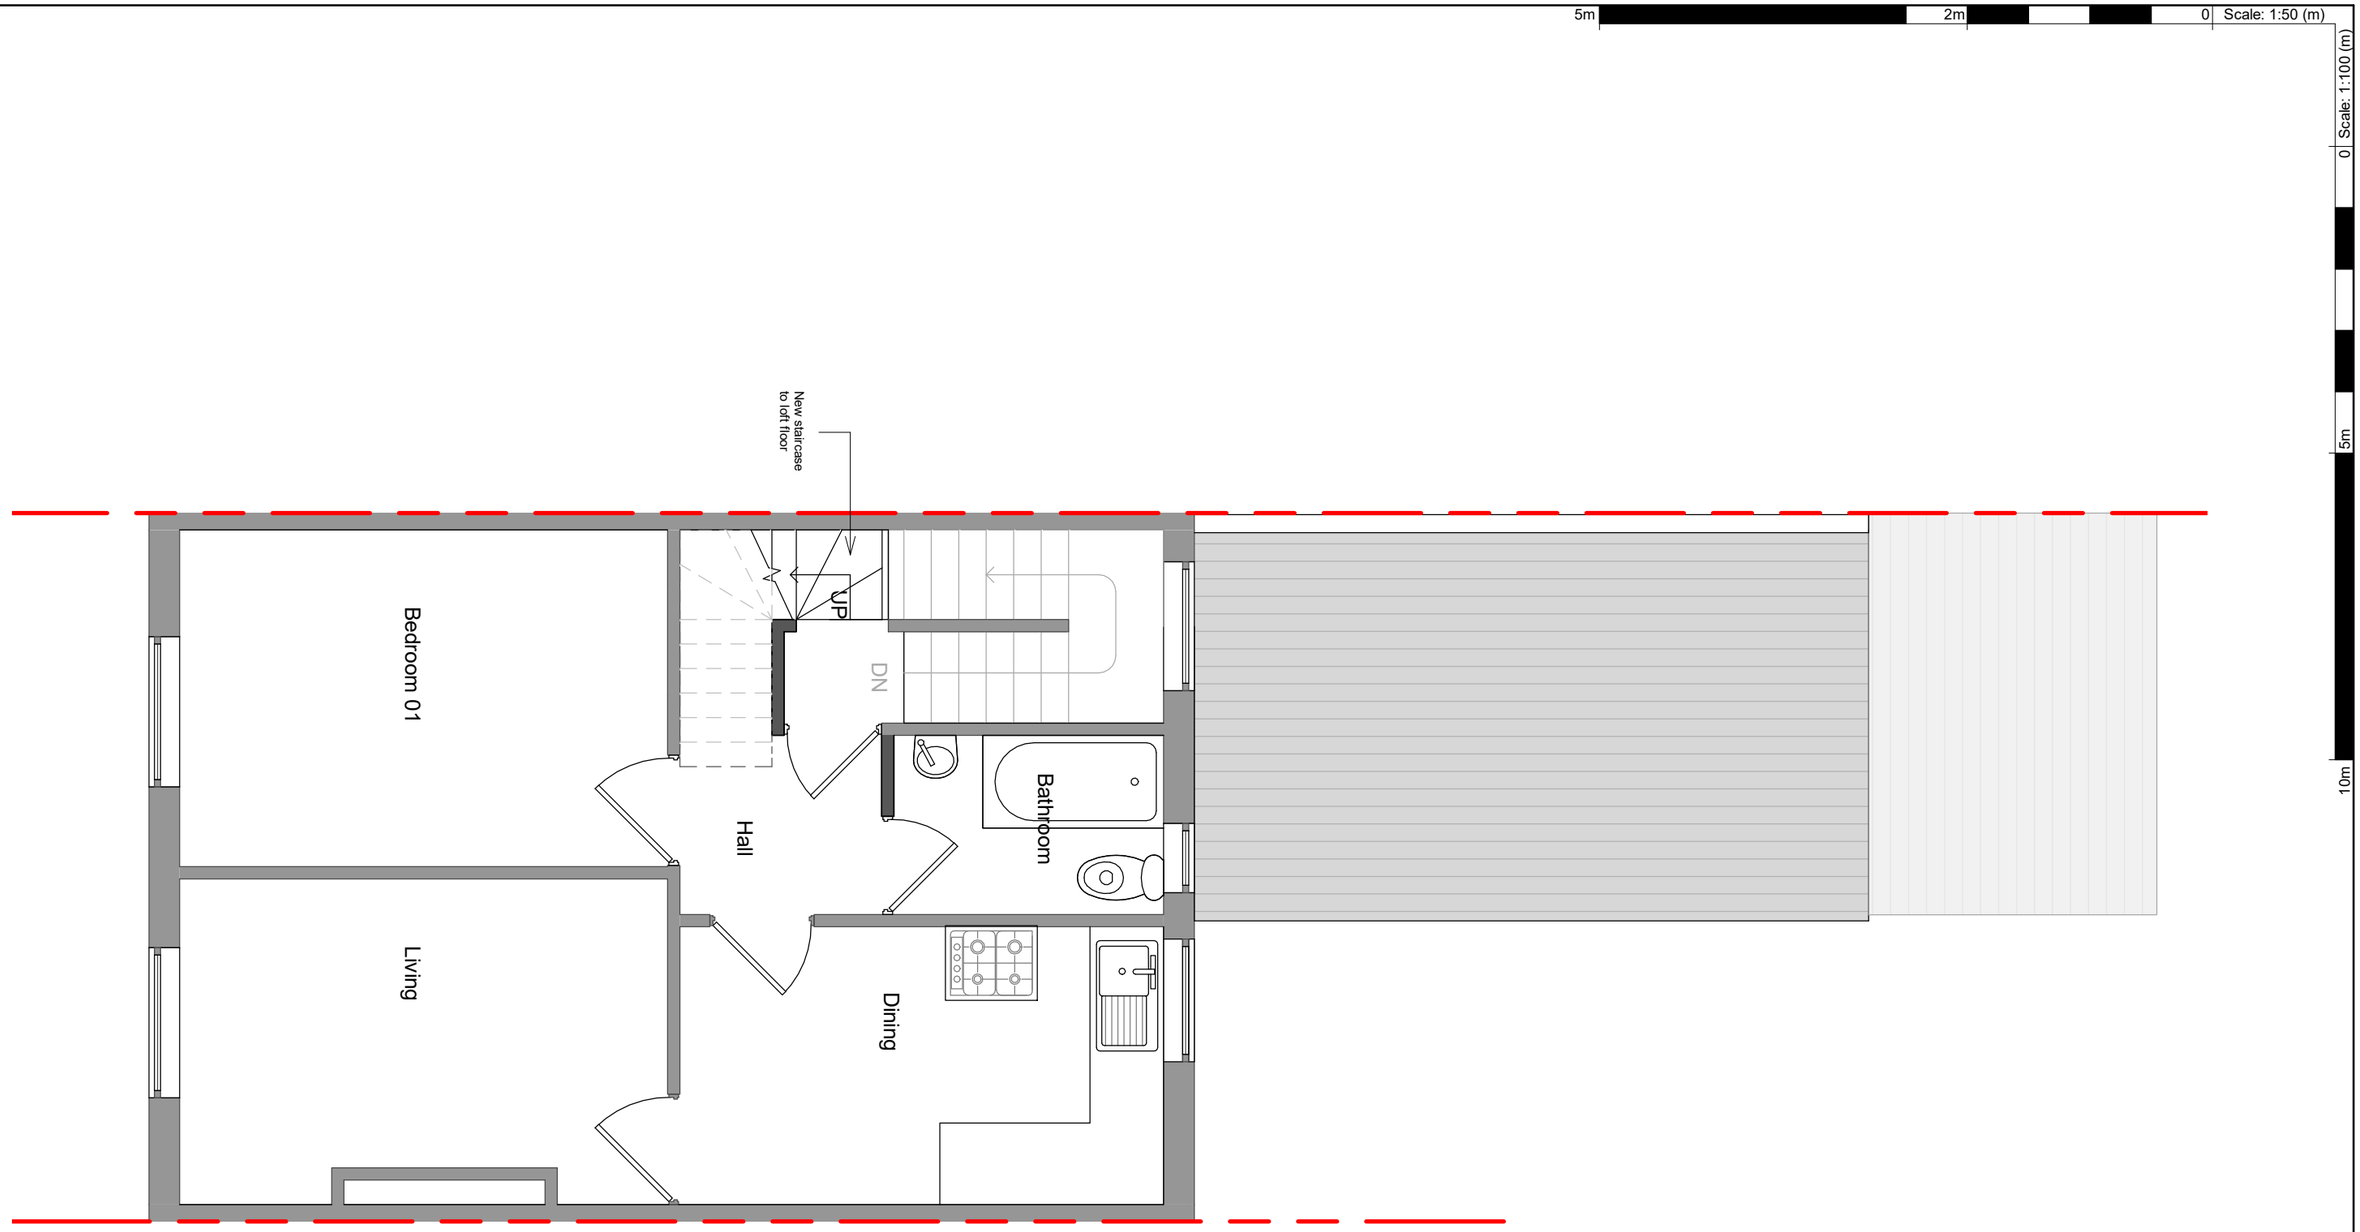

1 : 50

Proposed Second Floor

DIVI DESIGN

Drawings to be read in conjunction with all relevant documentation. Do not scale from this drawing. All written dimensions to be checked on site before work commences. Discrepancies, where identified, must be reported to Divi-Design.

This drawing may be copied by an authorised officer of the Local Authority with the sole purpose to assist in the determination of Planning or Building Regulations application and may not be used for any other purpose unless otherwise agreed in writing.

Purpose: Planning	Description	Sheet Name	Project No:	Sheet No:	Contact info:
Scale: 1 : 50 @A3 Date: Jan 2024	Proposed rear dormer loft extension at 35C White Hart, N22 5SL	Proposed Plan	19074	PL04 Revision: A	e-mail: info@divi-design.co.uk tel: 0203 488 2828 web: www.divi-design.co.uk 124 City Road London, EC1V 2NX

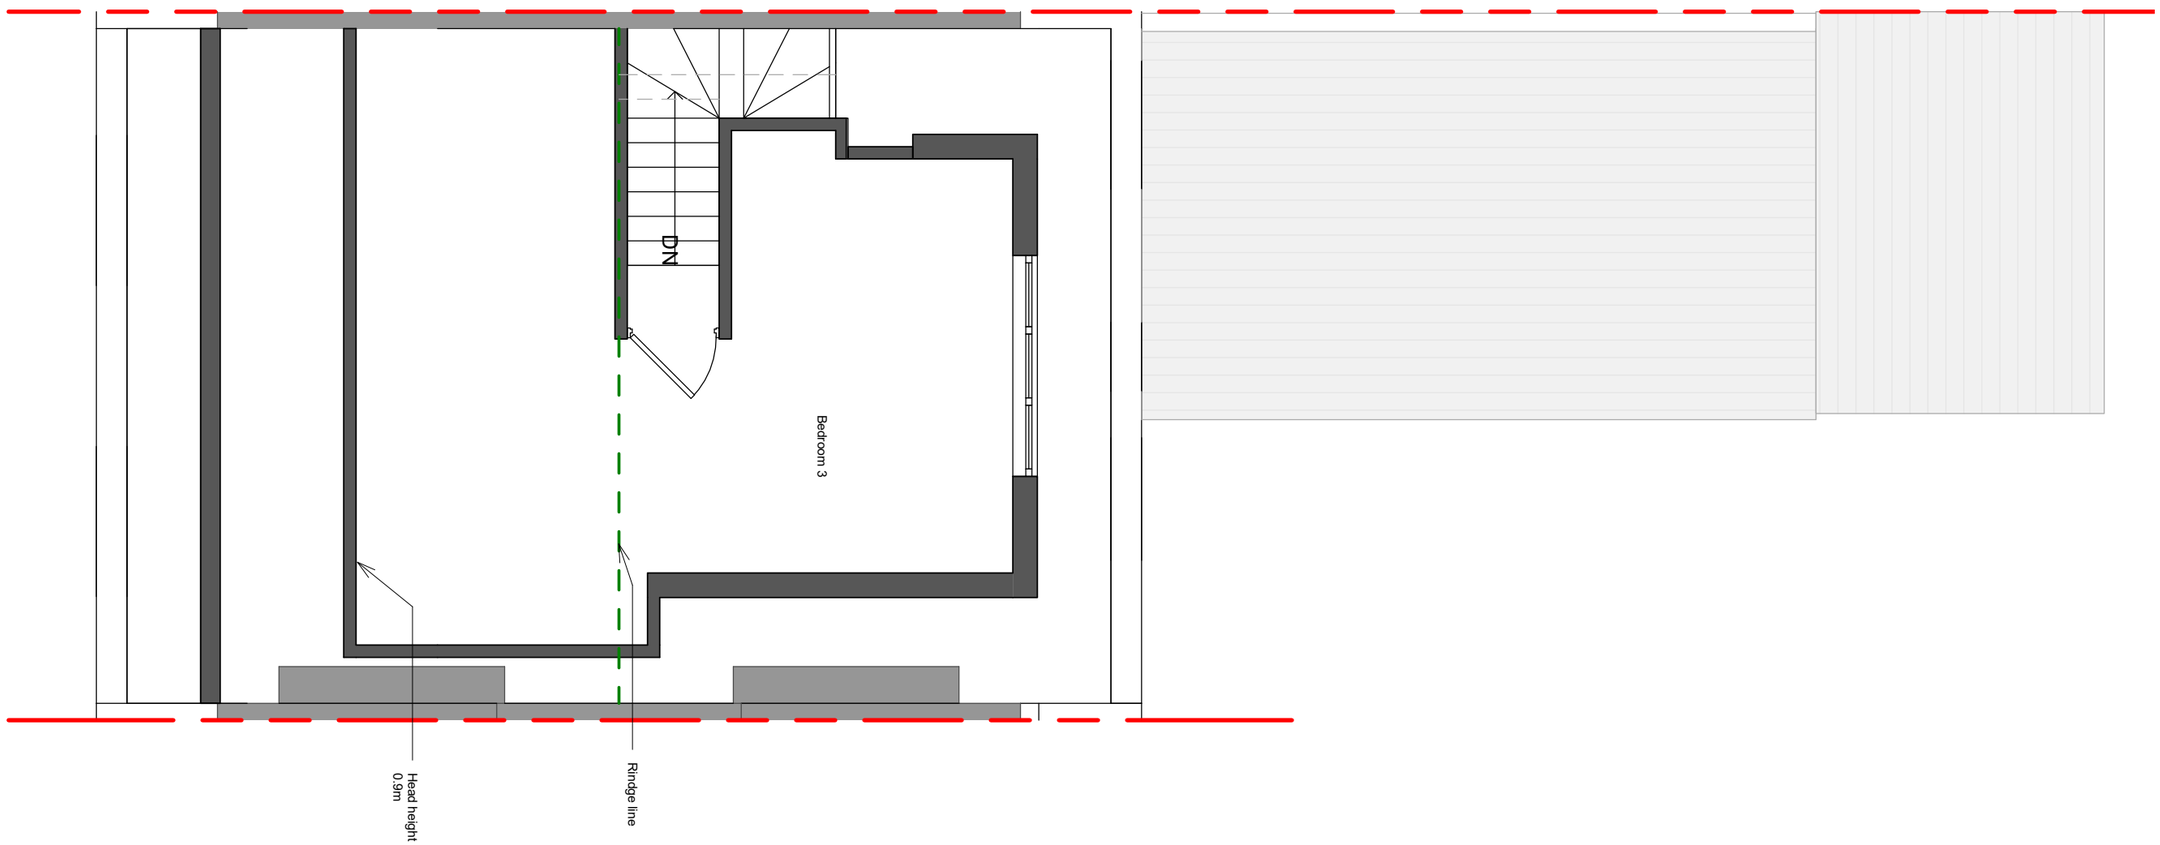

1 : 50
Proposed Loft Floor

5m 2m 0 Scale: 1:50 (m)

0 Scale: 1:100 (m) 5m 10m

DIVI DESIGN

Drawings to be read in conjunction with all relevant documentation. Do not scale from this drawing. All written dimensions to be checked on site before work commences. Discrepancies, where identified, must be reported to Divi-Design.

This drawing may be copied by an authorised officer of the Local Authority with the sole purpose to assist in the determination of Planning or Building Regulations application and may not be used for any other purpose unless otherwise agreed in writing.

Purpose: Planning	Description	Sheet Name	Project No:	Sheet No:	Contact info:
Scale: 1 : 50 @A3 Date: Jan 2024	Proposed rear dormer loft extension at 35C White Hart, N22 5SL	Proposed Plan	19074	PL05 Revision: A	e-mail: info@divi-design.co.uk tel: 0203 488 2828 web: www.divi-design.co.uk 124 City Road London, EC1V 2NX

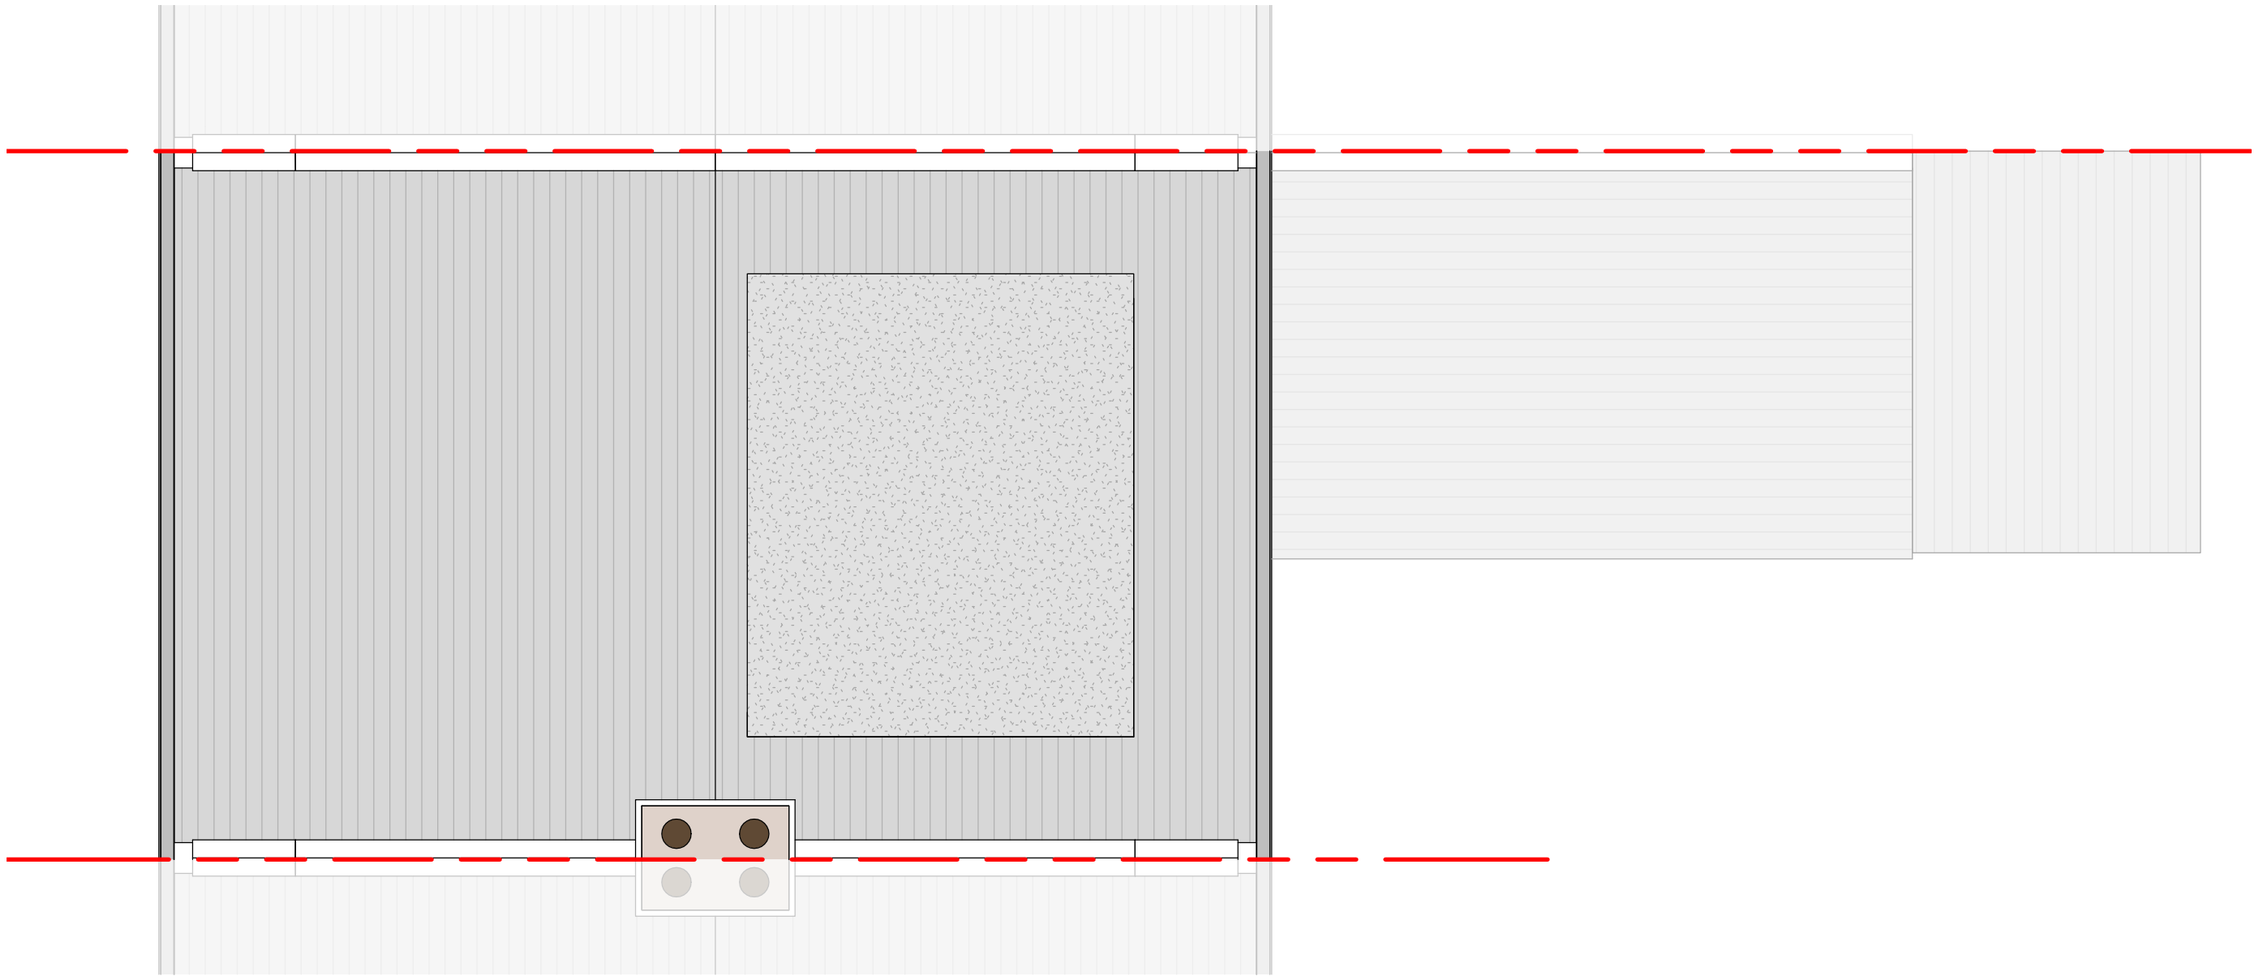

1 : 50
Proposed Roof Plan

DIVI DESIGN

Drawings to be read in conjunction with all relevant documentation. Do not scale from this drawing. All written dimensions to be checked on site before work commences. Discrepancies, where identified, must be reported to Divi-Design.

This drawing may be copied by an authorised officer of the Local Authority with the sole purpose to assist in the determination of Planning or Building Regulations application and may not be used for any other purpose unless otherwise agreed in writing.

Purpose: Planning	Description	Sheet Name	Project No:	Sheet No:	Contact info:
Scale: 1 : 50 @A3 Date: Jan 2024	Proposed rear dormer loft extension at 35C White Hart, N22 5SL	Proposed Plan	19074	PL06 Revision: A	e-mail: info@divi-design.co.uk tel: 0203 488 2828 web: www.divi-design.co.uk 124 City Road London, EC1V 2NX

5m 2m 0 Scale: 1:50 (m)

Scale: 1:100 (m) 0 5m 10m

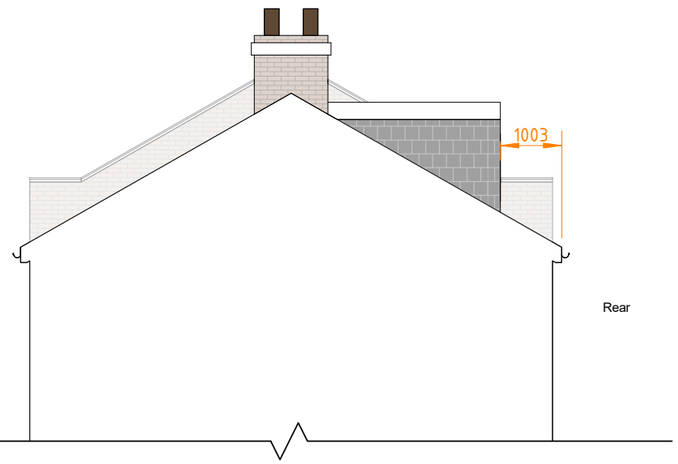

Proposed Side Elevation
1 : 100

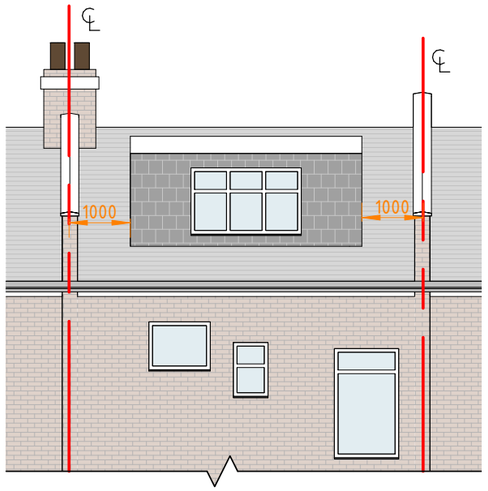

Proposed Rear Elevation
1 : 100

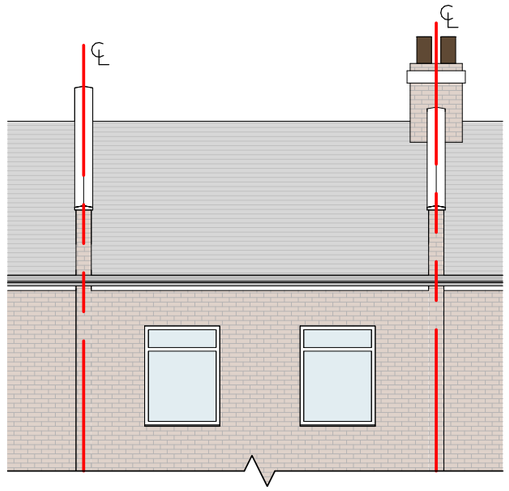

Proposed Front Elevation
1 : 100

DIVI DESIGN

Drawings to be read in conjunction with all relevant documentation. Do not scale from this drawing. All written dimensions to be checked on site before work commences. Discrepancies, where identified, must be reported to Divi-Design.

This drawing may be copied by an authorised officer of the Local Authority with the sole purpose to assist in the determination of Planning or Building Regulations application and may not be used for any other purpose unless otherwise agreed in writing.

Purpose: Planning	Description	Sheet Name	Project No:	Sheet No:	Contact info:
Scale: 1 : 100 @A3 Date: Jan 2024	Proposed rear dormer loft extension at 35C White Hart, N22 5SL	Proposed Elevations	19074	PL07 Revision: A	e-mail: info@divi-design.co.uk tel: 0203 488 2828 web: www.divi-design.co.uk 124 City Road London, EC1V 2NX