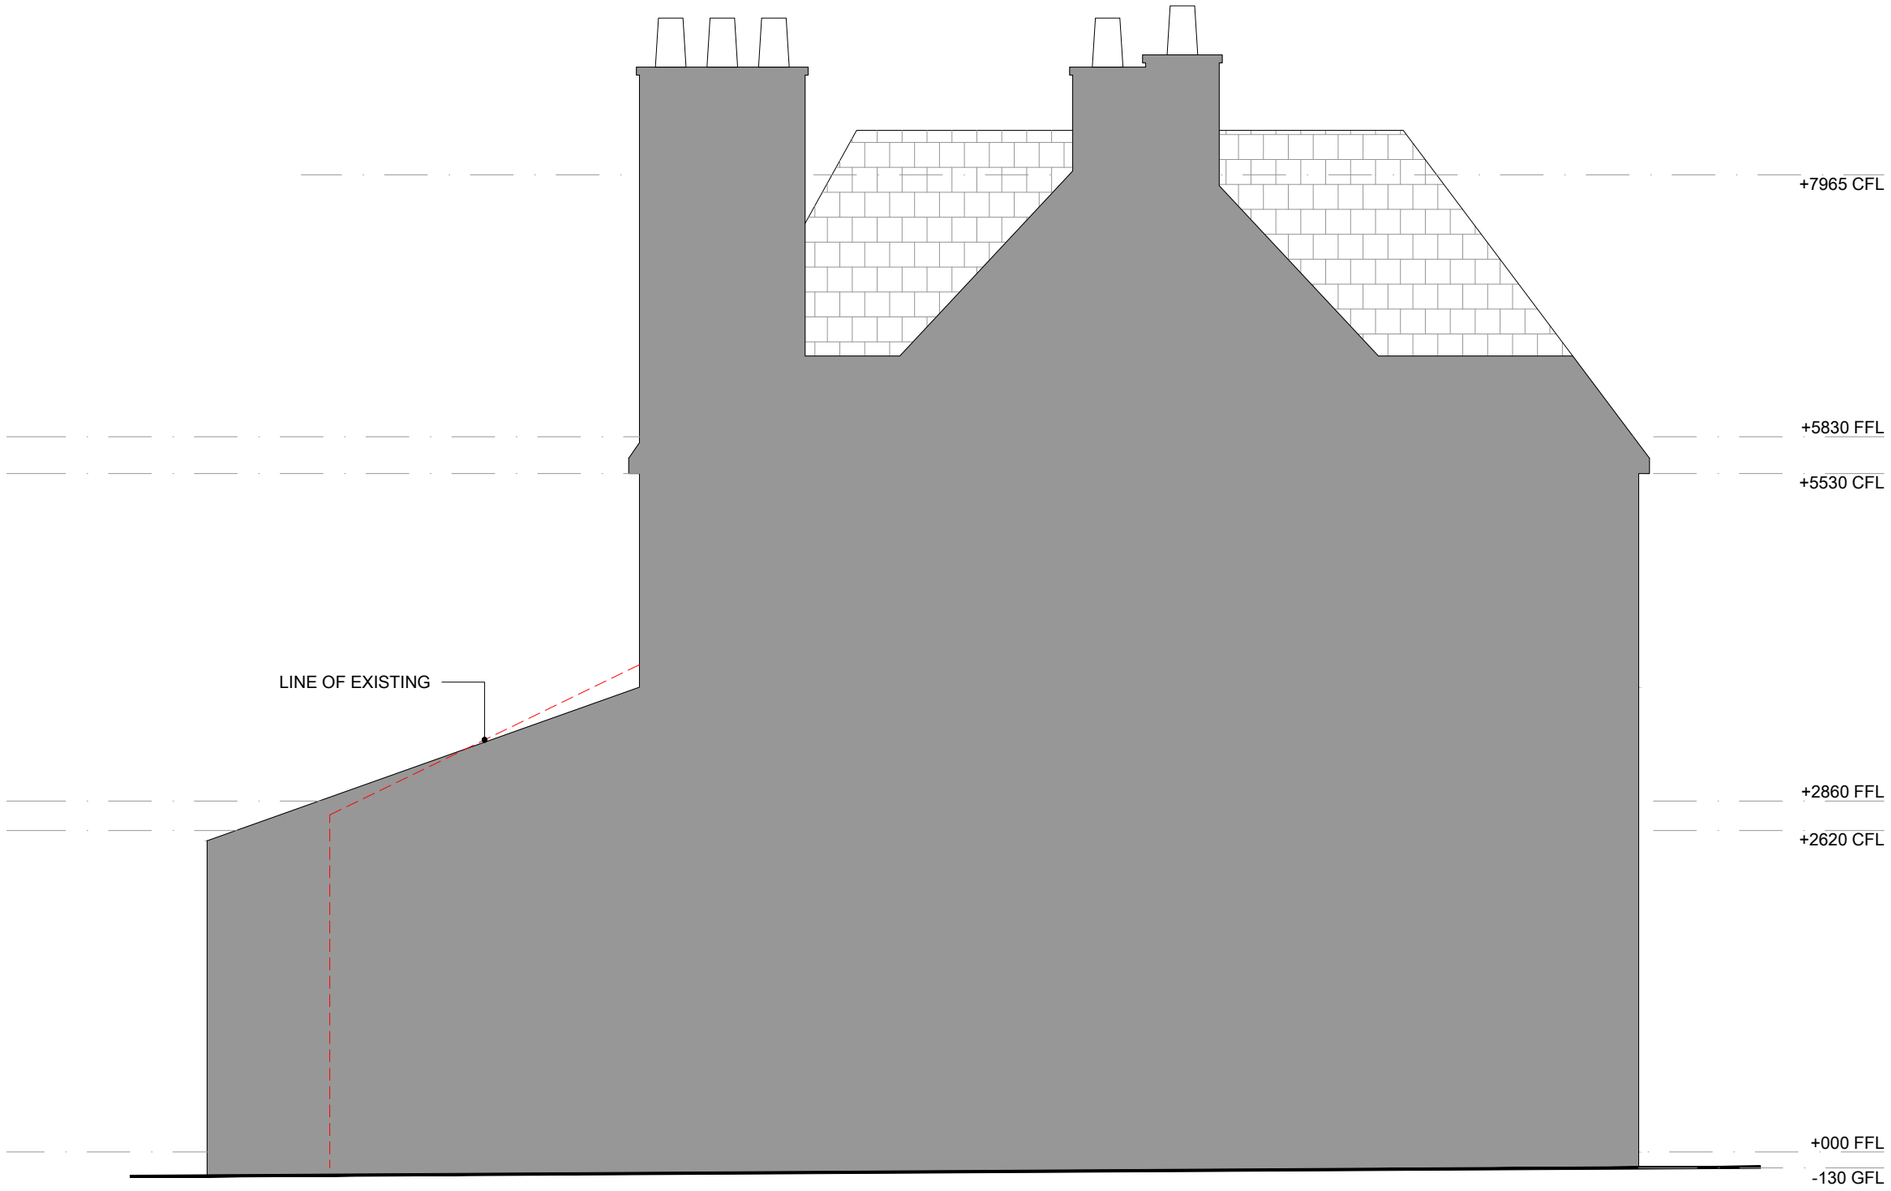

PROPOSED Left Elevation
scale 1:50

A3

1:50 0 0.5 1 2 m

DO NOT SCALE

NOTES:

This drawing is prepared solely for design and planning submission purposes. It is not intended or suitable for either Building Regulations or Construction purposes and should not be used for such.

Rev	Date	Details Of Issue	Initials
B	17.07.24	Proposed dormer removed based	RJ
A	10.04.24	Revised dormer size based on planner comments	RJ

Status

Planning

ROC haus

Tel: 020 8508 2001
Email: info@ROC-haus.co.uk Web: www.ROC-haus.co.uk

This document and all information herein is confidential and the intellectual property of **ROC haus**. It is disclosed in confidence on terms that it will not be disclosed to any third party, used, sold, loaned, licensed, or reproduced in whole or in any part in any manner or form for manufacturing, tendering or for any other purpose without the written permission of **ROC haus**. The copyright is retained by **ROC haus**.

© ROC haus

Client **Sean Roche**

Project **47 Darwin Raod**
Noel Park, London N22 6PH

Title **PROPOSED**
Left Elevation

Drawn	Date:	Scale @ A3
RJ	**March 2024**	**1:50**

Drg no.	Revision No.
3613-PL08	**B**