



REAR ELEVATION - Drawing DO-05

26 Richmond Road, London N11 2QR

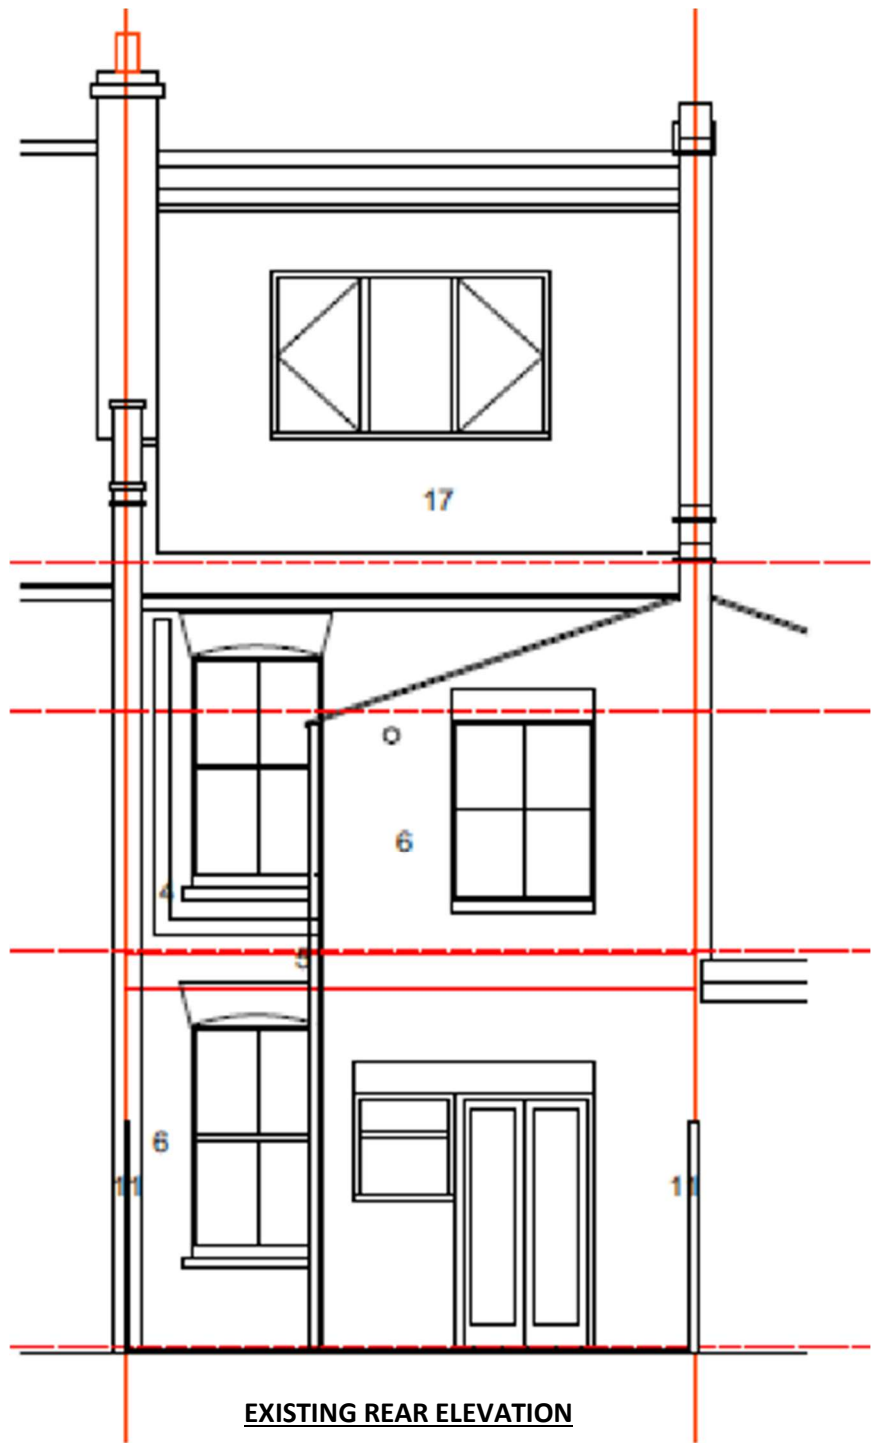

SCALE BAR
2m 3.0m 4.0m

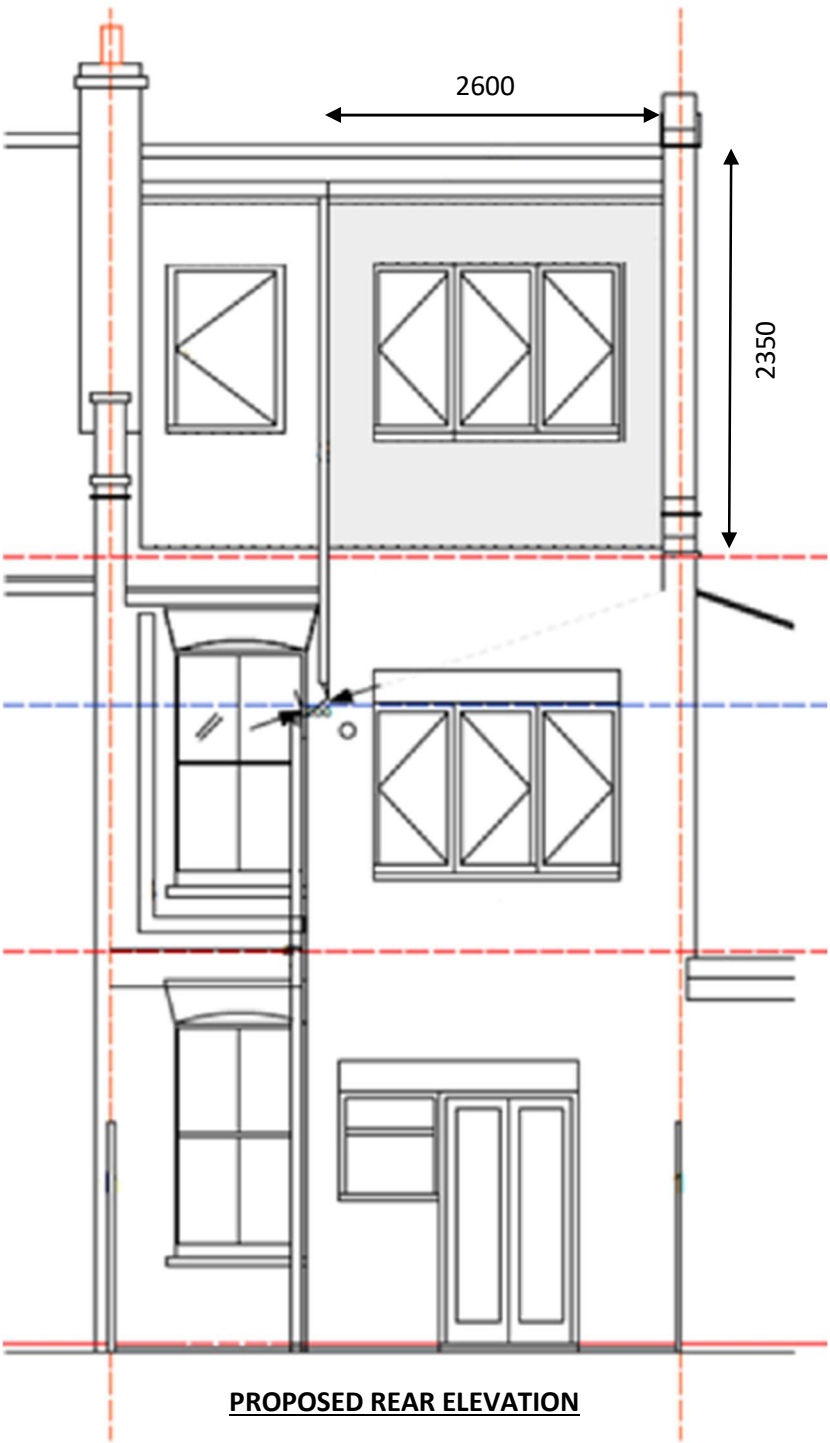

SCALE BAR
2m 3.0m 4.0m

