
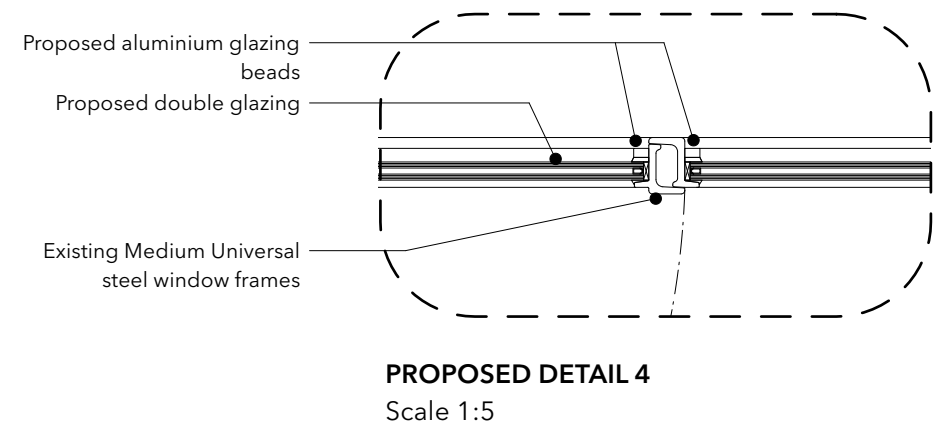
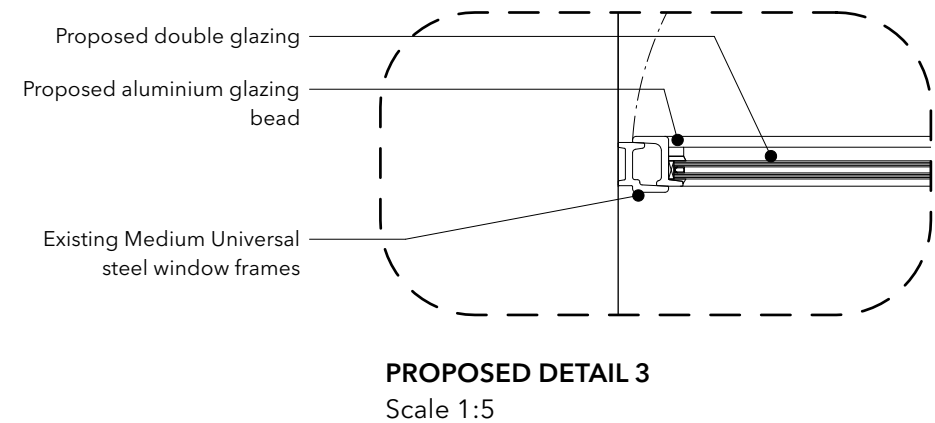
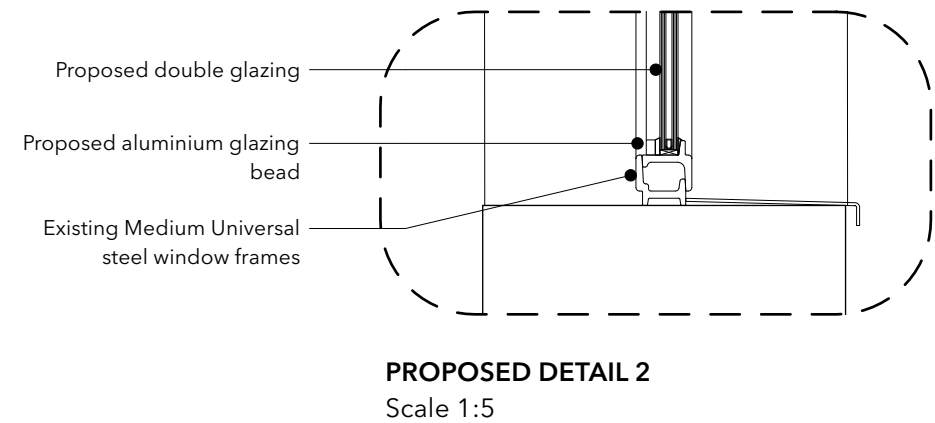
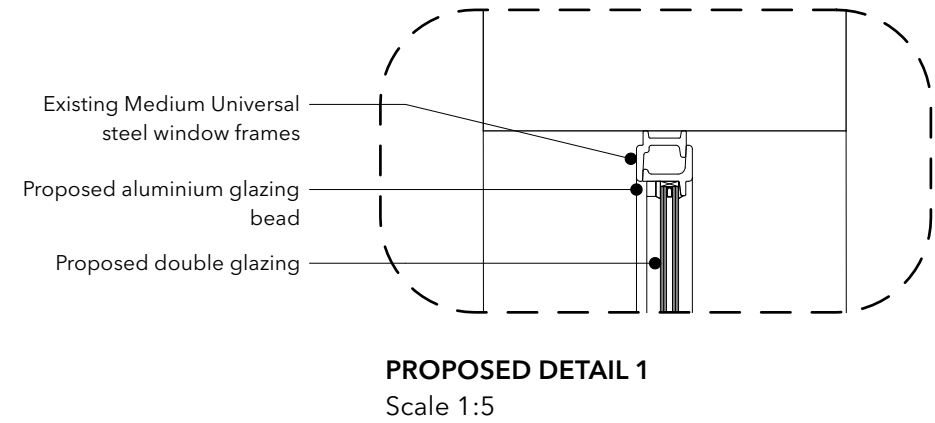


- NOTES:
1. DO NOT SCALE FROM THIS DRAWING - USE FIGURED DIMENSIONS ONLY. CONTRACTOR TO CHECK DIMENSIONS ON SITE PRIOR TO CONSTRUCTION & NOTIFY ARCHITECT OF ANY DISCREPANCY.
 2. THIS DRAWING SHOULD BE READ IN CONJUNCTION WITH ALL OTHER RELEVANT CONTRACT DRAWINGS, SPECIFICATIONS & SCHEDULES.

No.	REVISION	DATE
-----	----------	------

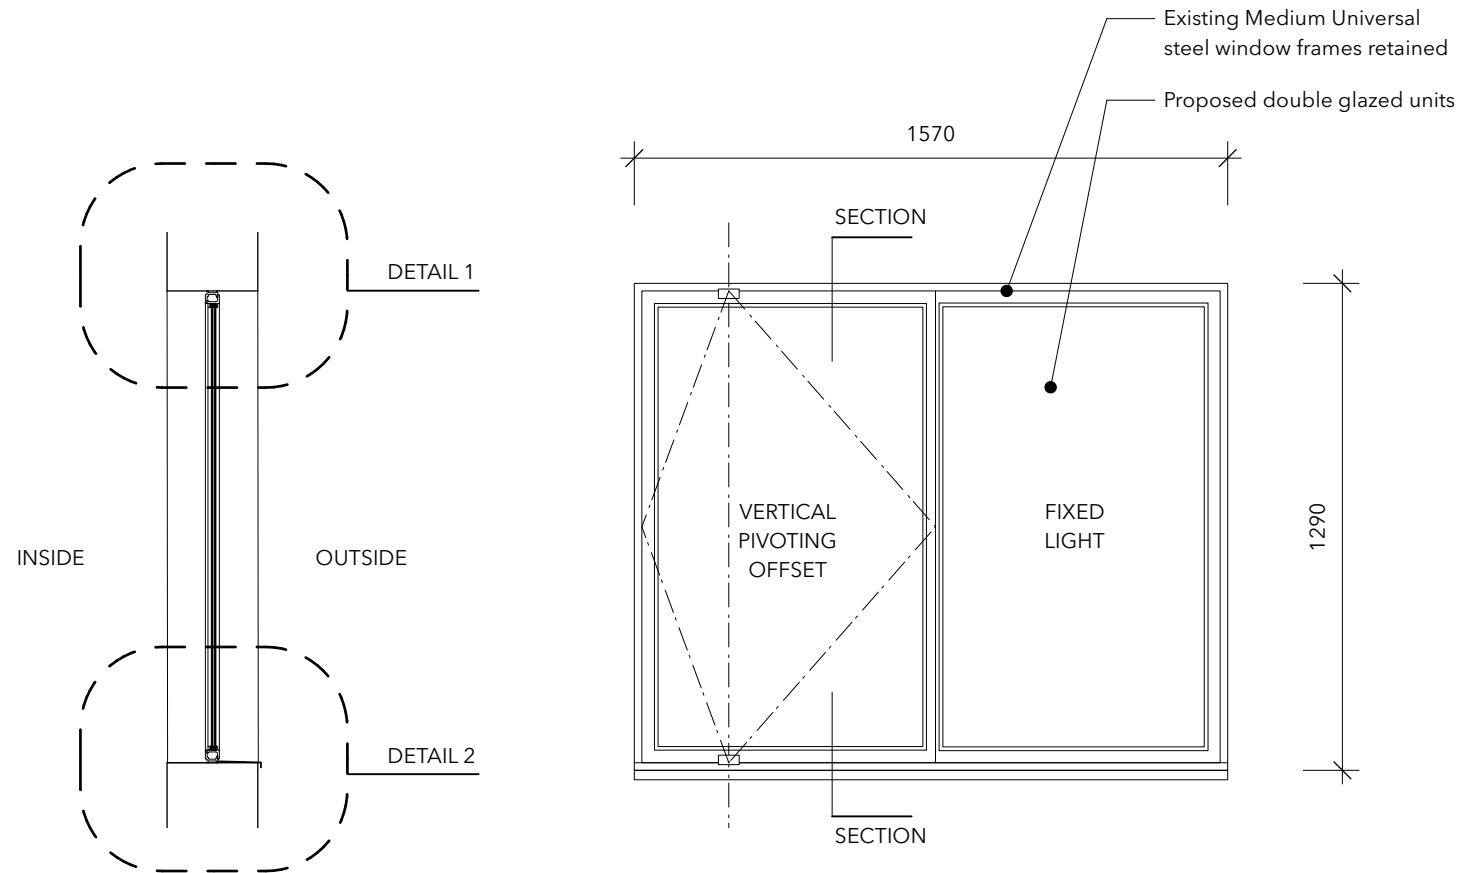

NOTE:
DOUBLE GLAZED UNITS PROPOSED AS 14mm THICK OVERALL (4-6-4)
NO CHANGES ARE PROPOSED TO PAINT COLOURS

DRAWING: WINDOWS - PROPOSED DETAILS

PROJECT: HIGHPOINT - FLAT J

CLIENT: TOM BRENT

STATUS: PLANNING

SCALE @ A1: DRAWN: NM

SCALE @ A3: AS NOTED CHECKED:

DRAWING No: 2317.PL.20.106 REVISION:

MYLIUS ARCHITECTS

www.mylusarchitects.co.uk 07971 671533