

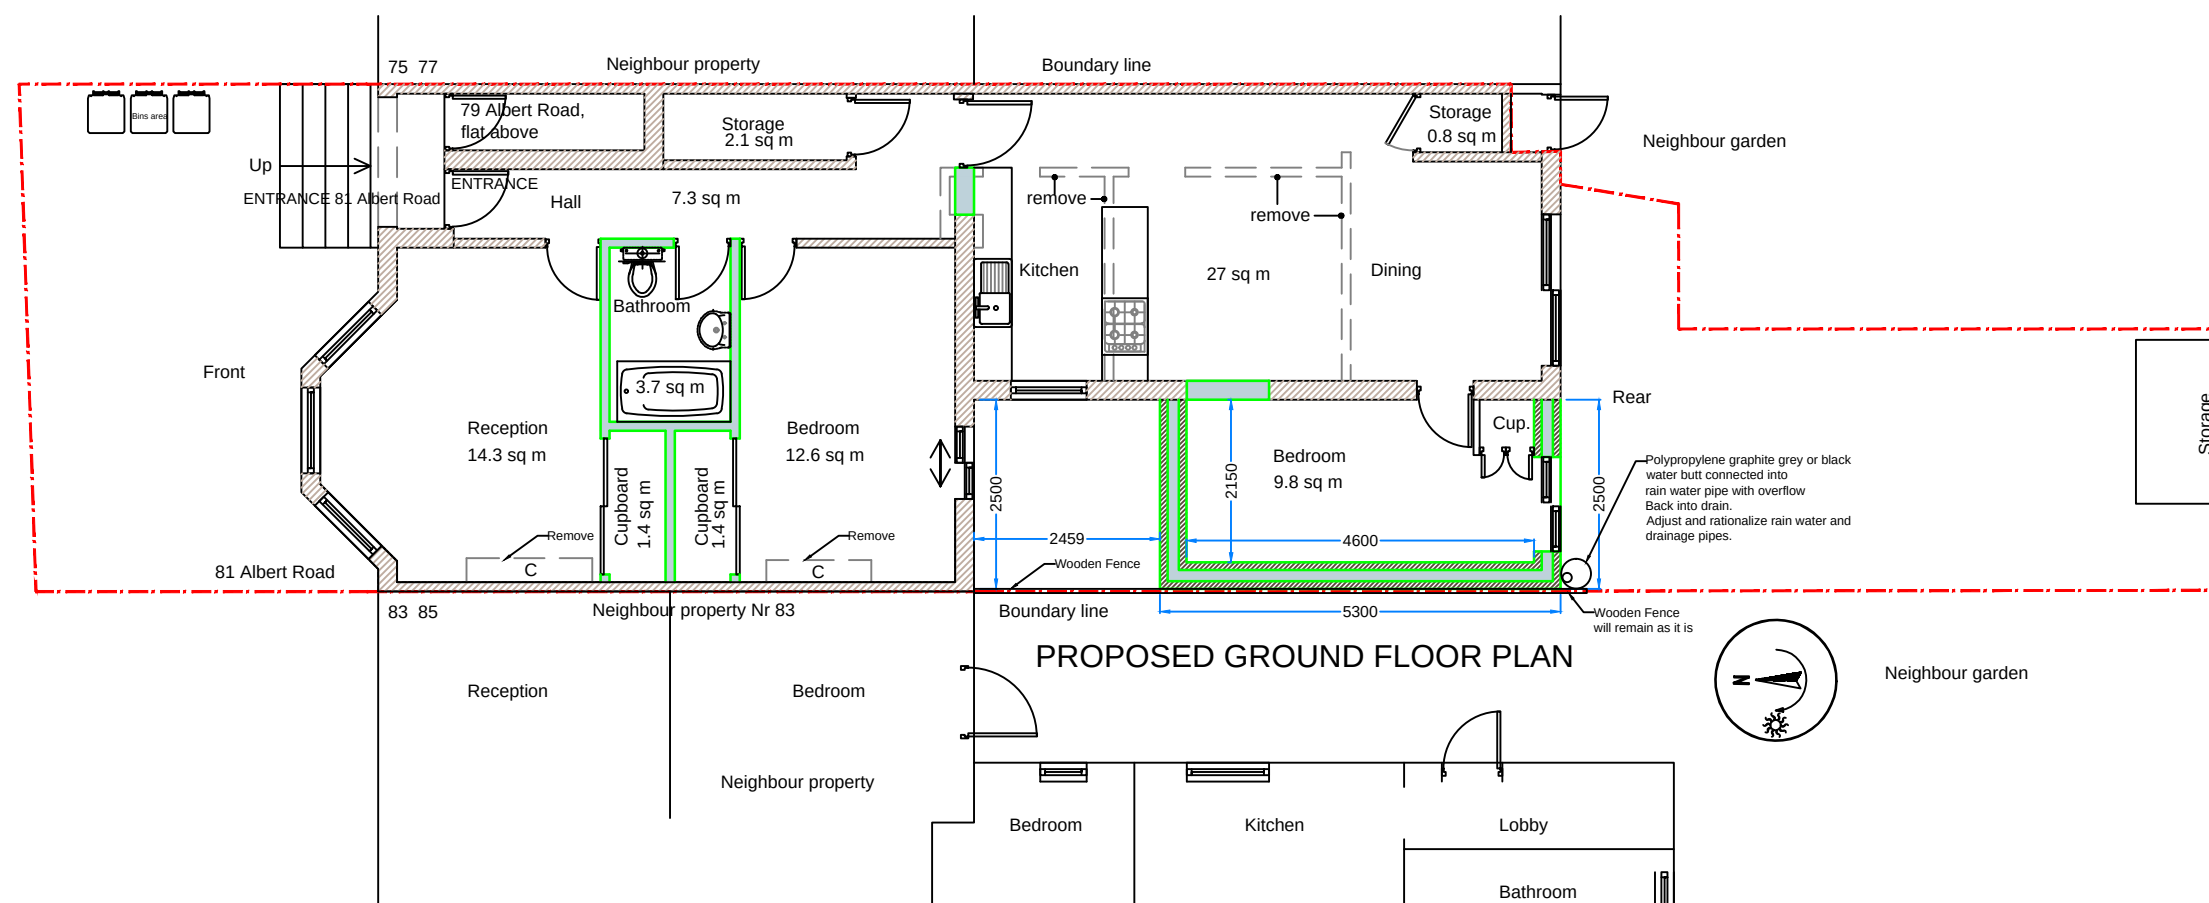


PROPOSED ROOF PLAN

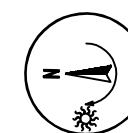

PROPOSED GROUND FLOOR PLAN

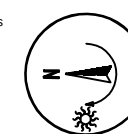

0 1 2 3 4 5 M

Meters @ 1:100 @ A3