



	1:10	00.10.20.51 m
	1:5	00.10.250.5 m

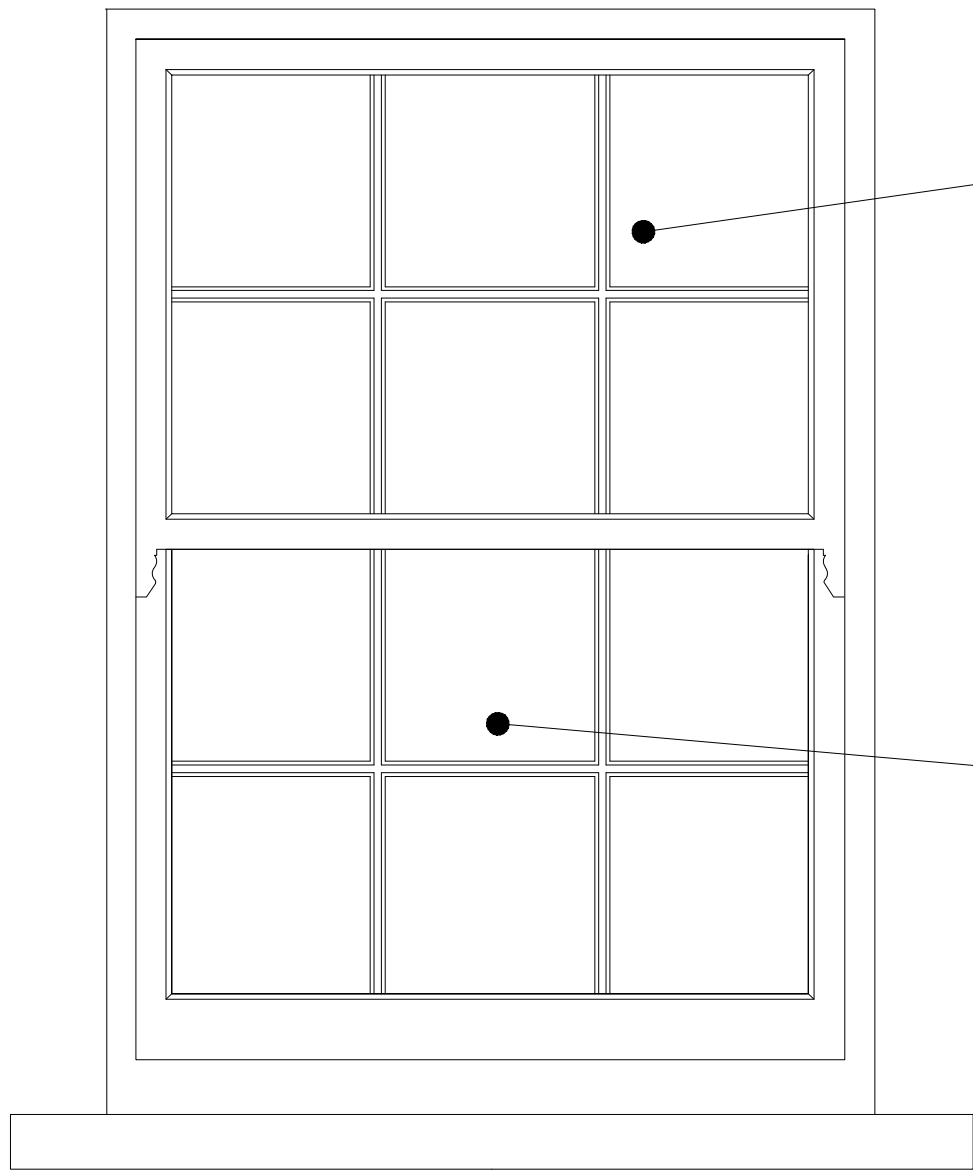

Slimlite double glazed traditional softwood vertical sliding sash window, with weights, pulleys and integral glazing bars, to match existing sash windows exactly. Formed in timber and painted white.

18mm integral (not applied) glazing bars with putty finish (not timber bead) to match existing.

Typical Detail Elevation 1.10 @ A1

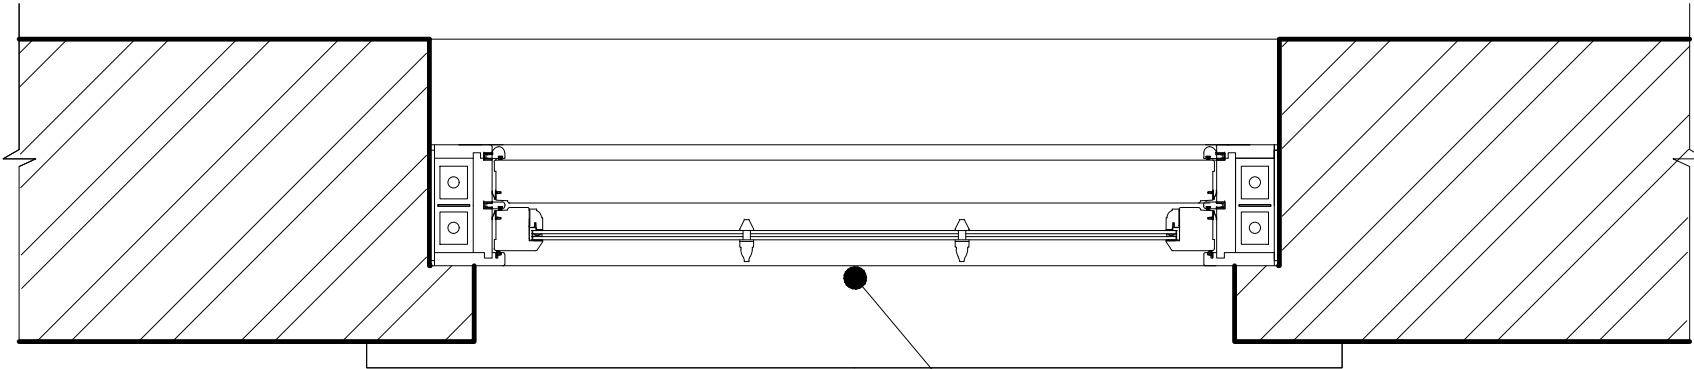


18mm integral glazing bar with putty finish to match existing.

Typical Detail Plan 1.10 @ A1

Traditional sash window

Notes:
New Slimlite double glazed traditional softwood vertical sliding sash window, with weights, pulleys and narrow integral glazing bars, to accurately replicate, in terms of material, profile and detailing, existing sash windows to the front of the property. 10mm glazing (3/4/3). Formed in timber and painted white. Window reveals are rendered and painted white. NO trickle vents or metallic/perforated spacer bars are to be used.

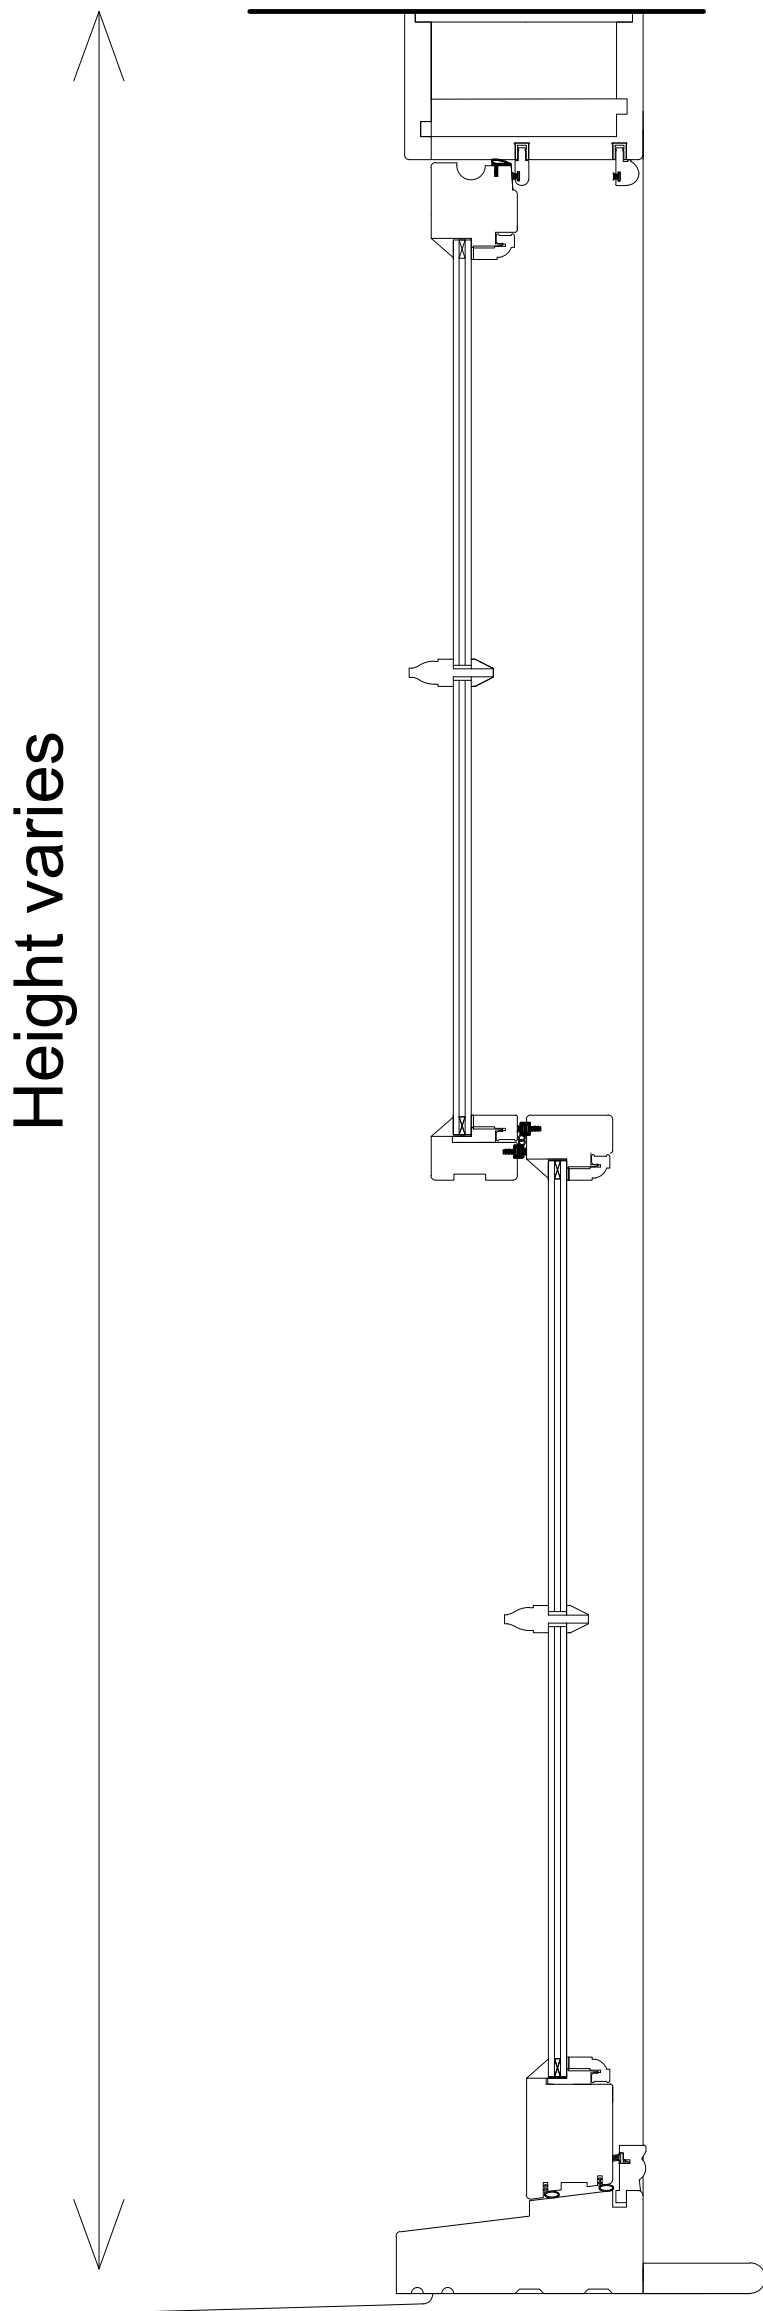

Typical Detail Section
1.5 @ A1

Rare is a brand name, part of Corstorphine & Wright Ltd. The copyright of this drawing is vested with Corstorphine & Wright Ltd and must not be copied or reproduced without the consent of the company.				Client Sophie Isherwood			Rare				
				Project 42 Southwood Lane N6 5EB			21-27 Lamb's Conduit Street, Holborn, London, WC1N 3NL 020 7842 0820 rare-architects.co.uk				
				Drawing Title Typical Front upgraded window detail			Drawing No. 24405 – 211			Revision 00	
				Drawing Status PLANNING			Date 15.05.24				
Rev. Description			Date	Dw.	Chk.						