



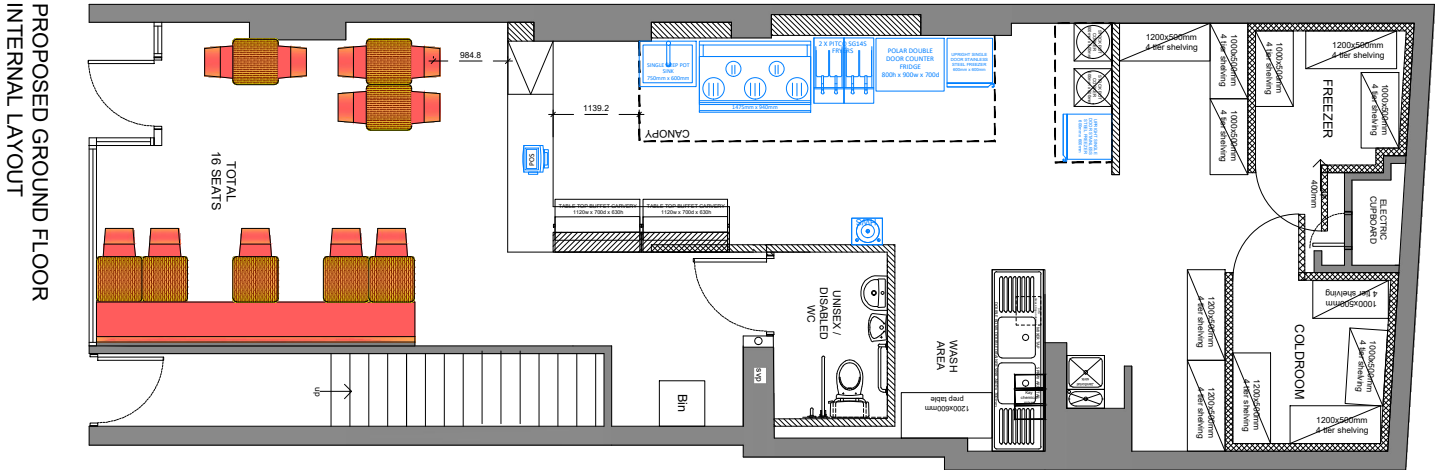

The contractor is responsible for checking dimensions, tolerances and references. Any discrepancy to be verified with the Architect before proceeding with the works.
Where an item is covered by drawings to different scales the larger scale drawing is to be worked to. Do not scale drawing. Figured dimensions to be worked to in all cases.

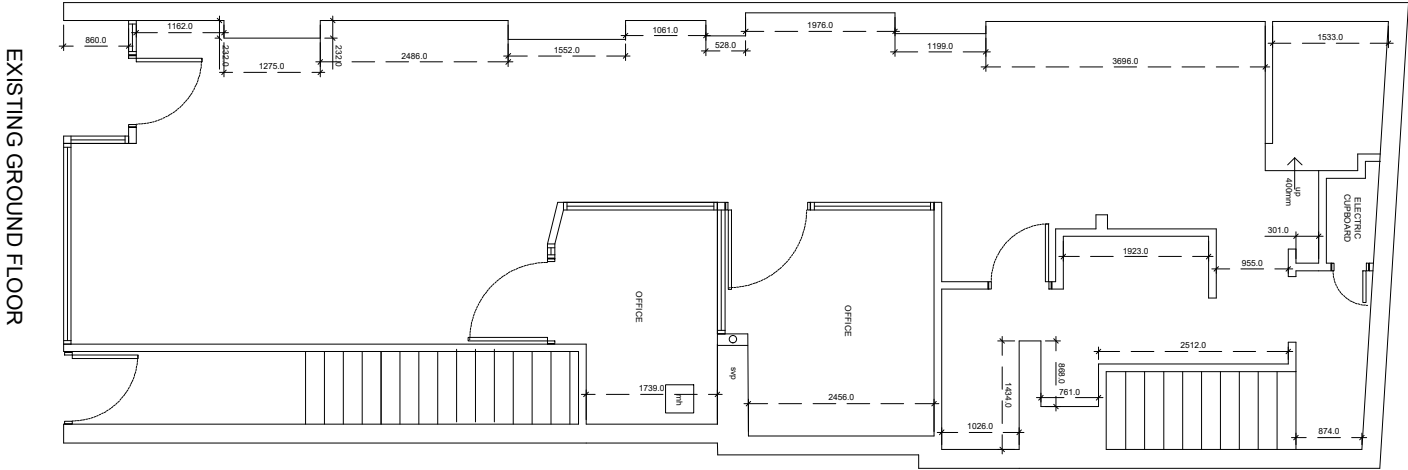

Drawing no. 2			
date	rev.	revision/author/checker	
PURPOSE OF ISSUE			
PLANNING			
PROJECT			
OODLES			
491 HIGH RD, N17 6QT			
DRAWING			
EXISTING & PROPOSED GROUND FLOOR			
PLAN			
JOB NO.			REV B
2024-050			
DRAWN BY. AS		checked	
SCALE 1:100@A3		DATE: 21.05.2024	