


1F ceiling detail

Front side of front room (where bathroom was)


Existing (prior to current works)

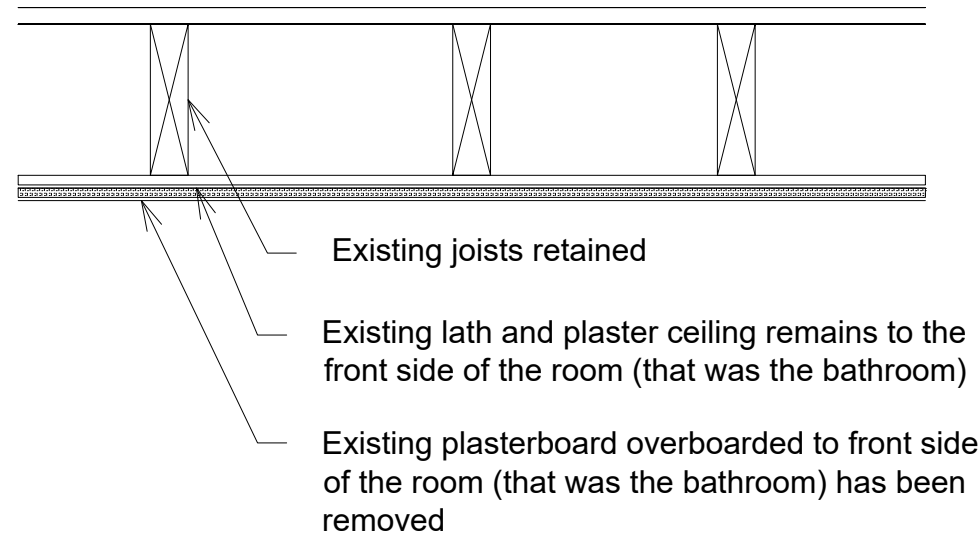

1F ceiling detail

Front side of room of front room (where bathroom was)


Current state

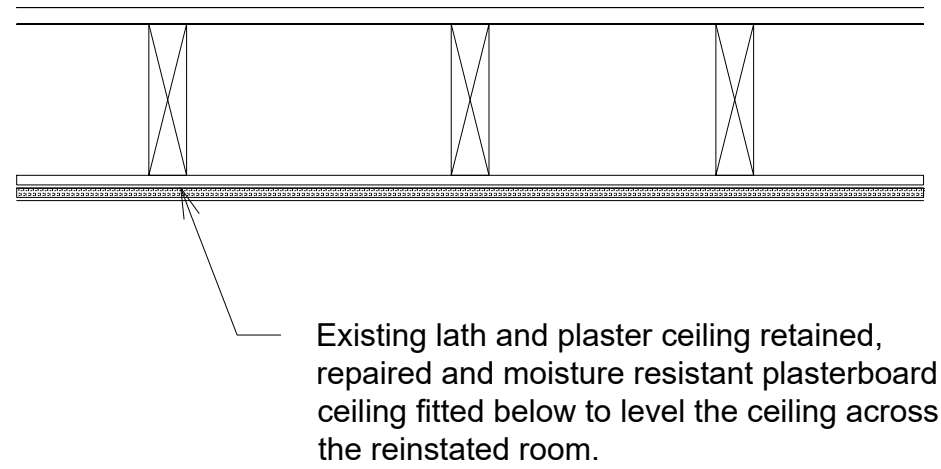

1F ceiling detail

Back side of front room (where Shower room was)


Existing (prior to current works)

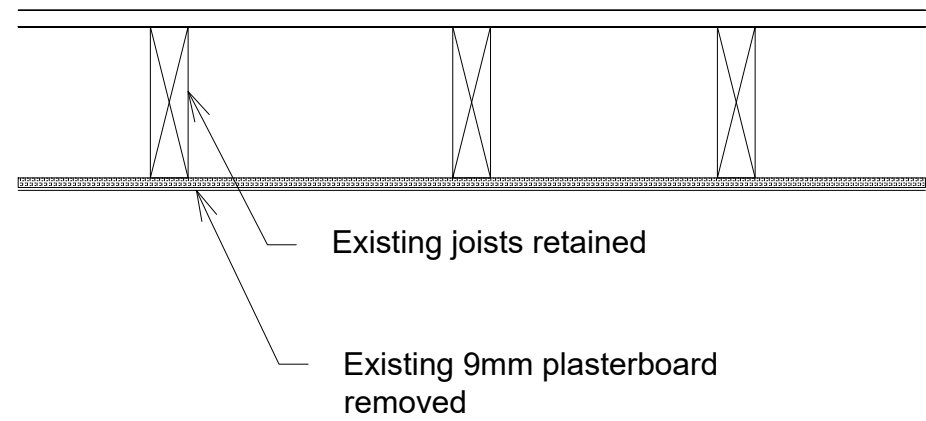

1F ceiling detail

Back side of front room (where Shower room was)

Current state

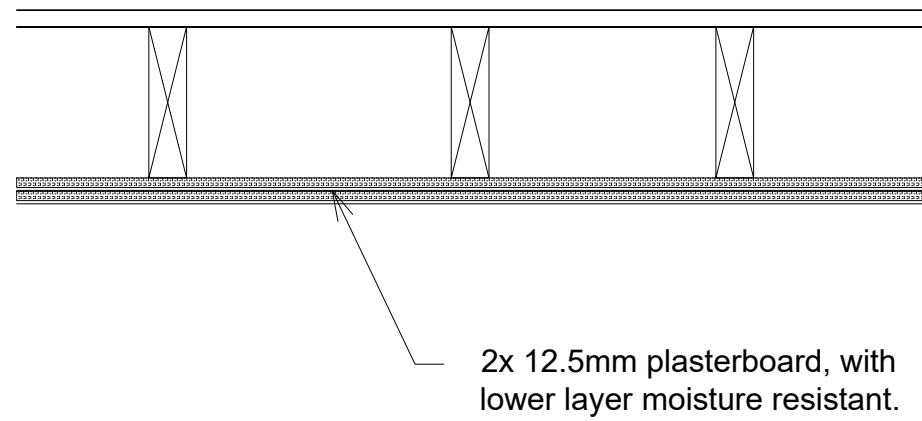

0100200300400500700mm

Rare is a brand name, part of Corstorphine & Wright Ltd. The copyright of this drawing is vested with Corstorphine & Wright Ltd and must not be copied or reproduced without the consent of the company.

Rev.	Description	Date	Drw.	Chk.

Client
Sophie Isherwood

Project
42 Southwood Lane
N6 5EB

Drawing Title
CEILING DETAILS
1ST FLOOR BATHROOM

Drawing Status
PLANNING

Rare

21-27 Lamb's Conduit Street, Holborn, London, WC1N 3NL
020 7842 0820
rare-architects.co.uk

Drawing No. 24405 - 0210		Revision 00		
Drawn GB	Checked RS	Paper Size A3	Scale 1:10	Date 30.04.24