



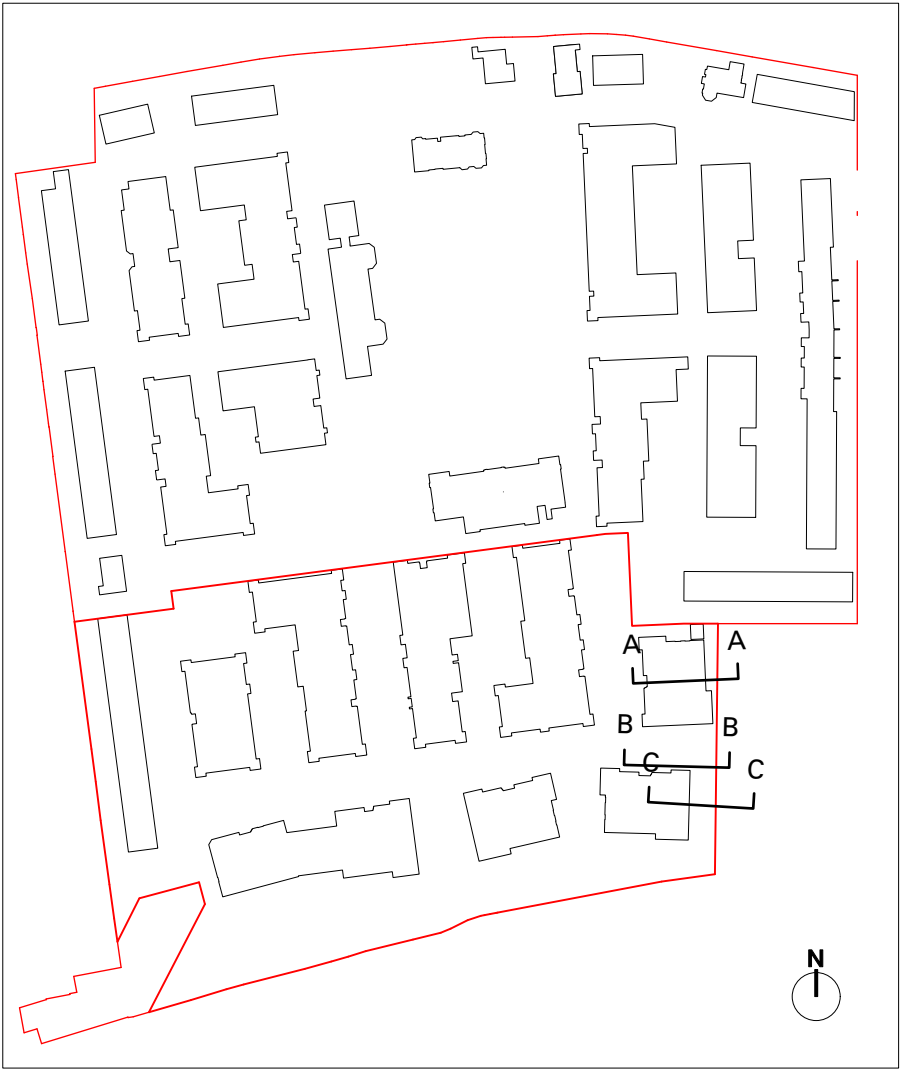

5 Key Plan
Scale: 1:2500

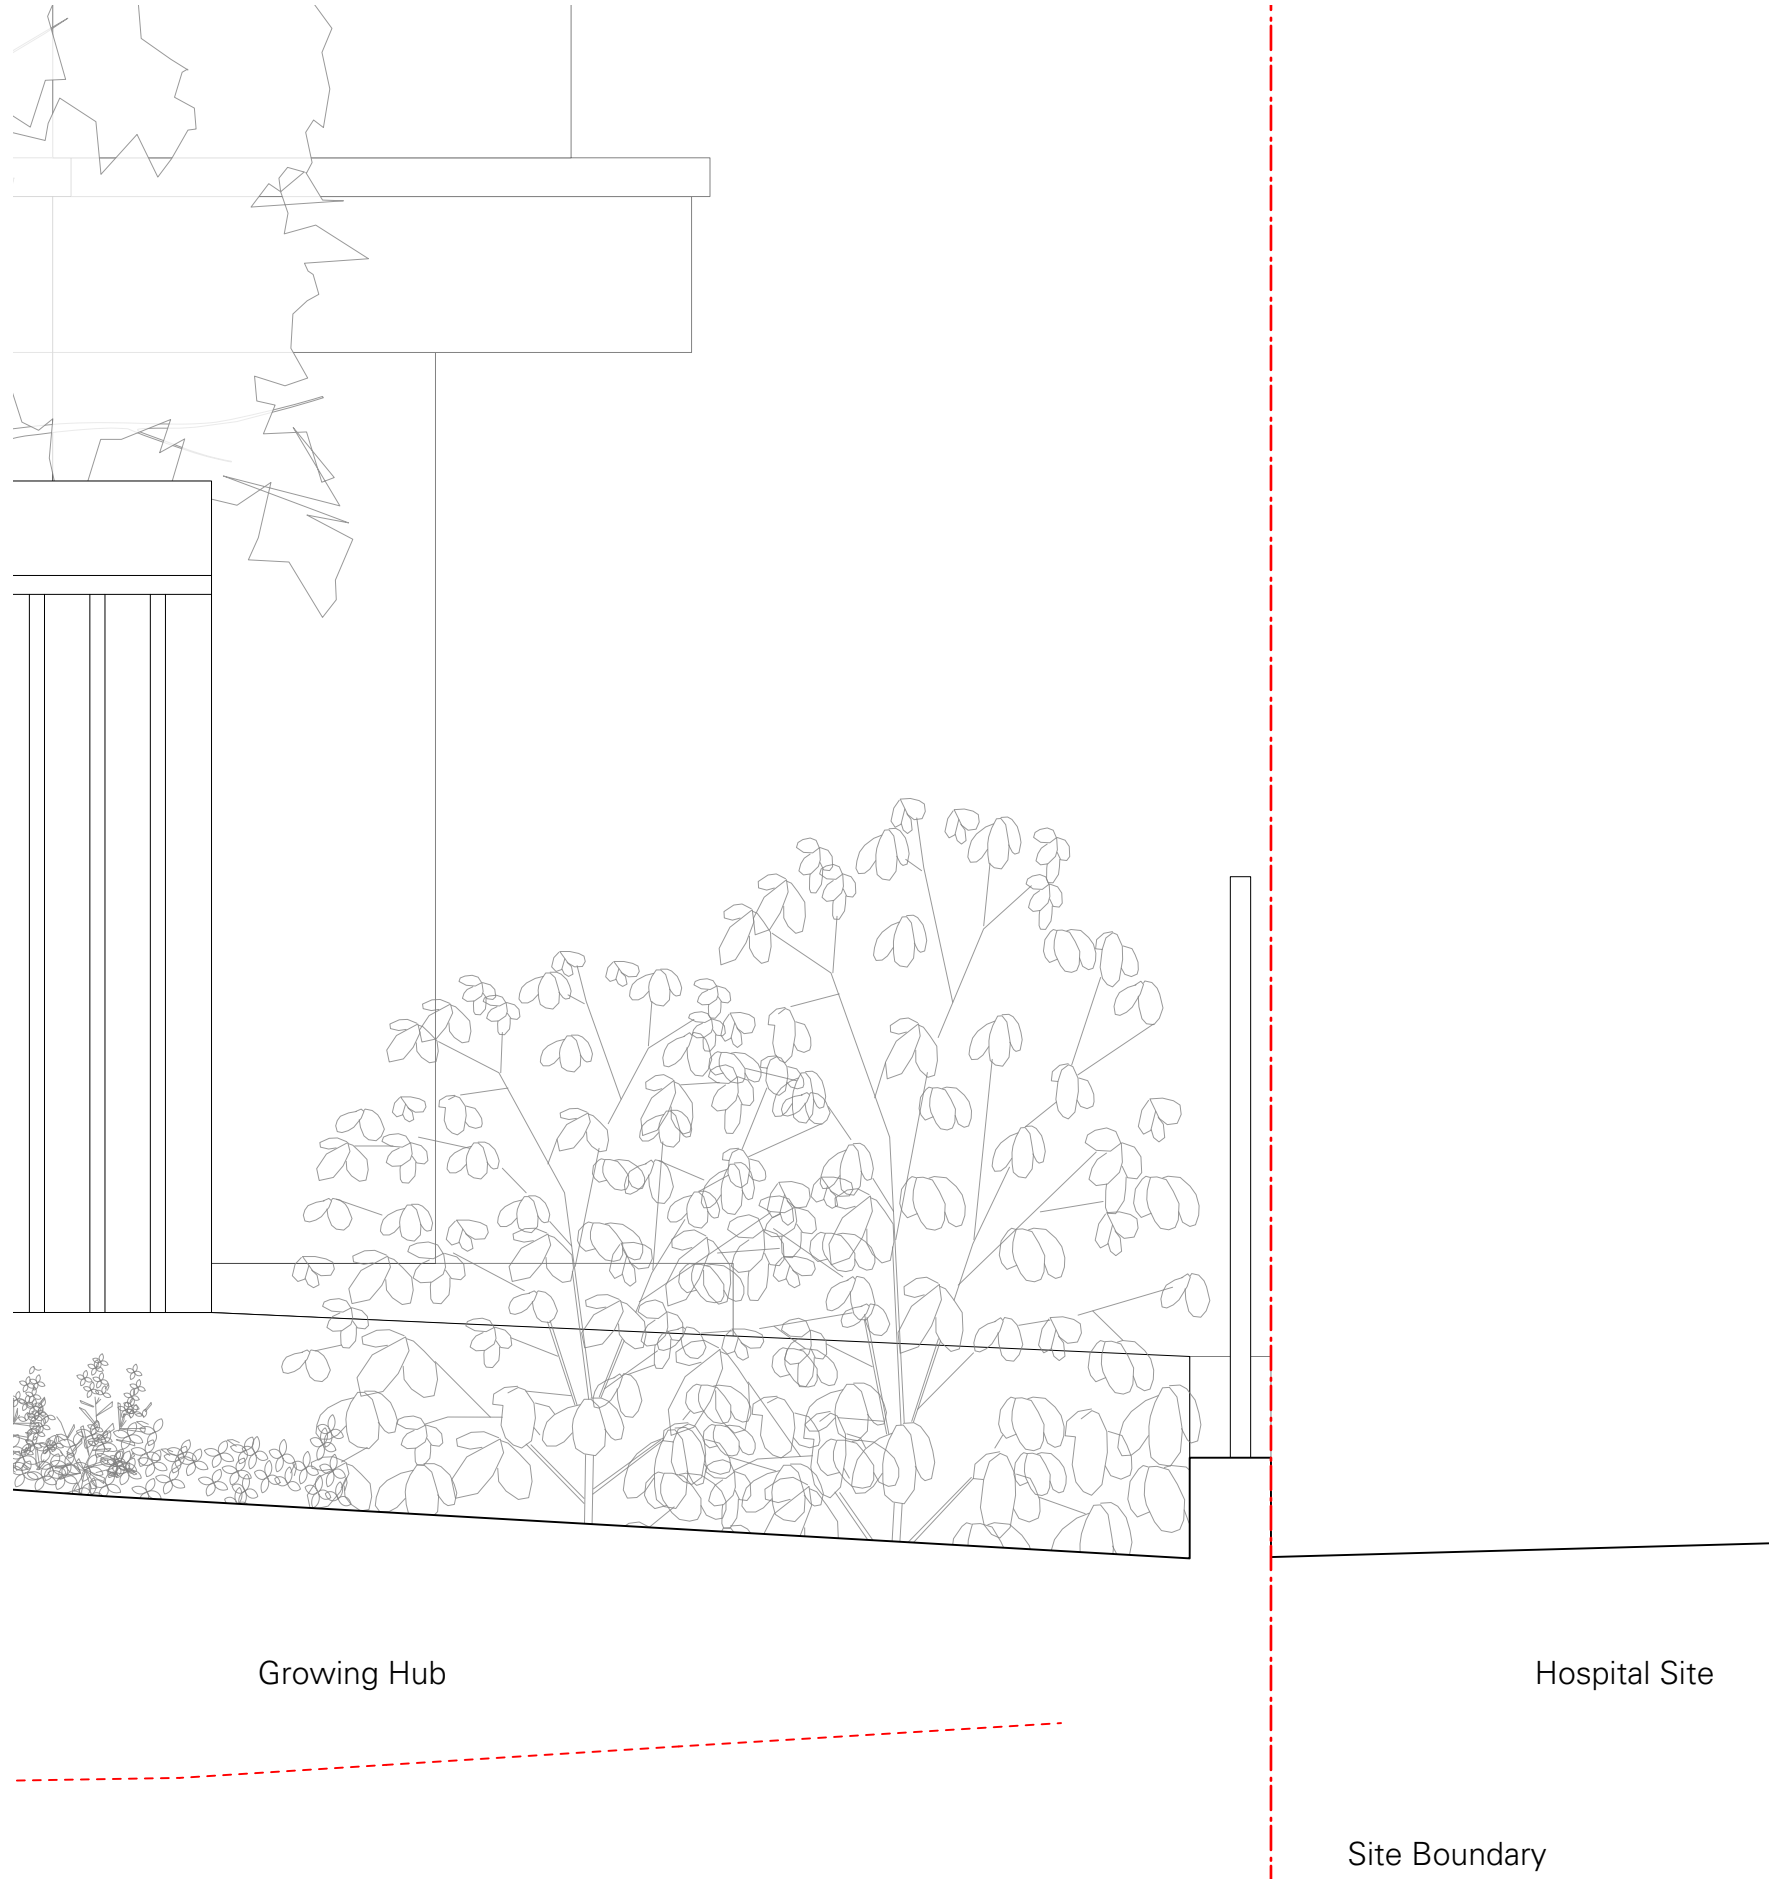

1 Proposed East Boundary Section AA
Scale: 1:20



2 Proposed East Boundary Section BB
Scale: 1:20



3 Proposed East Boundary Section CC
Scale: 1:20

SKETCH

Rev.	Date	Note
------	------	------

Key

--- Existing Site Level

Notes:

1. Do not scale from this drawing.
2. All dimensions in mm unless noted otherwise.
3. All dimensions to be checked on site and discrepancies to be notified to A&S in writing.
4. This drawing should be read in conjunction with information from all other design consultants and contractors.
5. All existing building, topographic and arboricultural survey information provided by others.
6. Copyright Adams & Sutherland Ltd.
7. If in doubt, ask.

Client: Hill Residential Limited, Catalyst Housing Limited and Catalyst by Design Limited

Job: St Ann's New Neighbourhood

Drawing Title:

Proposed East Boundary Sections
Phase 2

Drawn: CG	Checked: GS	Approved: GS	Date: May 2024
0 100 500 1000mm			Drawing No.
Scale 1:20 @ A1			SK_24 05 23_01

Adams & Sutherland
architecture landscape urban design

Tel: 020 7267 1747
Fax: 020 7492 2959
info@adams-sutherland.co.uk
Ground Floor, Highgate Business Centre
33 Greenwood Place, London NW5 1LB

Rev.

-