Scale: 1:100 at A3

0m 1m 2m 3m 4m

Site Boundary

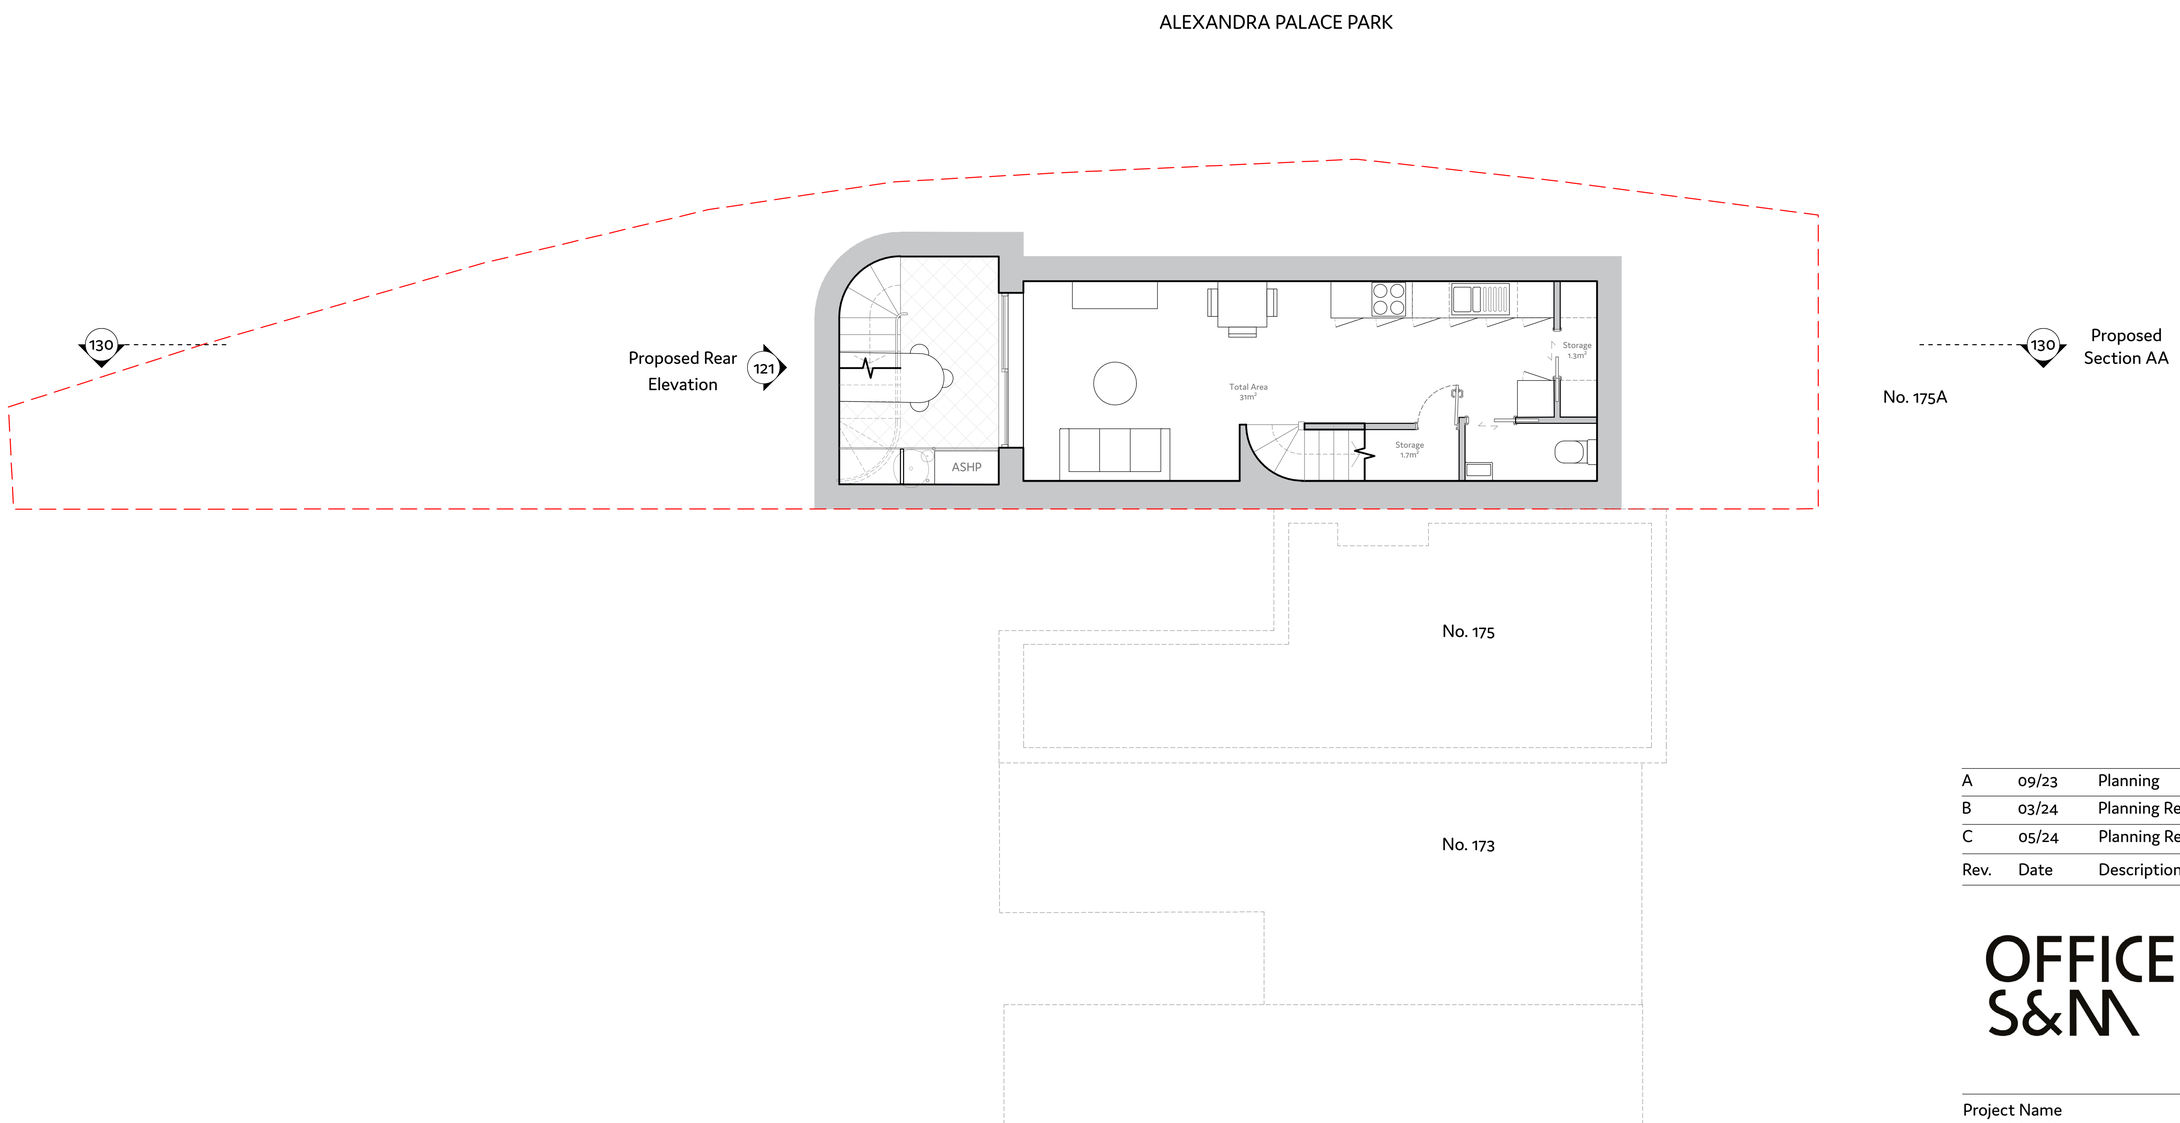

Rev.	Date	Description	Drawn	Audit
A	09/23	Planning	JG	CS
B	03/24	Planning Revisions	JG	CS
C	05/24	Planning Revisions	JG	CS

OFFICE S&M

© Office S&M LLP
18 Ashwin Street
London, E8 3DL

office@officesandm.com
www.officesandm.com

Project Name	Project No.	Date Created
175A Nightingale Lane, N8 7LJ	23510	9/23

Drawing Name	Drawing No.	Revision
Proposed Lower Ground Floor	099	C

Status	Scale	North
	1:100 at A3 1:50 at A1	

Scale: 1:100 at A3

0m 1m 2m 3m 4m

Site Boundary

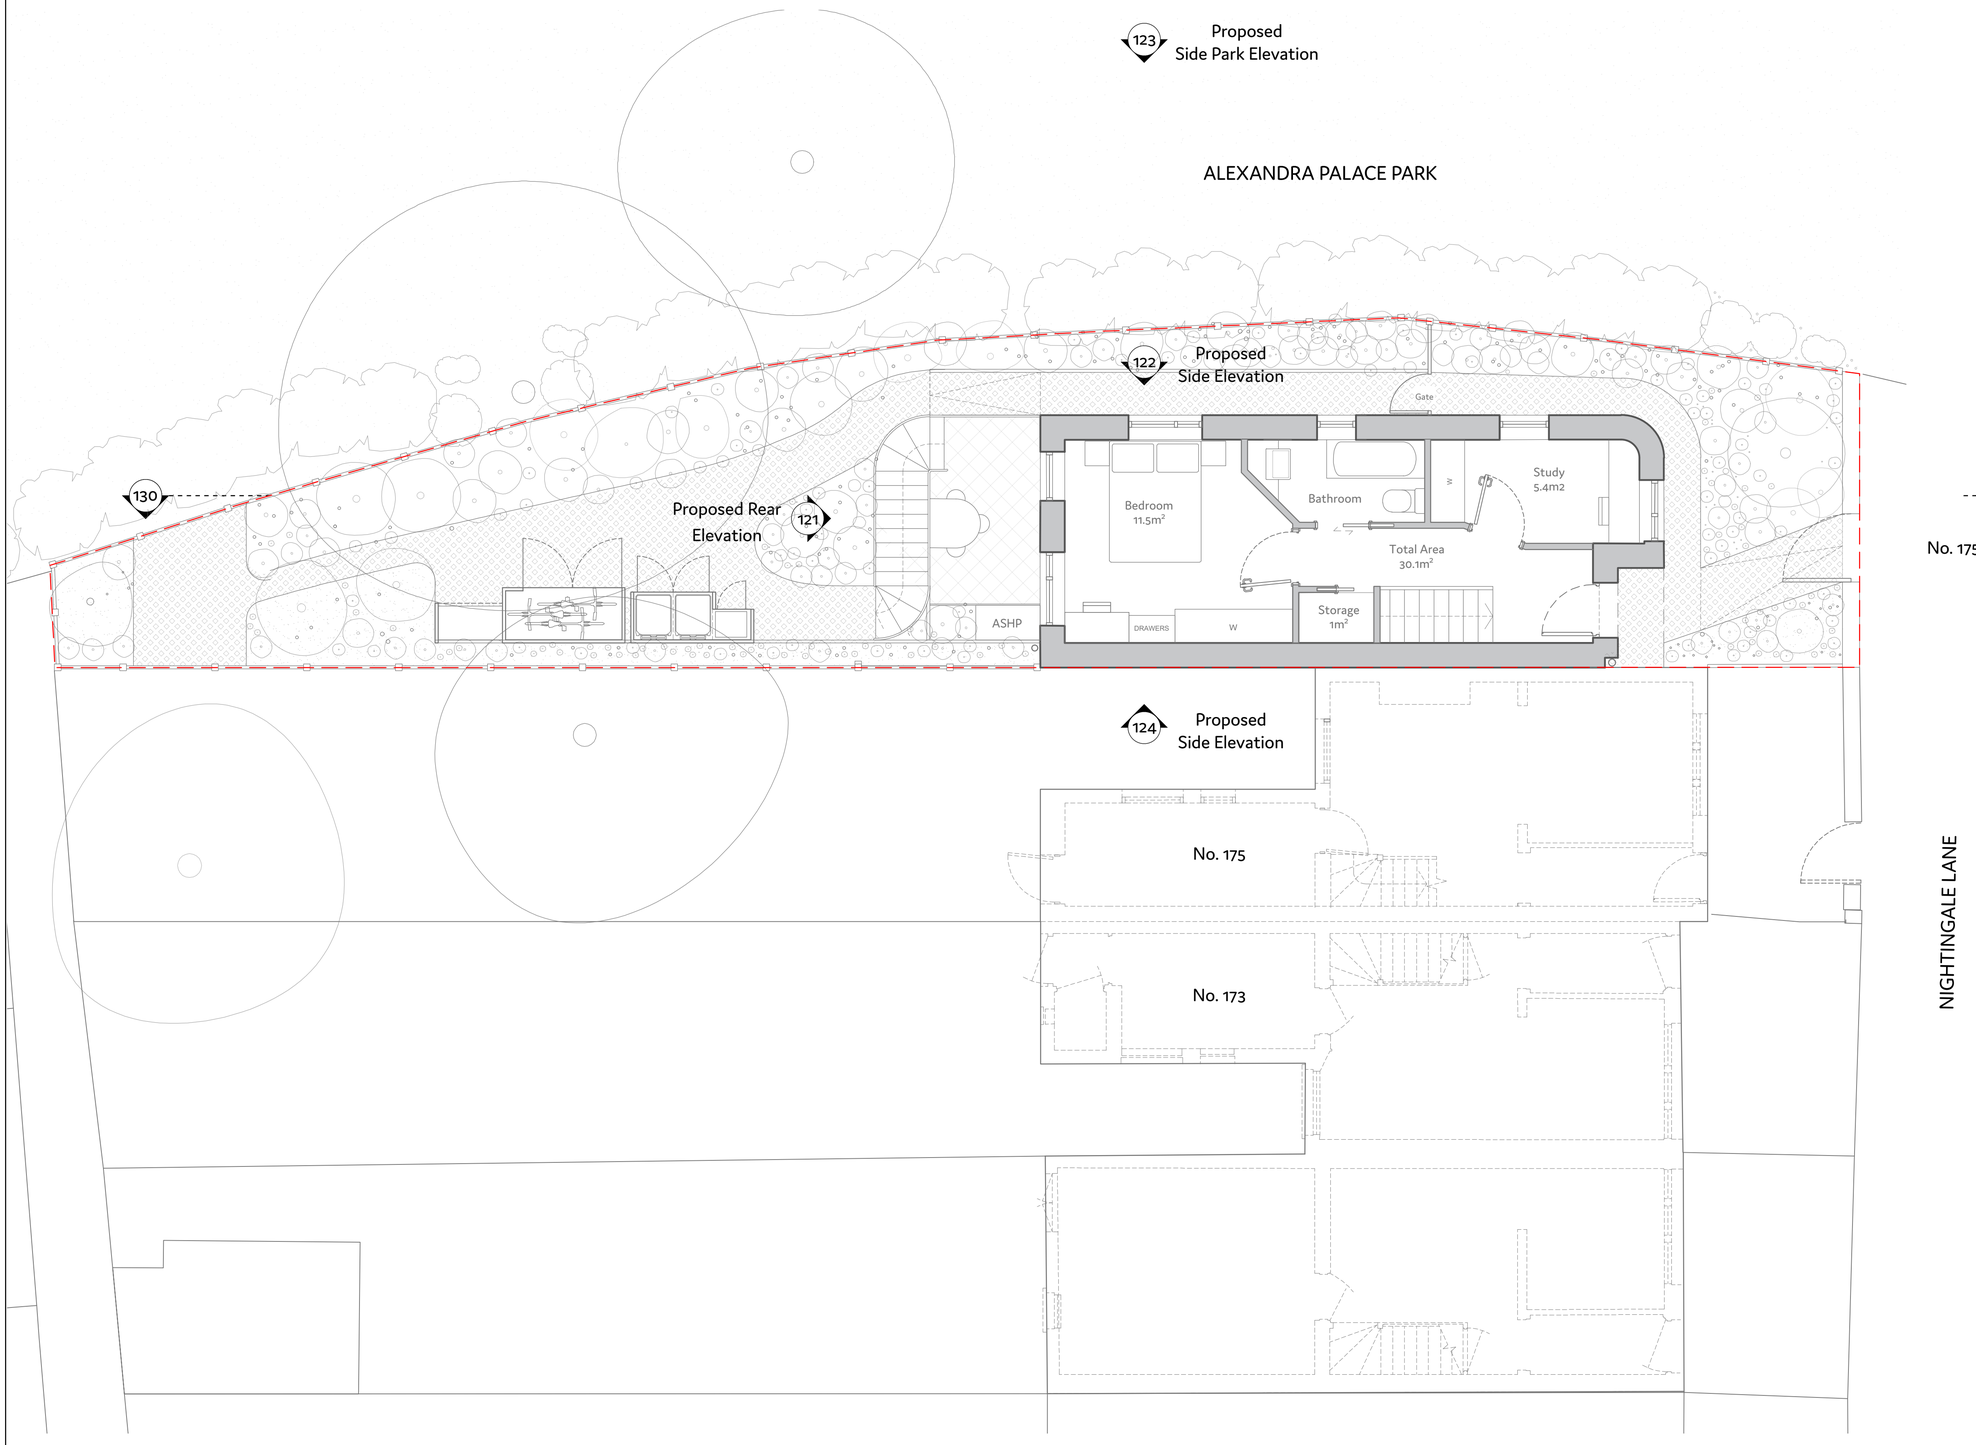

Rev.	Date	Description	Drawn	Audit
A	09/23	Planning	JG	CS
B	03/24	Planning Revisions	JG	CS
C	05/24	Planning Revisions	JG	CS

OFFICE S&M

© Office S&M LLP
18 Ashwin Street
London, E8 3DL

office@officesandm.com
www.officesandm.com

Project Name	Project No.	Date Created
175A Nightingale Lane, N8 7LJ	23510	9/23

Drawing Name	Drawing No.	Revision
Proposed Ground Floor Plan	100	C

Status	Scale	North
	1:100 at A3 1:50 at A1	

Scale: 1:100 at A3

0m 1m 2m 3m 4m

Site Boundary

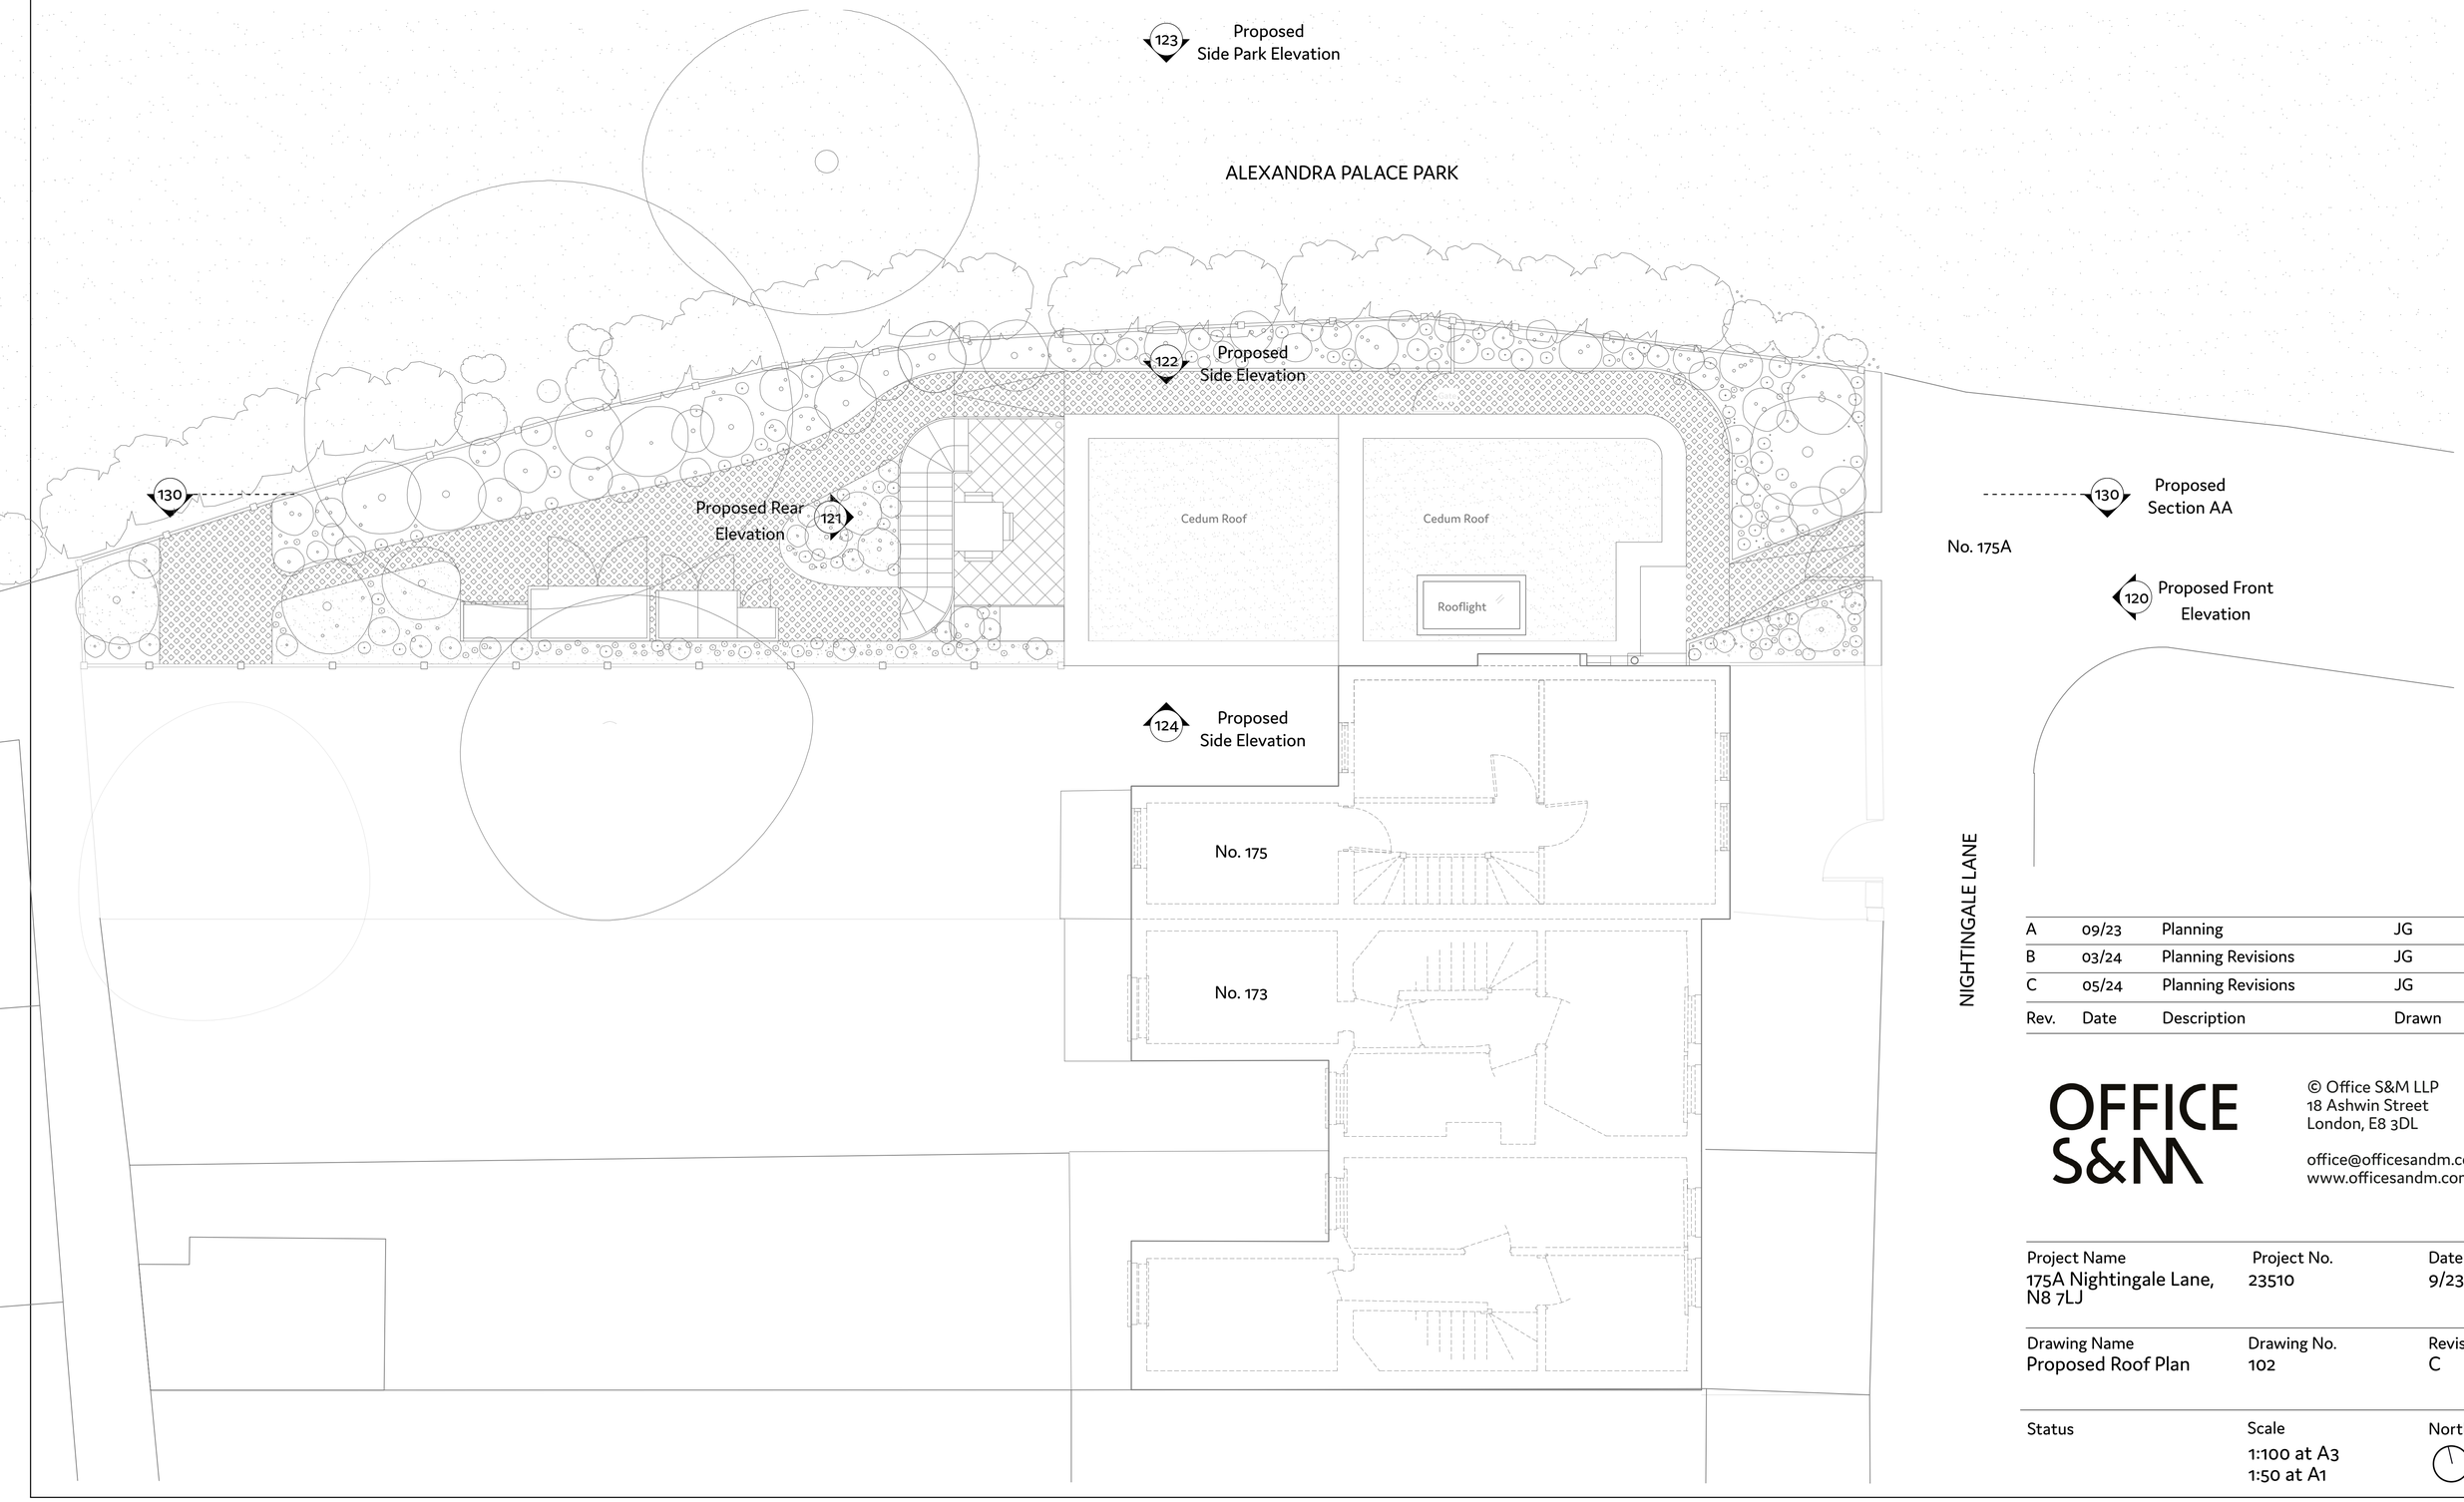

Rev.	Date	Description	Drawn	Audit
A	09/23	Planning	JG	CS
B	03/24	Planning Revisions	JG	CS
C	05/24	Planning Revisions	JG	CS

OFFICE S&M

© Office S&M LLP
18 Ashwin Street
London, E8 3DL

office@officesandm.com
www.officesandm.com

Project Name	Project No.	Date Created
175A Nightingale Lane, N8 7LJ	23510	9/23

Drawing Name	Drawing No.	Revision
Proposed Roof Plan	102	C

Status	Scale	North
	1:100 at A3 1:50 at A1	

Scale: 1:100 at A3

0m 1m 2m 3m 4m

Site Boundary

Rev.	Date	Description	Drawn	Audit
A	09/23	Planning	JG	CS
B	03/24	Planning Revisions	JG	CS
C	05/24	Planning Revisions	JG	CS

OFFICE S&M

© Office S&M LLP
18 Ashwin Street
London, E8 3DL

office@officesandm.com
www.officesandm.com

Project Name	Project No.	Date Created
175A Nightingale Lane, N8 7LJ	23510	9/23

Drawing Name	Drawing No.	Revision
Proposed Front Elevation	120	C

Status	Scale
	1:100 at A3 1:50 at A1

Scale: 1:100 at A3

0m 1m 2m 3m 4m

Site Boundary

Rev.	Date	Description	Drawn	Audit
A	09/23	Planning	JG	CS
B	03/24	Planning Revisions	JG	CS
C	05/24	Planning Revisions	JG	CS

OFFICE S&M

© Office S&M LLP
18 Ashwin Street
London, E8 3DL

office@officesandm.com
www.officesandm.com

Project Name	Project No.	Date Created
175A Nightingale Lane, N8 7LJ	23510	9/23

Drawing Name	Drawing No.	Revision
Proposed Rear Elevation	121	C

Status	Scale
	1:100 at A3 1:50 at A1

Scale: 1:100 at A3

0m 1m 2m 3m 4m

Site Boundary

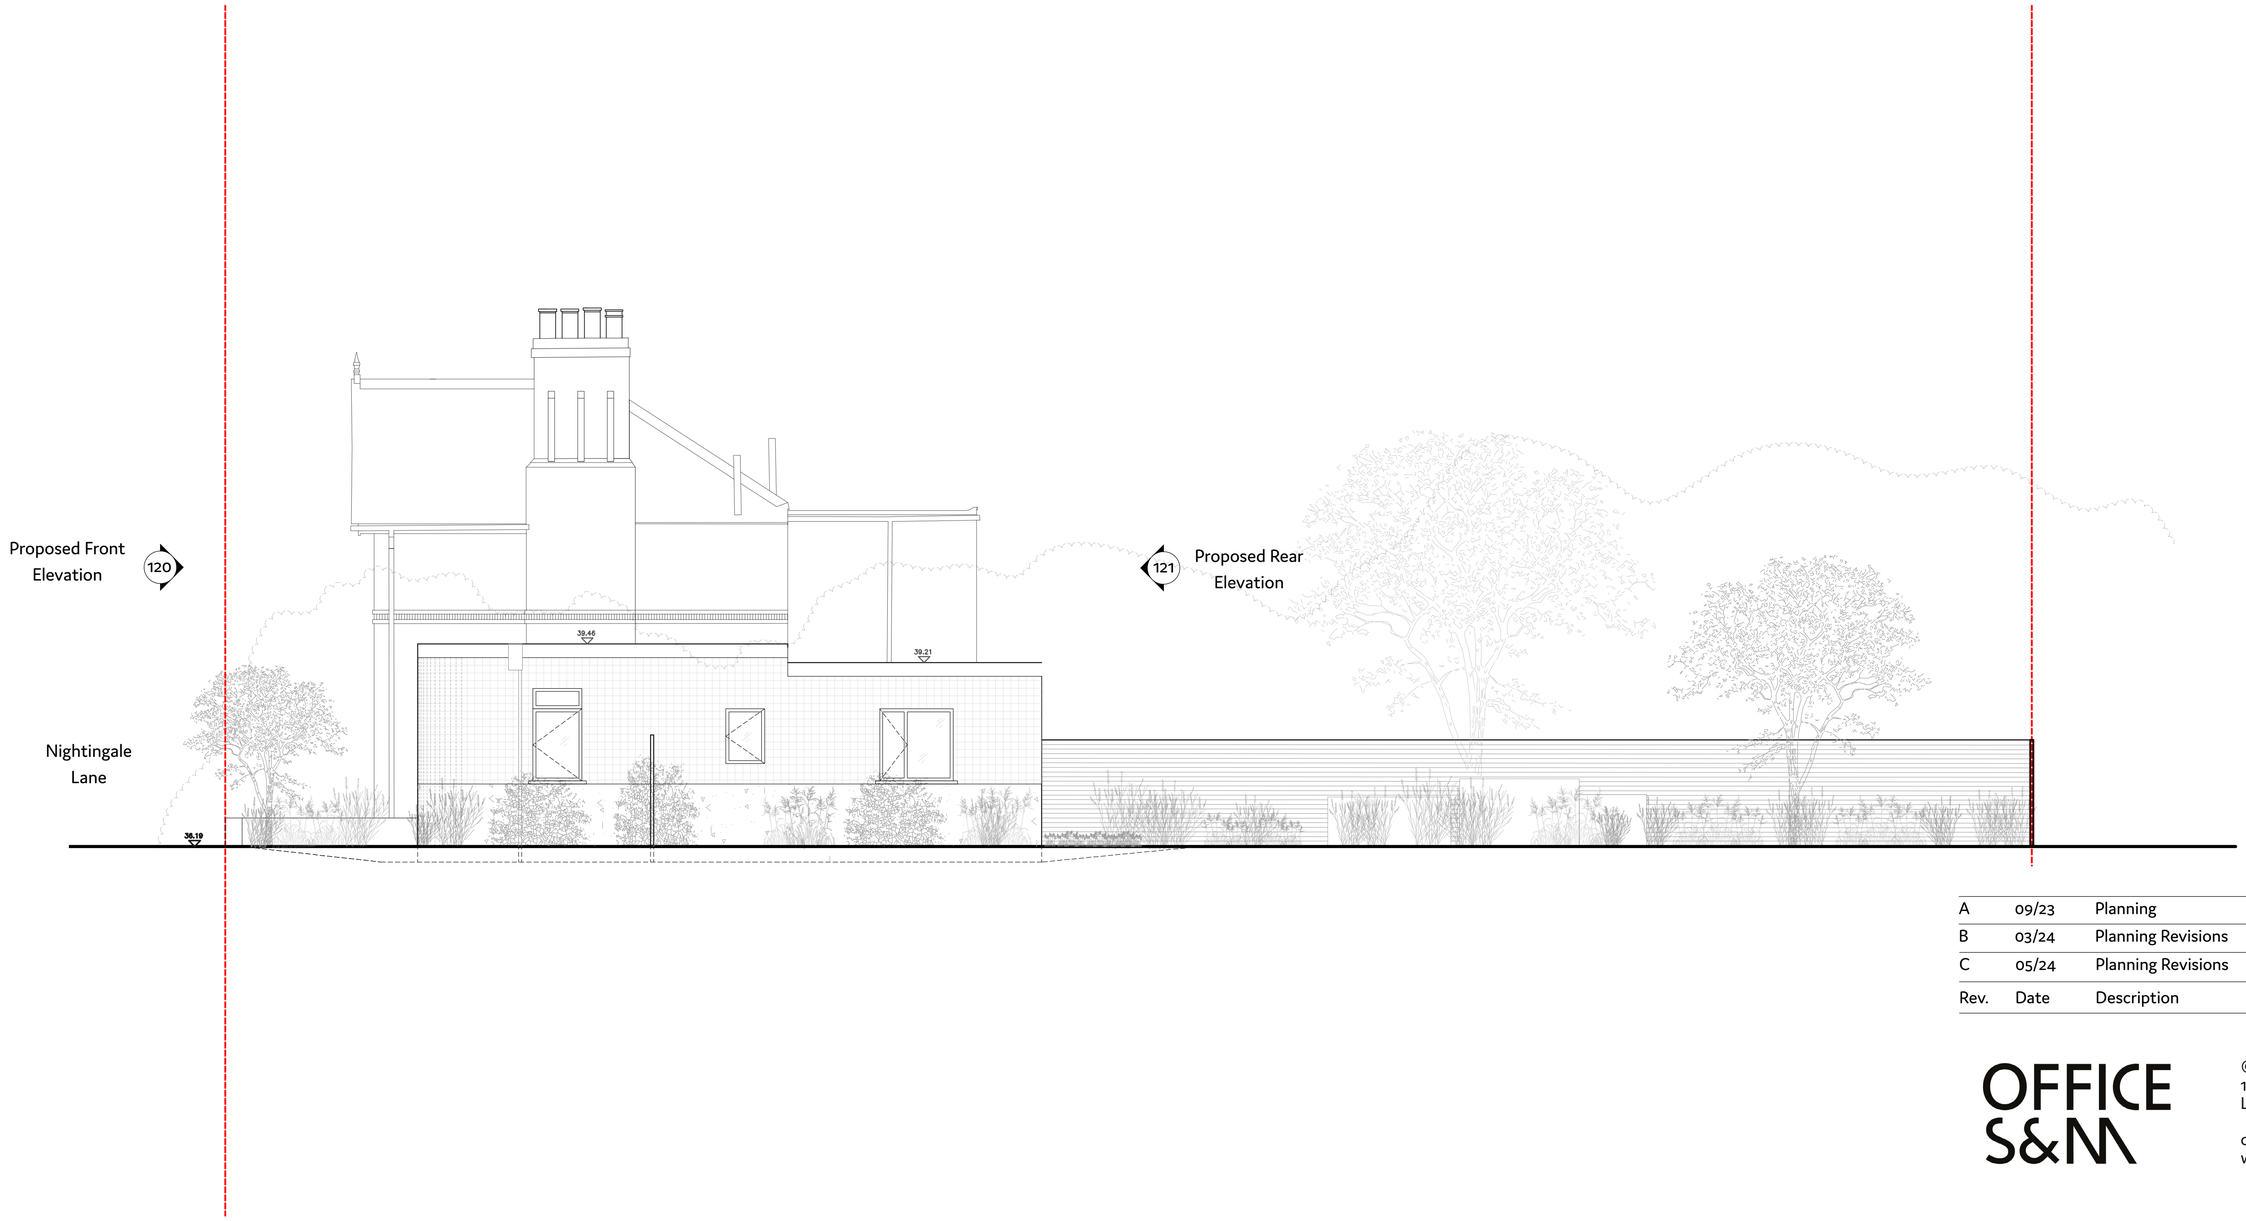

Rev.	Date	Description	Drawn	Audit
A	09/23	Planning	JG	CS
B	03/24	Planning Revisions	JG	CS
C	05/24	Planning Revisions	JG	CS

OFFICE S&M

© Office S&M LLP
18 Ashwin Street
London, E8 3DL

office@officesandm.com
www.officesandm.com

Project Name	Project No.	Date Created
175A Nightingale Lane, N8 7LJ	23510	9/23

Drawing Name	Drawing No.	Revision
Proposed Side Elevation	122	C

Status	Scale
	1:100 at A3 1:50 at A1

Scale: 1:100 at A3

0m 1m 2m 3m 4m

Site Boundary

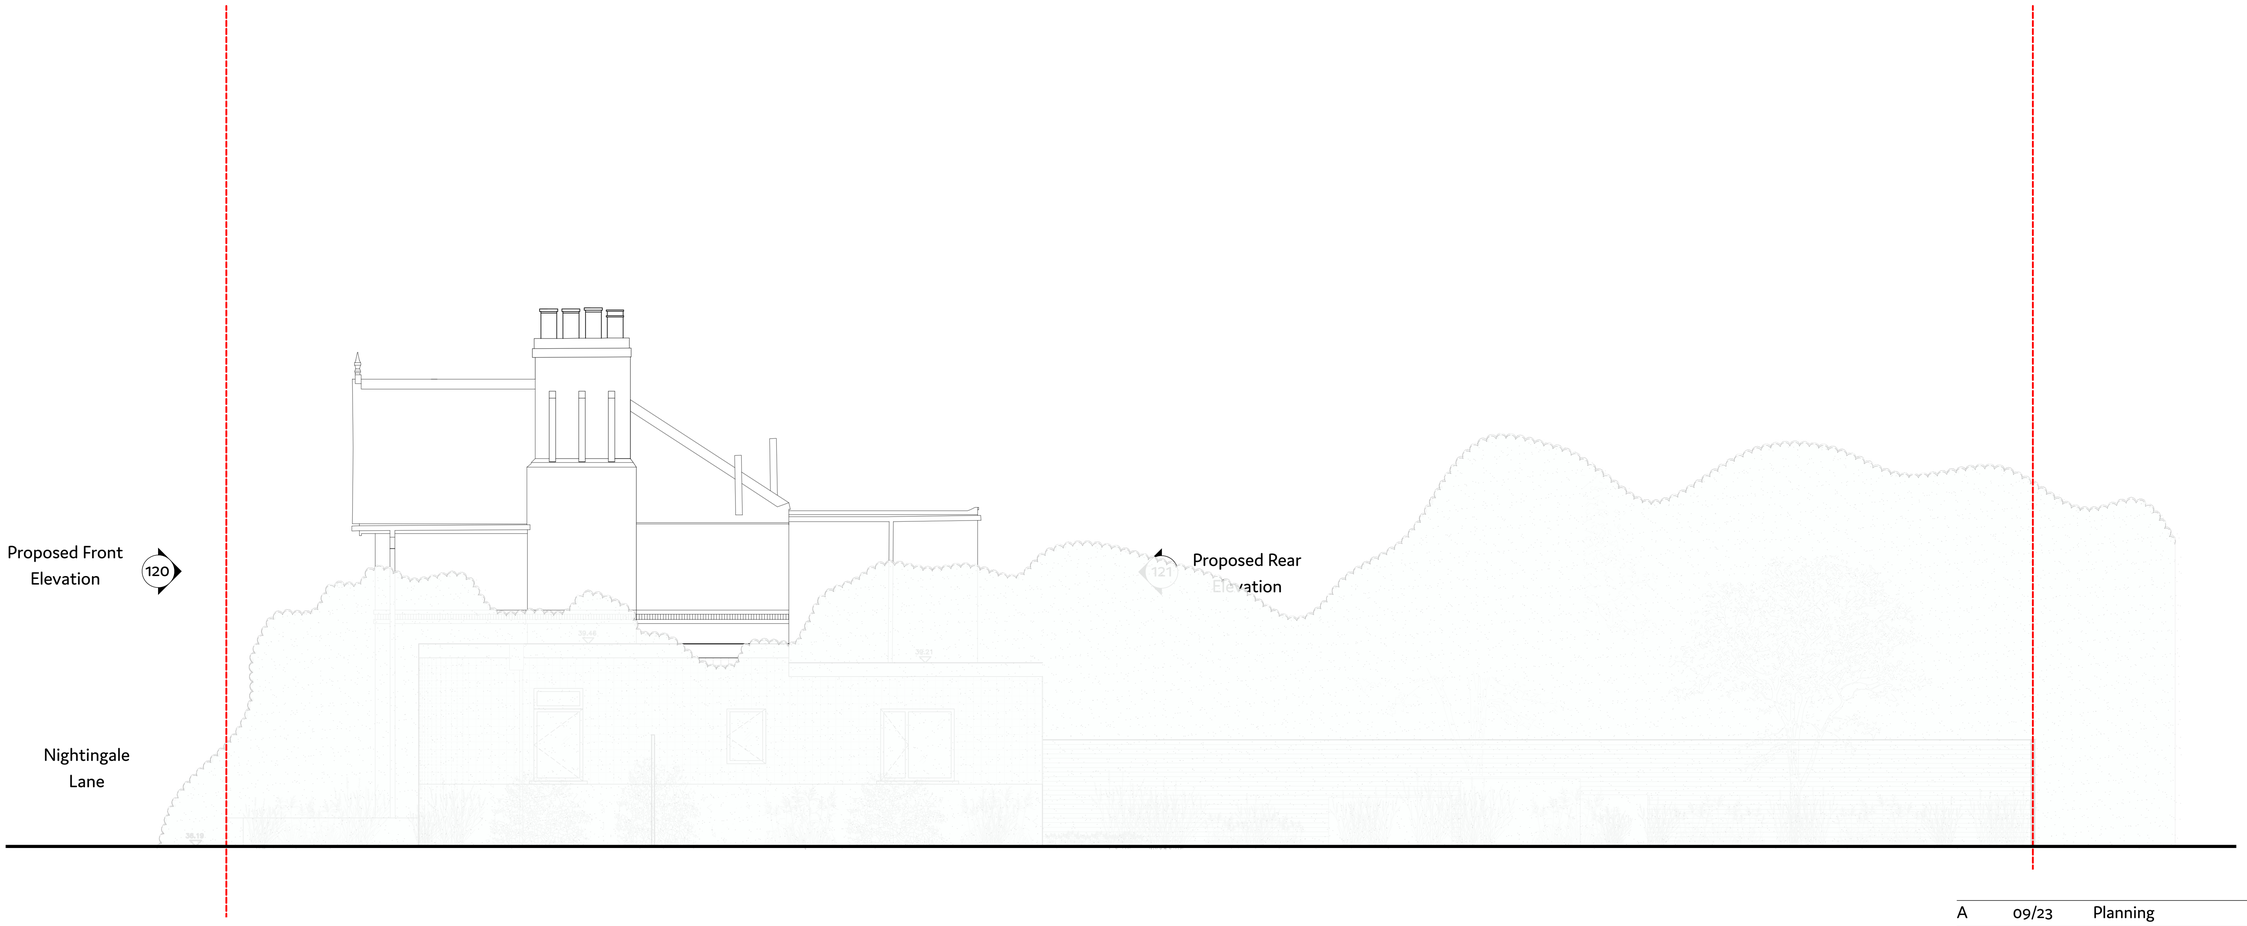

Rev.	Date	Description	Drawn	Audit
A	09/23	Planning	JG	CS
B	03/24	Planning Revisions	JG	CS
C	05/24	Planning Revisions	JG	CS

OFFICE S&M

© Office S&M LLP
18 Ashwin Street
London, E8 3DL

office@officesandm.com
www.officesandm.com

Project Name	Project No.	Date Created
175A Nightingale Lane, N8 7LJ	23510	9/23

Drawing Name	Drawing No.	Revision
Proposed Park Side Elevation	123	C

Status	Scale
	1:100 at A3 1:50 at A1

Scale: 1:100
at A3

0m 1m 2m 3m 4m

Site Boundary

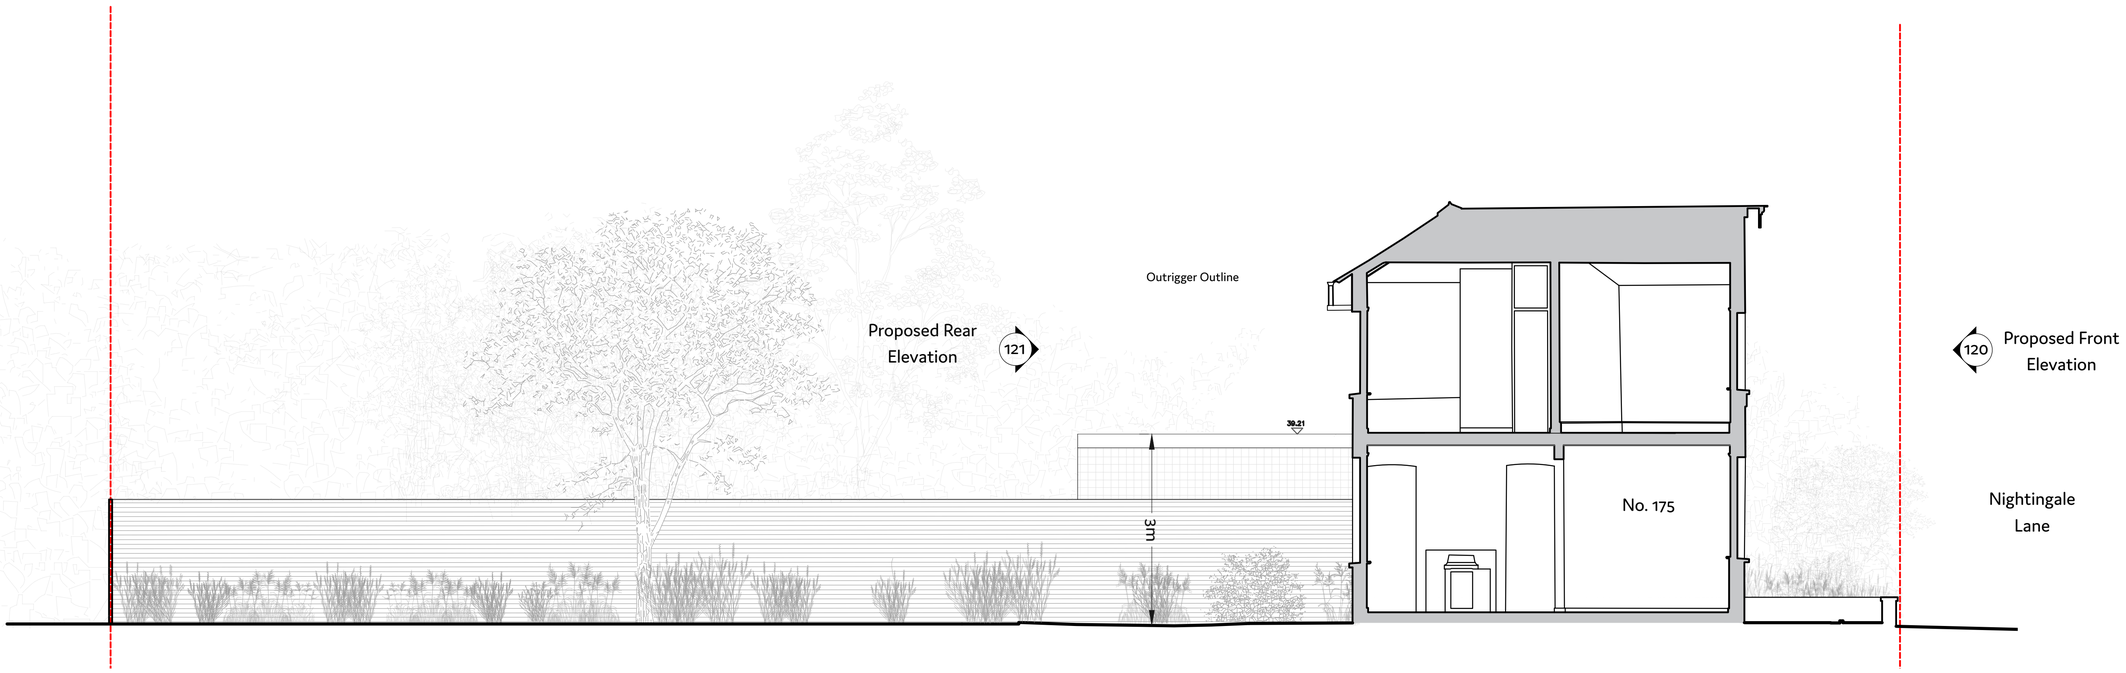

Rev.	Date	Description	Drawn	Audit
A	09/23	Planning	JG	CS
B	03/24	Planning Revisions	JG	CS
C	05/24	Planning Revisions	JG	CS

OFFICE
S&M

© Office S&M LLP
18 Ashwin Street
London, E8 3DL

office@officesandm.com
www.officesandm.com

Project Name	Project No.	Date Created
175A Nightingale Lane, N8 7LJ	23510	9/23

Drawing Name	Drawing No.	Revision
Proposed Side Elevation	124	C

Status	Scale
	1:100 at A3 1:50 at A1