


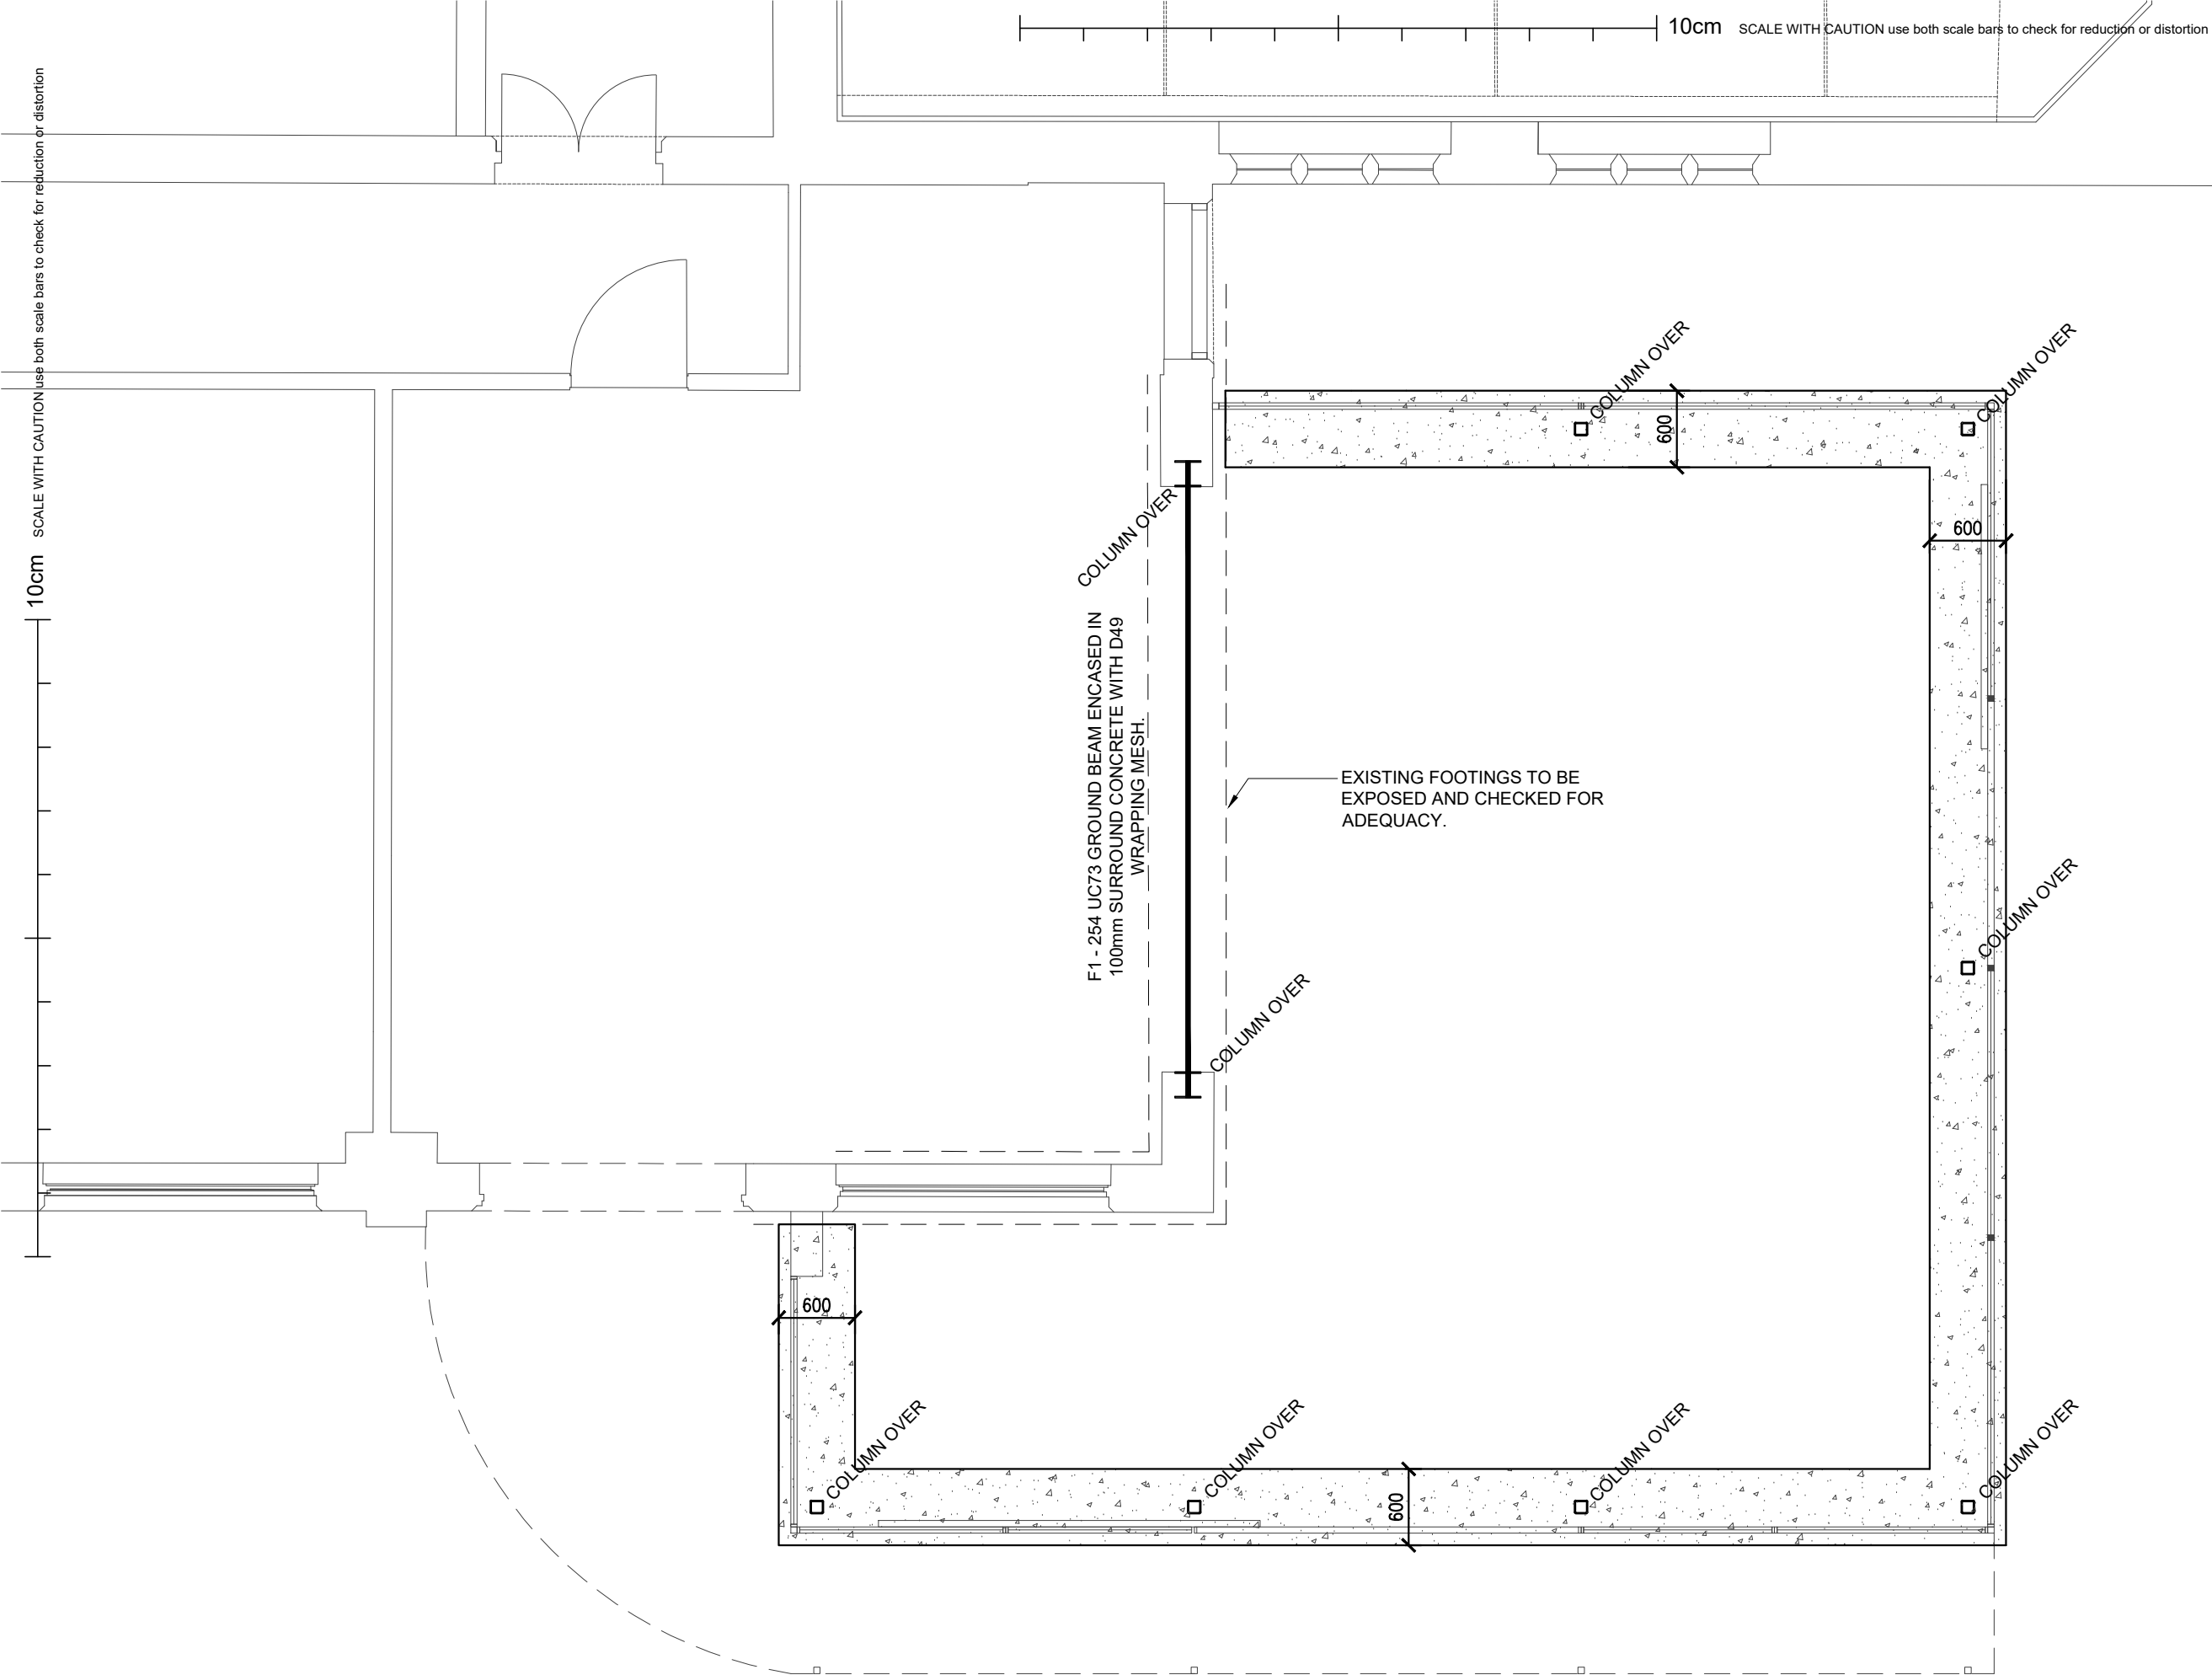

PROPOSED GROUND FLOOR LAYOUT
SHOWING FOUNDATIONS

SCALE 1:50

FOR PRICING ONLY

Notes

Scale

1:50

1:100

1:200

1:500

david joseph consulting
structural engineering and construction consultants

26 Clyde Terrace, London, SE23 3BA
drafting@djc.london
020 8699 7750

All dimensions must be checked on site.
Any dimensional discrepancies discovered must be reported to the Project Manager before proceeding.
This drawing is to be read in conjunction with all relevant documents.
This drawing is copyright © and may not be reproduced without permission

Revisions		
-	-	-

Client

Address

THE OLD NURSERY
TOTTENHAM GREEN
N15 4GZ

Drawing Title

PROPOSED GROUND FLOOR
SHOWING FOUNDATIONS

Date

MAY '24

Scale

1:50 @ A3

Drawing Number

5181 - 300

Revision

-