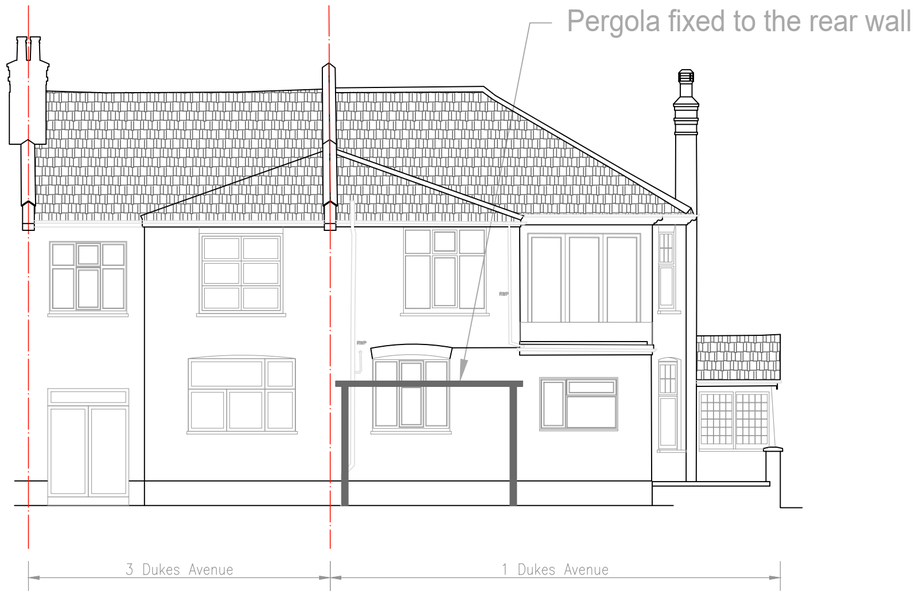

1 Original Rear Elevation
Scale 1:100

0 1 2 3 4 5m
1:100

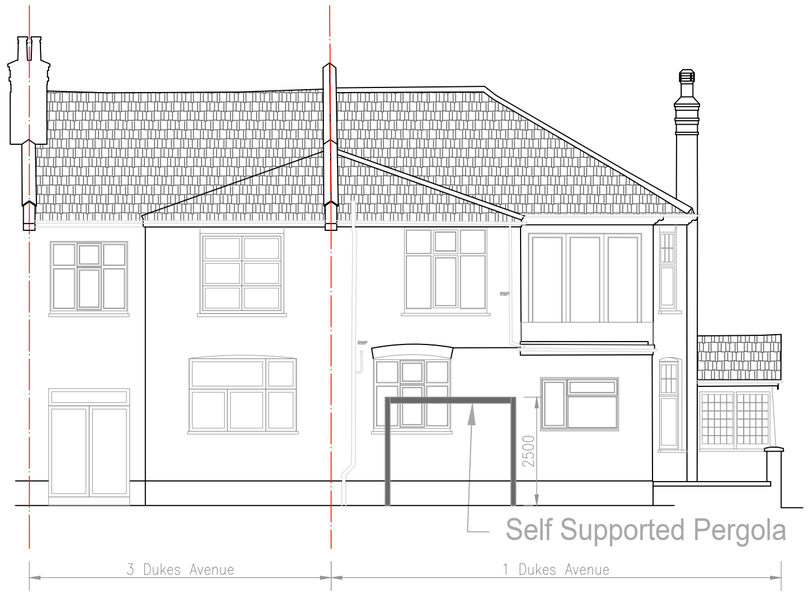

2 Proposed Rear Elevation
Scale 1:100

0 1 2 3 4 5m
1:100

Notes:

1. THE COPYRIGHT OF THIS DRAWING IS VESTED IN GAMUT BUILDING

REV:	DESCRIPTION:	BY:	DATE:
C	General	MP	17/05/24
B	Ex Pergola	MP	04/03/24
A	First Issue	MP	04/03/24

STATUS: Planning Issue

GAMUT BUILDING SOLUTIONS
21 Ford Close
London, E3 5LZ
T: 0208 0013 515 M: 074 032 44 240
info@GamutBS.co.uk
www.GamutBS.co.uk

CLIENT: Siobhan McMillan

SITE: 1A The Avenue
LONDON, N10 2QE

TITLE: Rear Elevation
Existing and Proposed

SCALE AT A2:	DATE:	DRAWN:	CHECKED:
1:100	Mar 2024	MP	-

PROJECT NO:	DRAWING NO:	REVISION:
00523	PL405	C