



Scale	1:10 @ A1 (1:20 @ A3)									
	0.1	0.2	0.3	0.4	0.5	0.6	0.7	0.8	0.9	1m

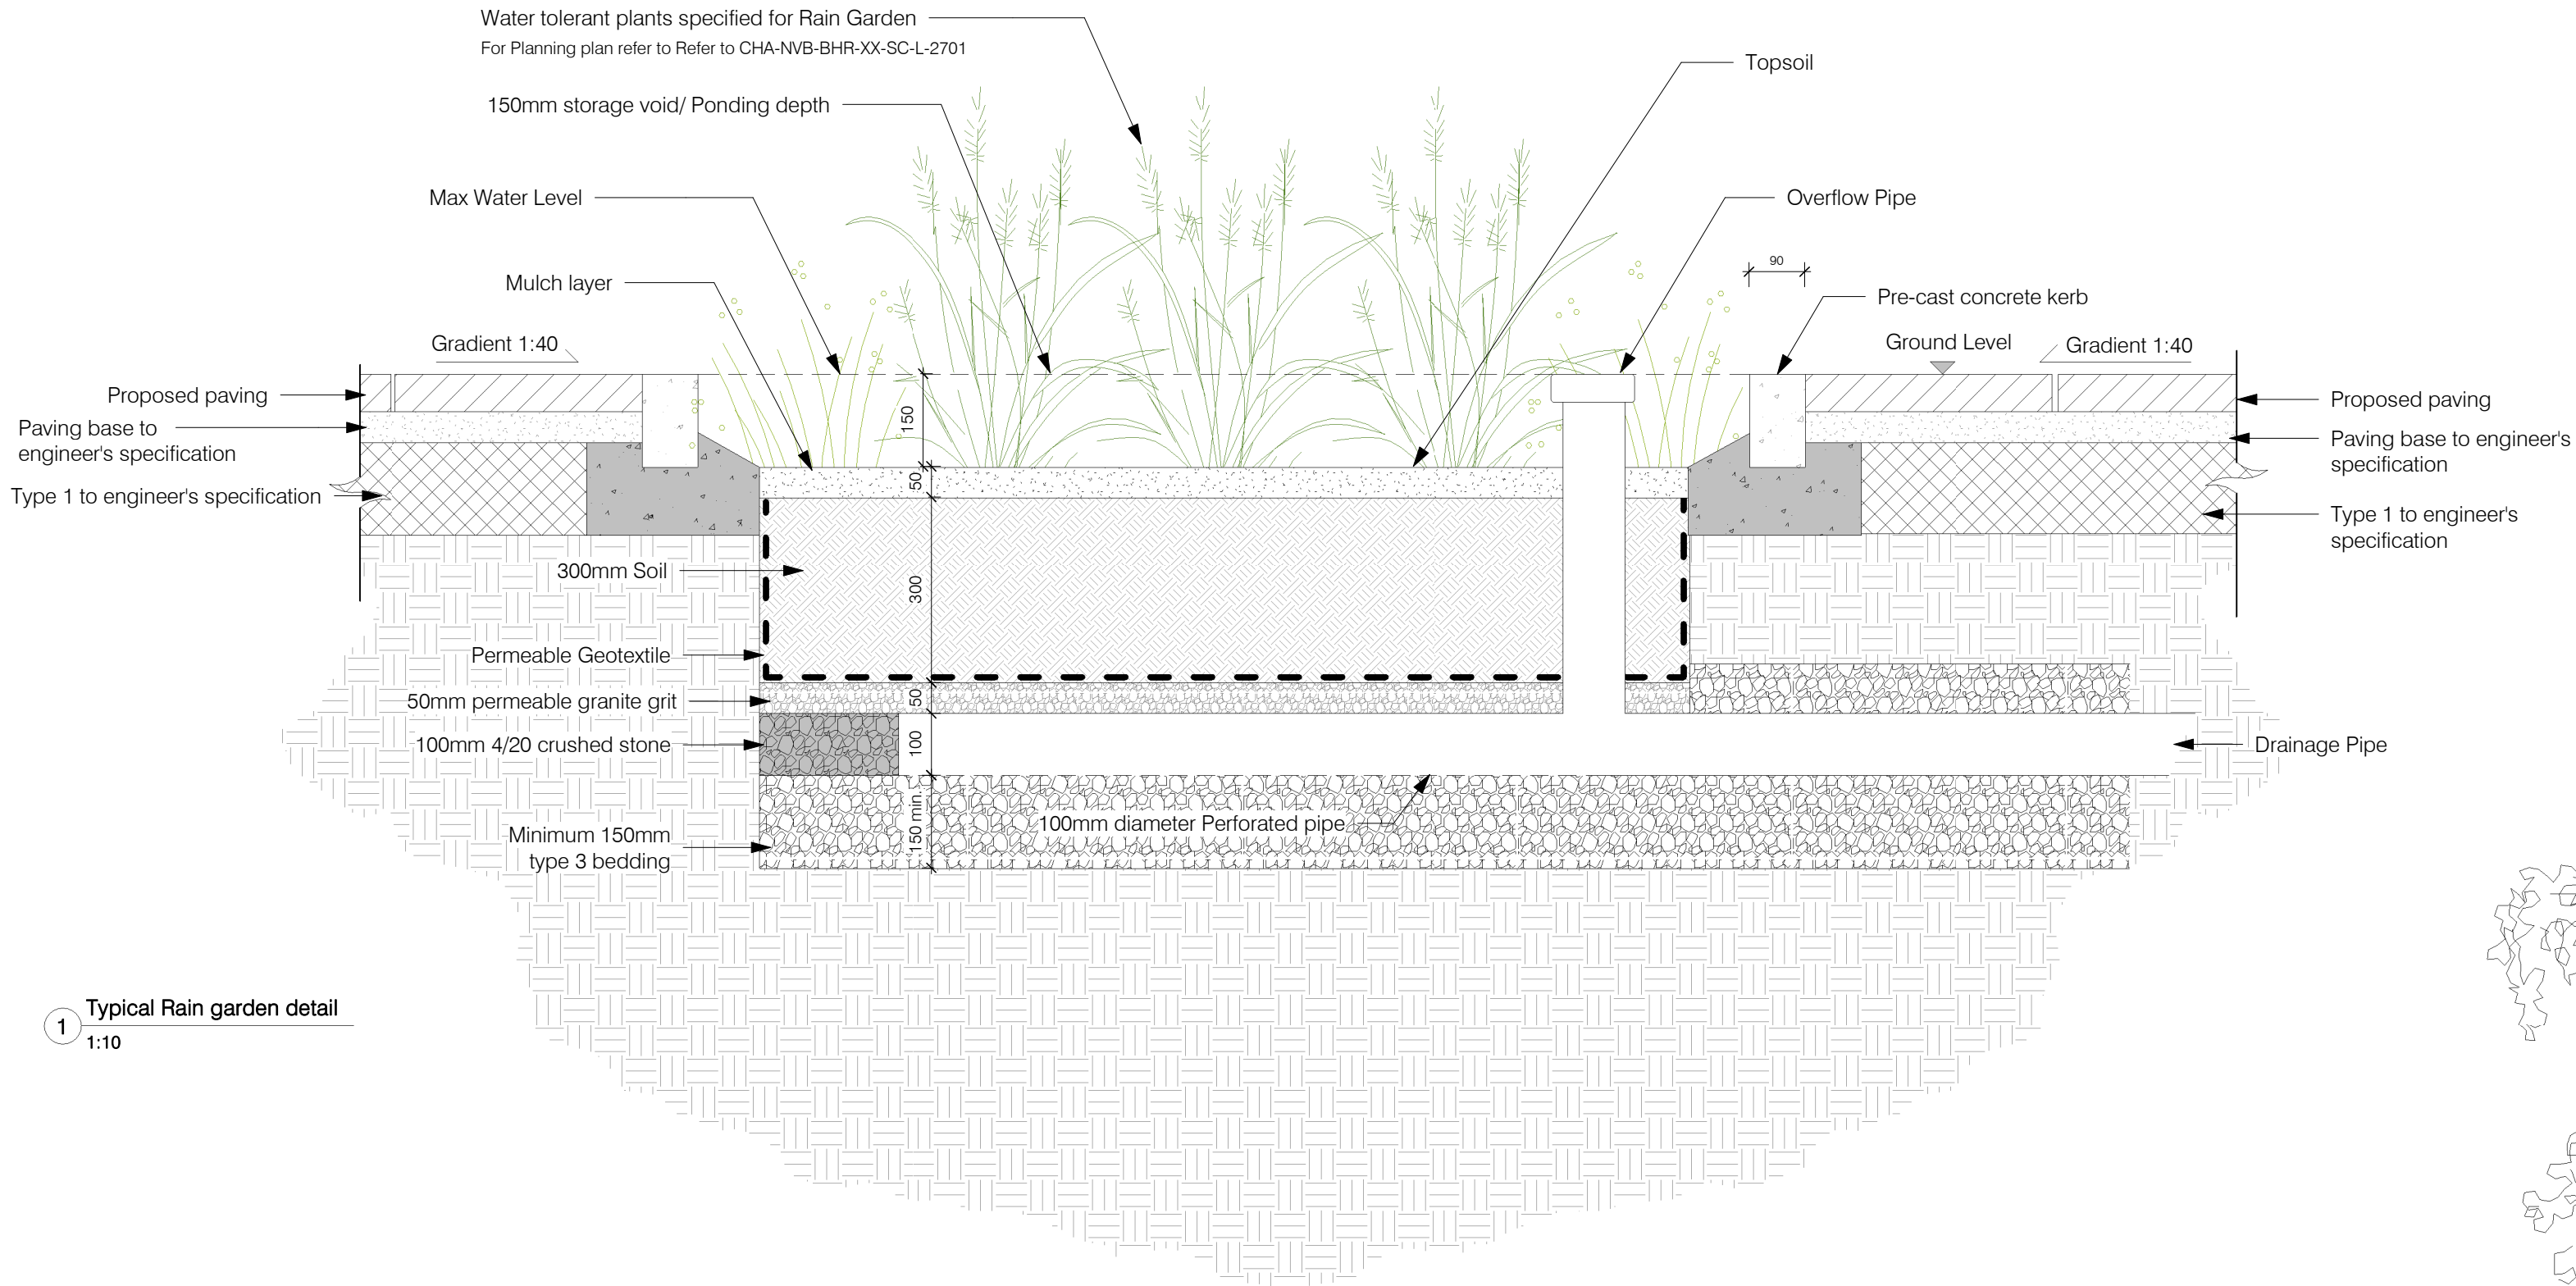

1 Typical Rain garden detail
1:10

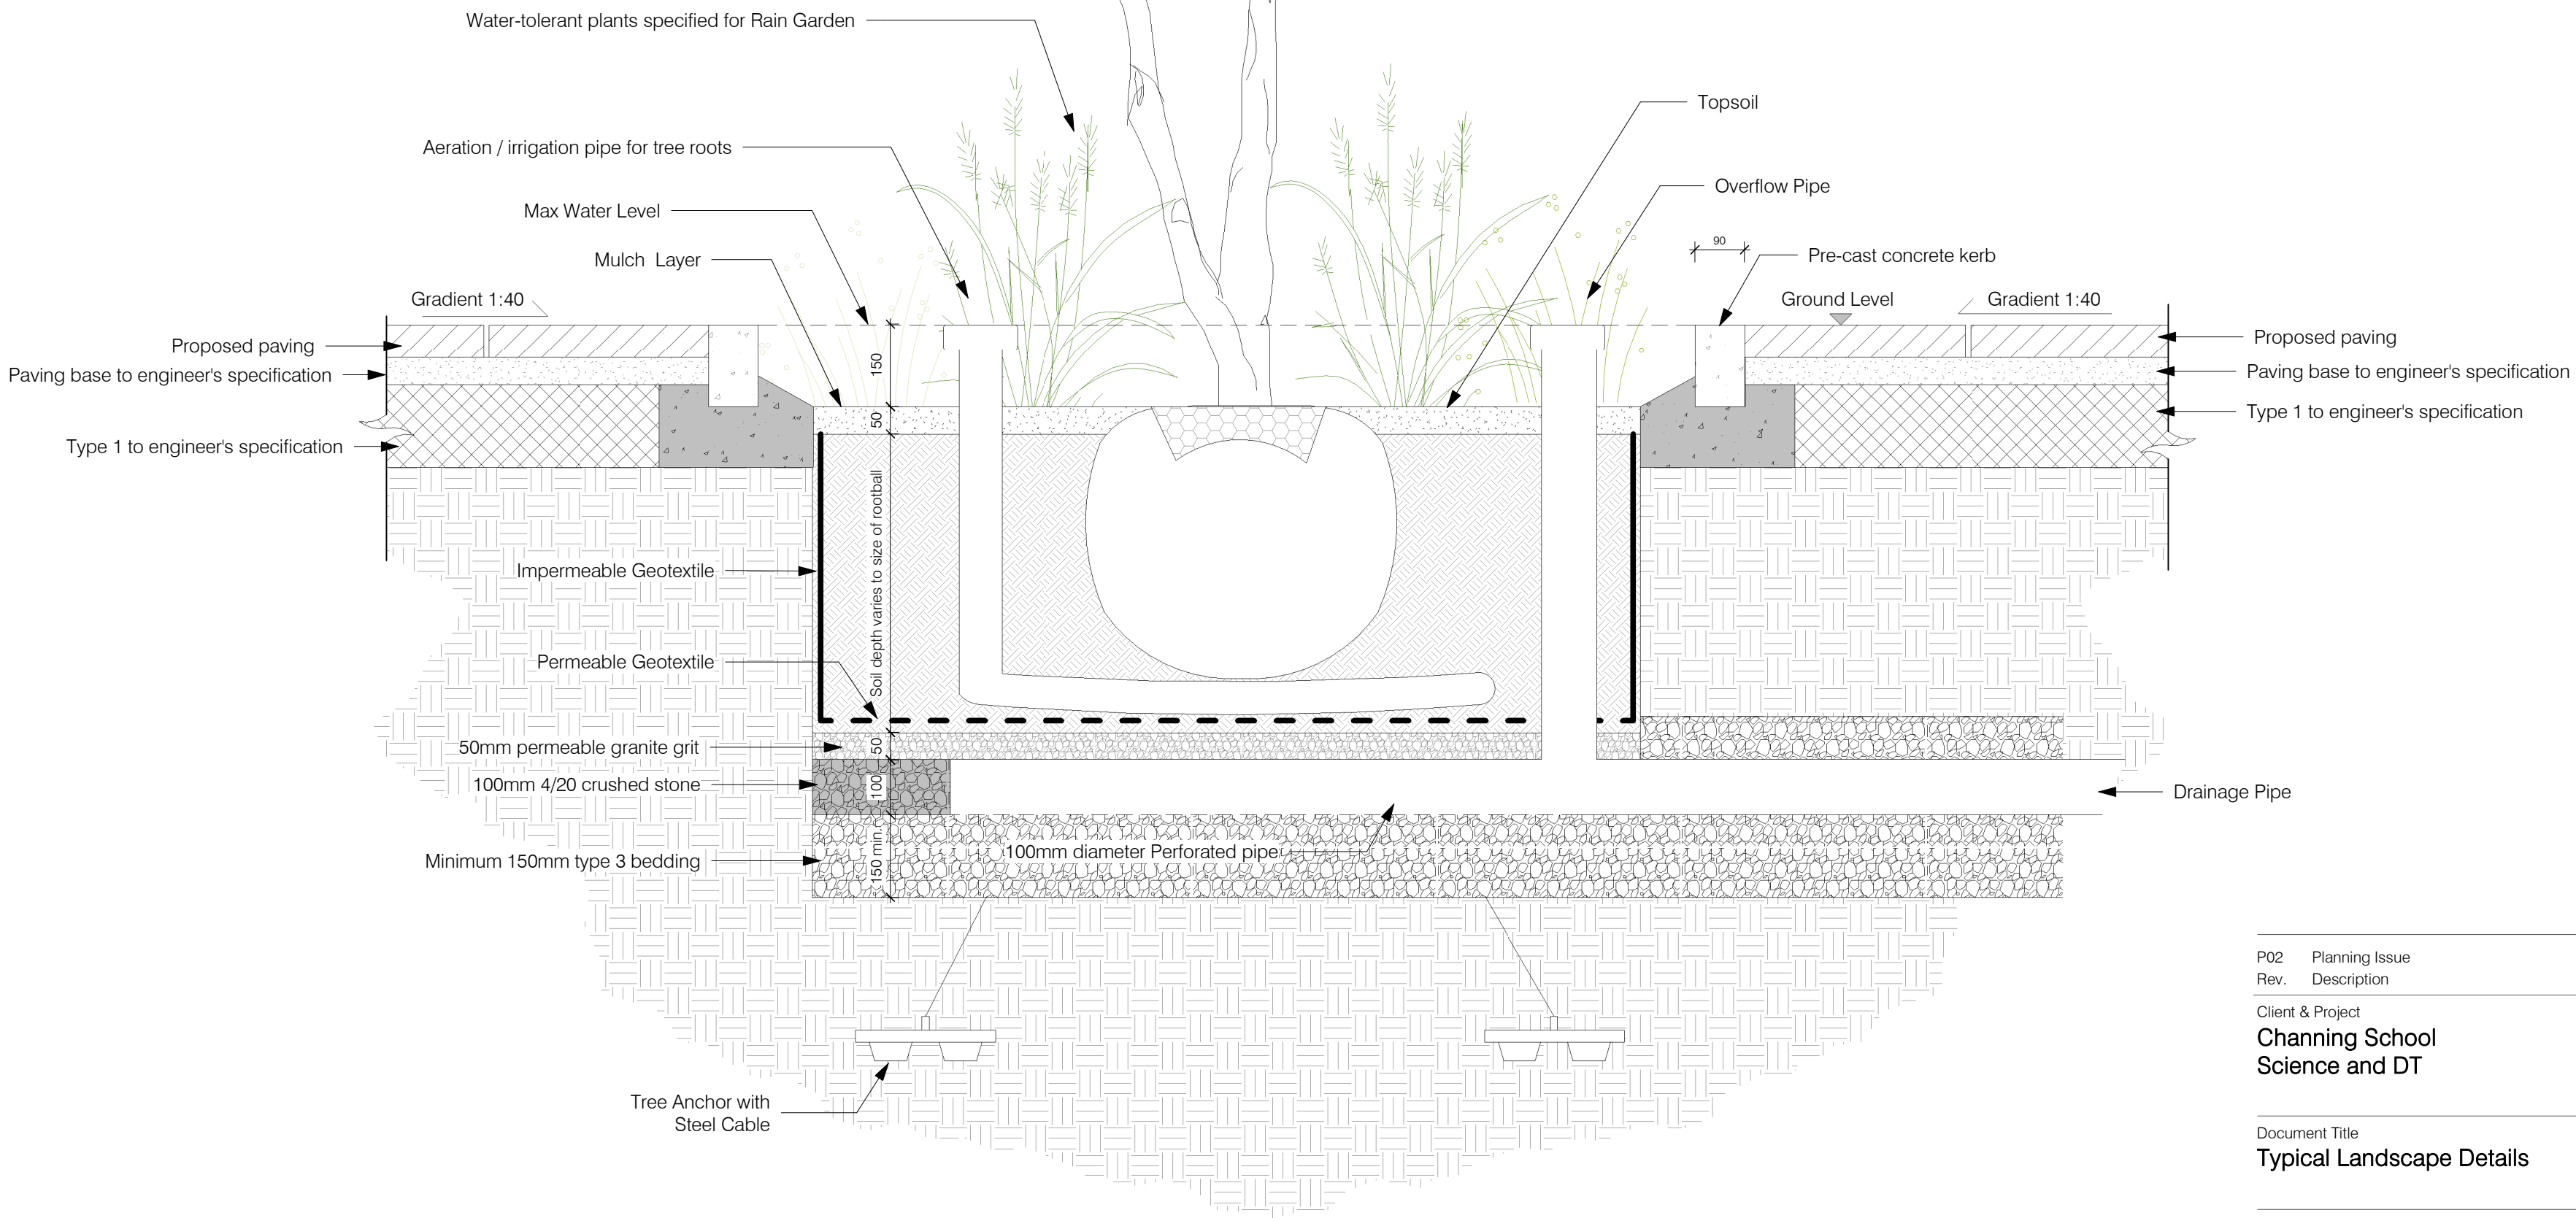

2 Typical Rain garden detail with tree
1:10

P02	Planning Issue	
Rev.	Description	Date 24/05/2024

Client & Project
Channing School
Science and DT

Document Title
Typical Landscape Details

Project Stage	Purpose	Scale
RIBA 3	Planning Application	1:10 @A1
Document Reference.	Revision	Status
CHA-NVB-BHR-XX-DR-L-2107	P02	S2