Copyright: Nugent Vallis Brierley LTD.
Trading As: NVB Architects and NVB Landscape
Registered: In the UK (2471929)

Address: Rook Lane Chapel, Bath Street
Frome, Somerset, BA11 1DN

Contact: 01373 468 030
mailbox@nvbarchitects.co.uk

Disclaimer: Responsibility will not be accepted for errors made in scaling from this drawing. Figured dimensions only must be used

Scale: 1:100 @ A1 (1:200 @ A3)

1	2	3	4	5	6	7	8	9	10m

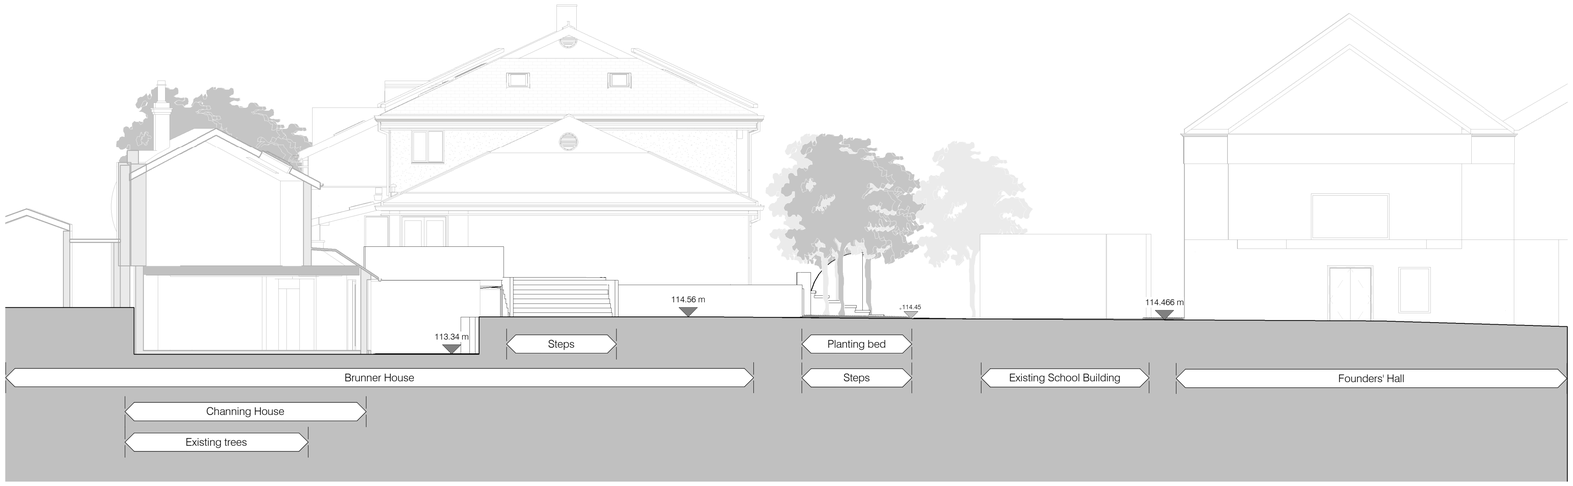

Existing Site Section B-B
1 : 100

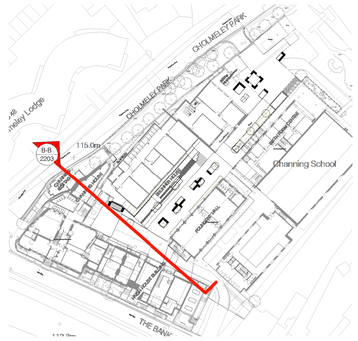

Key plan - Section B-B
1 : 1000

Proposed Site Section B-B
1 : 100

Rev.	Description	Date
P03	Planning Issue	24/05/2024

Client & Project
Channing School
Science and DT

Document Title
Existing & Proposed Site Section B-B

Project Stage	Purpose	Scale
RIBA 3	Planning Application	1:100 @A1

Document Reference.	Revision	Status
CHA-NVB-BHR-XX-DR-L-2203	P03	S2

NVB Landscape
ROOK LANE

NVB Project Ref. - 2231