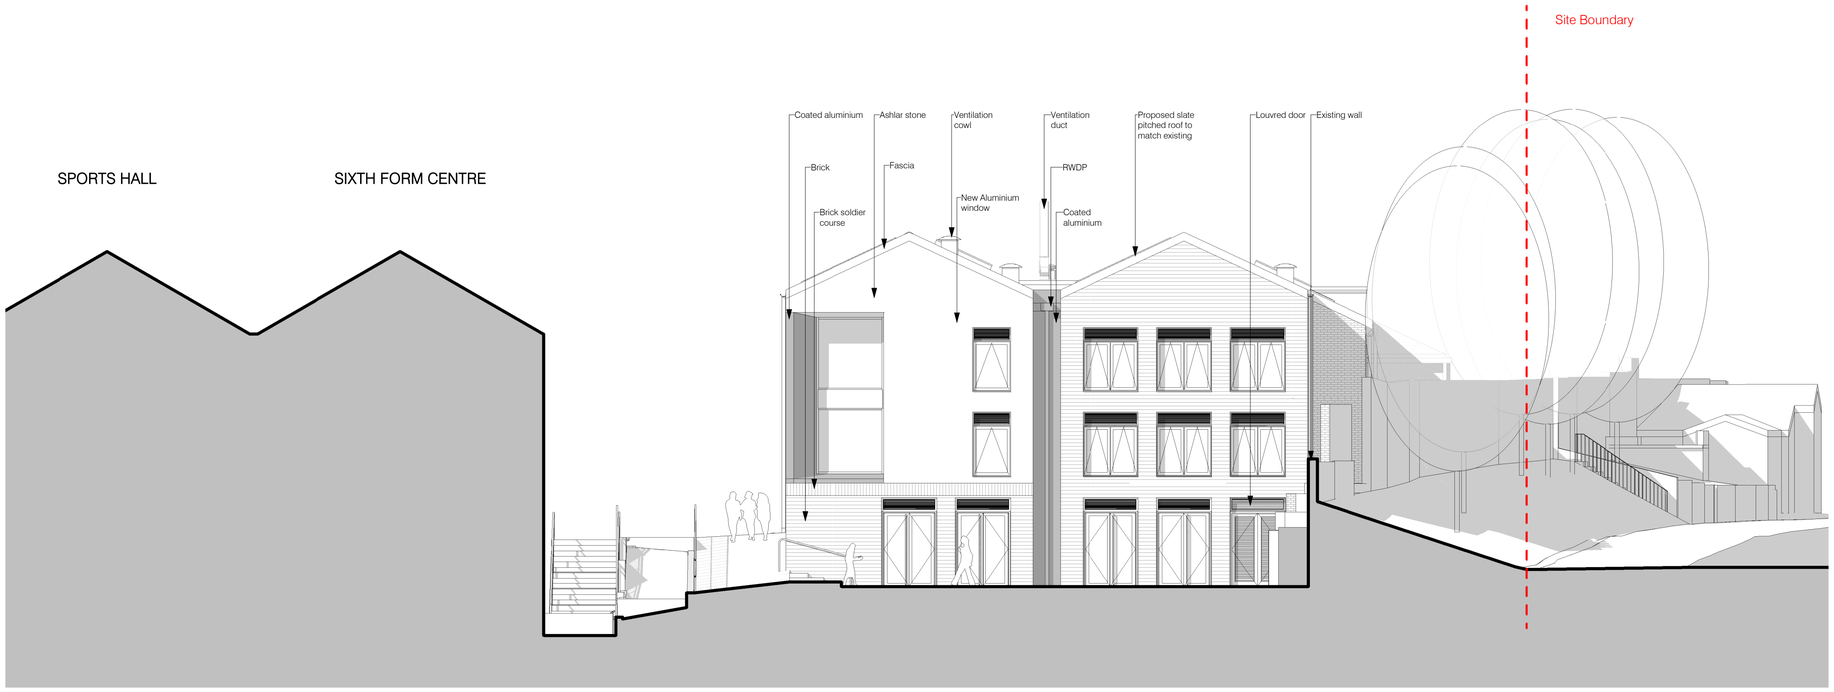


Proposed- Elevation C
1 : 100

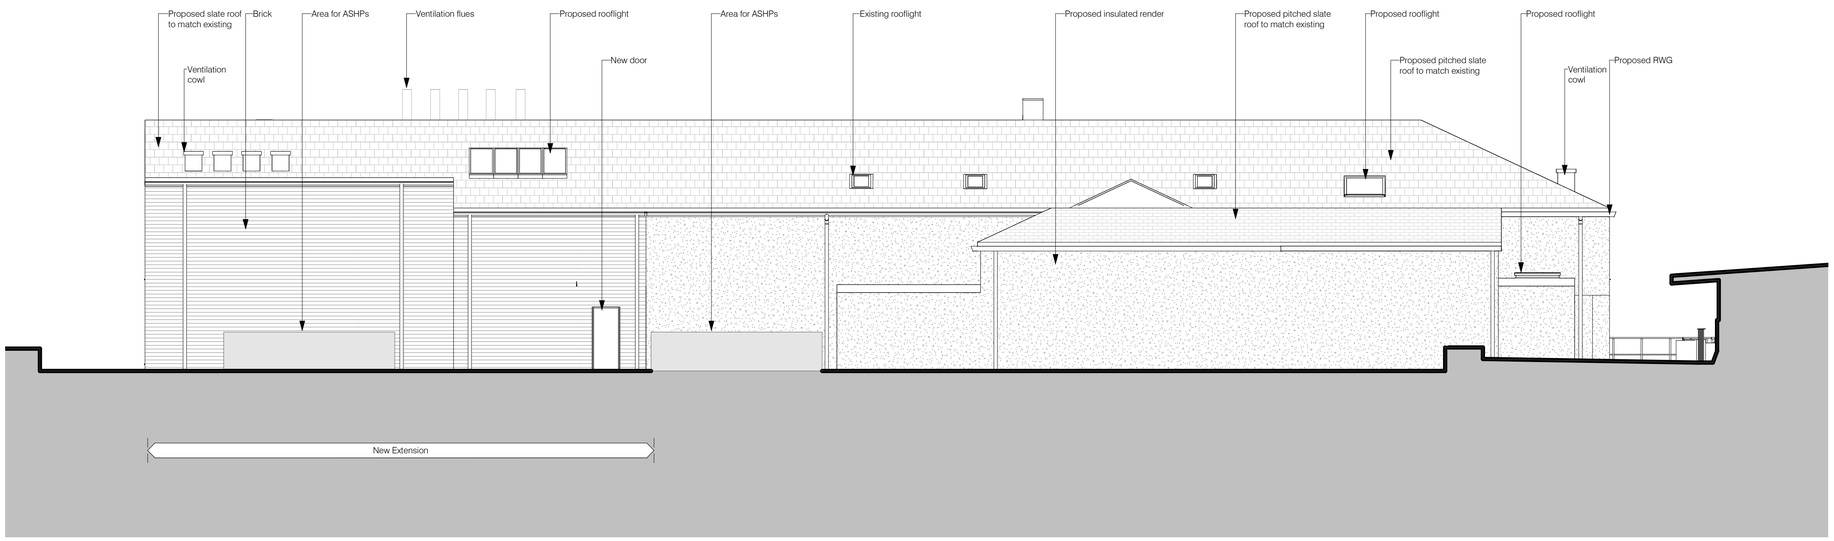


Proposed - Elevation D Boundary wall omitted for clarity
1 : 100

Copyright: Nugent Vallis Brierley LTD.
Trading As: NVB Architects and NVB Landscape
Registered: In the UK (2471929)

Address: Rook Lane Chapel, Bath Street
Frome, Somerset, BA11 1DN

Contact: 01373 468 030
mailbox@nvbarchitects.co.uk

Disclaimer: Responsibility will not be accepted for errors made in scaling from this drawing. Figured dimensions only must be used

Scale: 1:100 @ A1 (1:200 @ A3)

1 2 3 4 5 6 7 8 9 10m

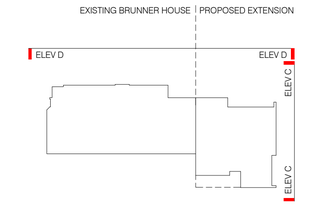


ELEVATION KEY PLAN

| Rev. | Description | Date |
|---|---|---|
| P06 | Revised to Planning Comments | 24/05/2024 |

Client & Project
Channing School
Brunner House Redevelopment

Document Title
Brunner House
Proposed Elevations - C and D

| Project Stage | Purpose | Scale |
|---|---|---|
| RIBA 3 | PLANNING ISSUE | 1:100 @A1 |

| Document Reference. | Revision | Status |
|---|---|---|
| CHA-NVB-BHR-XX-DR-A-2311 | P06 | S2 |

NVB Architects
ROOK LANE

NVB Project Ref. - 2231