LOCATION PLAN
1:1250 @ A4

N

BLOCK PLAN
1:500 @ A4

N

Redwoods
PLANNING & EXTENSIONS

Address - Unit 4, Grosvenor Way, London E5 9ND
Phone - 020 3781 8008
E-mail - office@redwoodsprojects.co.uk
Web - www.redwoodsprojects.co.uk

Any errors on Dimensions to be reported to the Architect prior to commencement of Works.
Dimensions and areas are based on survey information.
This drawing is copyright © Redwoods Projects.
All dimensions to be checked on site Prior work.

REFERENCE:	131 FAIRVIEW ROAD, LONDON N15 6TS, UK
TITLE:	LOCATION & BLOCK PLAN
PROJECT No	2167
DATE:	28-03-2024
SHEET No	E 00
NOTES:	
DRAWN BY	ABB
EDITED BY	

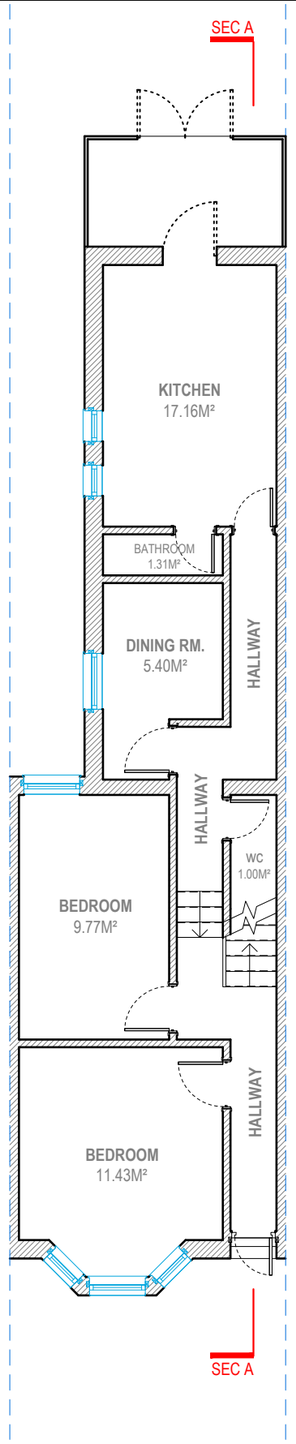

GROUND FLOOR

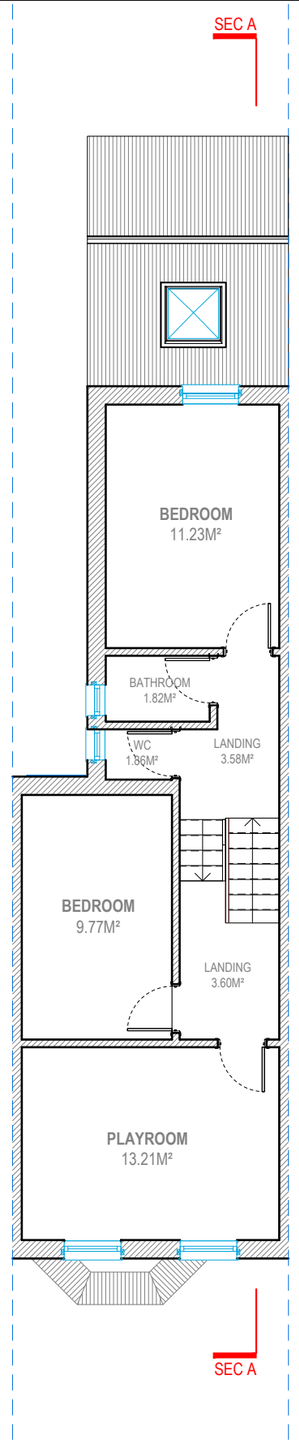

FIRST FLOOR

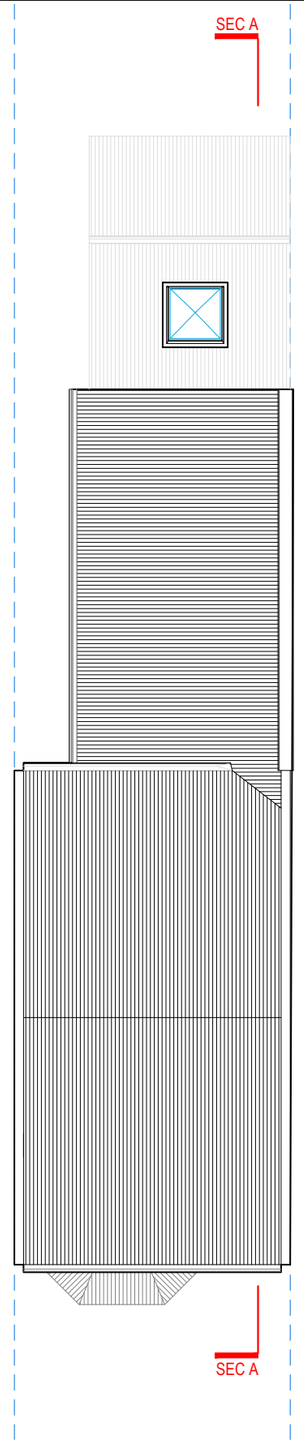

ROOF PLAN

Redwoods
PLANNING & EXTENSIONS

Address - Unit 4, Grosvenor Way, London E5 9ND
Phone - 020 3781 8008
E-mail - office@redwoodsprojects.co.uk
Web - www.redwoodsprojects.co.uk

Any errors on Dimensions to be reported to the Architect prior to commencement of Works.
Dimensions and areas are based on survey information.
This drawing is copyright © Redwoods Projects.
All dimensions to be checked on site Prior work.

REFERENCE: 131 FAIRVIEW ROAD, LONDON N15 6TS, UK

TITLE: EXISTING DRAWINGS
FLOOR PLANS & ROOF PLAN

PROJECT No: 2167

DATE: 28-03-2024

SHEET No: E 01

N

0 1 2 5m

scale 1:100 @A3

NOTES:

DRAWN BY: ABB

EDITED BY:

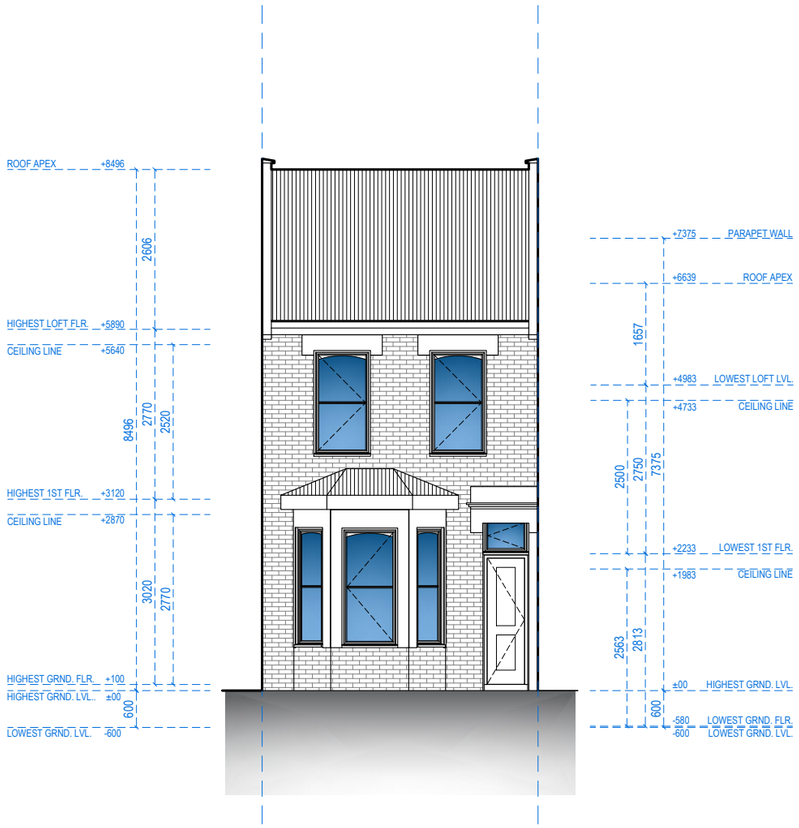

FRONT ELEVATION

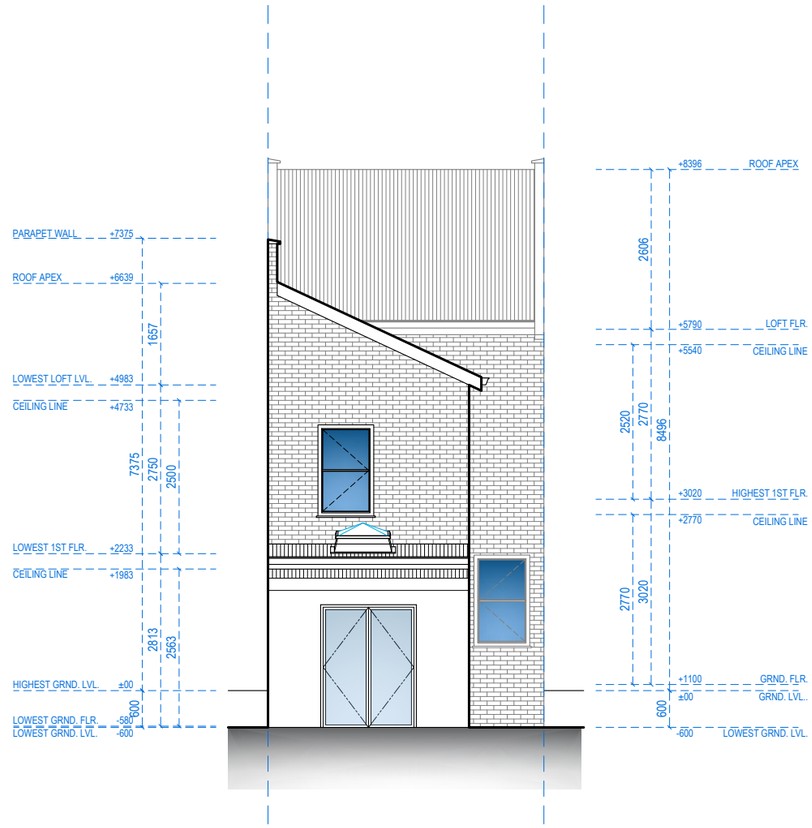

REAR ELEVATION

Redwoods PLANNING & EXTENSIONS

Address - Unit 4, Grosvenor Way, London E5 9ND
Phone - 020 3781 8008
E-mail - office@redwoodsprojects.co.uk
Web - www.redwoodsprojects.co.uk

Any errors on Dimensions to be reported to the Architect prior to commencement of Works.
Dimensions and areas are based on survey information.
This drawing is copyright © Redwoods Projects.
All dimensions to be checked on site Prior work.

REFERENCE: 131 FAIRVIEW ROAD, LONDON N15 6TS, UK

TITLE: EXISTING DRAWINGS
ELEVATIONS

PROJECT No 2167

DATE: 28-03-2024

SHEET No E 02

0 1 2 5m scale 1:100 @A3

NOTES:

DRAWN BY ABB

EDITED BY

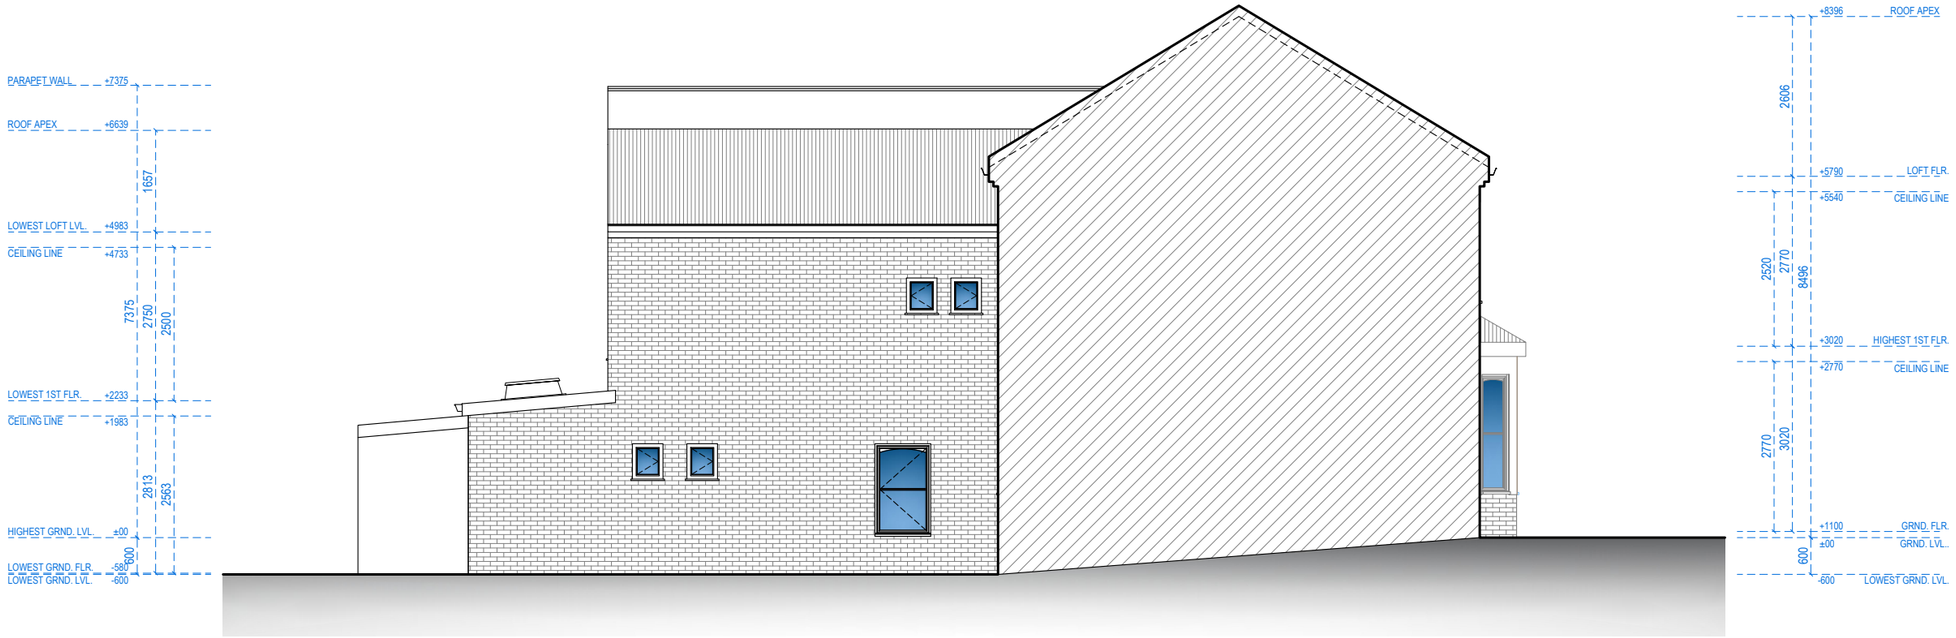

LEFT SIDE ELEVATION

Redwoods PLANNING & EXTENSIONS

Address - Unit 4, Grosvenor Way, London E5 9ND
Phone - 020 3781 8008
E-mail - office@redwoodsprojects.co.uk
Web - www.redwoodsprojects.co.uk

Any errors on Dimensions to be reported to the Architect prior to commencement of Works.
Dimensions and areas are based on survey information.
This drawing is copyright © Redwoods Projects.
All dimensions to be checked on site Prior work.

REFERENCE: 131 FAIRVIEW ROAD, LONDON N15 6TS, UK

TITLE: EXISTING DRAWINGS
ELEVATION

PROJECT No 2167

DATE: 28-03-2024

SHEET No E 03

0 1 2 5m scale 1:100 @A3

NOTES:

DRAWN BY ABB

EDITED BY

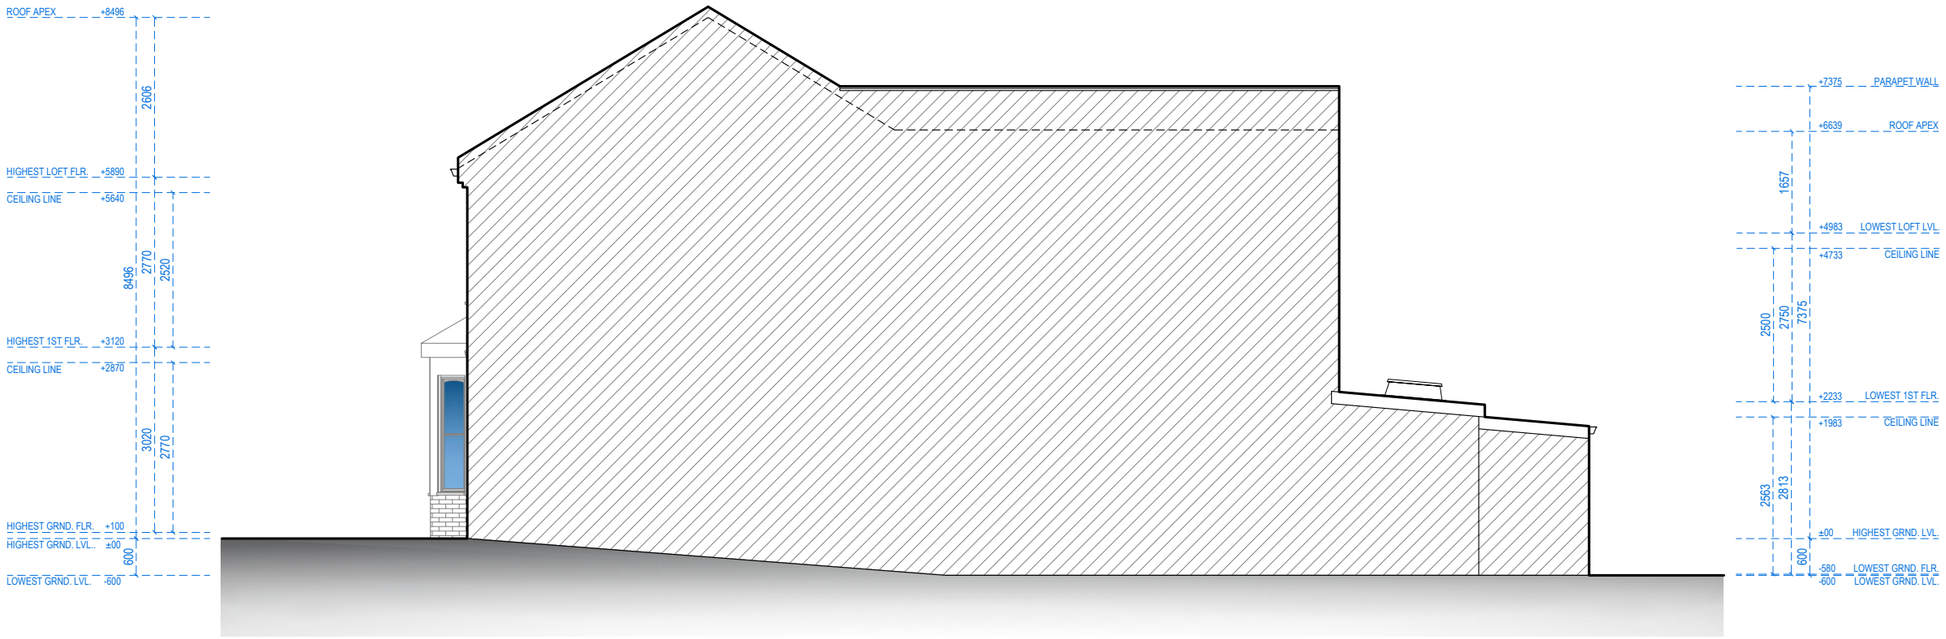

RIGHT SIDE ELEVATION

Redwoods PLANNING & EXTENSIONS

Address - Unit 4, Grosvenor Way, London E5 9ND
Phone - 020 3781 8008
E-mail - office@redwoodsprojects.co.uk
Web - www.redwoodsprojects.co.uk

Any errors on Dimensions to be reported to the Architect prior to commencement of Works.
Dimensions and areas are based on survey information.
This drawing is copyright © Redwoods Projects.
All dimensions to be checked on site Prior work.

REFERENCE: 131 FAIRVIEW ROAD, LONDON N15 6TS, UK

TITLE: EXISTING DRAWINGS
ELEVATION

PROJECT No 2167

DATE: 28-03-2024

SHEET No E 04

0 1 2 5m scale 1:100 @A3

NOTES:

DRAWN BY ABB

EDITED BY

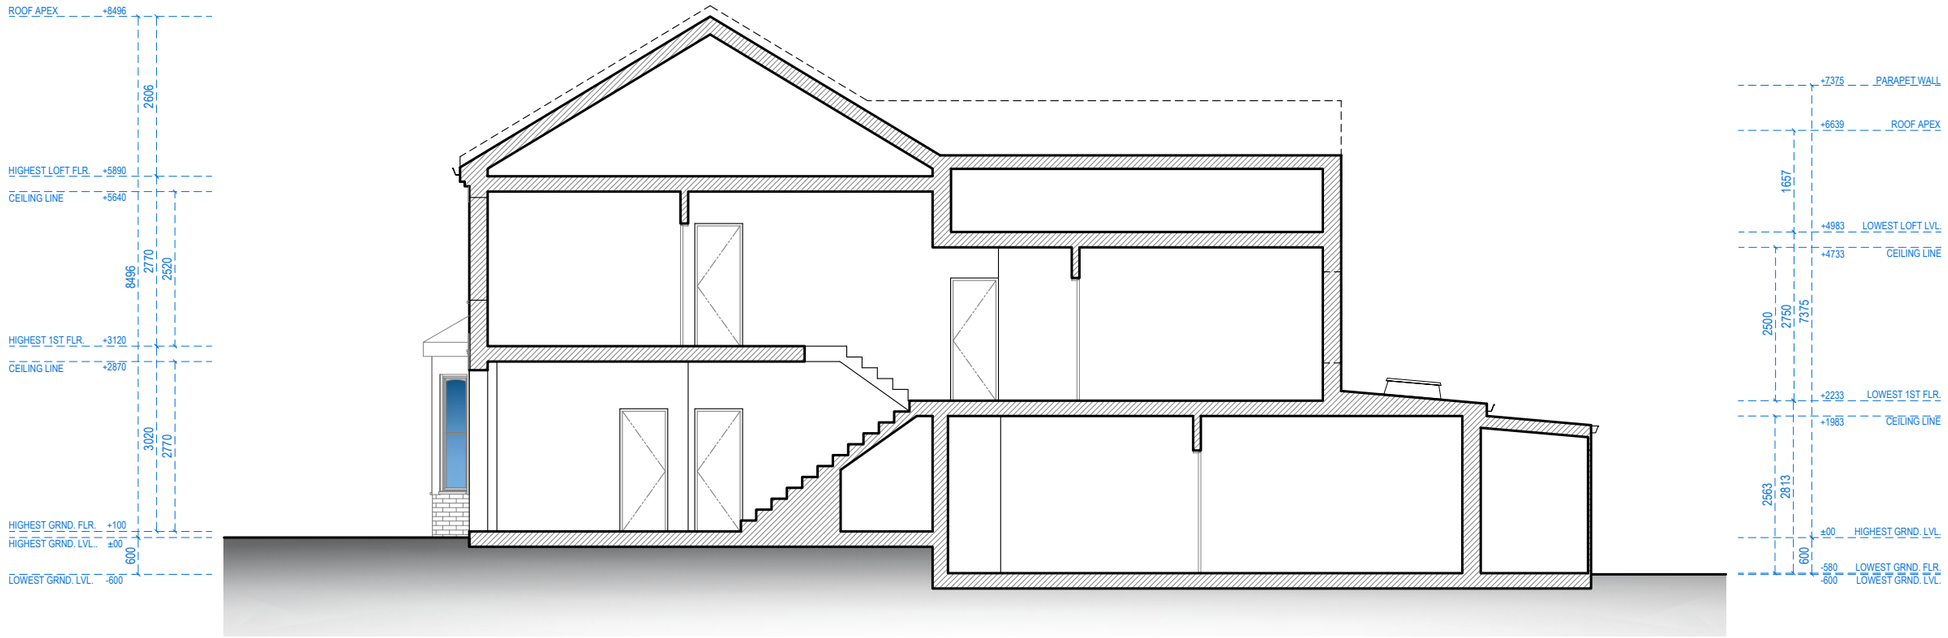

SECTION A-A

Address - Unit 4, Grosvenor Way, London E5 9ND
Phone - 020 3781 8008
E-mail - office@redwoodsprojects.co.uk
Web - www.redwoodsprojects.co.uk

Any errors on Dimensions to be reported to the Architect prior to commencement of Works.
Dimensions and areas are based on survey information.
This drawing is copyright © Redwoods Projects.
All dimensions to be checked on site Prior work.

REFERENCE: 131 FAIRVIEW ROAD, LONDON N15 6TS, UK

TITLE: EXISTING DRAWINGS
SECTION

PROJECT No 2167

DATE: 28-03-2024

SHEET No E 05

0 1 2 5m scale 1:100 @A3

NOTES:

DRAWN BY ABB

EDITED BY

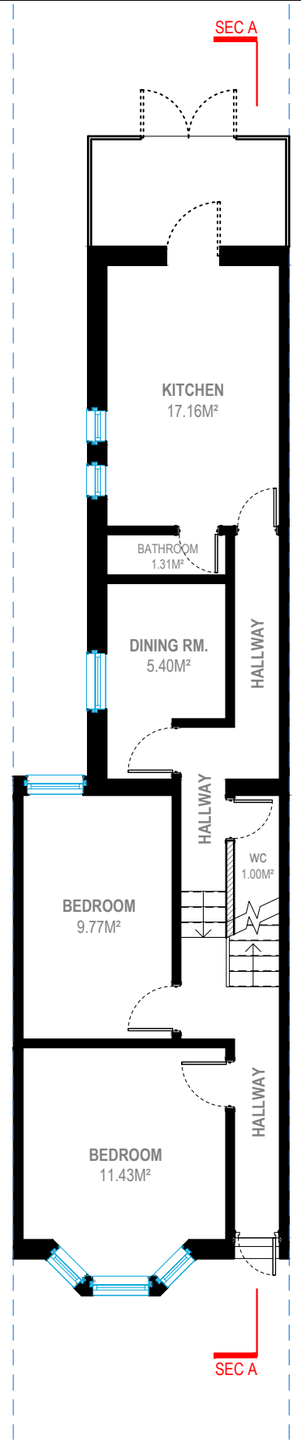

GROUND FLOOR

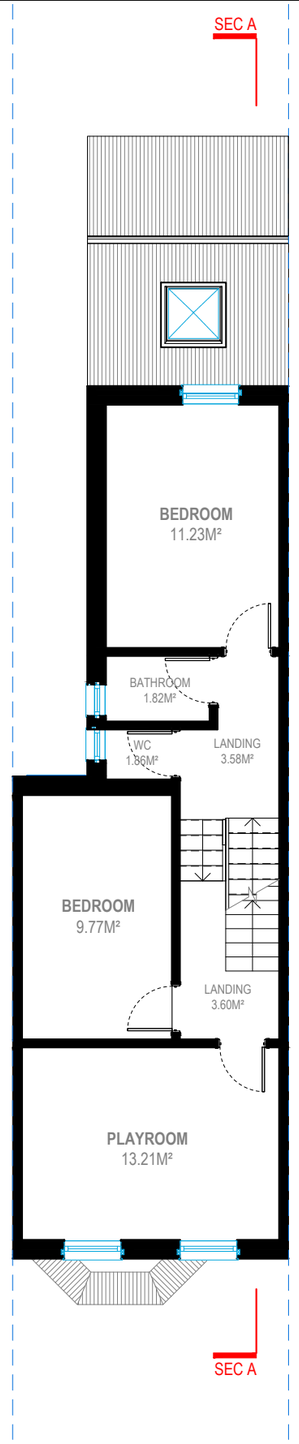

FIRST FLOOR

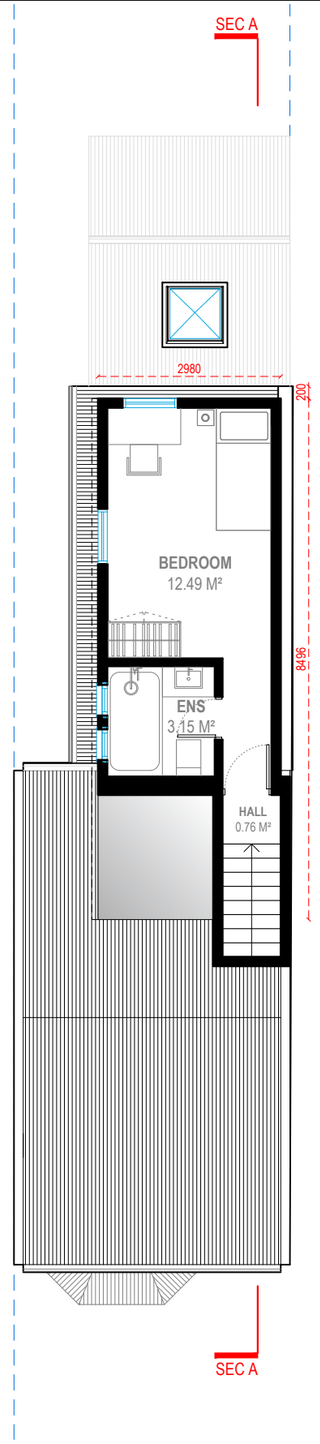

LOFT PLAN

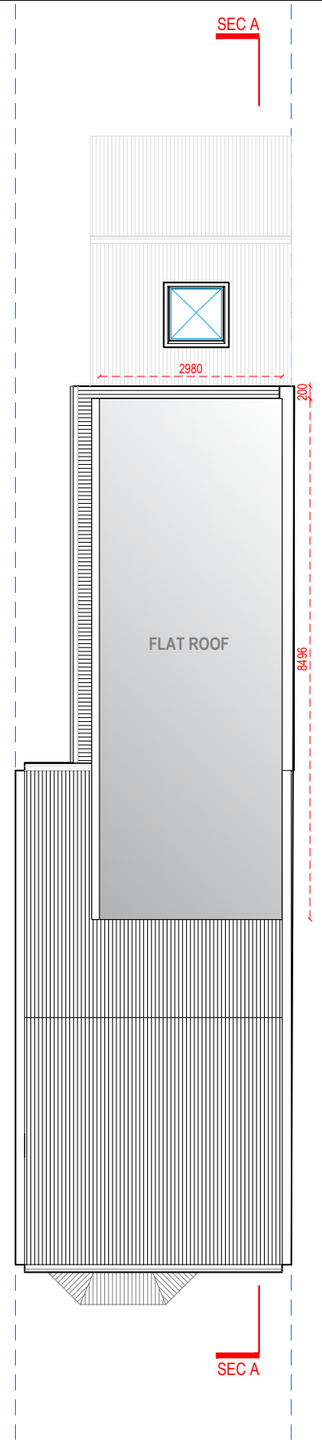

ROOF PLAN

Redwoods PLANNING & EXTENSIONS

Address - Unit 4, Grosvenor Way, London E5 9ND
Phone - 020 3781 8008
E-mail - office@redwoodsprojects.co.uk
Web - www.redwoodsprojects.co.uk

Any errors on Dimensions to be reported to the Architect prior to commencement of Works.
Dimensions and areas are based on survey information.
This drawing is copyright © Redwoods Projects.
All dimensions to be checked on site Prior work.

REFERENCE: 131 FAIRVIEW ROAD, LONDON N15 6TS, UK

TITLE: PROPOSED DRAWINGS
FLOOR PLANS

PROJECT No: 2167

DATE: 28-05-2024

SHEET No: P 01 REV A

N

0 1 2 5m

scale 1:100 @A3

NOTES:

DRAWN BY: PJDV

EDITED BY: MCDC

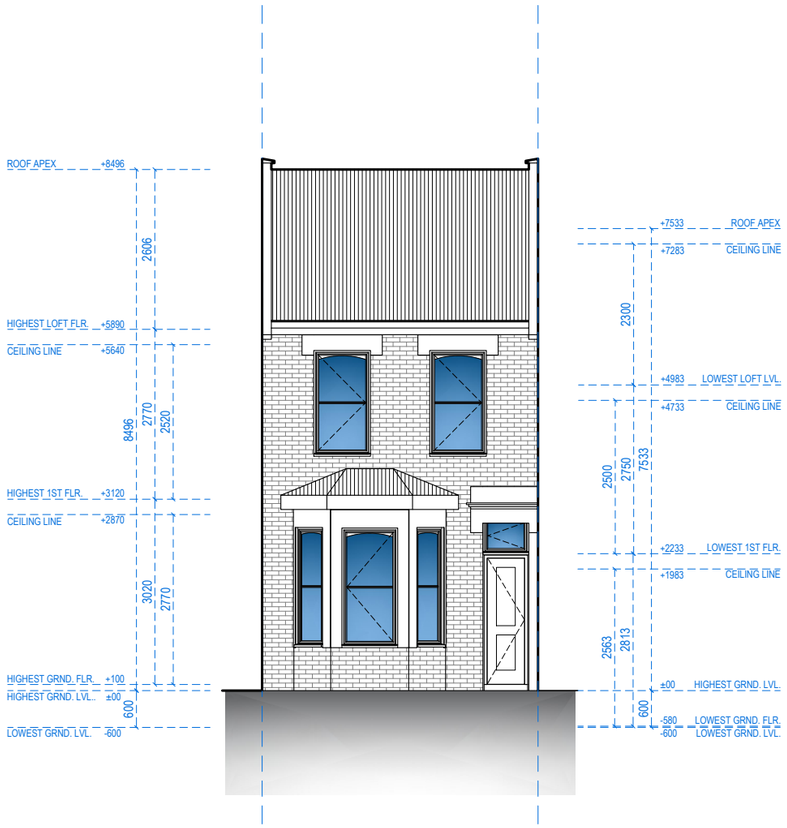

FRONT ELEVATION

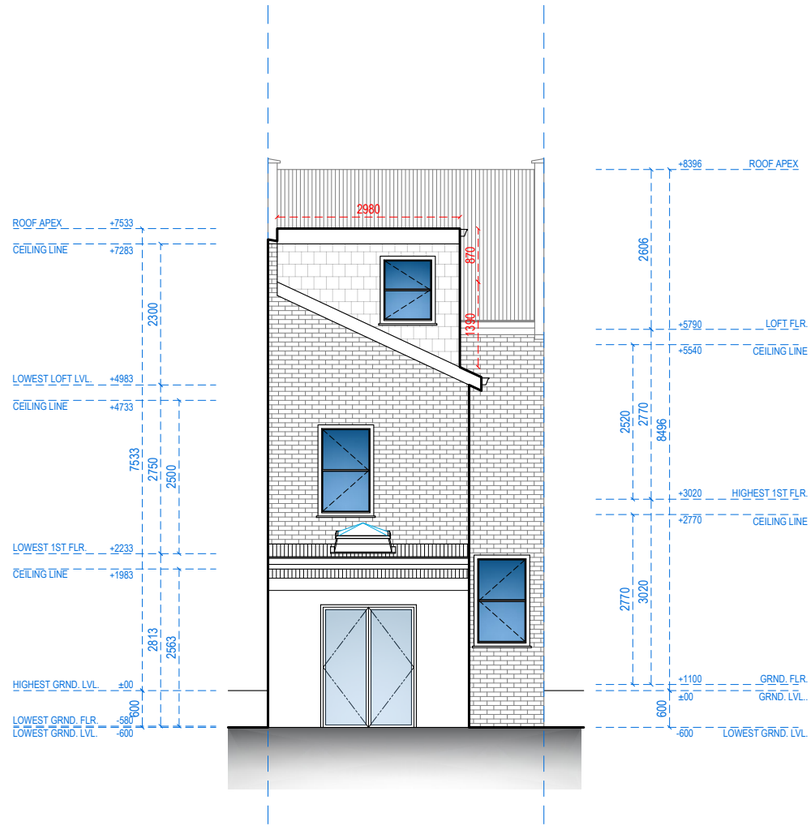

REAR ELEVATION

Redwoods PLANNING & EXTENSIONS

Address - Unit 4, Grosvenor Way, London E5 9ND
Phone - 020 3781 8008
E-mail - office@redwoodsprojects.co.uk
Web - www.redwoodsprojects.co.uk

Any errors on Dimensions to be reported to the Architect prior to commencement of Works.
Dimensions and areas are based on survey information.
This drawing is copyright © Redwoods Projects.
All dimensions to be checked on site Prior work.

REFERENCE: 131 FAIRVIEW ROAD, LONDON N15 6TS, UK

TITLE: PROPOSED DRAWINGS
ELEVATIONS

PROJECT No 2167

DATE: 28-05-2024

SHEET No **P 02 REV A**

0 1 2 5m scale **1:100 @A3**

NOTES:

DRAWN BY PJDV

EDITED BY MCDC

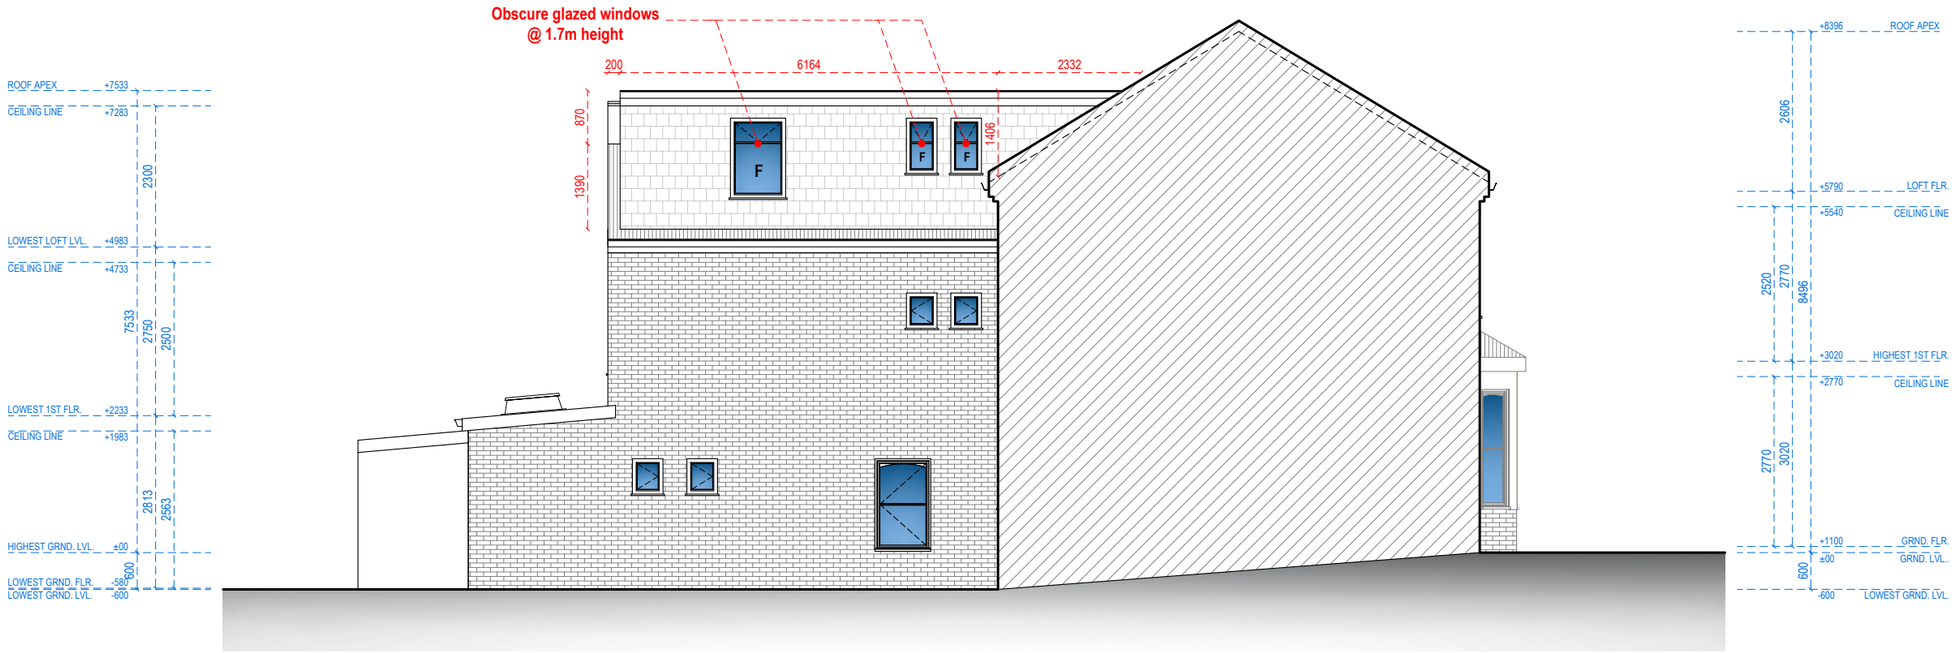

LEFT SIDE ELEVATION

Redwoods PLANNING & EXTENSIONS

Address - Unit 4, Grosvenor Way, London E5 9ND
Phone - 020 3781 8008
E-mail - office@redwoodsprojects.co.uk
Web - www.redwoodsprojects.co.uk

Any errors on Dimensions to be reported to the Architect prior to commencement of Works.
Dimensions and areas are based on survey information.
This drawing is copyright © Redwoods Projects.
All dimensions to be checked on site Prior work.

REFERENCE: 131 FAIRVIEW ROAD, LONDON N15 6TS, UK

TITLE: PROPOSED DRAWINGS
ELEVATION

PROJECT No 2167

DATE: 28-05-2024

SHEET No **P 03 REV A**

0 1 2 5m scale **1:100 @A3**

NOTES:

DRAWN BY PJDV

EDITED BY MCDC

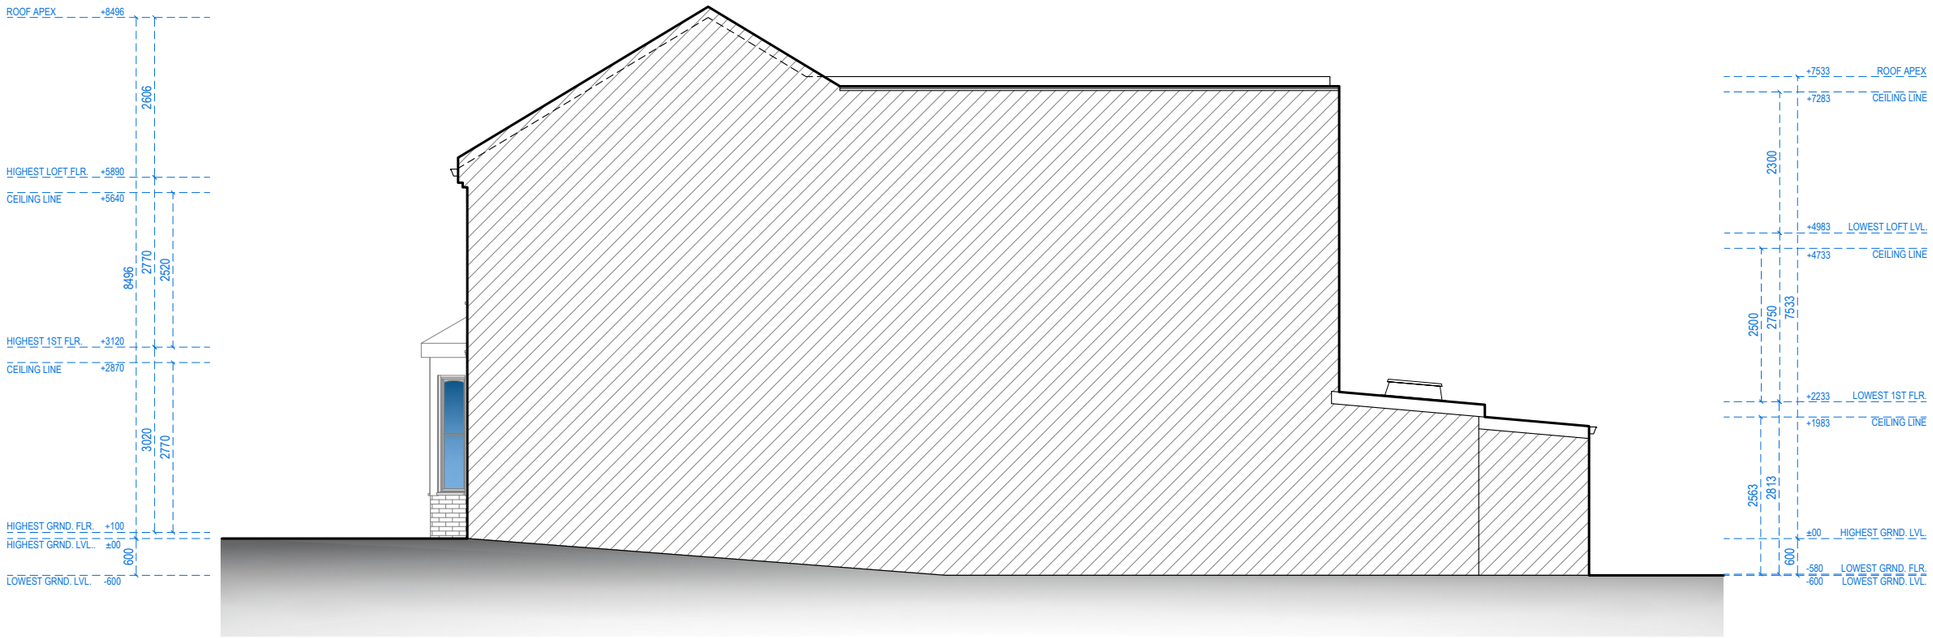

RIGHT SIDE ELEVATION

Redwoods PLANNING & EXTENSIONS

Address - Unit 4, Grosvenor Way, London E5 9ND
Phone - 020 3781 8008
E-mail - office@redwoodsprojects.co.uk
Web - www.redwoodsprojects.co.uk

Any errors on Dimensions to be reported to the Architect prior to commencement of Works.
Dimensions and areas are based on survey information.
This drawing is copyright © Redwoods Projects.
All dimensions to be checked on site Prior work.

REFERENCE: 131 FAIRVIEW ROAD, LONDON N15 6TS, UK

TITLE: PROPOSED DRAWINGS
ELEVATION

PROJECT No 2167

DATE: 28-05-2024

SHEET No **P 04 REV A**

0 1 2 5m scale **1:100 @A3**

NOTES:

DRAWN BY PJDV

EDITED BY MCDC

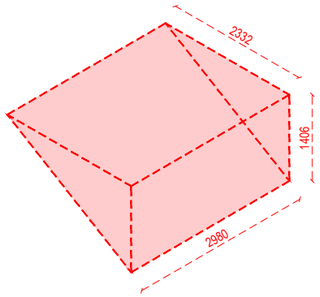

V1 = L x W x H x ($\frac{1}{2}$)
V1 = 2.980 x 2.332 x 1.406 x ($\frac{1}{2}$)
V1 = 4.885 m³

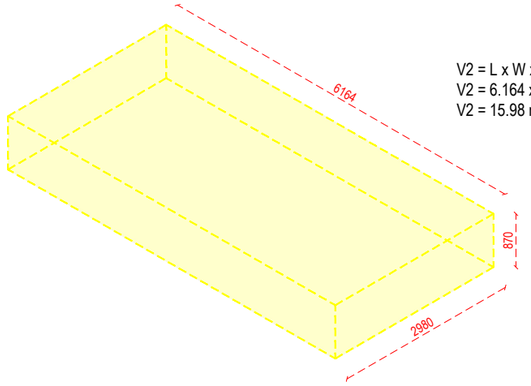

V2 = L x W x H
V2 = 6.164 x 2.980 x 0.870
V2 = 15.98 m³

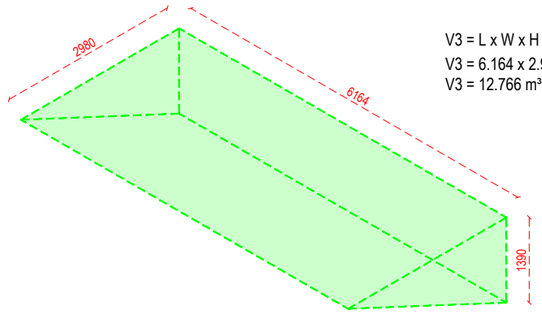

V3 = L x W x H x ($\frac{1}{2}$)
V3 = 6.164 x 2.980 x 1.390 x ($\frac{1}{2}$)
V3 = 12.766 m³

OUTRIGGER DORMER
V = V1 + V2 + V3
V = 4.885 + 15.980 + 12.766
V = 33.631 m³

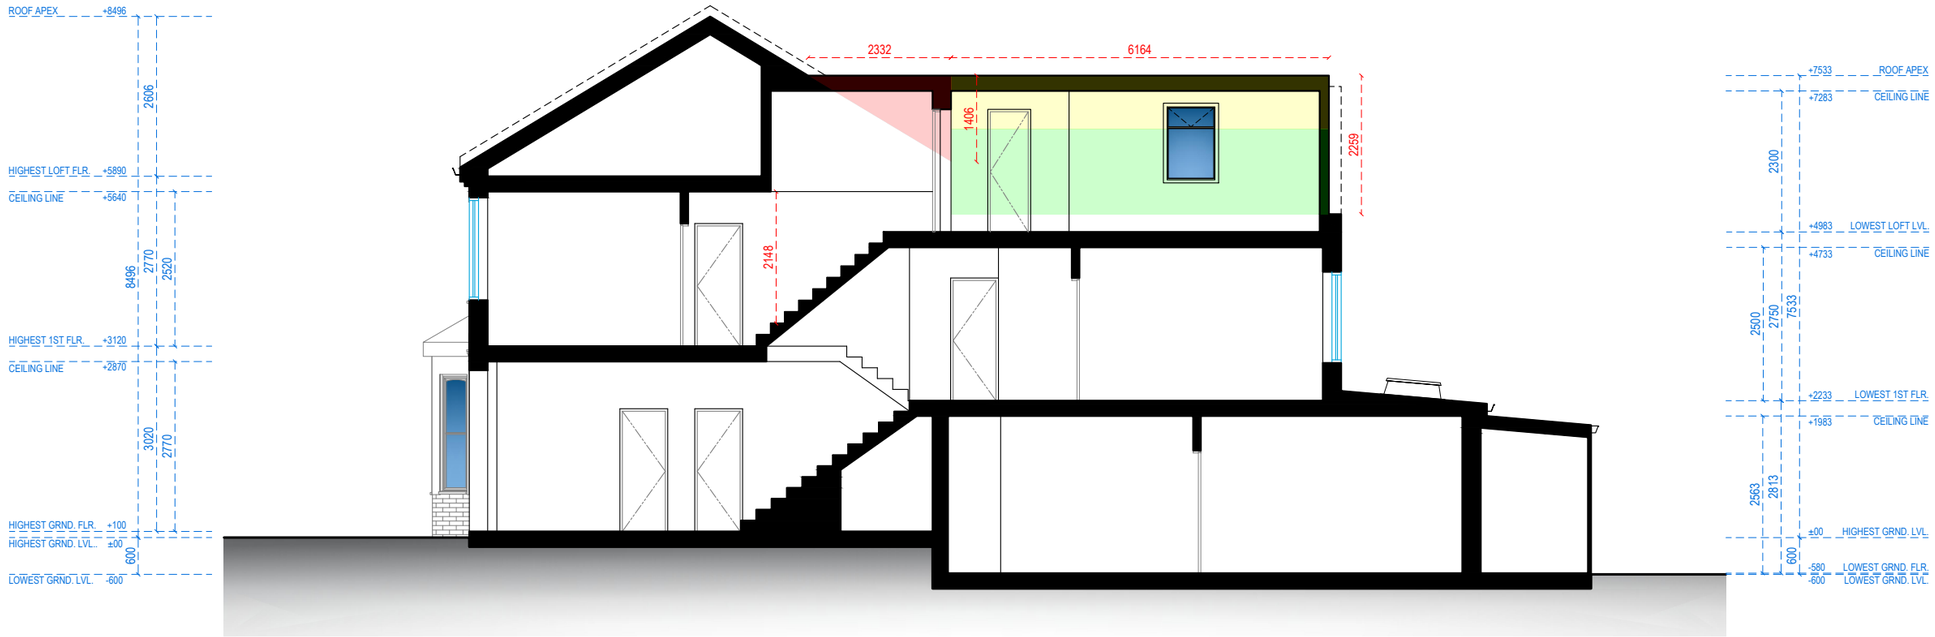

SECTION A-A

Redwoods PLANNING & EXTENSIONS
Address - Unit 4, Grosvenor Way, London E5 9ND
Phone - 020 3781 8008
E-mail - office@redwoodsprojects.co.uk
Web - www.redwoodsprojects.co.uk

Any errors on Dimensions to be reported to the Architect prior to commencement of Works.
Dimensions and areas are based on survey information.
This drawing is copyright © Redwoods Projects.
All dimensions to be checked on site Prior work.

REFERENCE: 131 FAIRVIEW ROAD, LONDON N15 6TS, UK

TITLE: PROPOSED DRAWINGS
SECTION

PROJECT No 2167

DATE: 28-05-2024

SHEET No **P 05 REV A**

0 1 2 5m scale **1:100 @A3**

NOTES:

DRAWN BY PJDV

EDITED BY MCDC