




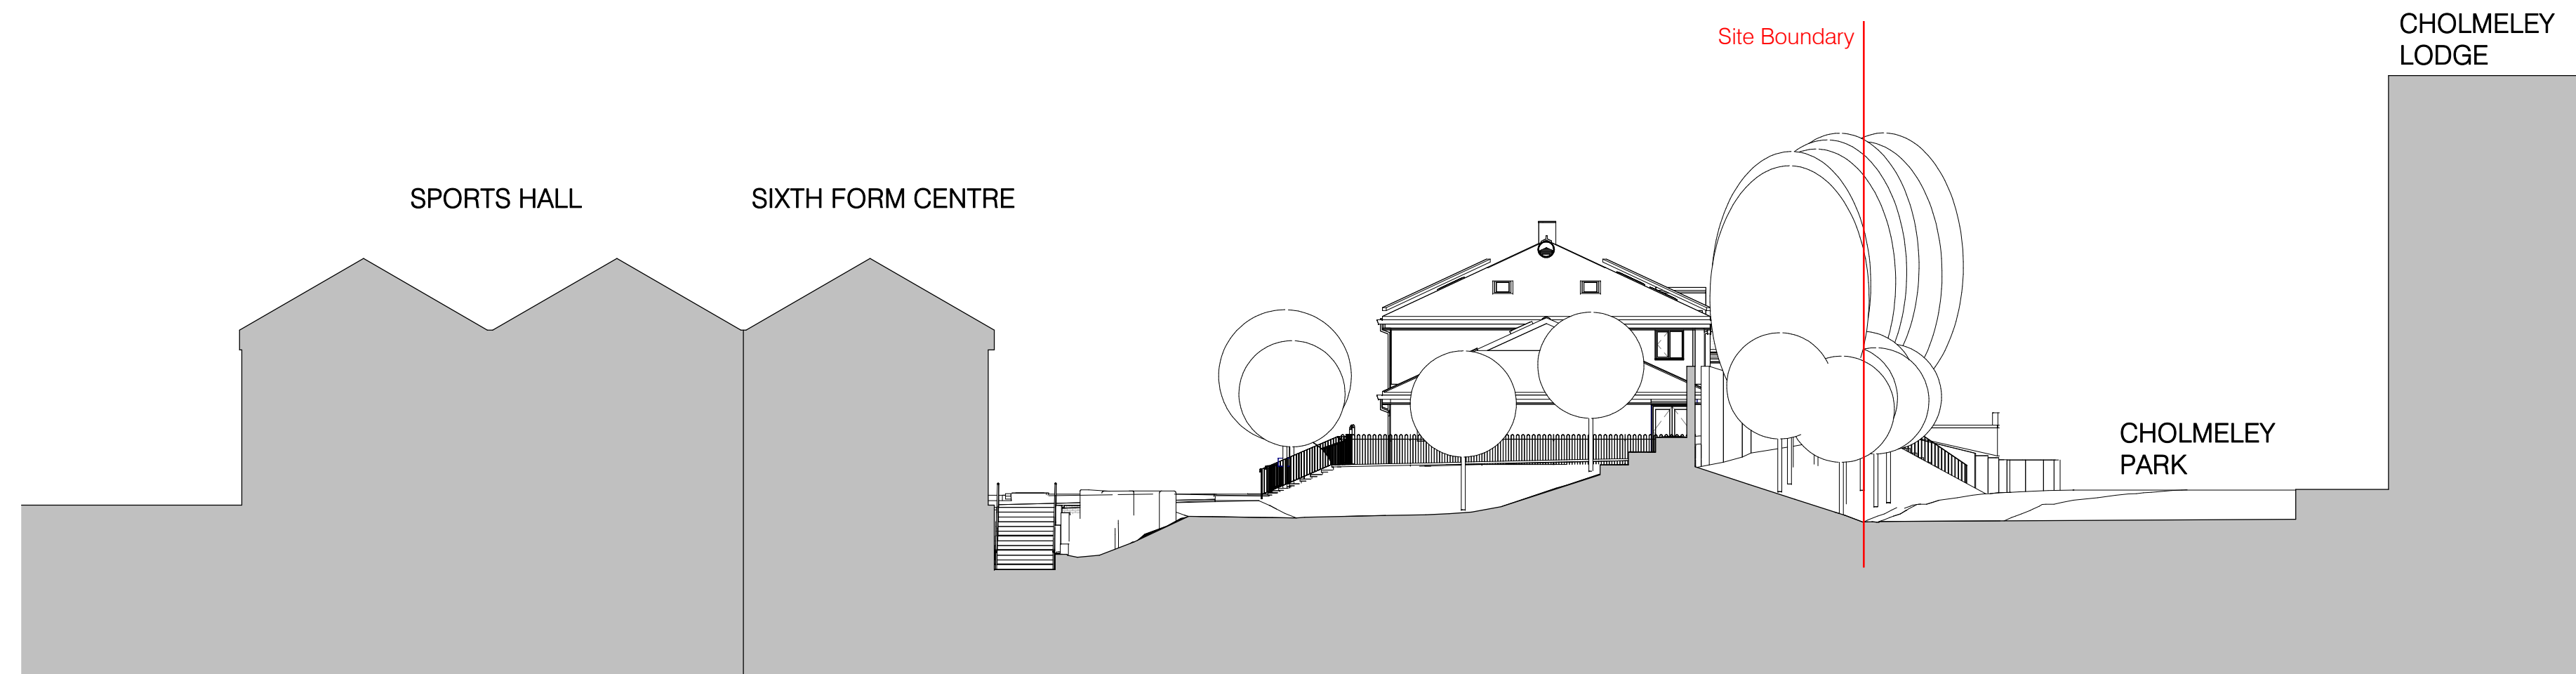


Existing Site Section A

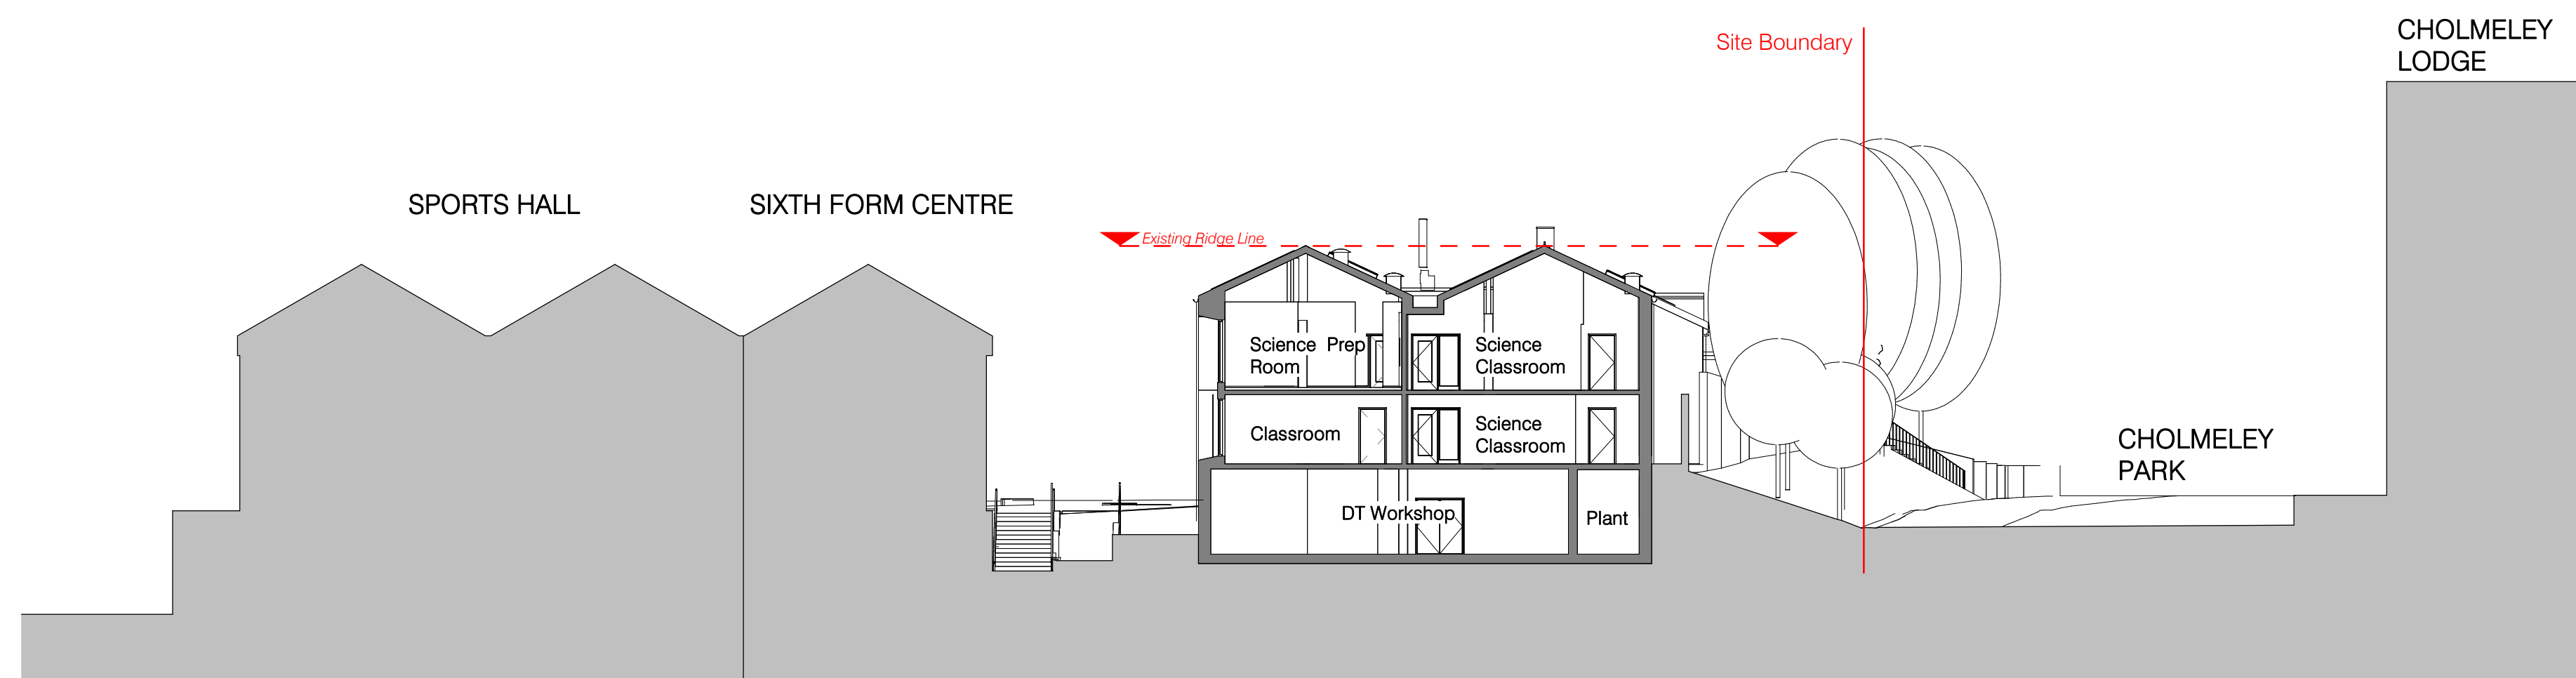


Proposed Site Section A

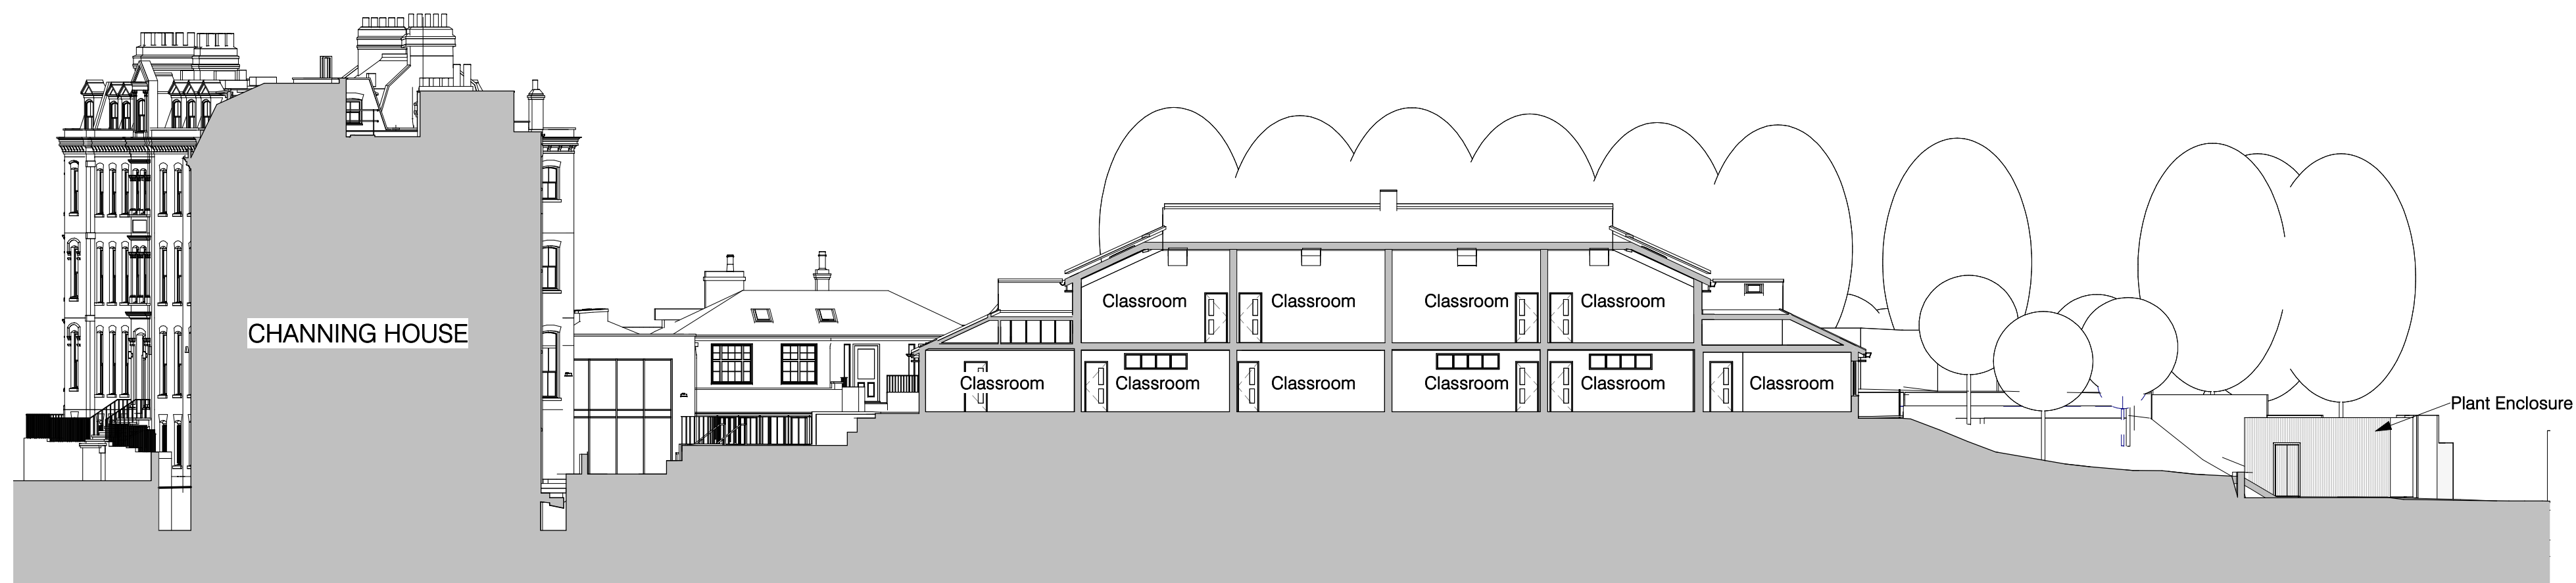

Existing Site Section B

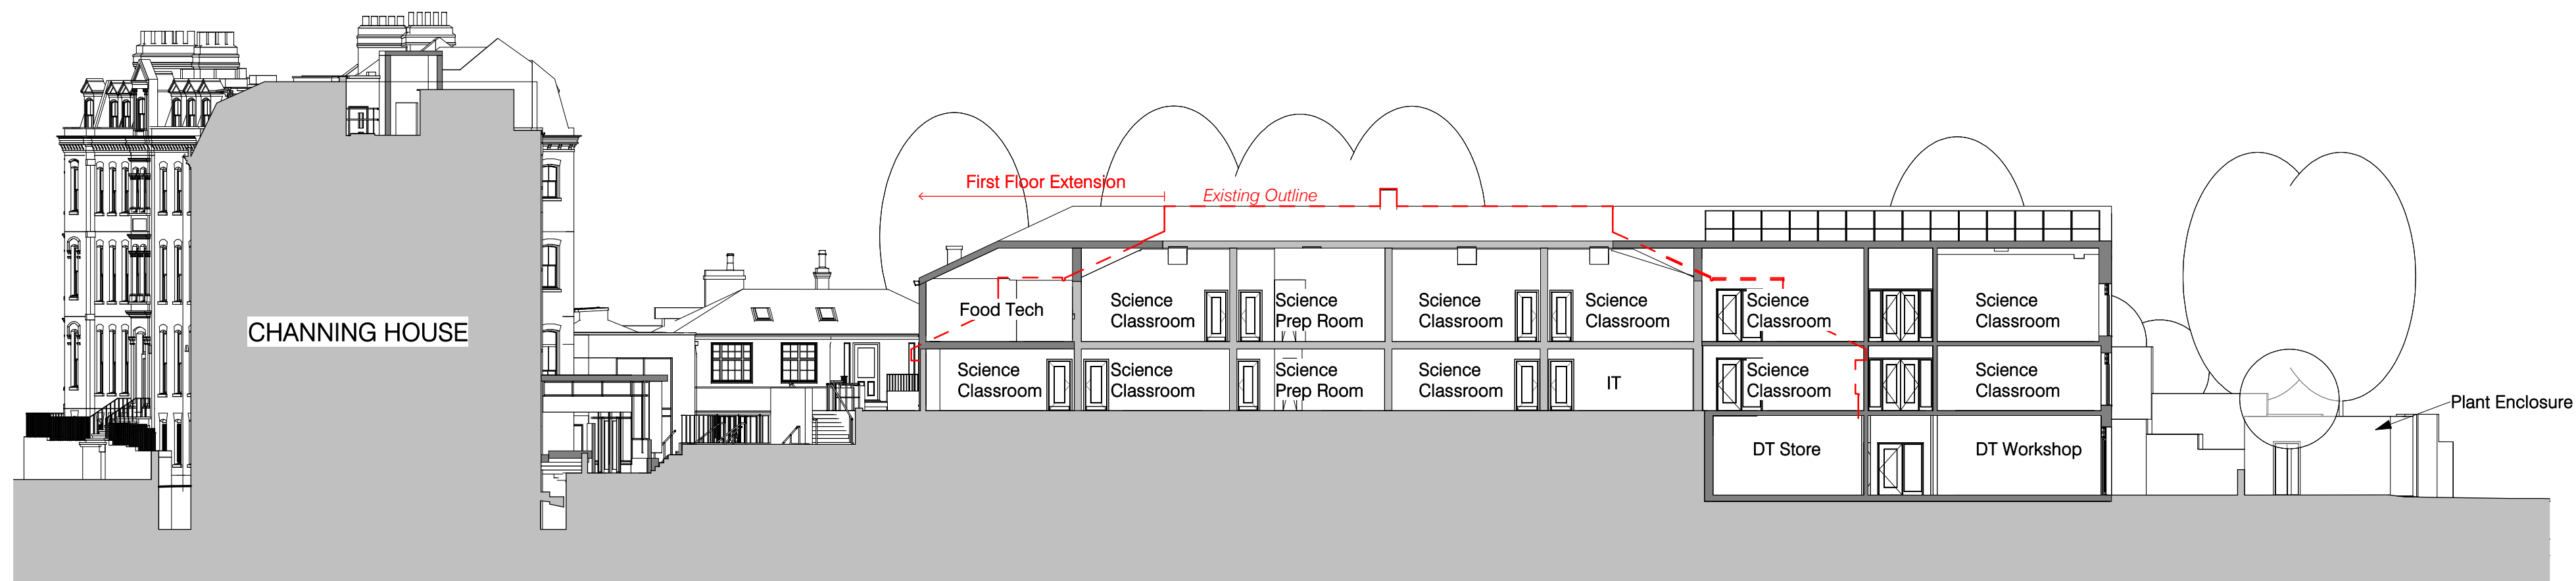

Proposed Site Section B

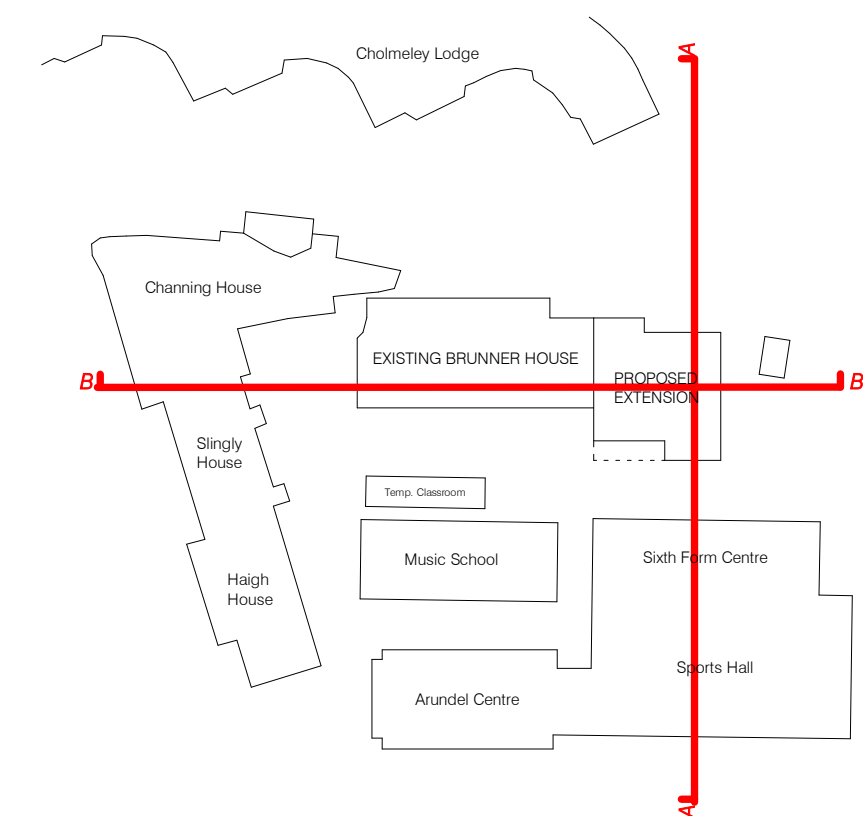

KEY

Existing Walls
Proposed Walls

P04	Revised to Planning Comments	Date 24/05/2024
Rev.	Description	
Client & Project		
Channing School		
Brunner House Redevelopment		
Document Title		
Brunner House Existing & Proposed Sections		
Project Stage	Purpose	Scale
RIBA 3	PLANNING ISSUE	1:200 @A1
Document Reference.		Revision Status
CHA-NVB-BHR-ZZ-DR-A-2200		P04 S2