Rev A
Conservation Officer comments incorporated:

- Segmental arches added over GF windows.
- Bargeboards to gable eaves added.
- Chimney masonry amended to reflect existing detailing more closely.
- Tile banding clarified (refer to comparison drawings).

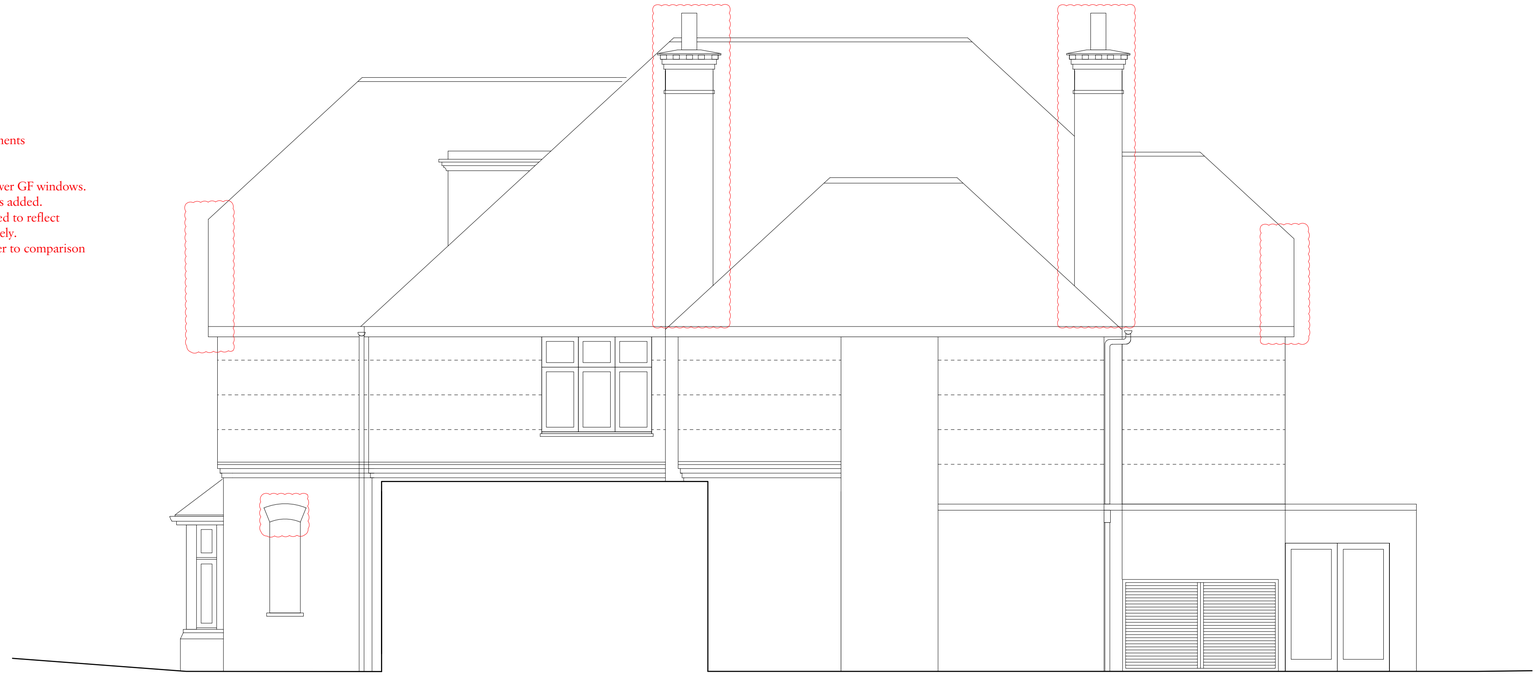

Important note

© Copyright - Charlton Brown Architects Ltd

All dimensions in millimetres. Where dimensions are not given, drawings must not be scaled and the matter referred back to Charlton Brown Architects.

All dimensions and conditions are to be checked on site by the contractor prior to preparing drawings or commencing any work. The contractor is responsible for checking that there is no conflict between site dimensions and drawn dimensions.

In the event of any detail or dimensional conflict between Charlton Brown Architects drawings, the matter must be referred back to Charlton Brown Architects for clarification

Rev	Date	Details	By
A	04/06/2024	Refer to revision clouds	LS

Charlton Brown
Architecture & Interiors

The Belvedere, 2 Back Lane, Hampstead, London, NW3 1HL

Telephone +44(0)20 7794 1234
Email office@charltonbrown.com
Website www.charltonbrown.com

Client
Alistair & Paula Flutter

Project
11 View Road, N6 4DJ

Drawing Title
North-East Side Elevation Proposed

Date	Drawn	Checked
06/03/2024	LS	LS

Scale
1:50@A1

Issue Status
Planning

Project Number	Drawing Number	Revision
20055	PL-00-312	A