


1 Elevation
1 : 25



3 Section
1 : 25

2 Plan
1 : 25

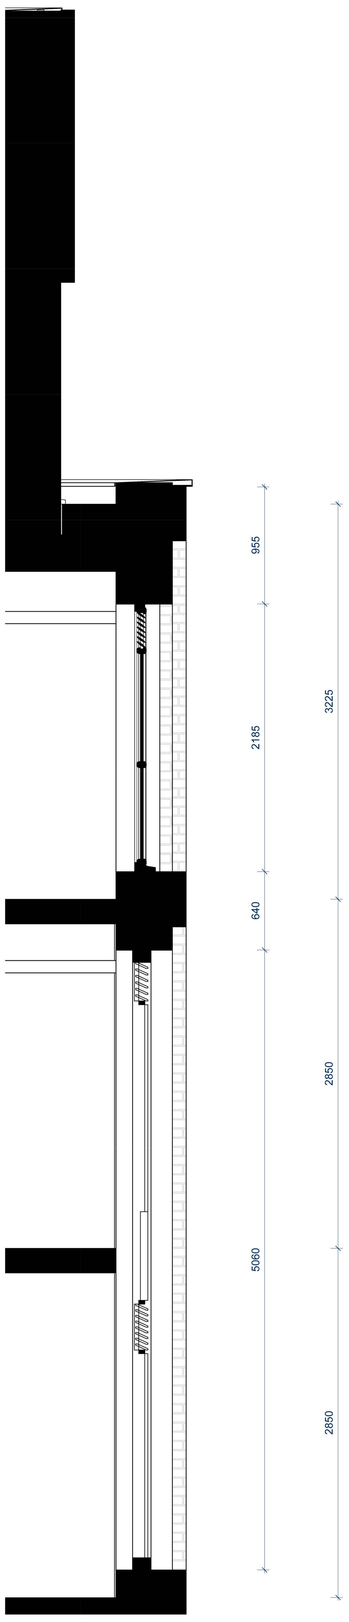

4 3D

Rev.	Description	Date	Drw.	Chk.
P-01	Building A Amended. Issued for Planning.	07/06/24	AB	DS
P-00	Issued for Planning Submission	16/02/24	AB	DS

The copyright of this drawing is vested with Corstorphine & Wright Ltd and must not be copied or reproduced without the consent of the company.

Client:
TRI 7 (& Fusion)

Project:
Lordship Lane, Wood Green, London

Drawing Title:
Block A - Bay Elevation 03 Upper

Drawing Status:
PLANNING

Corstorphine & Wright
Warwick Studio
Brook Hall, Brook Street, Warwick, CV34 4BL
01926 858 444
corstorphine-wright.com

Drawing No.	Revision
21820-0245	P-01

Drawn	Checked	Paper Size	Scale	Date
DS	AB	A0	1 : 25	11/20/23