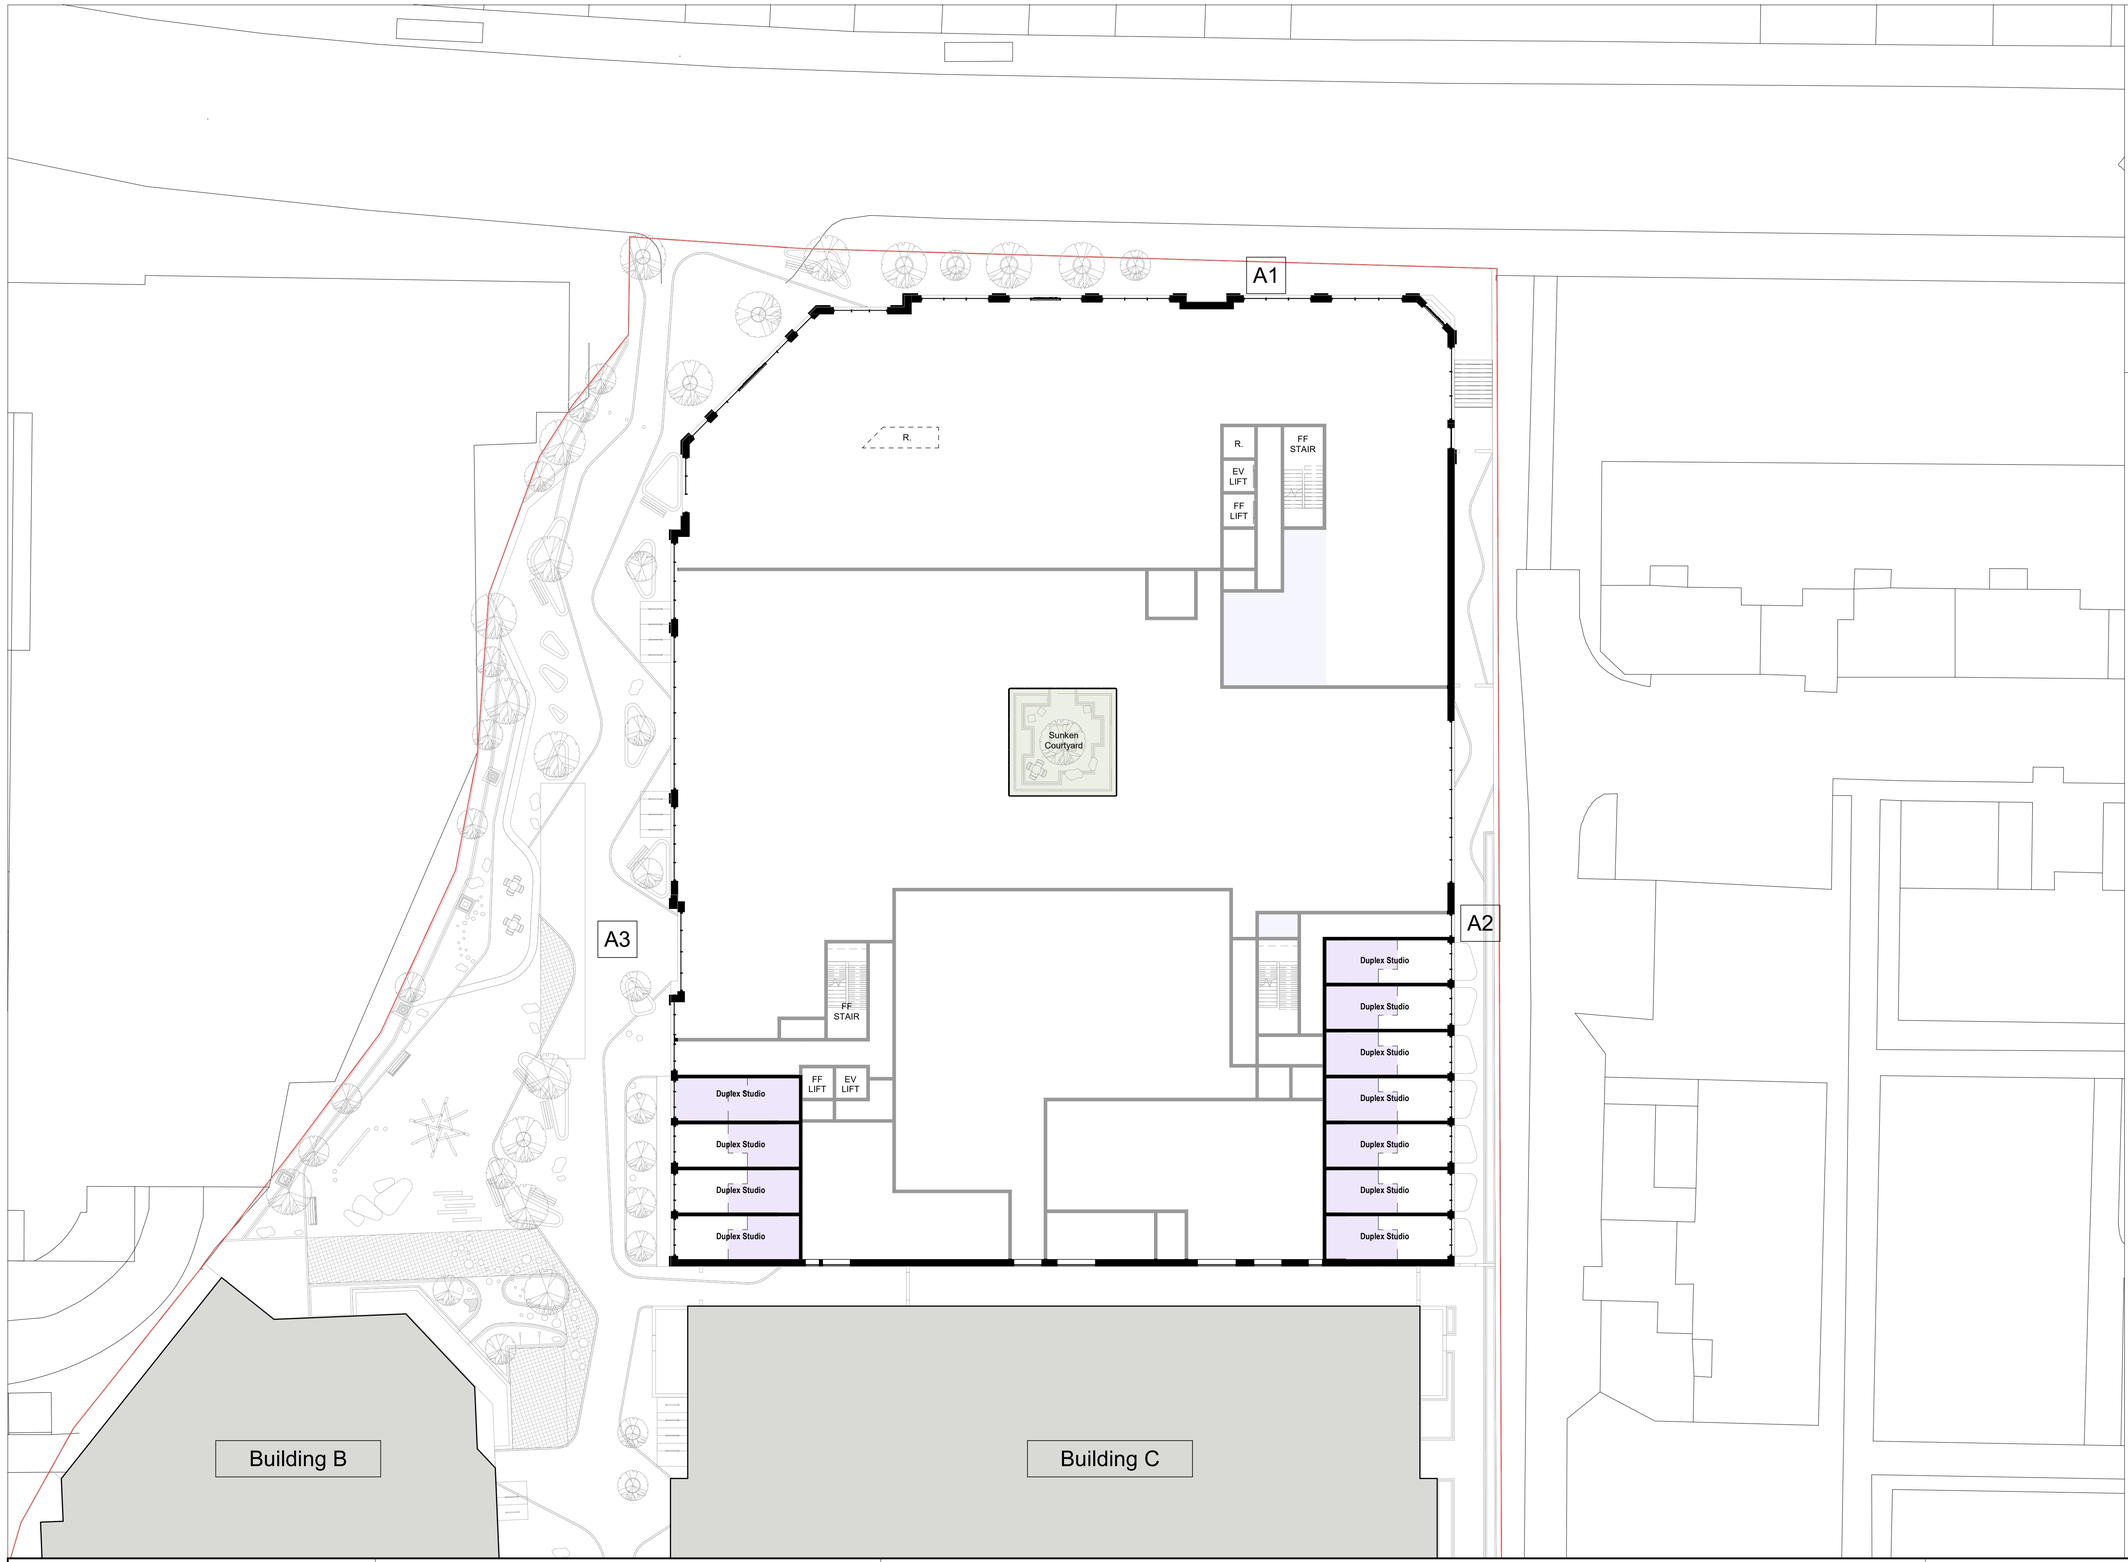

Key Plan

Key

- Non-Resi
- Plant
- PBSA Amenity
- Ensuite
- E.S. Living / Kitchen
- Social Studio
- S.S. Living / Kitchen
- Studio 01
- Studio 02
- 1Bed Studio
- Accessible Studio
- Duplex Studio
- Main Comms. Room
- PBSA Life Safety
- PBSA Cycles
- PBSA Generator Room
- Main LV Switch Room
- PBSA Plant
- PBSA Refuse
- BOH
- Sub Station
- St.

NORTH

0 2.0 4.0 6.0 8.0 10.0 20.0m

The copyright of this drawing is vested with Corstorphine & Wright Ltd and must not be copied or reproduced without the consent of the company.

Rev.	Description	Date	Drw.	Chk.
P-01	Building A Amended. Issued for Planning.	07/06/24	AB	DS
P-00	Issued for Planning Submission	16/02/24	AB	DS

Client:
TRI 7 (& Fusion)

Project:
Lordship Lane, Wood Green, London

Drawing Title:
Block A-Proposed Mezzanine Level

Drawing Status:
PLANNING

Corstorphine & Wright

Stourbridge Studio
The Old Library, Hagley Road, Stourbridge, West Midlands, DY8 1QH
01384 909 850

corstorphine-wright.com

Drawing No.	Revision
21820-0151	P-01

Drawn	Checked	Paper Size	Scale	Date
DS	AB	A1	1 : 200	Sep 2023