JLArchitecture
Email: James@jlarchitecture.co.uk
Tel:07763850450
Web: www.jlarchitecture.co.uk

CIAT
CHARTERED PRACTICE

CLIENT
JONATHAN AND LYDIA

PROJECT
PROPOSED REFURBISHMENT AND LOFT CONVERSION

ADDRESS
62 NORTH ROAD
LONDON
N6 4AA

DRAWING
EXISTING BLOCK PLAN

SCALE
1:200 on A3

DRAWN BY	DRWG NOS.	REV
JL	97	-

JLArchitecture
Email: James@jlarchitecture.co.uk
Tel:07763850450
Web: www.jlarchitecture.co.uk

CIAT
CHARTERED PRACTICE

CLIENT
JONATHAN AND LYDIA

PROJECT
PROPOSED REFURBISHMENT AND LOFT CONVERSION

ADDRESS
62 NORTH ROAD
LONDON
N6 4AA

DRAWING
PROPOSED BLOCK PLAN

SCALE
1:200 on A3

DRAWN BY	DRWG NOS.	REV
JL	98	-

Ordnance Survey, (c) Crown Copyright 2024. All rights reserved. Licence number 100022432

0 25 50 75 100 125m @1:1250

JLArchitecture
Email: James@jlarchitecture.co.uk
Tel:07763850450
Web: www.jlarchitecture.co.uk

CIAT
CHARTERED PRACTICE

CLIENT
JONATHAN AND LYDIA

PROJECT
PROPOSED REFURBISHMENT AND LOFT CONVERSION

ADDRESS
62 NORTH ROAD
LONDON
N6 4AA

DRAWING
LOCATION PLAN

SCALE
1:1250 on A4

DRAWN BY	DRWG NOS.	REV
JL	99	-

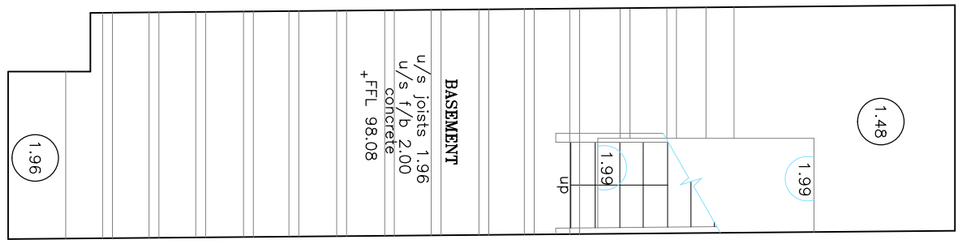

EXISTING CELLAR LAYOUT

0 5m @ 1:50

JLArchitecture
Email: James@jlarchitecture.co.uk
Tel:07763850450
Web: www.jlarchitecture.co.uk

CIAT CHARTERED PRACTICE

CLIENT
JONATHAN AND LYDIA

PROJECT
PROPOSED REFURBISHMENT AND LOFT CONVERSION

ADDRESS
62 NORTH ROAD
LONDON
N6 4AA

DRAWING
EXISTING CELLAR LAYOUT

SCALE
1:50 on A3

DRAWN BY	DRWG NOS.	REV
JL	100	-

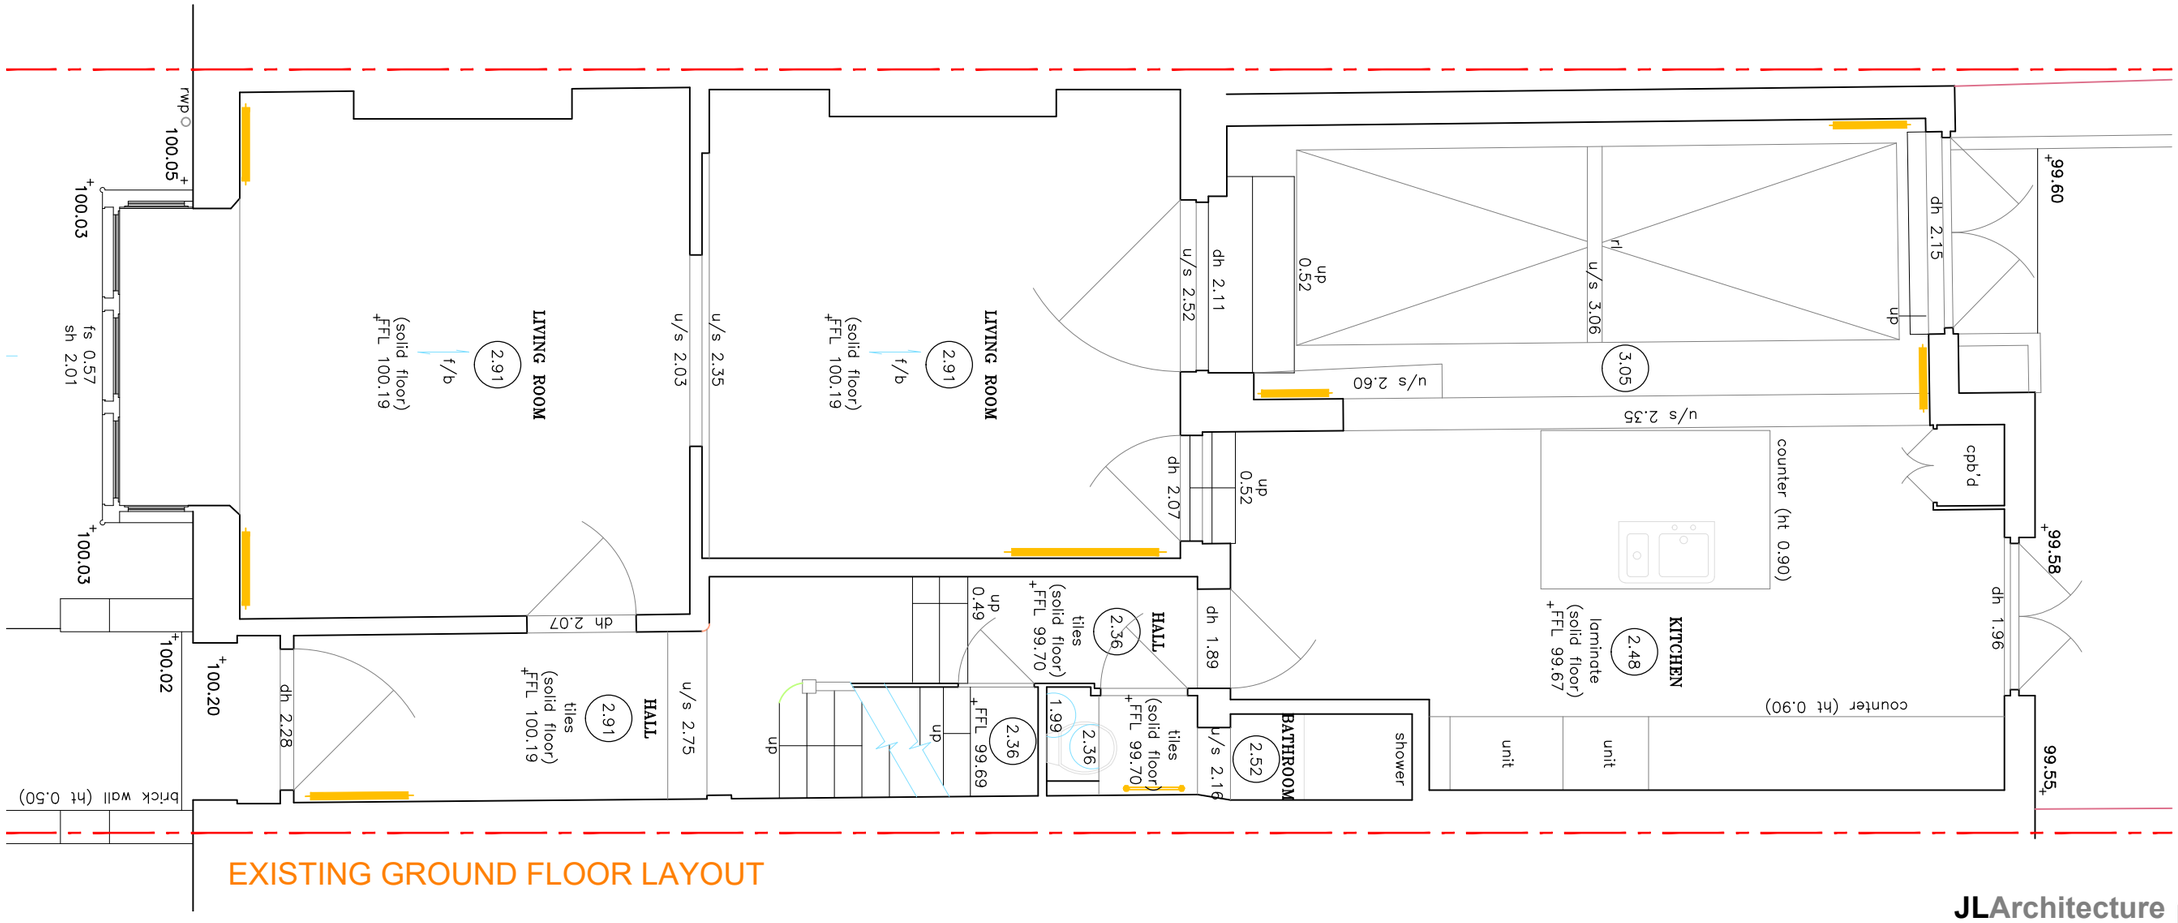

EXISTING GROUND FLOOR LAYOUT

0 5m @ 1:50

JLArchitecture

Email: James@jlarchitecture.co.uk
Tel:07763850450
Web: www.jlarchitecture.co.uk

CIAT CHARTERED PRACTICE

CLIENT

JONATHAN AND LYDIA

PROJECT

PROPOSED REFURBISHMENT AND LOFT CONVERSION

ADDRESS

62 NORTH ROAD
LONDON
N6 4AA

DRAWING

EXISTING GROUND FLOOR LAYOUT

SCALE

1:50 on A3

DRAWN BY	DRWG NOS.	REV
JL	101	-

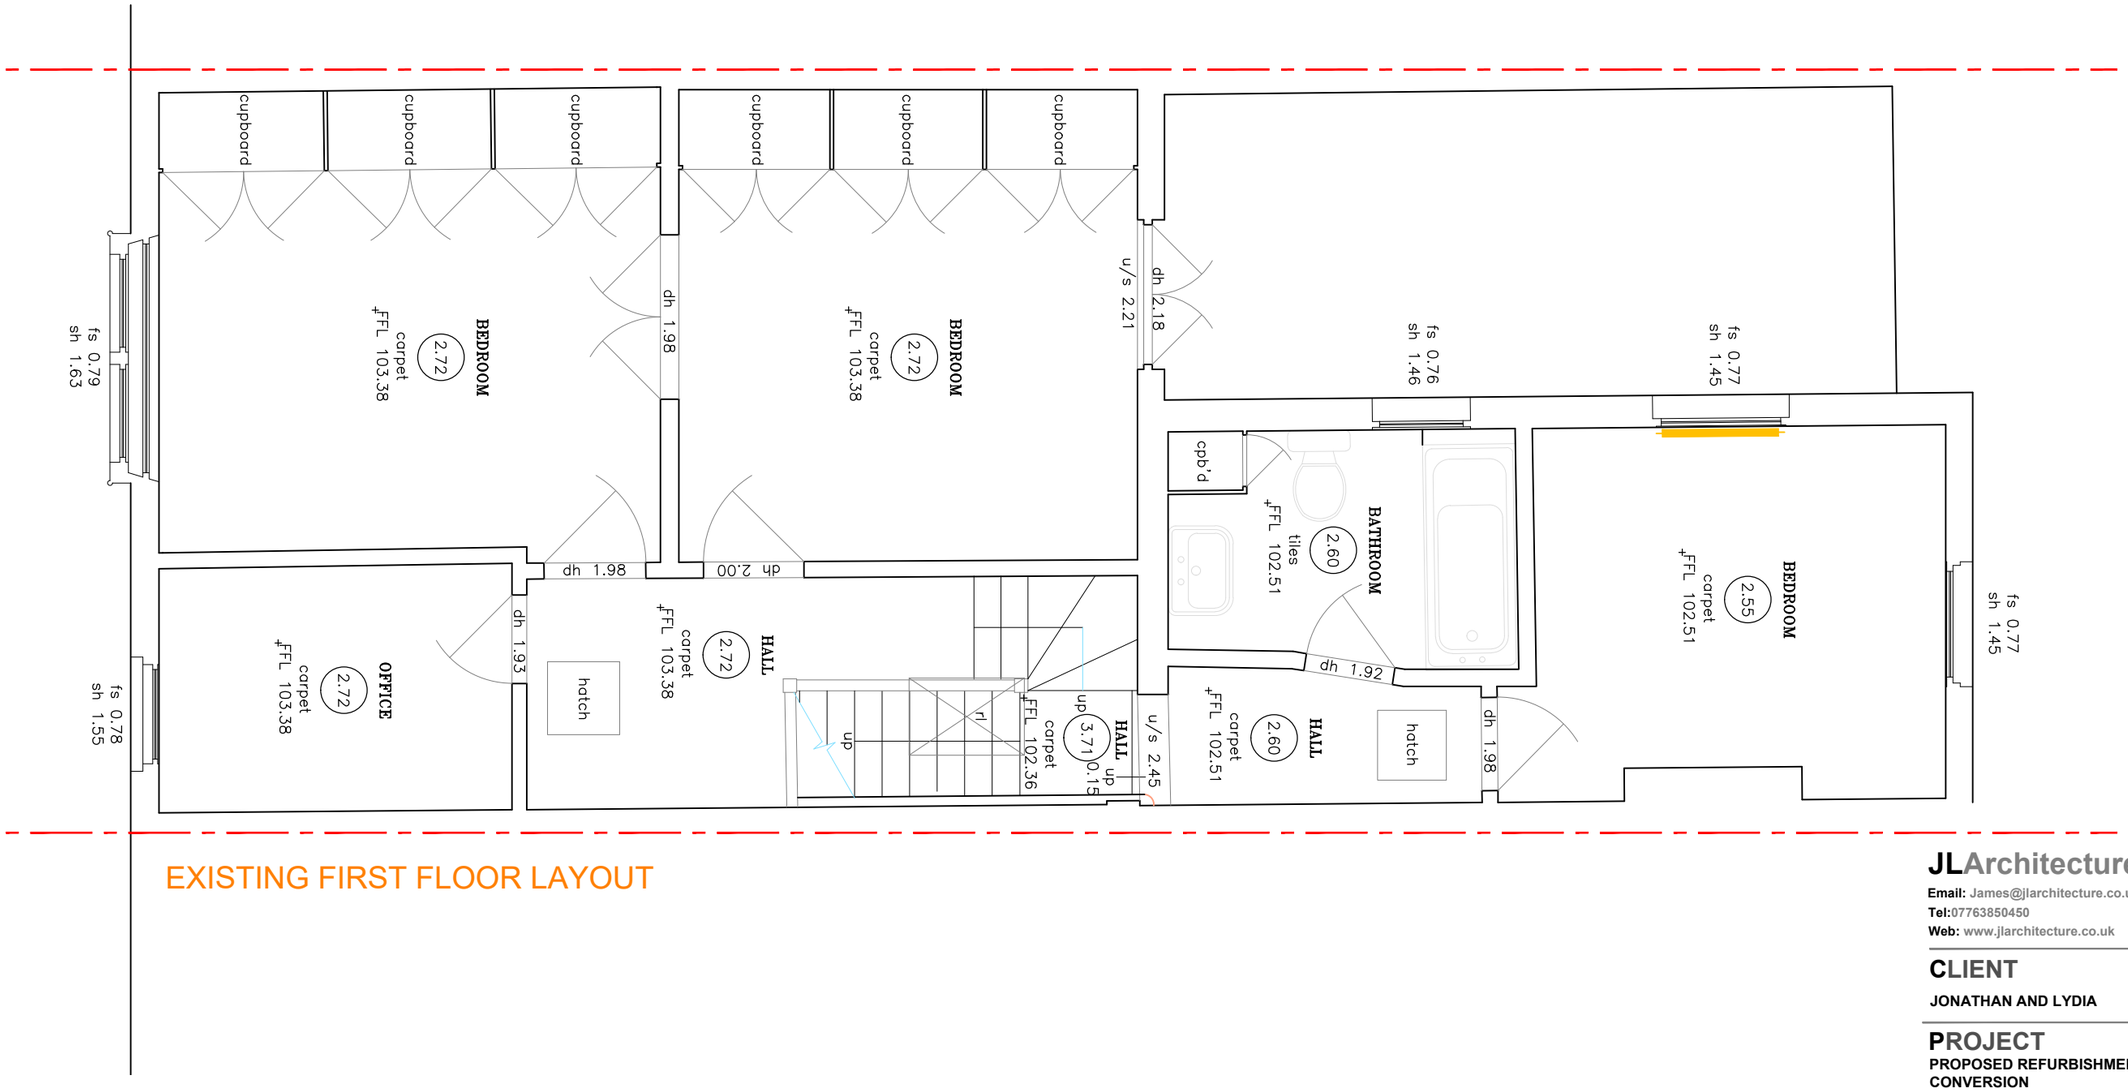

EXISTING FIRST FLOOR LAYOUT

0 5m @ 1:50

JLArchitecture

Email: James@jlarchitecture.co.uk
Tel:07763850450
Web: www.jlarchitecture.co.uk

CIAT CHARTERED PRACTICE

CLIENT

JONATHAN AND LYDIA

PROJECT

PROPOSED REFURBISHMENT AND LOFT CONVERSION

ADDRESS

62 NORTH ROAD
LONDON
N6 4AA

DRAWING

EXISTING FIRST FLOOR LAYOUT

SCALE

1:50 on A3

DRAWN BY	DRWG NOS.	REV
JL	102	-

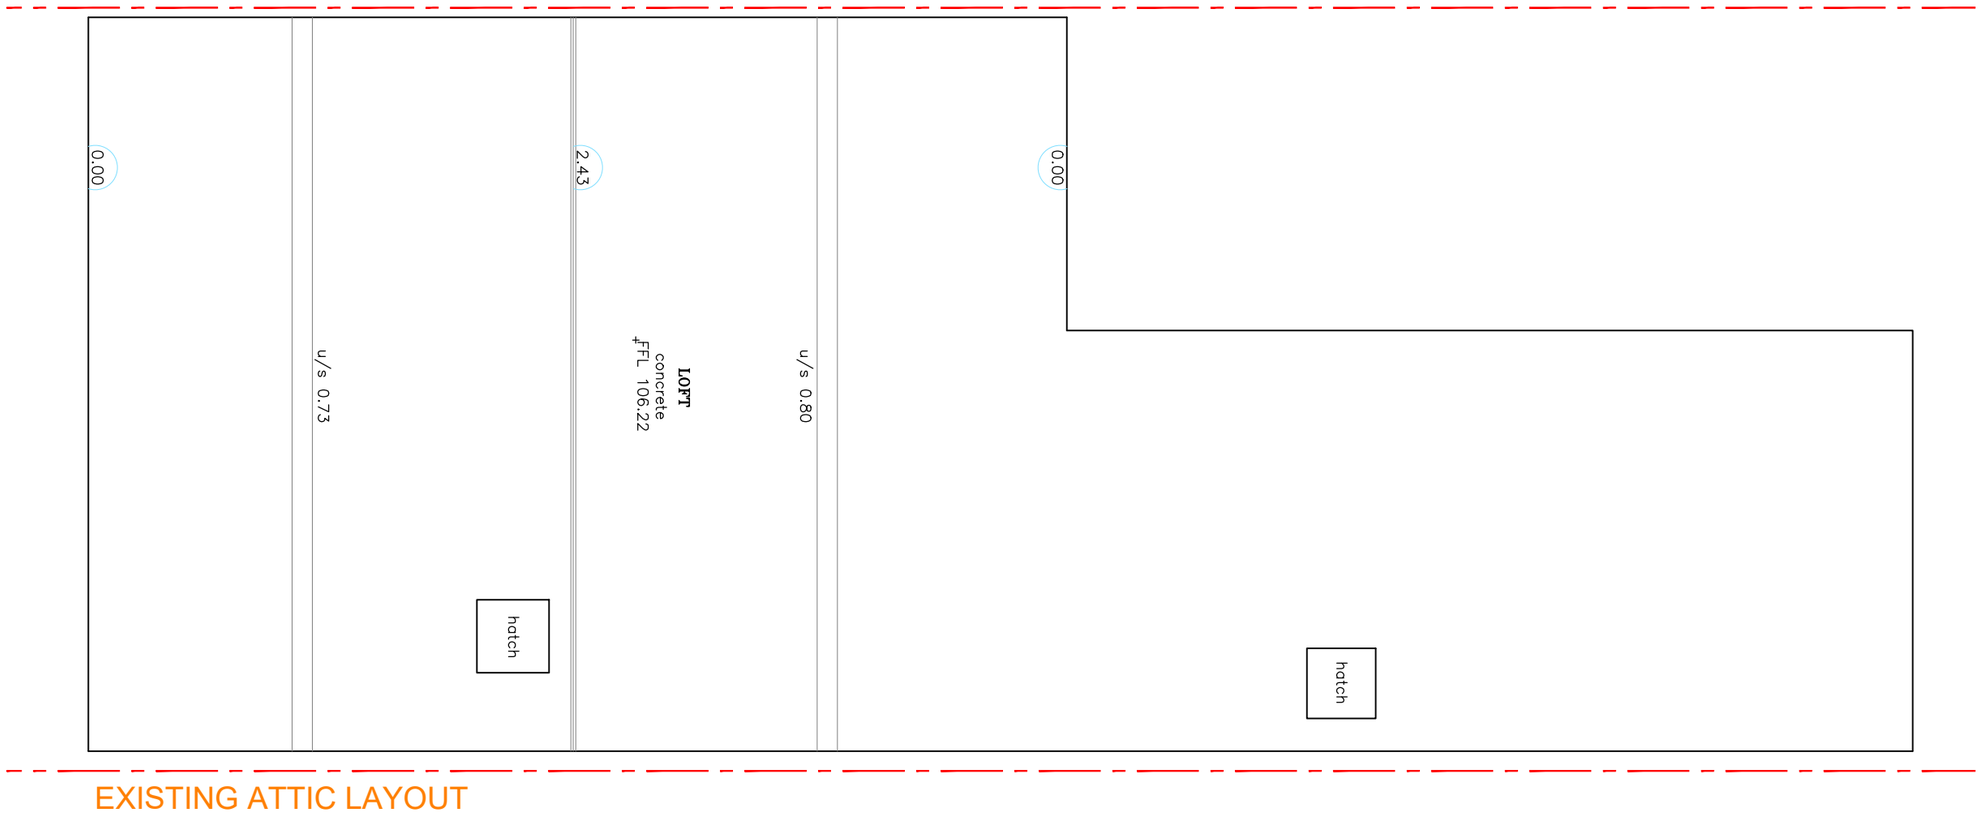

EXISTING ATTIC LAYOUT

0 5m @ 1:50

JLArchitecture
Email: James@jlarchitecture.co.uk
Tel:07763850450
Web: www.jlarchitecture.co.uk

CIAT CHARTERED PRACTICE

CLIENT
JONATHAN AND LYDIA

PROJECT
PROPOSED REFURBISHMENT AND LOFT CONVERSION

ADDRESS
62 NORTH ROAD
LONDON
N6 4AA

DRAWING
EXISTING ATTIC LAYOUT

SCALE
1:50 on A3

DRAWN BY	DRWG NOS.	REV
JL	103	-

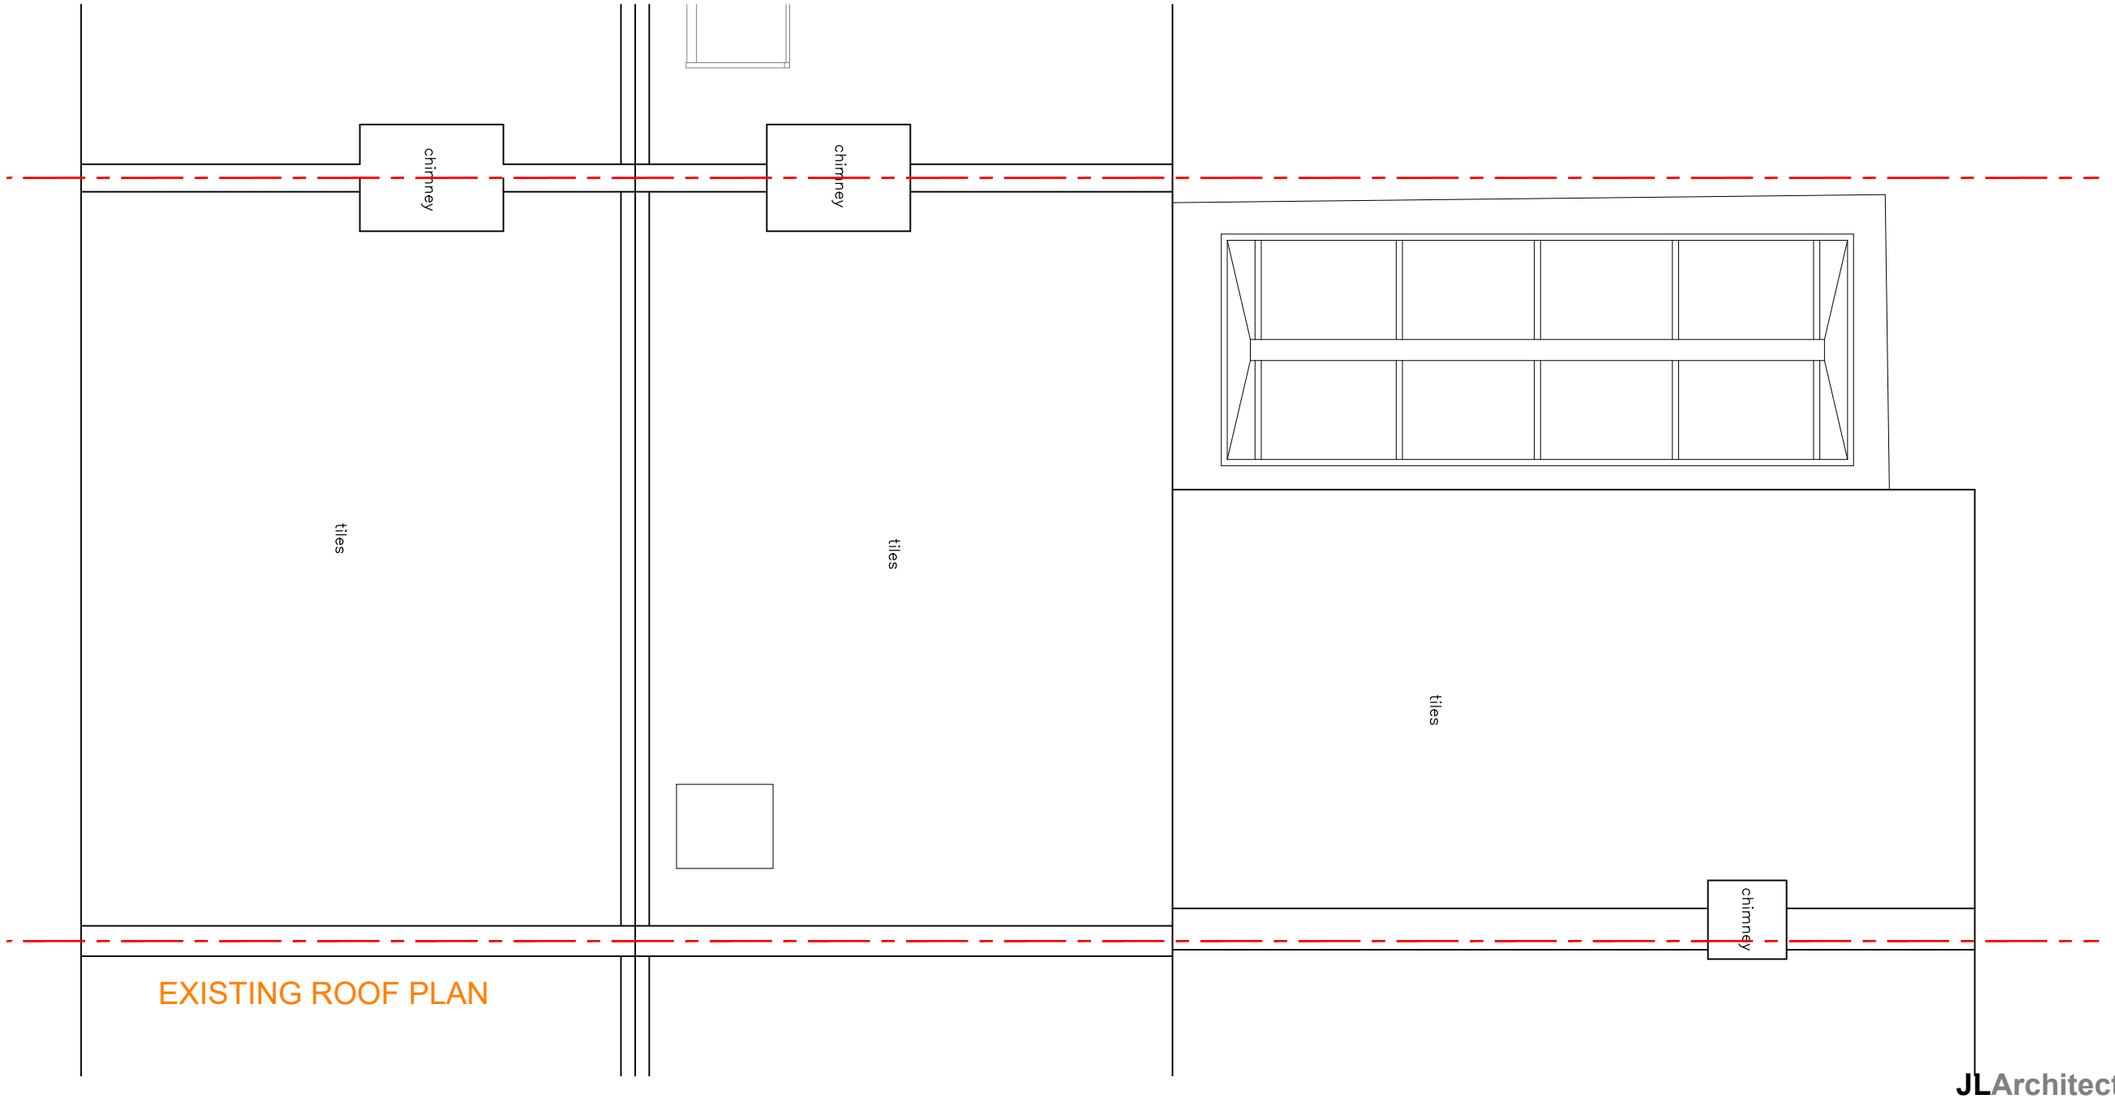

EXISTING ROOF PLAN

0 5m @ 1:50

JLArchitecture
Email: James@jlarchitecture.co.uk
Tel:07763850450
Web: www.jlarchitecture.co.uk

CIAT
CHARTERED PRACTICE

CLIENT
JONATHAN AND LYDIA

PROJECT
PROPOSED REFURBISHMENT AND LOFT CONVERSION

ADDRESS
62 NORTH ROAD
LONDON
N6 4AA

DRAWING
EXISTING ROOF PLAN

SCALE
1:50 on A3

DRAWN BY	DRWG NOS.	REV
JL	104	-

0 5m @ 1:50

JLArchitecture
Email: James@jlarchitecture.co.uk
Tel:07763850450
Web: www.jlarchitecture.co.uk

CIAT CHARTERED PRACTICE

CLIENT
JONATHAN AND LYDIA

PROJECT
PROPOSED REFURBISHMENT AND LOFT CONVERSION

ADDRESS
62 NORTH ROAD
LONDON
N6 4AA

DRAWING
EXISTING FRONT ELEVATION

SCALE
1:50 on A3

DRAWN BY	DRWG NOS.	REV
JL	105	-

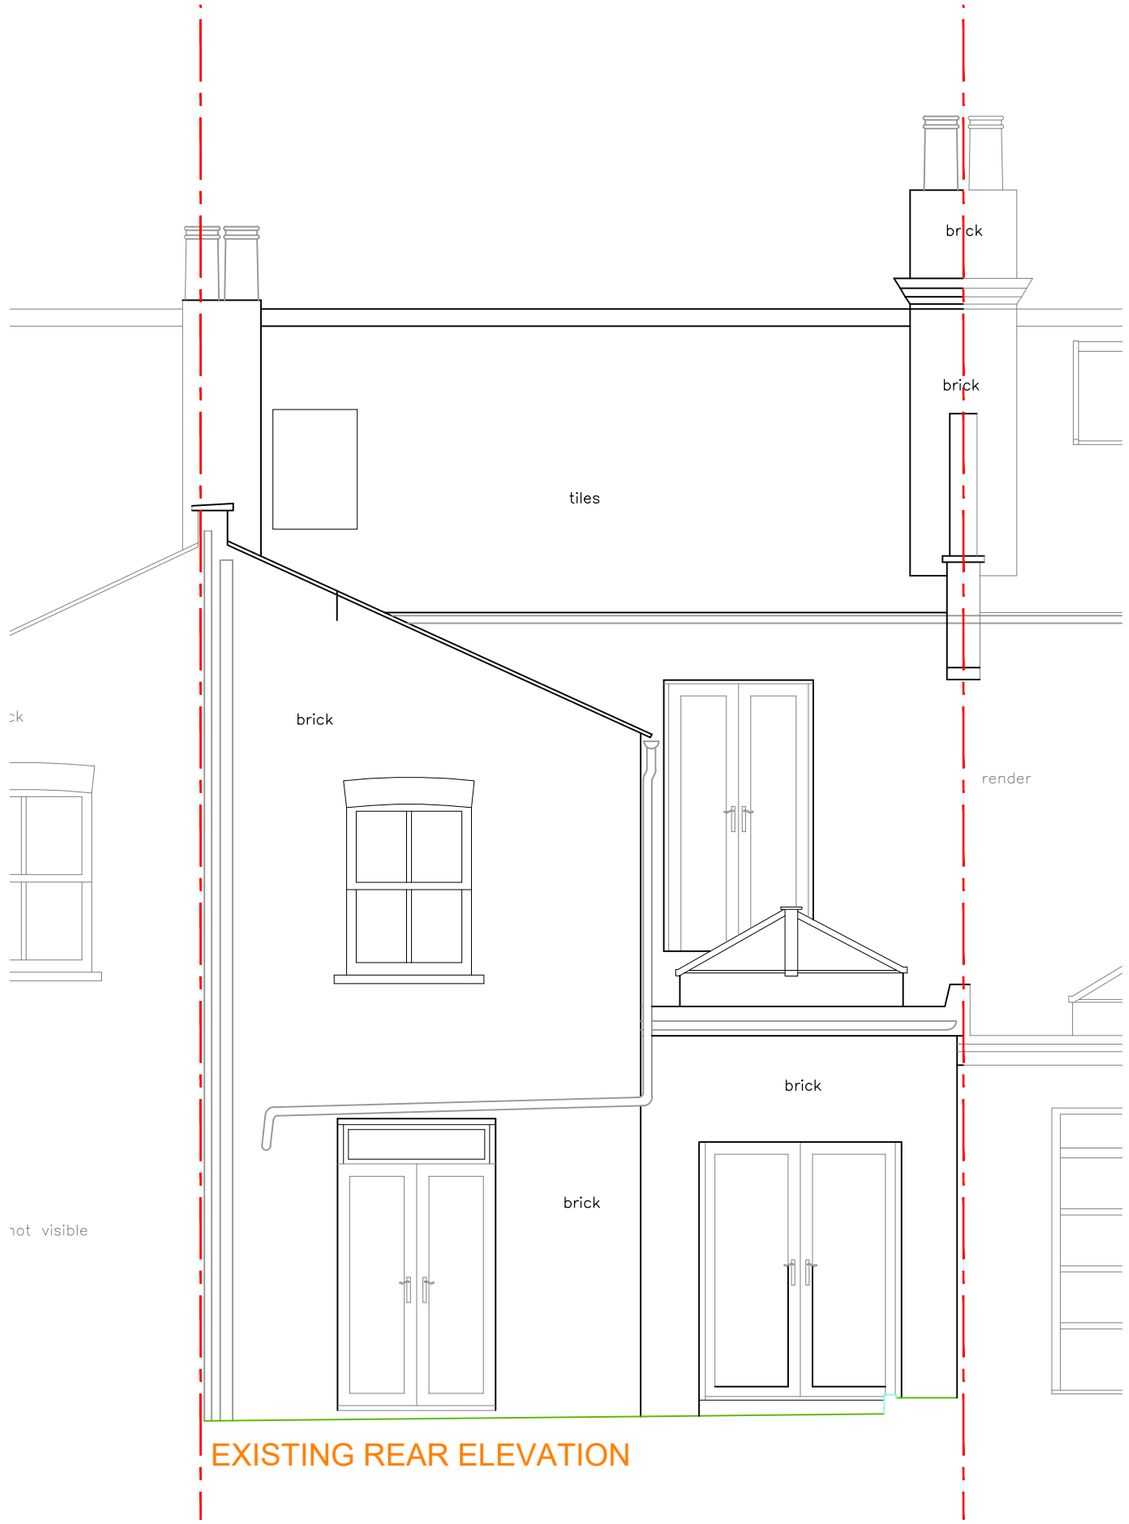

EXISTING REAR ELEVATION

0 5m @ 1:50

JLArchitecture
Email: James@jlarchitecture.co.uk
Tel:07763850450
Web: www.jlarchitecture.co.uk

CIAT CHARTERED PRACTICE

CLIENT
JONATHAN AND LYDIA

PROJECT
PROPOSED REFURBISHMENT AND LOFT CONVERSION

ADDRESS
62 NORTH ROAD
LONDON
N6 4AA

DRAWING
EXISTING REAR ELEVATION

SCALE
1:50 on A3

DRAWN BY	DRWG NOS.	REV
JL	106	-

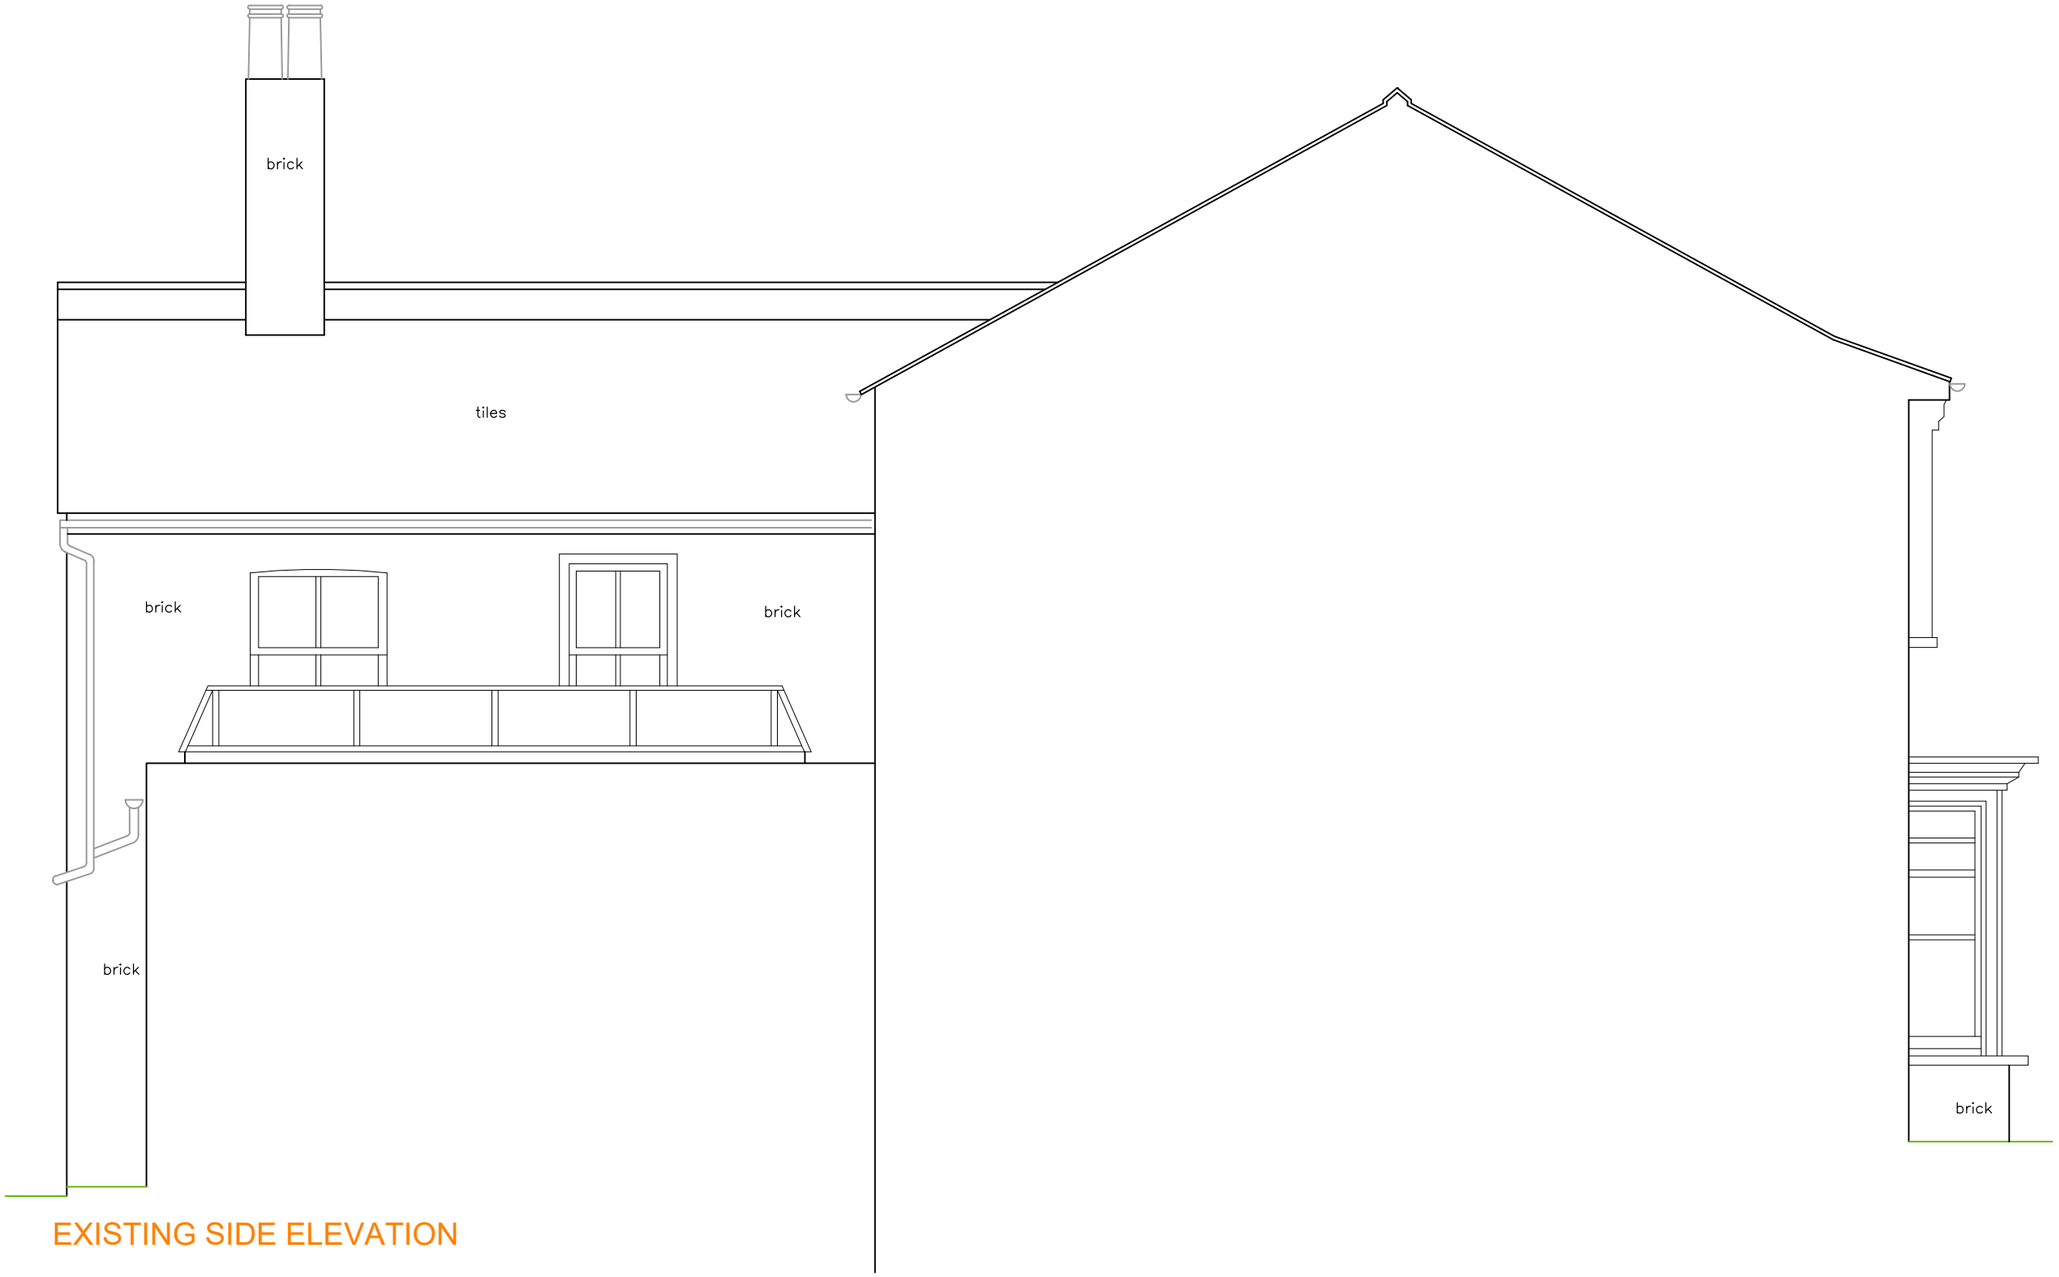

EXISTING SIDE ELEVATION

0 5m @ 1:50

JLArchitecture
Email: James@jlarchitecture.co.uk
Tel:07763850450
Web: www.jlarchitecture.co.uk

CIAT CHARTERED PRACTICE

CLIENT
JONATHAN AND LYDIA

PROJECT
PROPOSED REFURBISHMENT AND LOFT CONVERSION

ADDRESS
62 NORTH ROAD
LONDON
N6 4AA

DRAWING
EXISTING SIDE ELEVATION

SCALE
1:50 on A3

DRAWN BY	DRWG NOS.	REV
JL	107	-

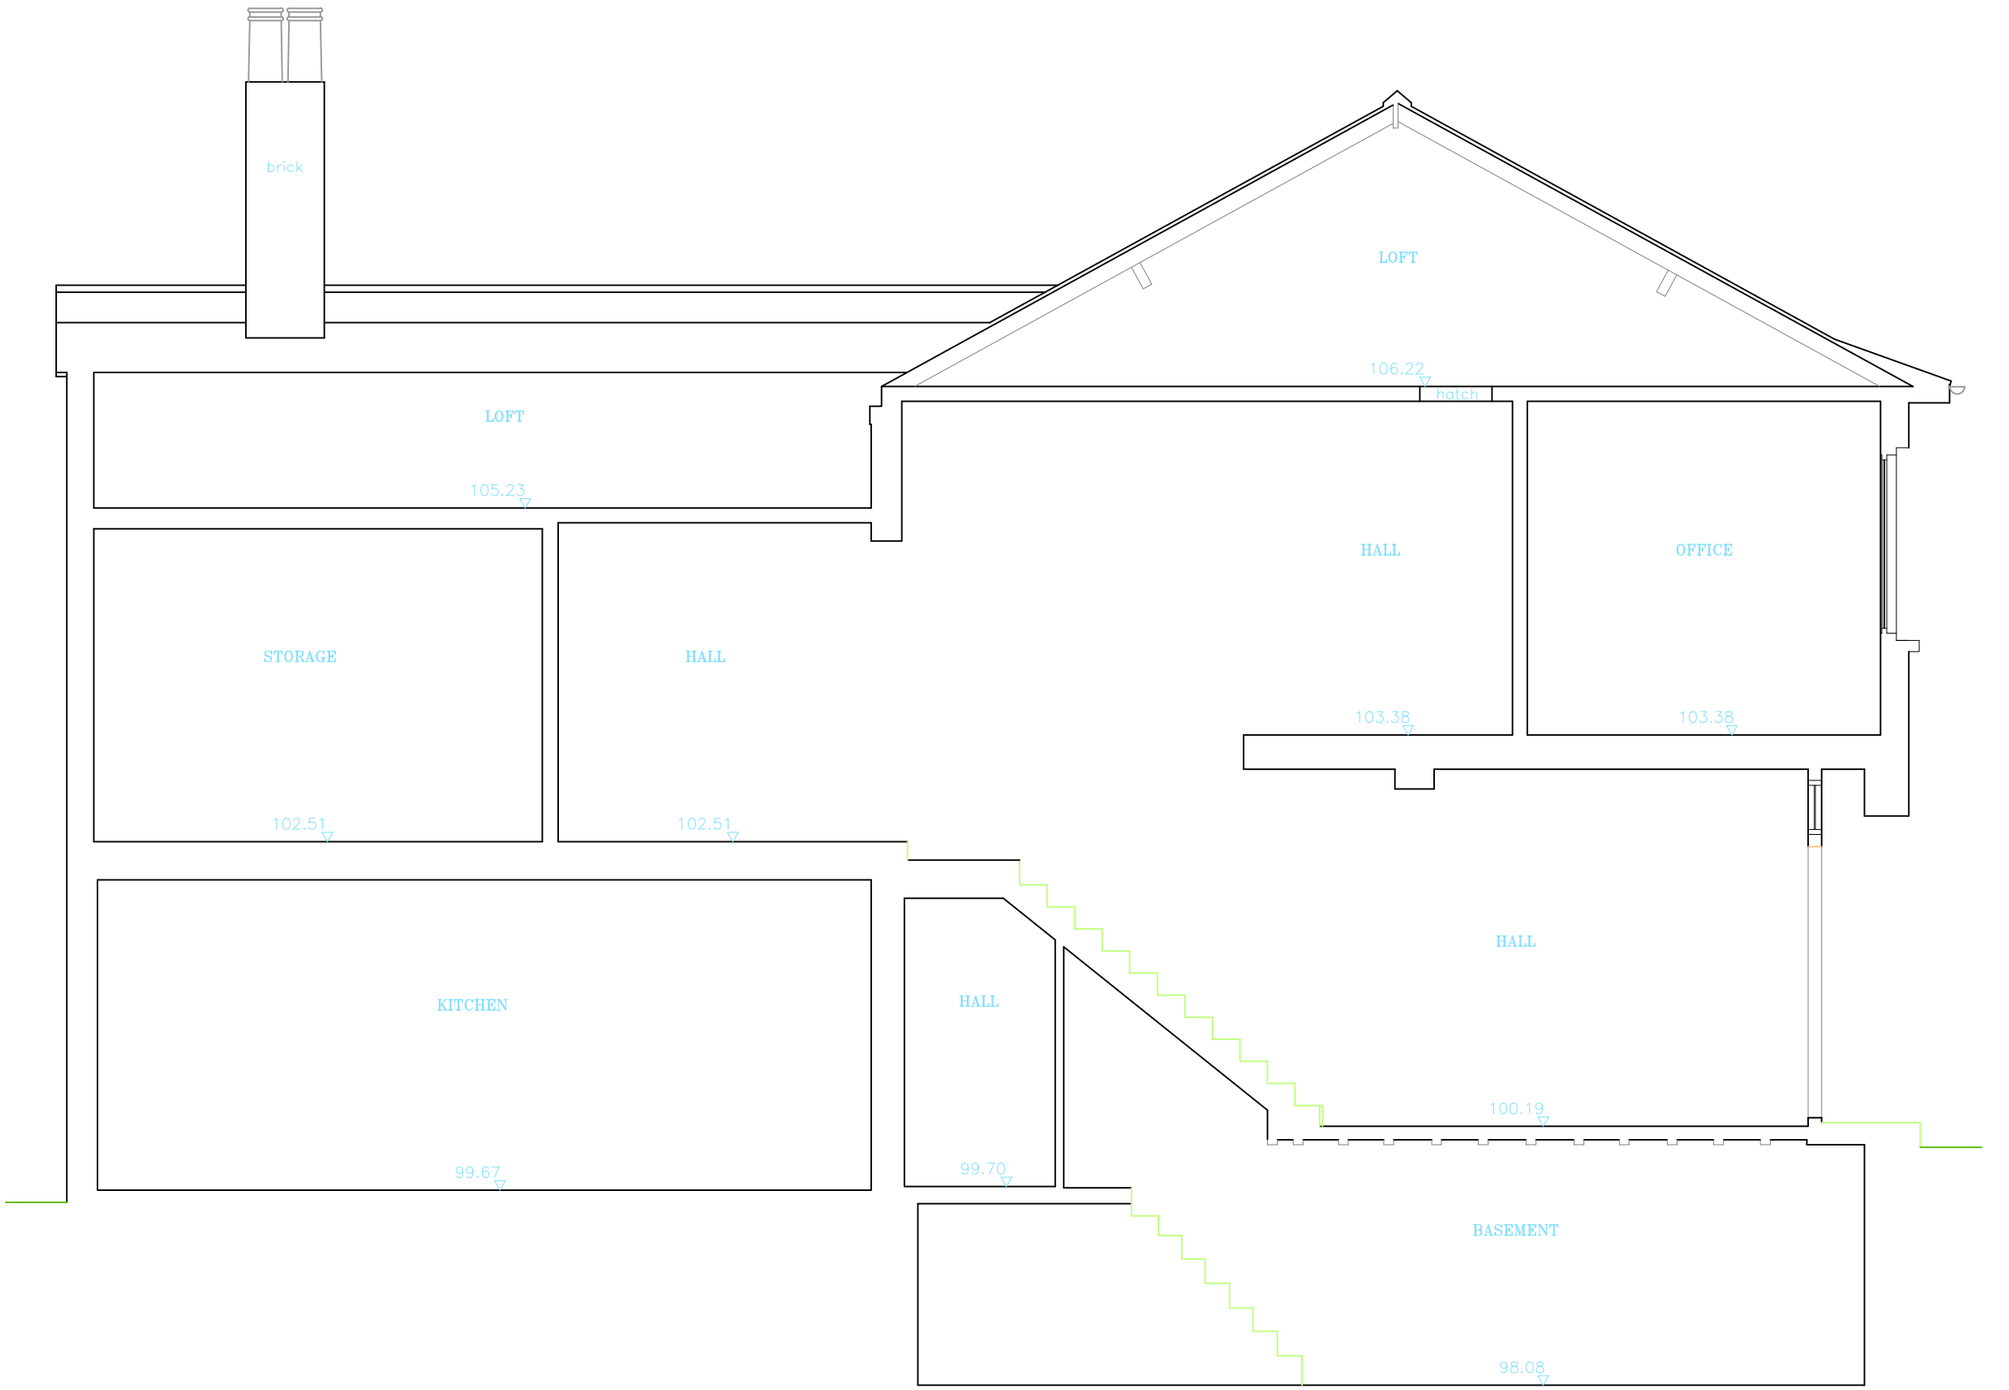

0 5m @ 1:50

JLArchitecture
Email: James@jlarchitecture.co.uk
Tel:07763850450
Web: www.jlarchitecture.co.uk

CIAT CHARTERED PRACTICE

CLIENT
JONATHAN AND LYDIA

PROJECT
PROPOSED REFURBISHMENT AND LOFT CONVERSION

ADDRESS
62 NORTH ROAD
LONDON
N6 4AA

DRAWING
EXISTING REAR ELEVATION

SCALE
1:50 on A3

DRAWN BY	DRWG NOS.	REV
JL	108	-

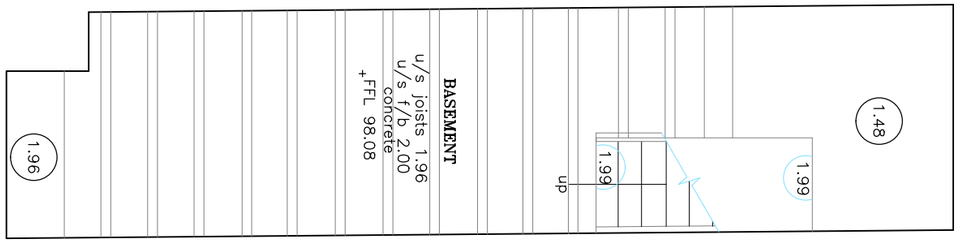

PROPOSED CELLAR LAYOUT

0 5m @ 1:50

JLArchitecture
Email: James@jlarchitecture.co.uk
Tel:07763850450
Web: www.jlarchitecture.co.uk

CIAT
CHARTERED PRACTICE

CLIENT
JONATHAN AND LYDIA

PROJECT
PROPOSED REFURBISHMENT AND LOFT CONVERSION

ADDRESS
62 NORTH ROAD
LONDON
N6 4AA

DRAWING
PROPOSED CELLAR LAYOUT

SCALE
1:50 on A3

DRAWN BY	DRWG NOS.	REV
JL	200	-

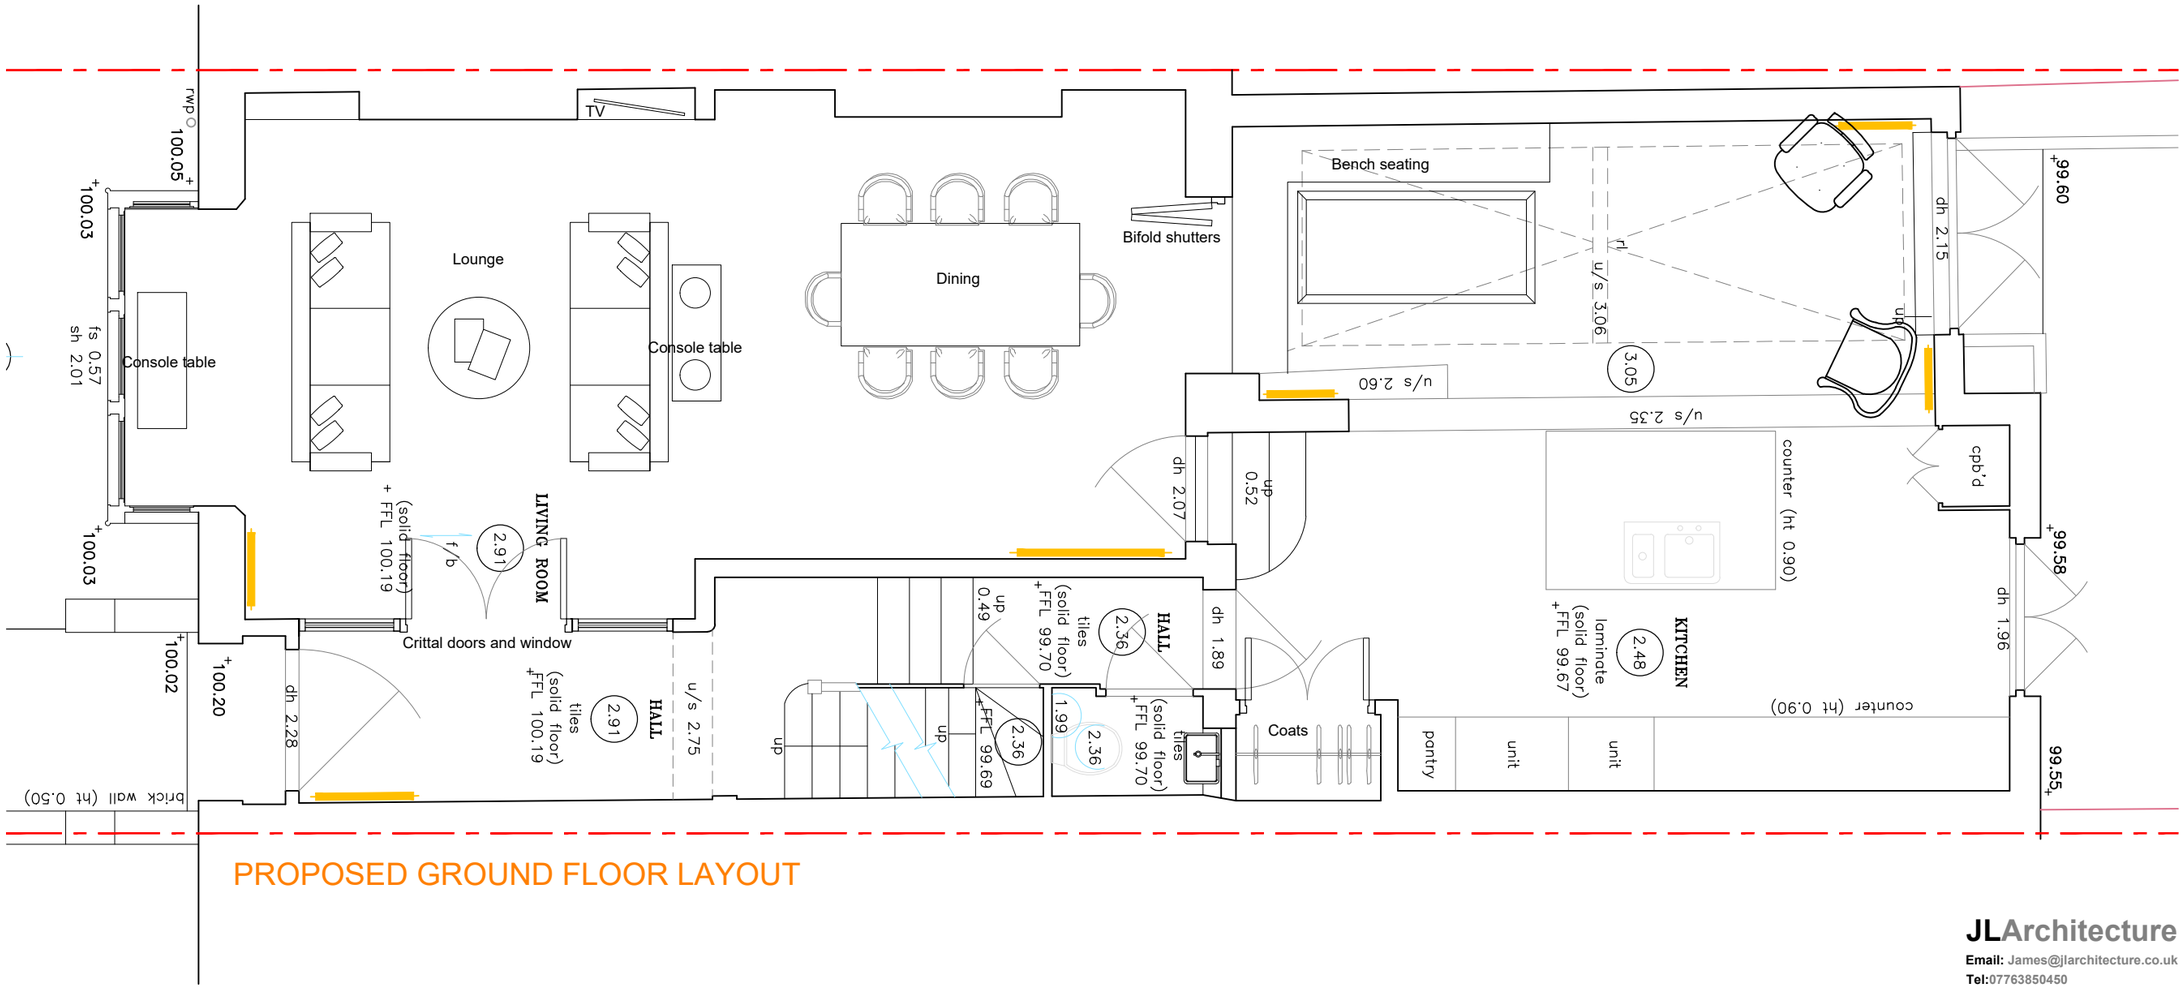

PROPOSED GROUND FLOOR LAYOUT

0 5m @ 1:50

JLArchitecture

Email: James@jlarchitecture.co.uk
Tel:07763850450
Web: www.jlarchitecture.co.uk

CIAT CHARTERED PRACTICE

CLIENT

JONATHAN AND LYDIA

PROJECT

PROPOSED REFURBISHMENT AND LOFT CONVERSION

ADDRESS

62 NORTH ROAD
LONDON
N6 4AA

DRAWING

PROPOSED GROUND FLOOR LAYOUT

SCALE

1:50 on A3

DRAWN BY	DRWG NOS.	REV
JL	201	-

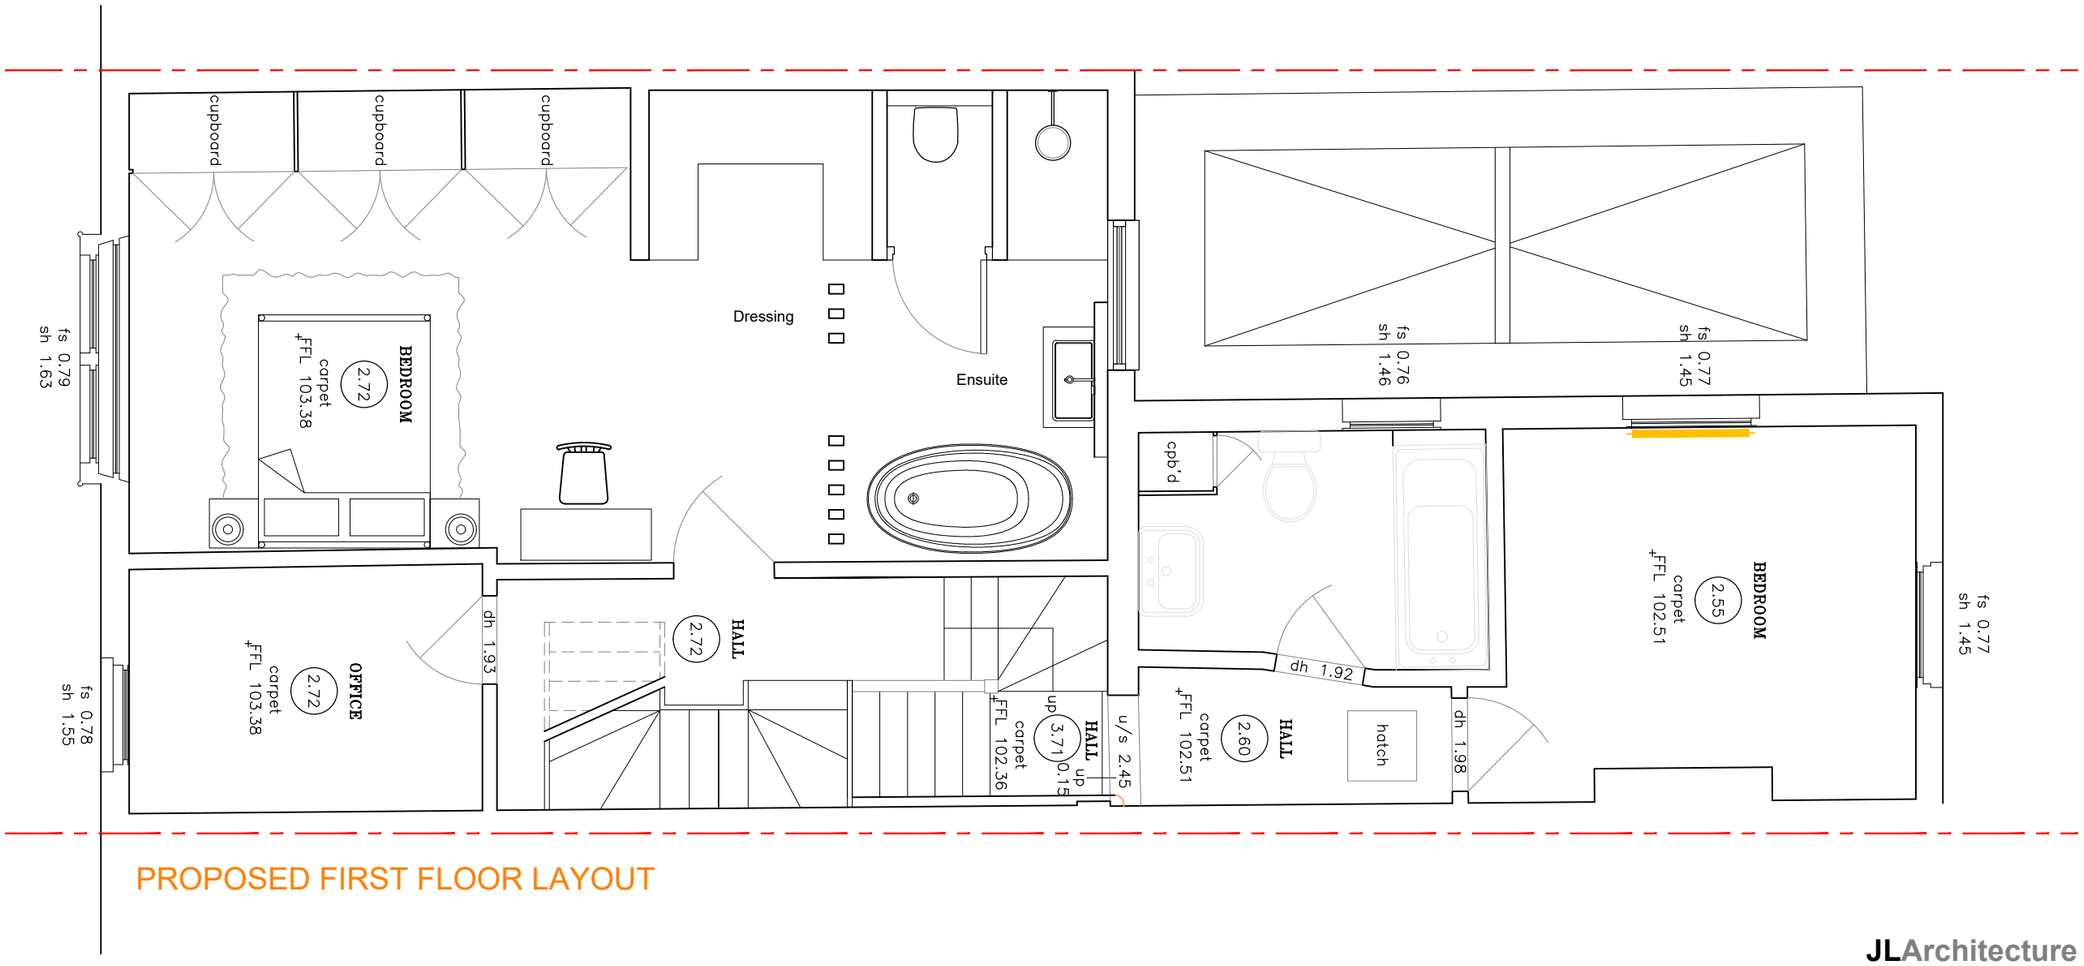

PROPOSED FIRST FLOOR LAYOUT

0 5m @ 1:50

JLArchitecture

Email: James@jlarchitecture.co.uk
Tel:07763850450
Web: www.jlarchitecture.co.uk

CIAT
CHARTERED PRACTICE

CLIENT

JONATHAN AND LYDIA

PROJECT

PROPOSED REFURBISHMENT AND LOFT CONVERSION

ADDRESS

62 NORTH ROAD
LONDON
N6 4AA

DRAWING

PROPOSED FIRST FLOOR LAYOUT

SCALE

1:50 on A3

DRAWN BY	DRWG NOS.	REV
JL	202	A

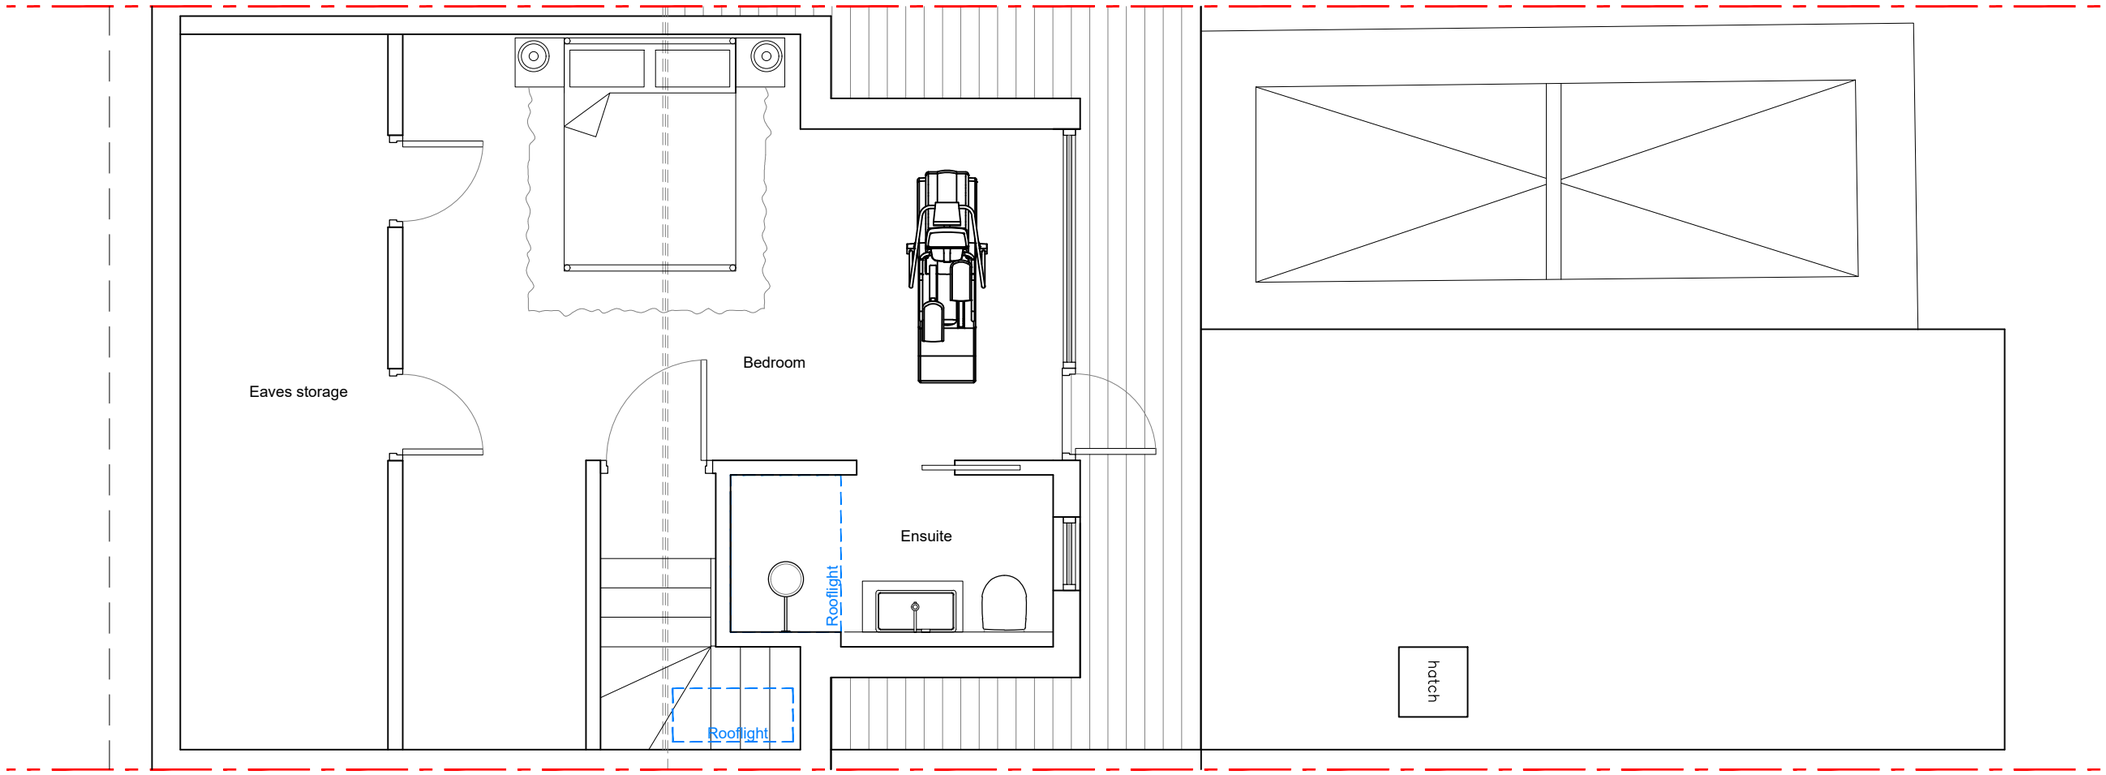

PROPOSED LOFT LAYOUT

JLArchitecture

Email: James@jlarchitecture.co.uk
Tel:07763850450
Web: www.jlarchitecture.co.uk

CIAT
CHARTERED PRACTICE

CLIENT

JONATHAN AND LYDIA

PROJECT

PROPOSED REFURBISHMENT AND LOFT CONVERSION

ADDRESS

62 NORTH ROAD
LONDON
N6 4AA

DRAWING

PROPOSED LOFT LAYOUT

SCALE

1:50 on A3

0 — 5m @ 1:50

DRAWN BY	DRWG NOS.	REV
JL	203	A

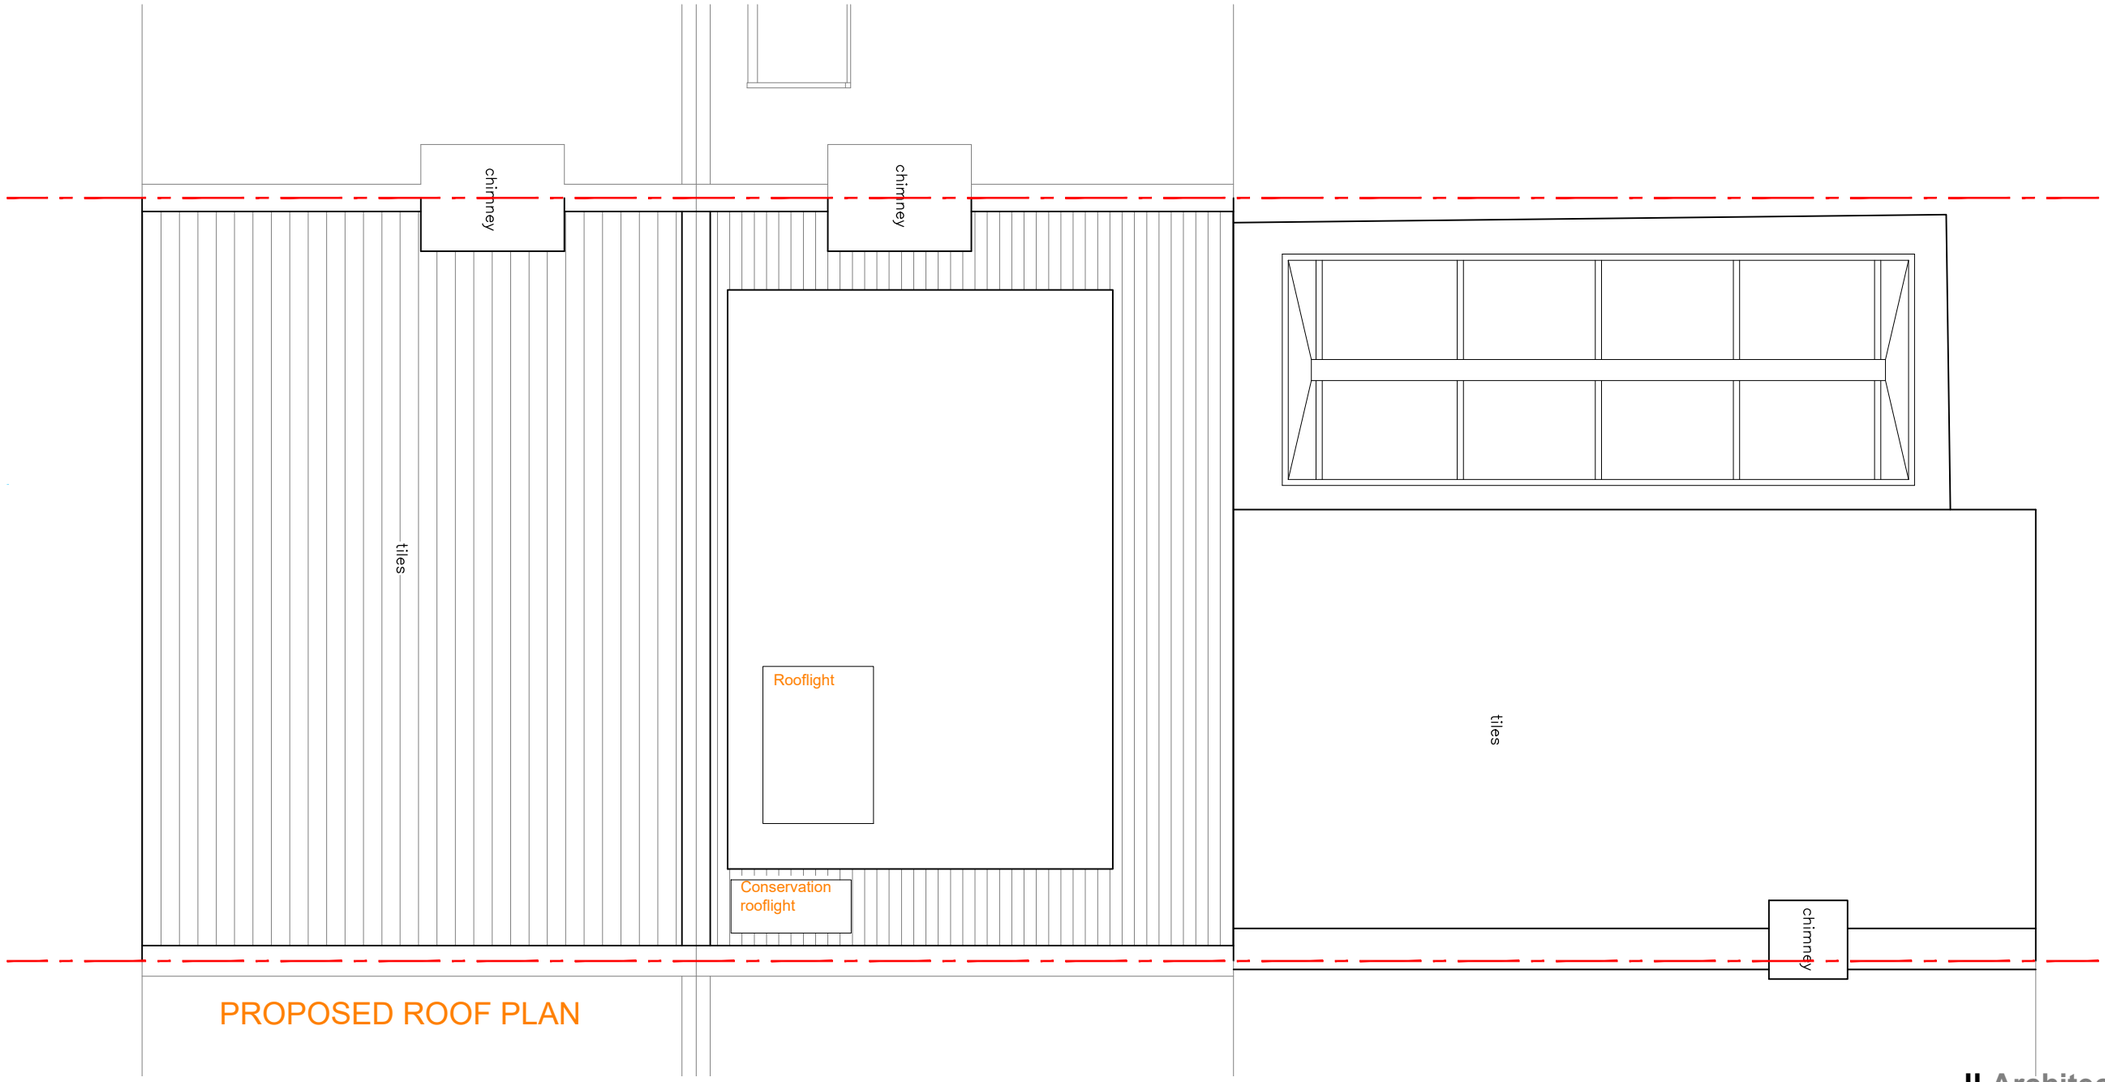

PROPOSED ROOF PLAN

0 5m @ 1:50

JLArchitecture
Email: James@jlarchitecture.co.uk
Tel:07763850450
Web: www.jlarchitecture.co.uk

CIAT
CHARTERED PRACTICE

CLIENT
JONATHAN AND LYDIA

PROJECT
PROPOSED REFURBISHMENT AND LOFT CONVERSION

ADDRESS
62 NORTH ROAD
LONDON
N6 4AA

DRAWING
PROPOSED ROOF PLAN

SCALE
1:50 on A3

DRAWN BY	DRWG NOS.	REV
JL	204	-

0 5m @ 1:50

JLArchitecture
Email: James@jlarchitecture.co.uk
Tel:07763850450
Web: www.jlarchitecture.co.uk

CIAT
CHARTERED PRACTICE

CLIENT
JONATHAN AND LYDIA

PROJECT
PROPOSED REFURBISHMENT AND LOFT CONVERSION

ADDRESS
62 NORTH ROAD
LONDON
N6 4AA

DRAWING
PROPOSED FRONT ELEVATION

SCALE
1:50 on A3

DRAWN BY	DRWG NOS.	REV
JL	205	A

PROPOSED REAR ELEVATION

0 5m @ 1:50

JLArchitecture
Email: James@jlarchitecture.co.uk
Tel:07763850450
Web: www.jlarchitecture.co.uk
CIAT CHARTERED PRACTICE

CLIENT
JONATHAN AND LYDIA

PROJECT
PROPOSED REFURBISHMENT AND LOFT CONVERSION

ADDRESS
62 NORTH ROAD
LONDON
N6 4AA

DRAWING
PROPOSED REAR ELEVATION

SCALE
1:50 on A3

DRAWN BY	DRWG NOS.	REV
JL	206	B

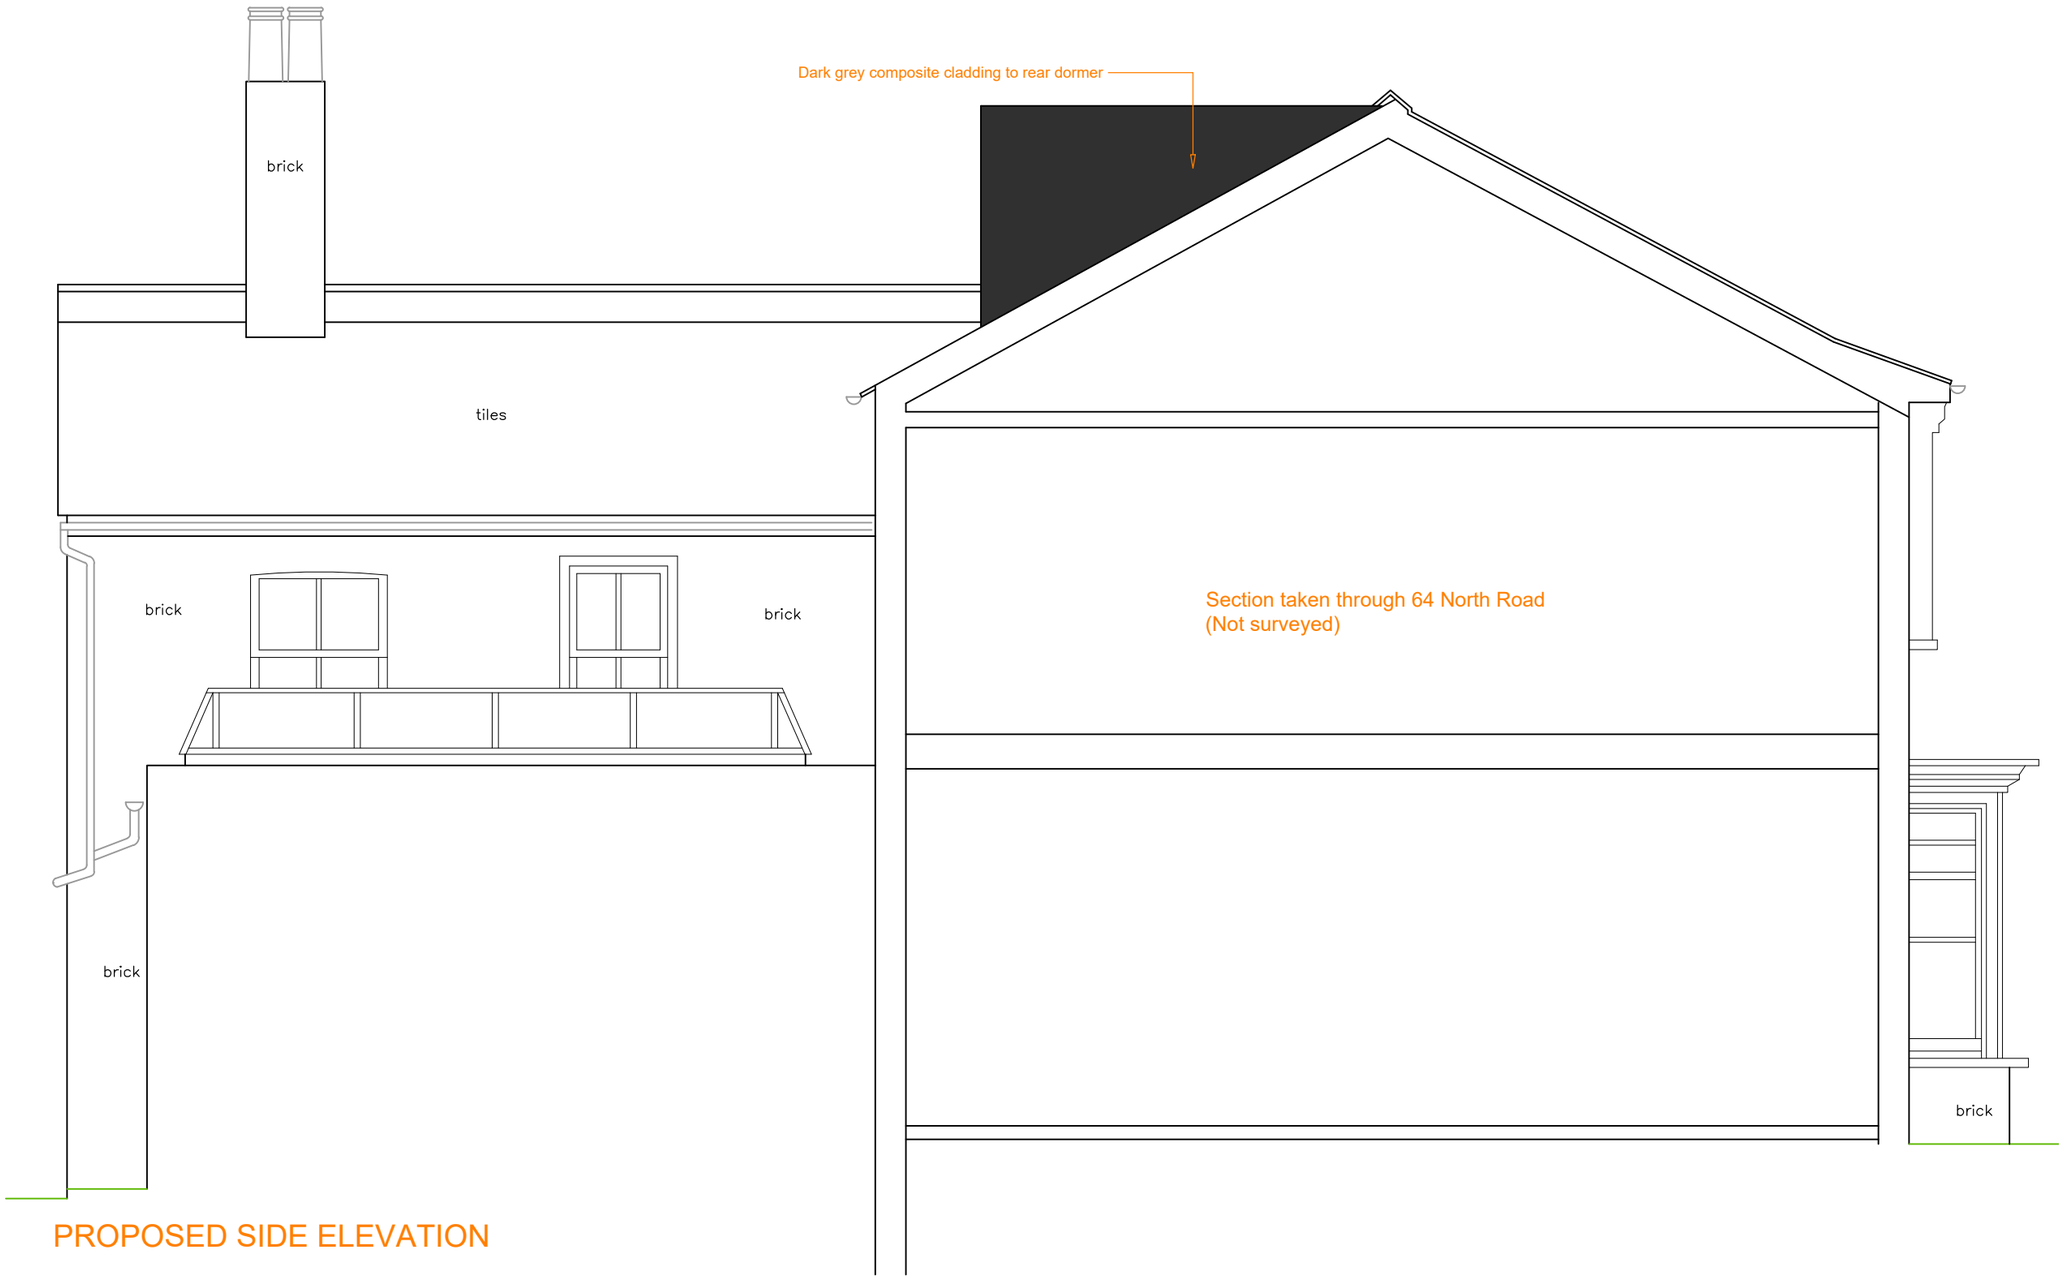

PROPOSED SIDE ELEVATION

0 5m @ 1:50

JLArchitecture
Email: James@jlarchitecture.co.uk
Tel:07763850450
Web: www.jlarchitecture.co.uk

CIAT
CHARTERED PRACTICE

CLIENT
JONATHAN AND LYDIA

PROJECT
PROPOSED REFURBISHMENT AND LOFT CONVERSION

ADDRESS
62 NORTH ROAD
LONDON
N6 4AA

DRAWING
PROPOSED SIDE ELEVATION

SCALE
1:50 on A3

DRAWN BY	DRWG NOS.	REV
JL	207	B

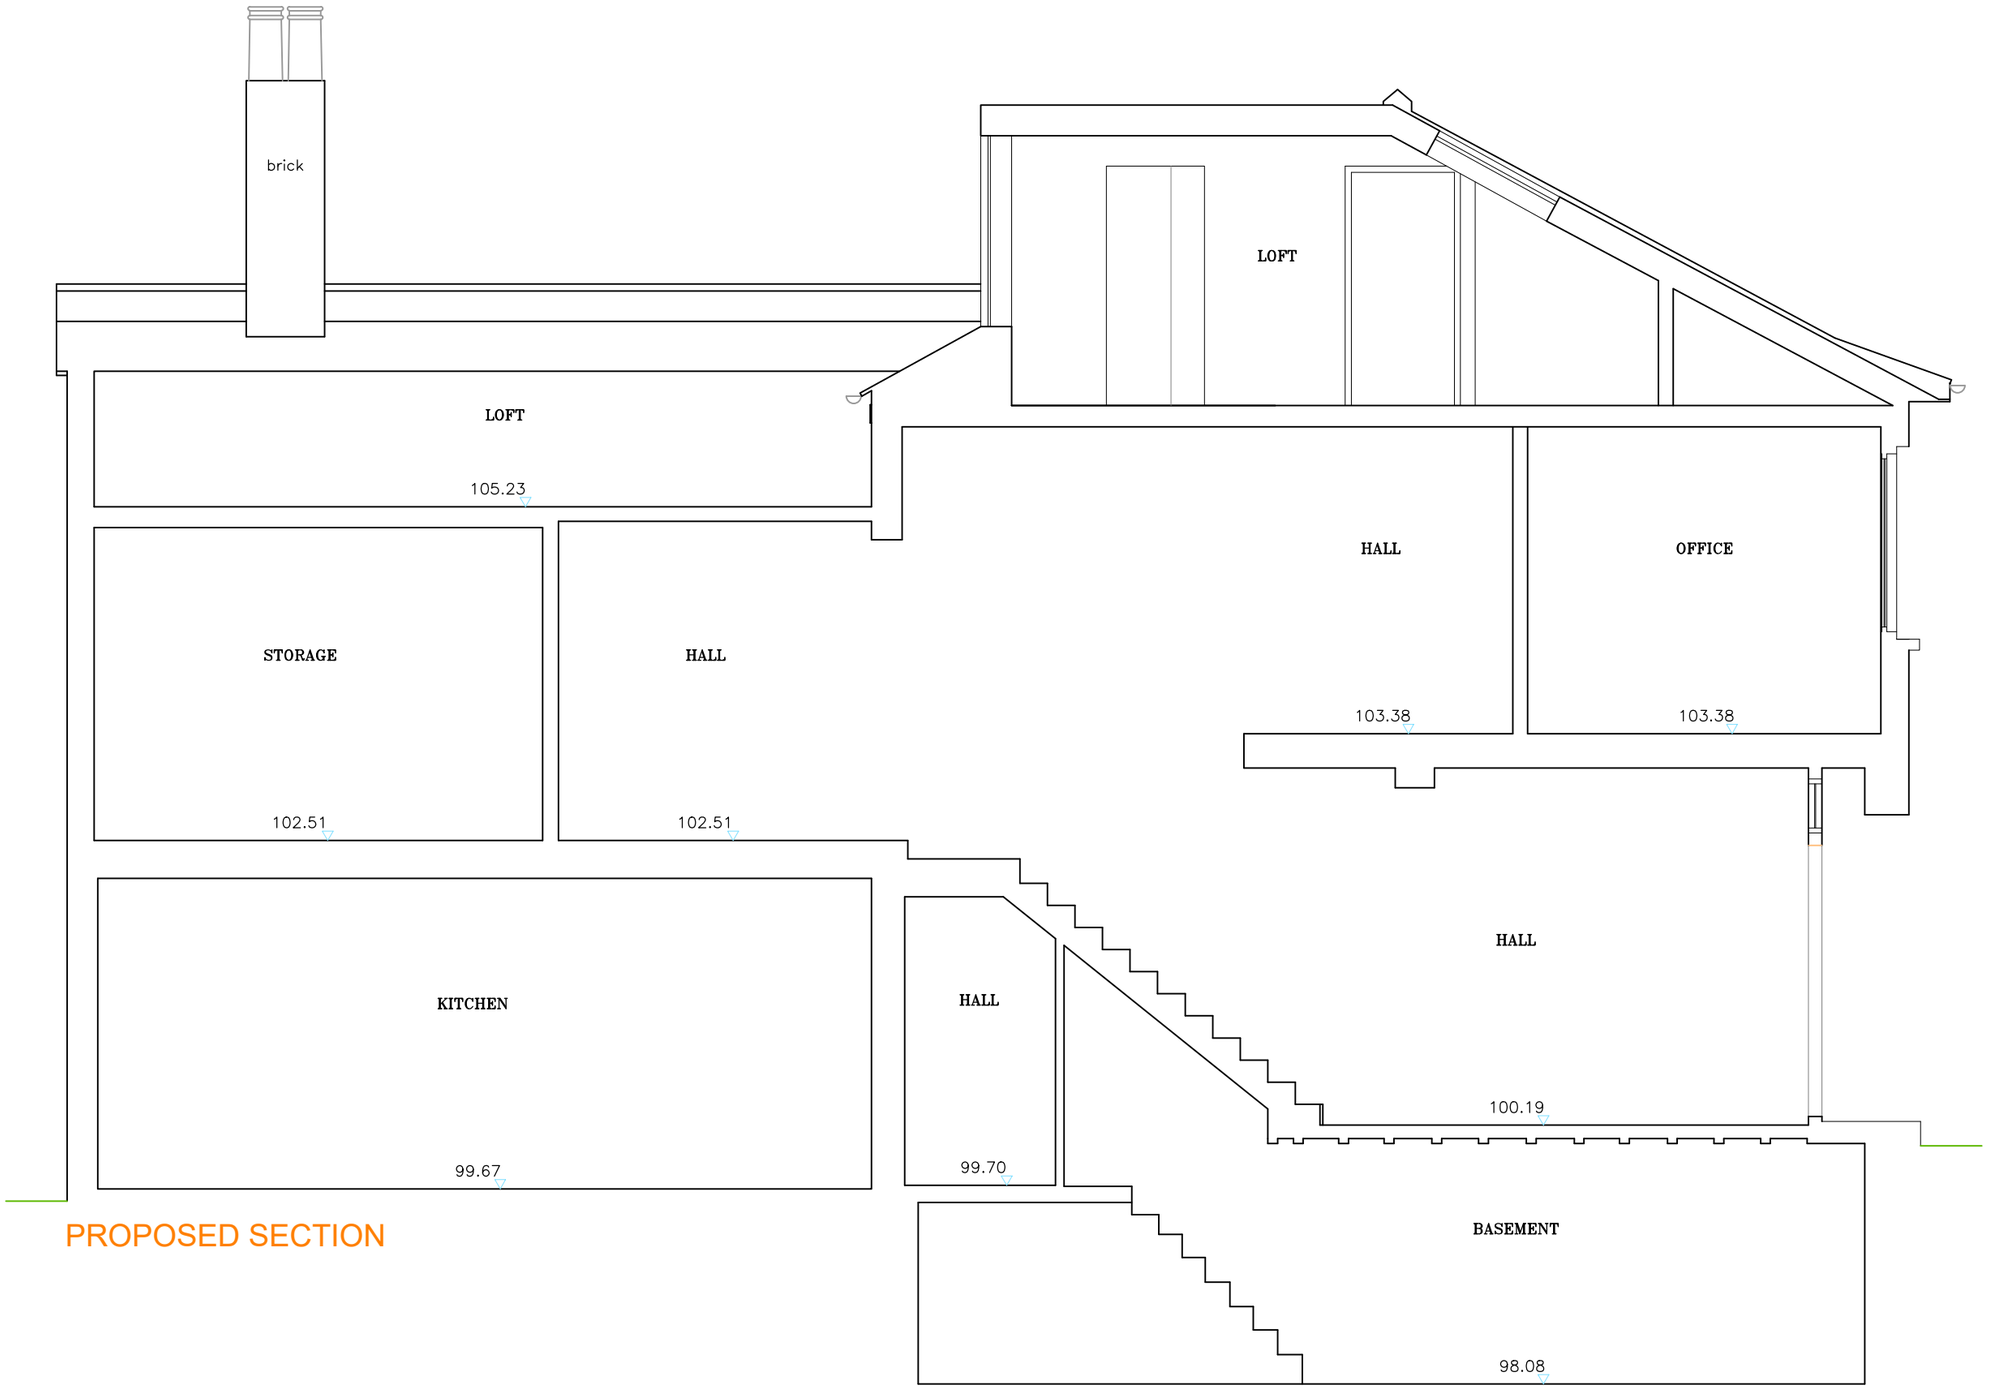

PROPOSED SECTION

0 5m @ 1:50

JLArchitecture
Email: James@jlarchitecture.co.uk
Tel:07763850450
Web: www.jlarchitecture.co.uk

CIAT CHARTERED PRACTICE

CLIENT
JONATHAN AND LYDIA

PROJECT
PROPOSED REFURBISHMENT AND LOFT CONVERSION

ADDRESS
62 NORTH ROAD
LONDON
N6 4AA

DRAWING
PROPOSED SECTION

SCALE
1:50 on A3

DRAWN BY	DRWG NOS.	REV
JL	208	A