
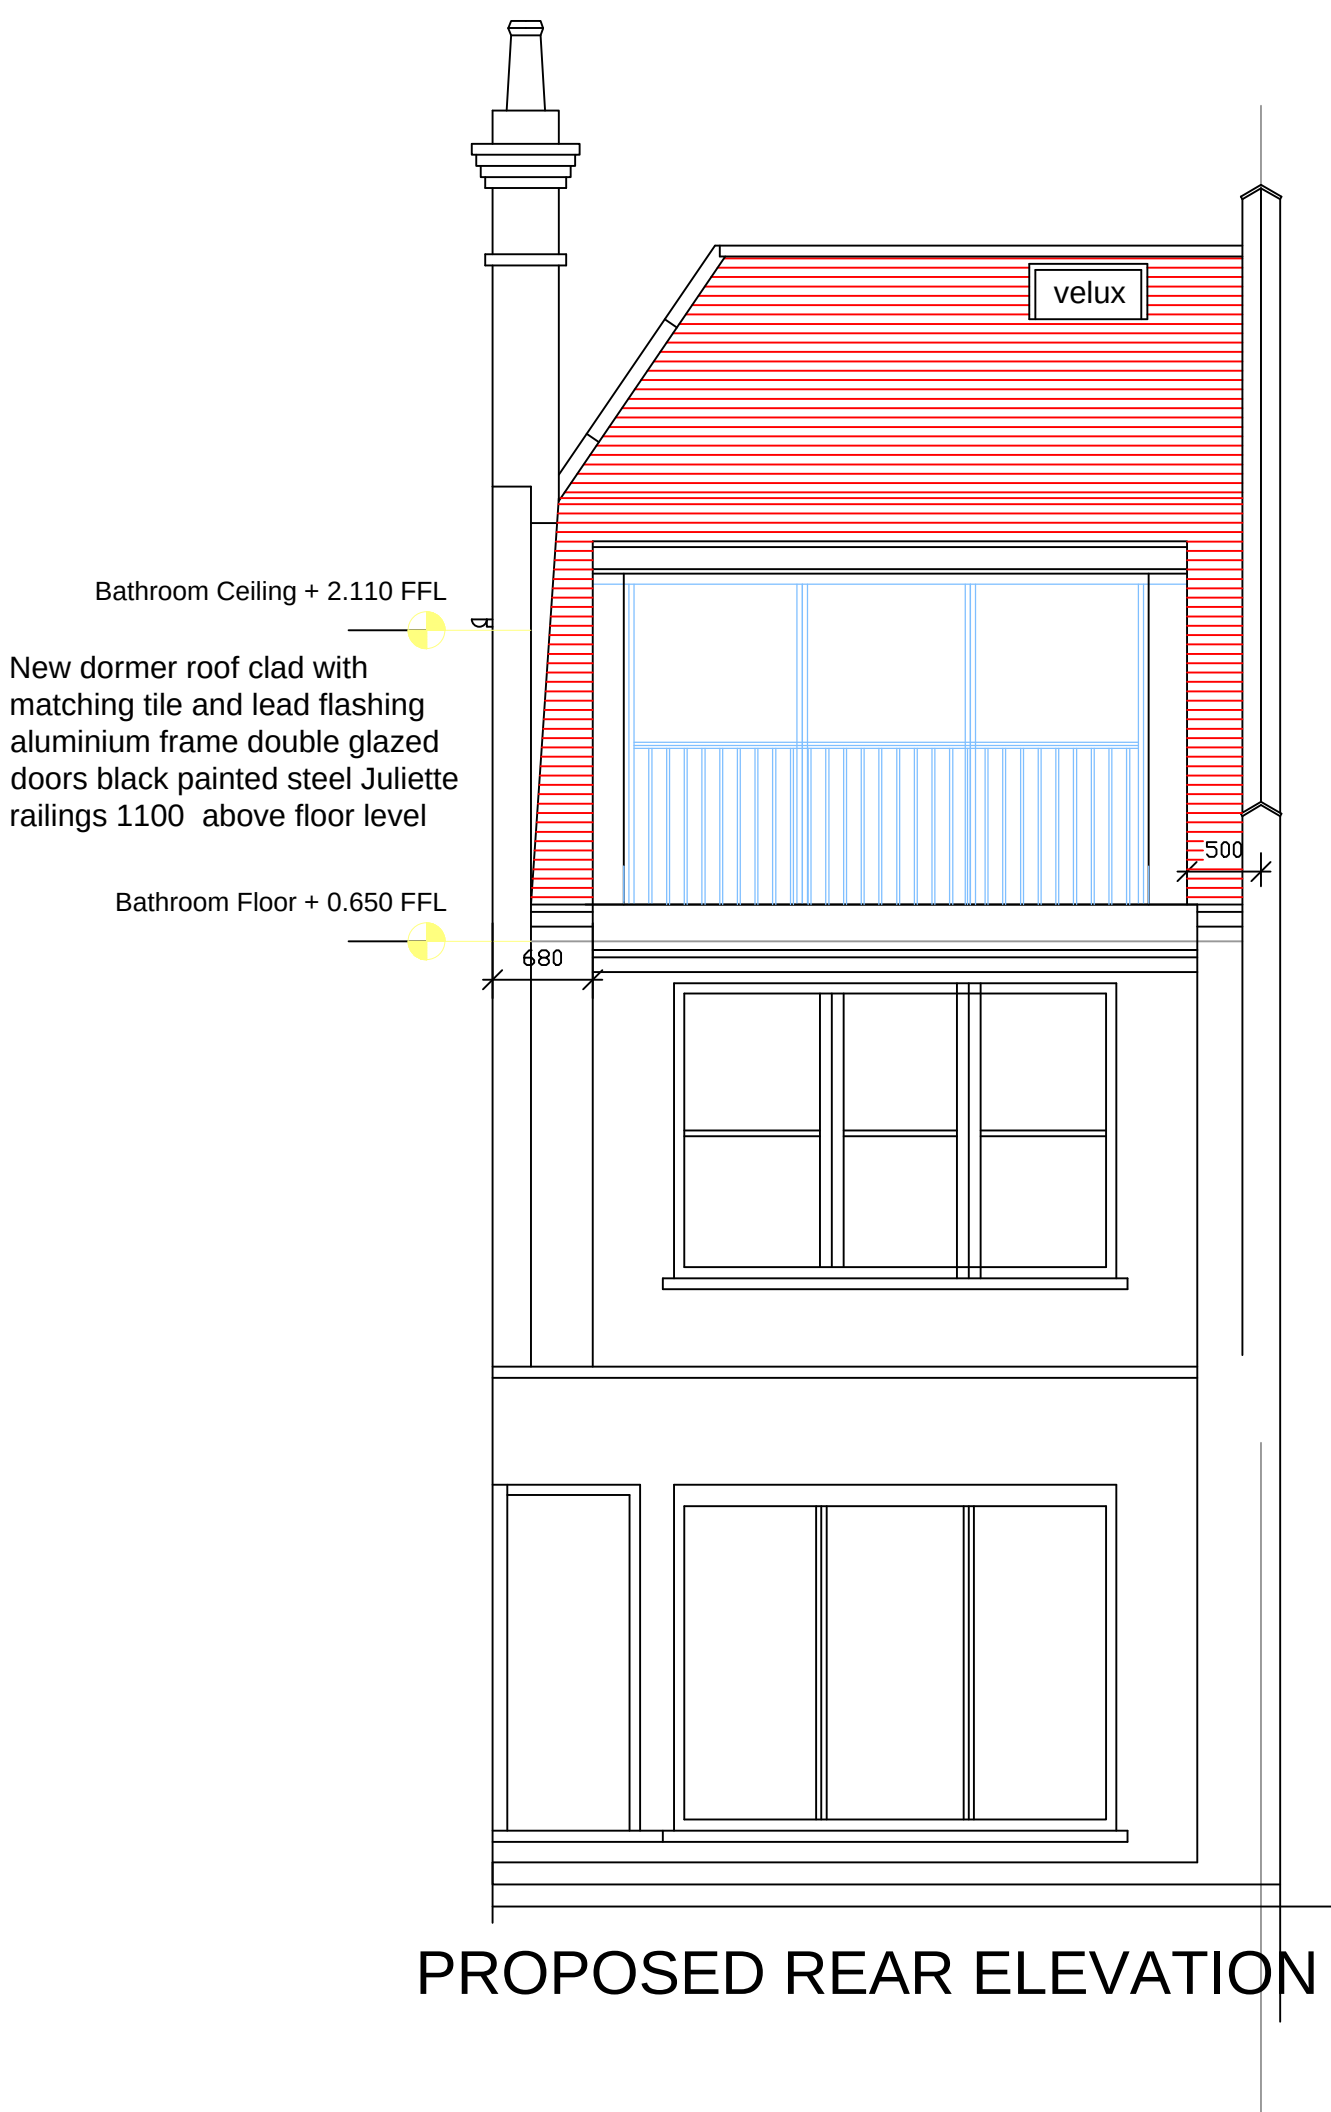
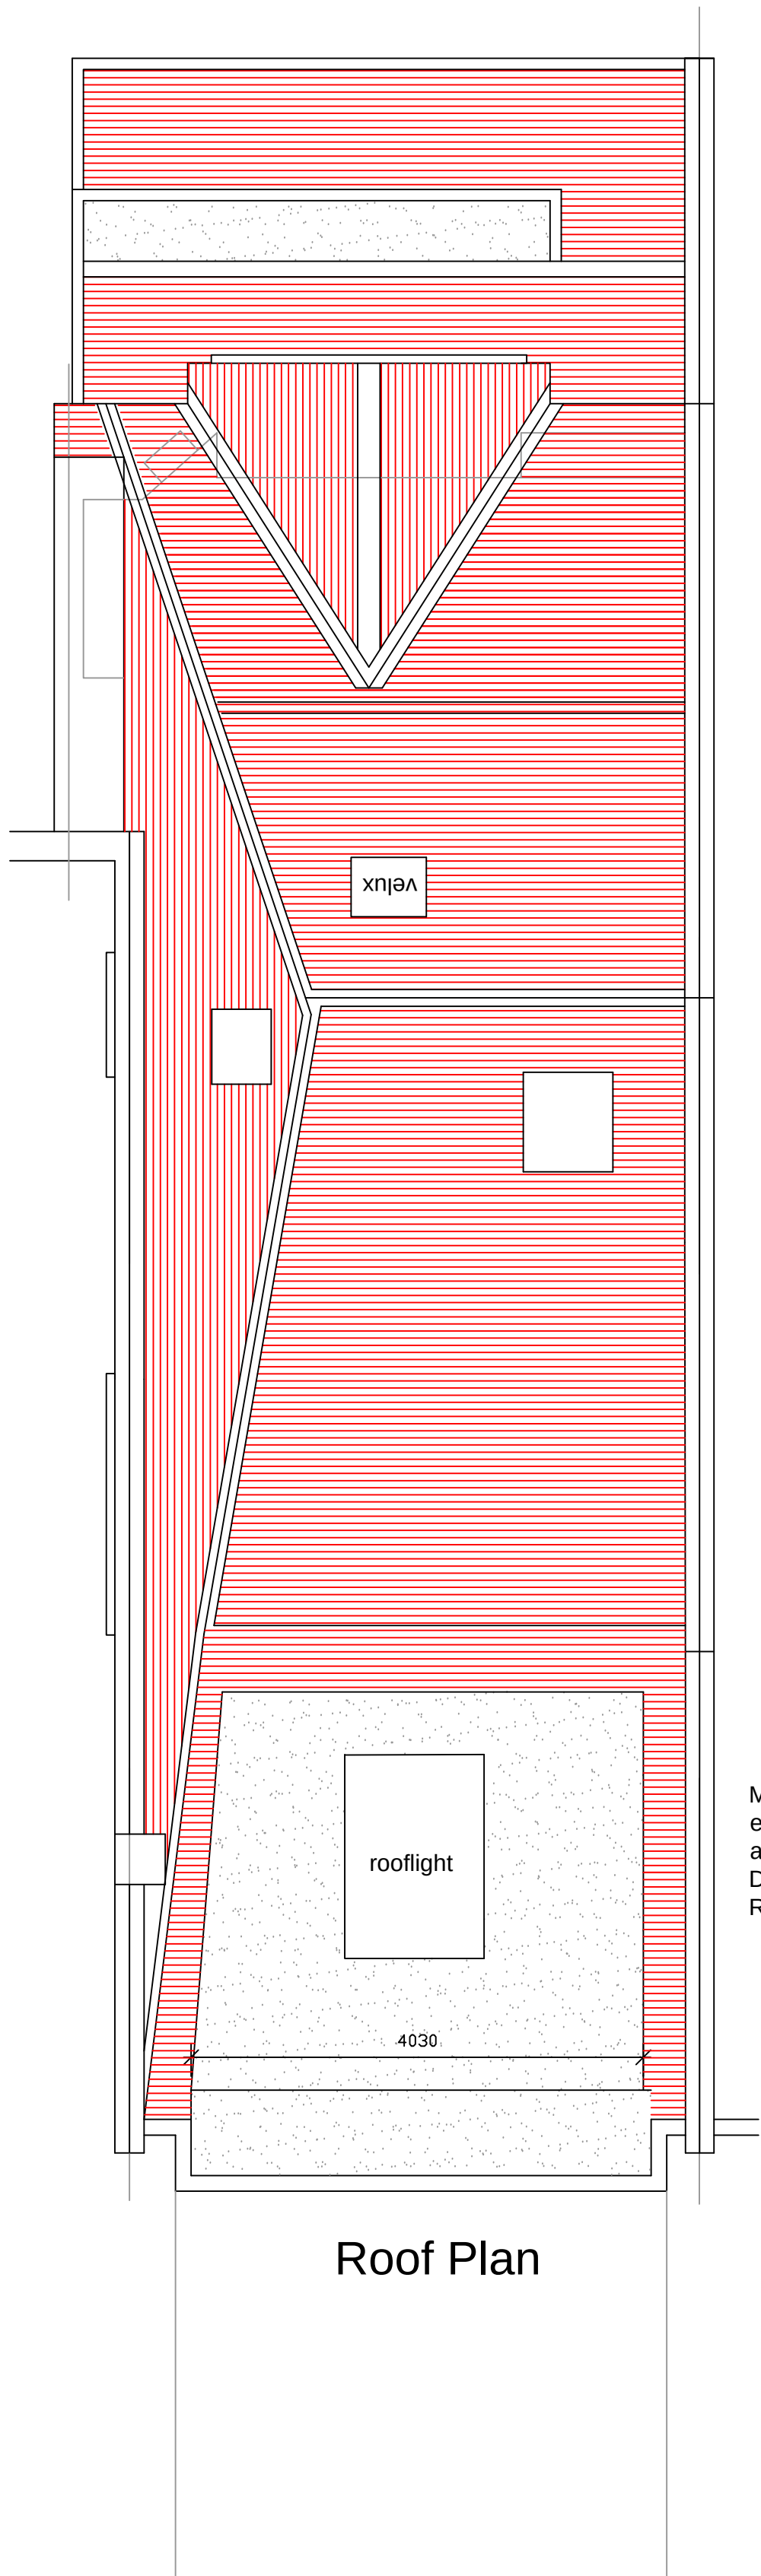
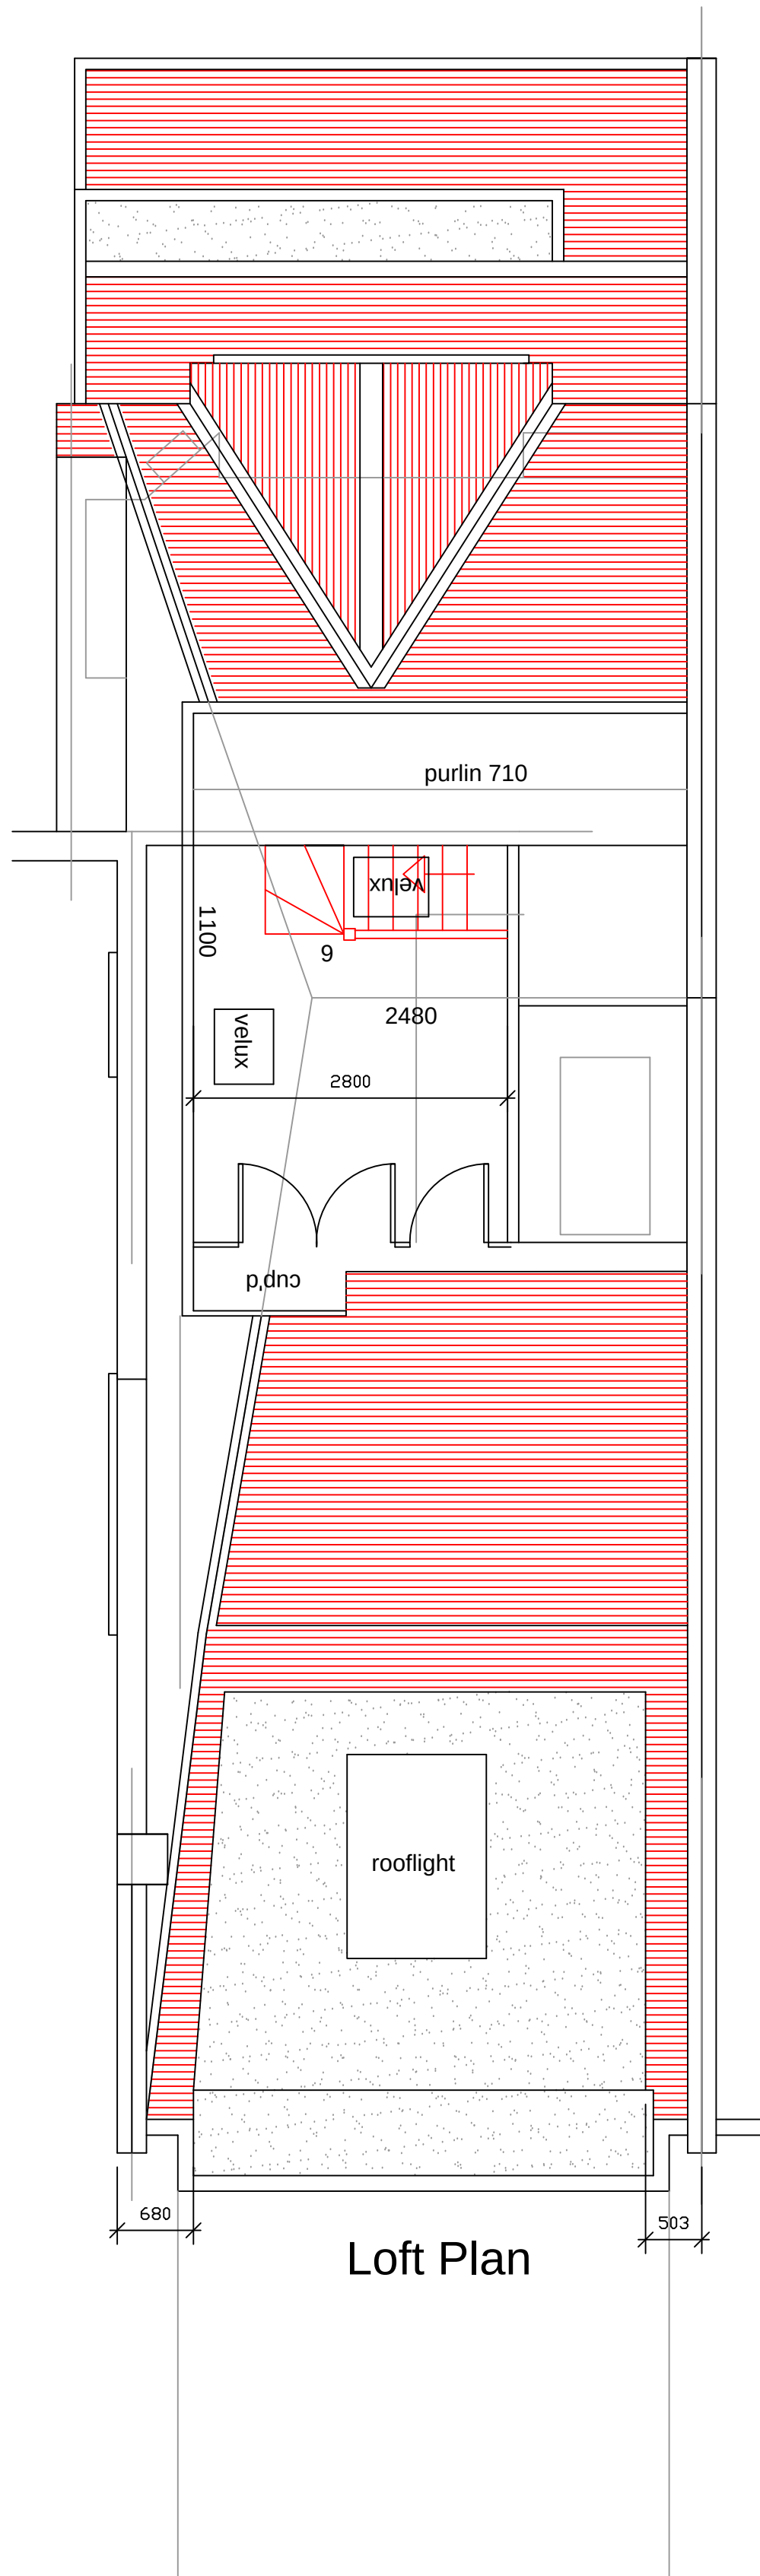
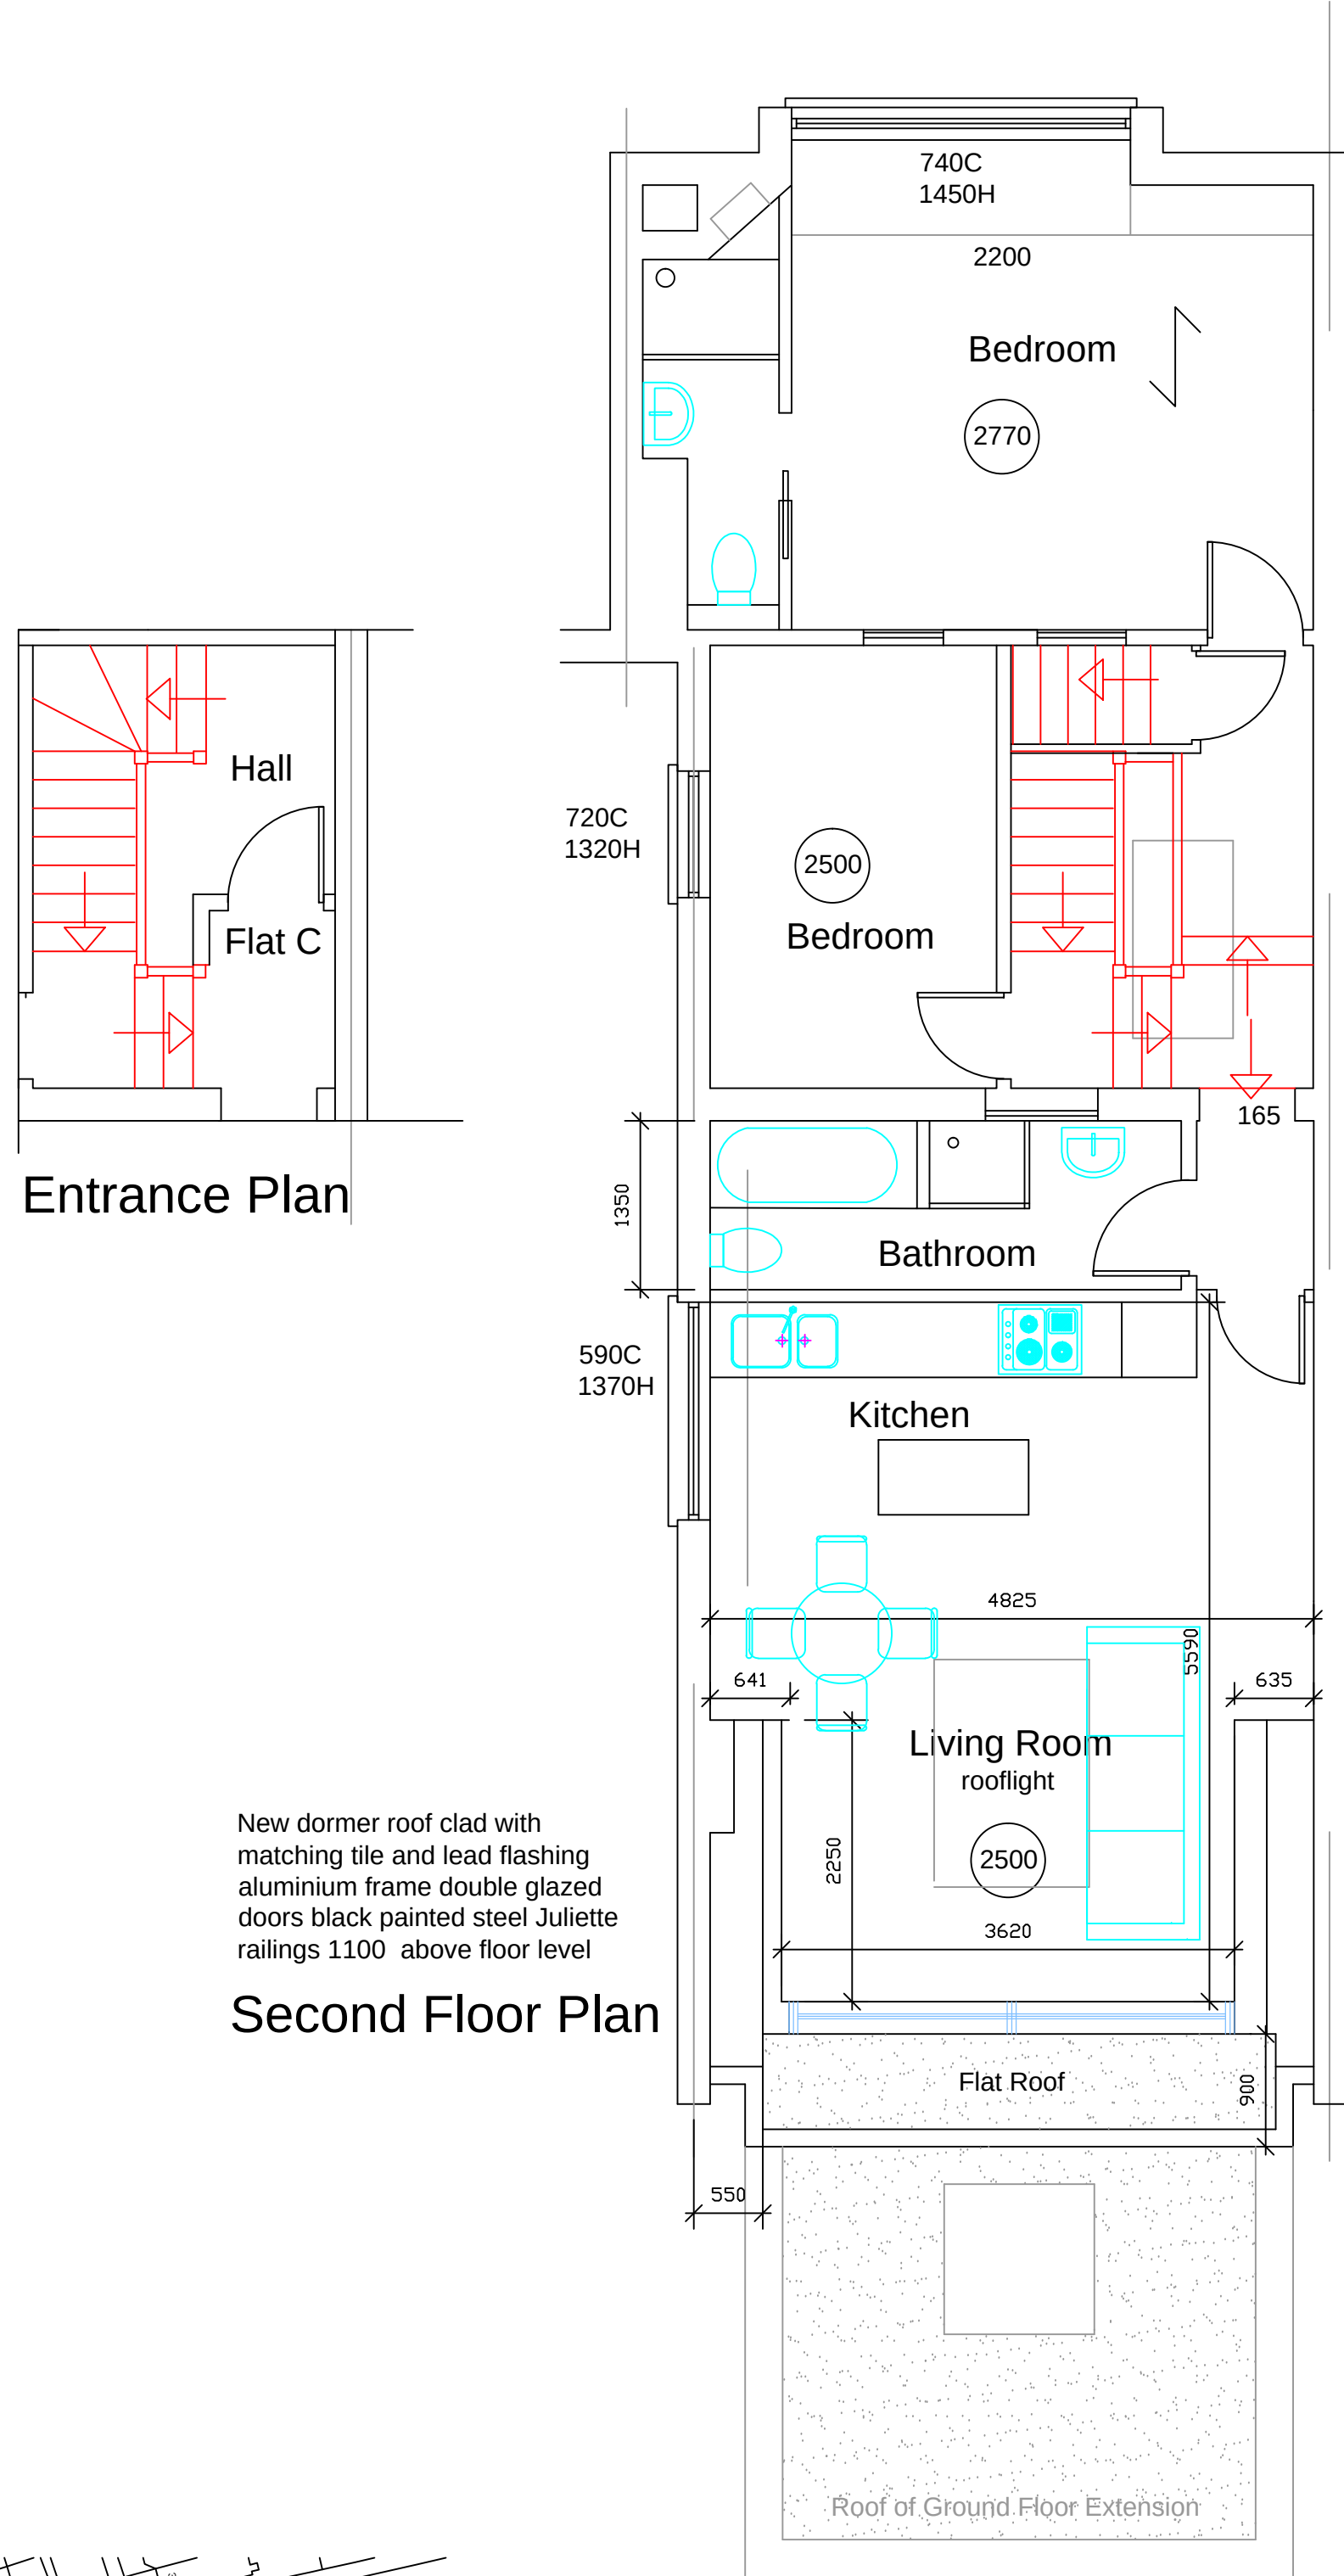


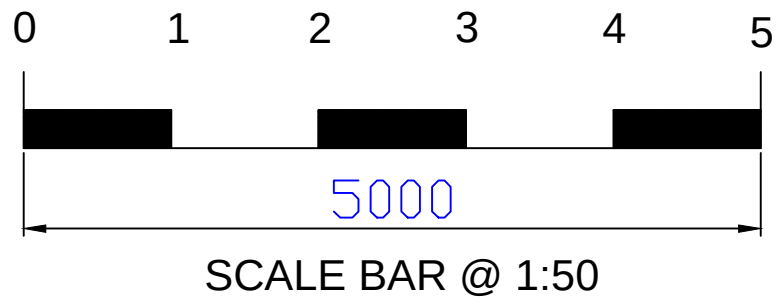

PLANNING ISSUE 17/06/2024
BUILDING REGULATIONS ISSUE -

REVISION No.	REVISION NOTES	DATE
B	PLANNING RAILINGS PAINTED BLACK	17 06 24

PROJECT: 30C TETHERDOWN LONDON N10 1NB

CLIENT: OWEN NICHOLLS & AMY LEE

DESCRIPTION: PROPOSED PLANS / ELEVATIONS

DRAWING No. 2410 - 03 SCALE. 1:50 @ A1
REVISION. B DATE. 09/04/24

NO DIMENSIONS TO BE SCALED FROM THIS DRAWING.



BCA
BRYAN CONNOR ASSOCIATES LIMITED
DESIGN & PLANNING CONSULTANTS

2 TREGARON AVENUE LONDON N8 9EY Tel: 020 8340 9294 Mob: 07958738247
Email: bryan.connor@outlook.com Web: bca-design.net

THIS DRAWING IS THE PROPERTY OF BRYAN CONNOR ASSOCIATES LTD AND MAY NOT BE REPRODUCED WITHOUT WRITTEN CONSENT