




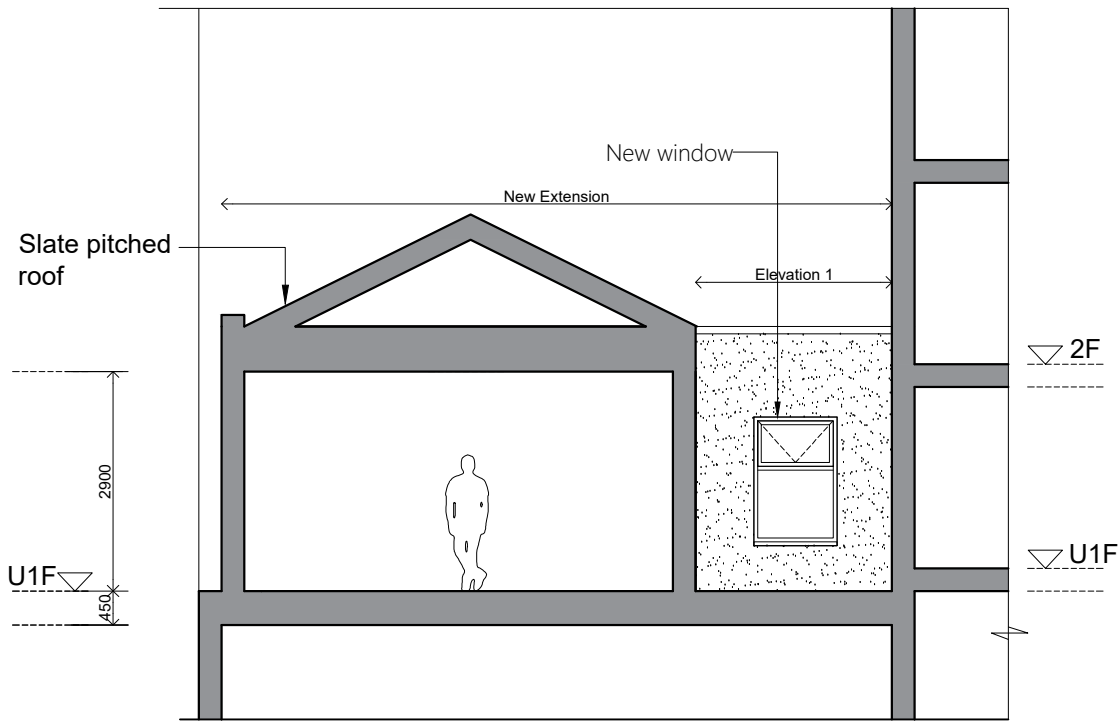

Elevation 1

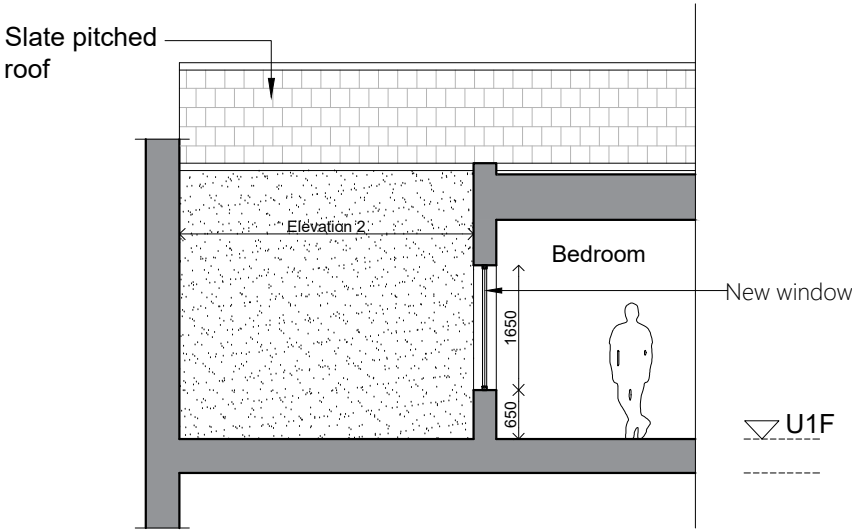

Elevation 2

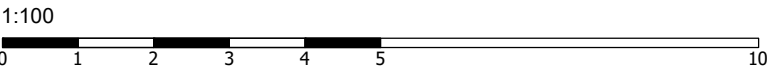

GENERAL NOTES: USE FIGURED DIMENSIONS ONLY. DO NOT SCALE OFF DRAWINGS. ALL DIMENSIONS ARE TO BE CHECKED ON SITE. INCONSISTENCIES ARE TO BE REPORTED TO OATEN ARCHITECTS IMMEDIATELY.	REV.: A	DATE: 25/6/24	DESCRIPTION: Pitched roof added to extension
	COPYRIGHT OF OATEN ARCHITECTS LTD.		



OATEN ARCHITECTS
Oaten Architects Ltd,
33 West Street, Hastings, East Sussex, TN34 3AN
T 01424 256476
E office@oatenarchitects.com
W www.oatenarchitects.com

PROJECT: 268 West Green Road, London N15 3QR	SCALE: 1:100 @ A3	DRAWN BY - DATE: OZ
STAGE: Planning		CHECKED BY: RO
CLIENT: -		

DRAWING TITLE: Proposed Elevation 1 and Elevation 2	REV NO:
DRAWING NO: 23.1398 / 015	A