
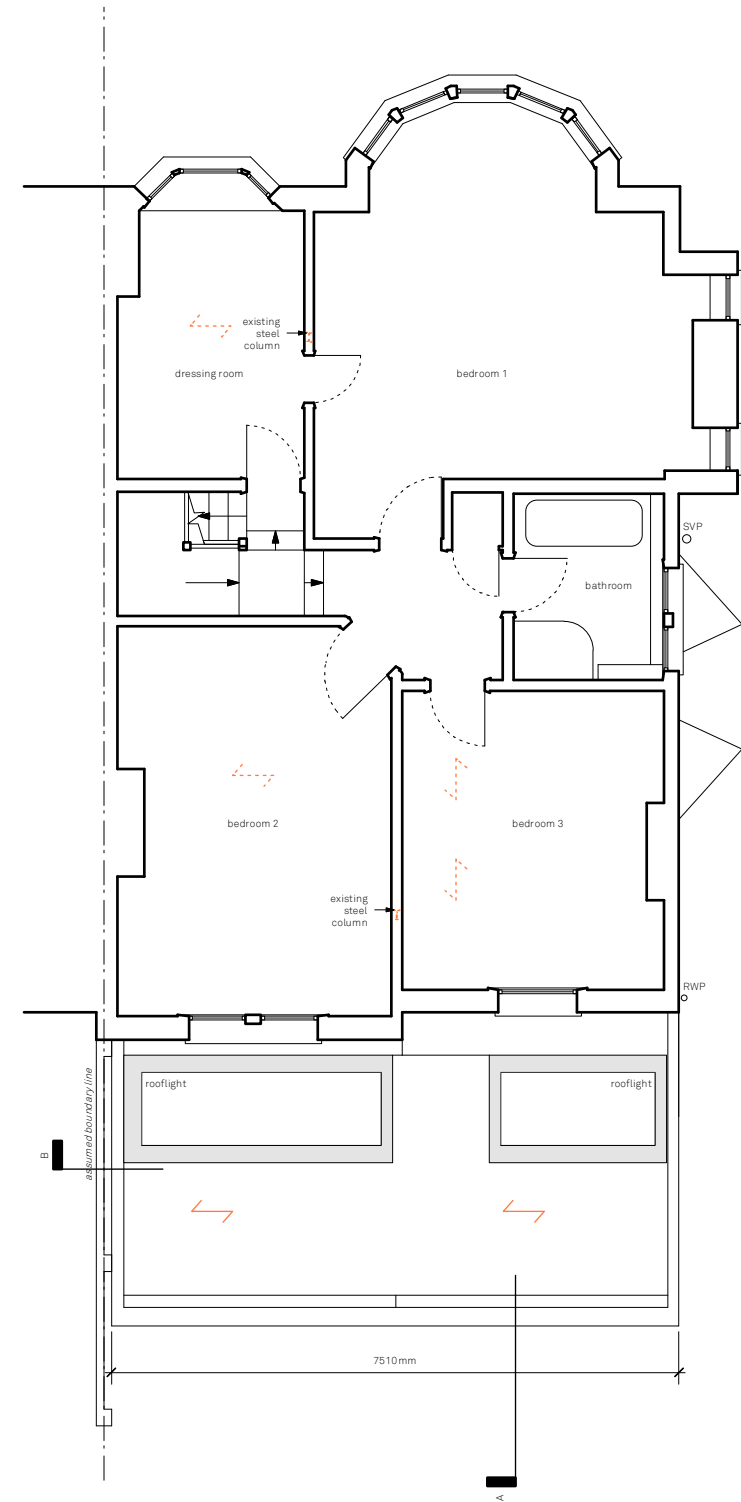


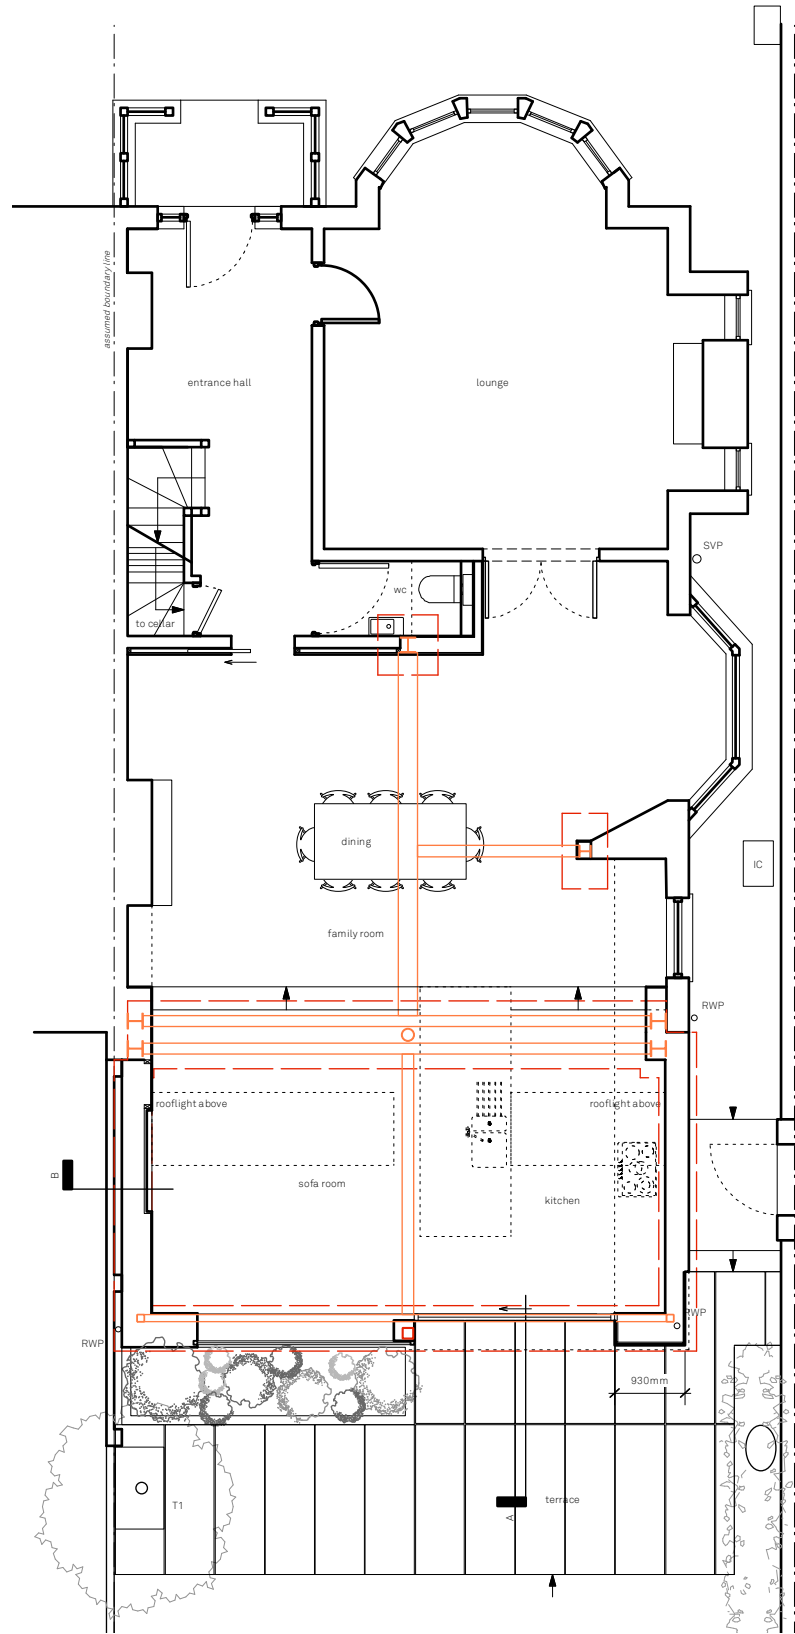

Proposed Ground & First Floor

Astashonak House

125 Dukes Avenue, N10 2QD
Drawn By CM
Scale 1:100 @A3
Status
Project Stage Planning

Issue Notes

A Planning rev

Date

26/06/2024

789.211A

paul archer
design