



Side Elevations/Section BB
PROPOSED

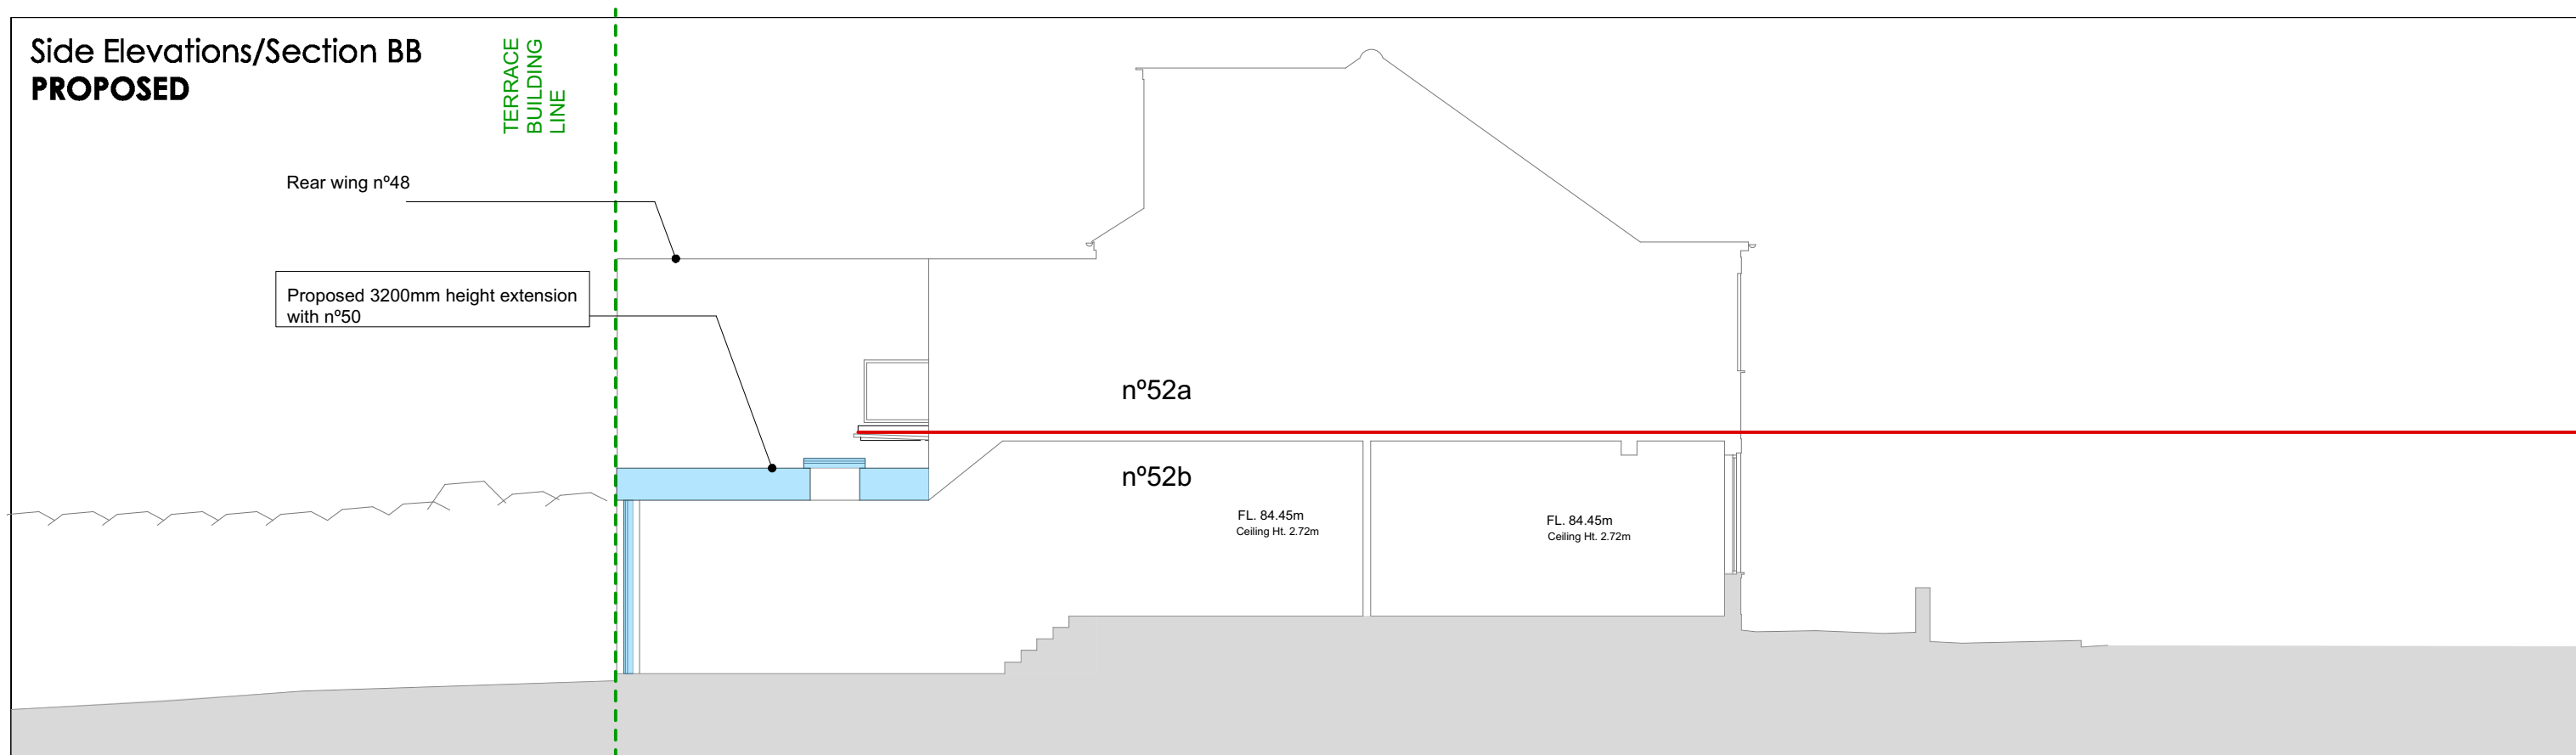

Side Elevations/Section CC
PROPOSED

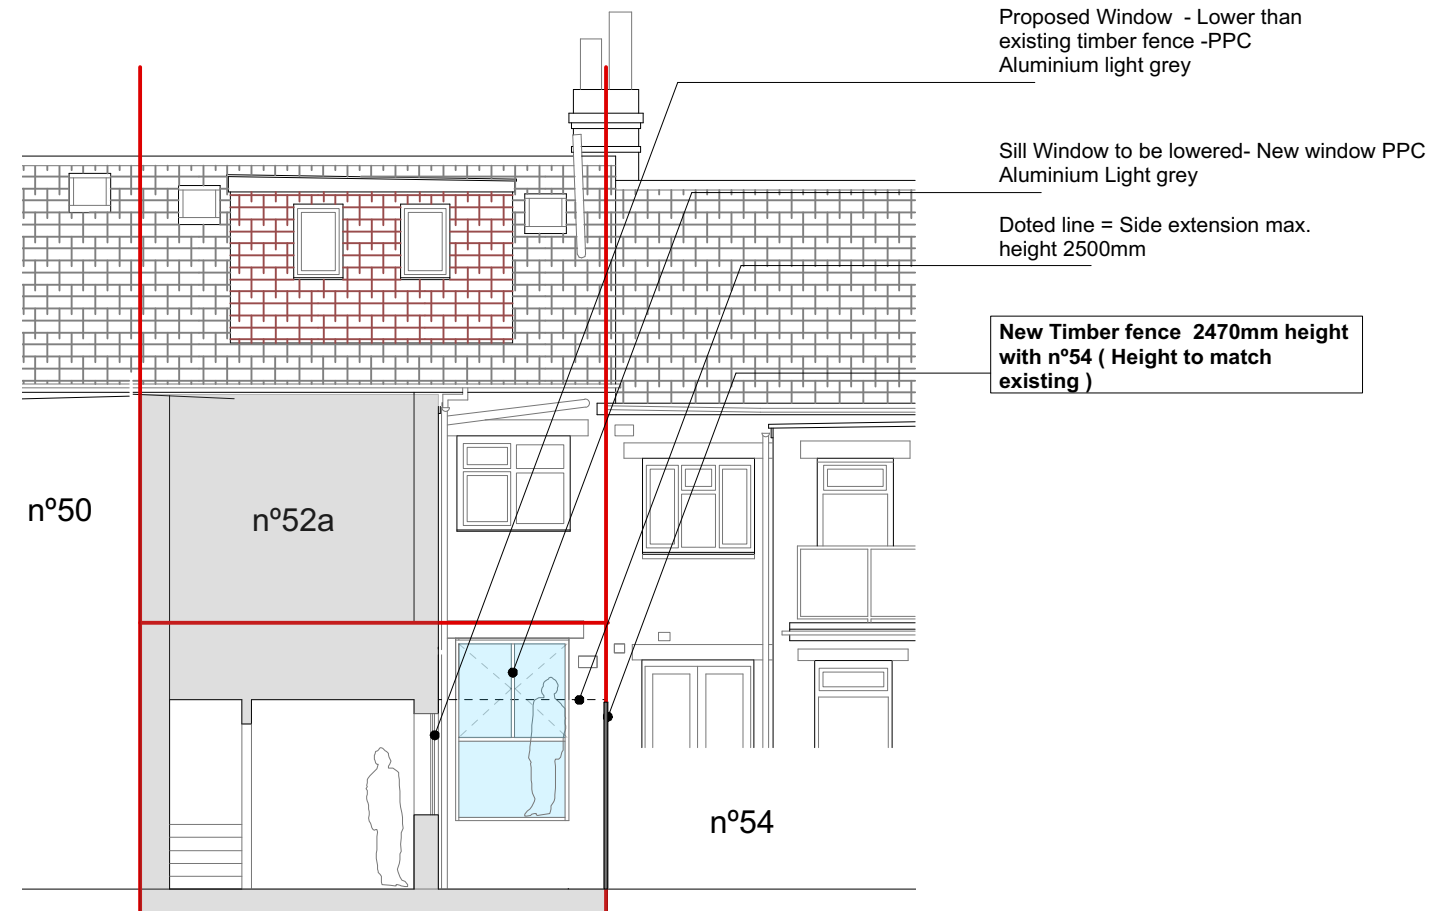


**TO BE READ IN
CONJUNCTION WITH ALL
RELEVANT INFORMATION**

**TO BE READ IN
CONJUNCTION WITH
STRUCTURAL ENGINEERS
DRAWINGS AND
SPECIFICATION**

All works to conform with Building regulations. The contractor to be responsible for the checking & ascertaining the exact nature of the project prior to commencement of works. Dimensions to be checked on site.

-  Proposed Ground Floor Extension
-  Terrace existing rear building line-pattern
-  Boundary Line

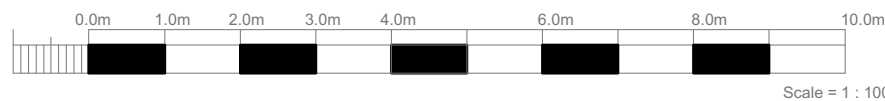

project 52b Coniston Road
for Jen & Kumar

PLANNING

size
A3

drawing number
23005-7-P1

ALEZ
Architects
alez.co.uk
alez LTD Company registered in England