


NOTE

Check all dimensions on site prior to construction.
Identify any variations immediately.

1. slate tile to new dormer
2. Aluminium doors
3. Brick upstand to match existing
4. black metal handrail
5. Rooflight
6. Roof tiles to match existing
7. Single ply roofing membrane
8. Timber window to match existing

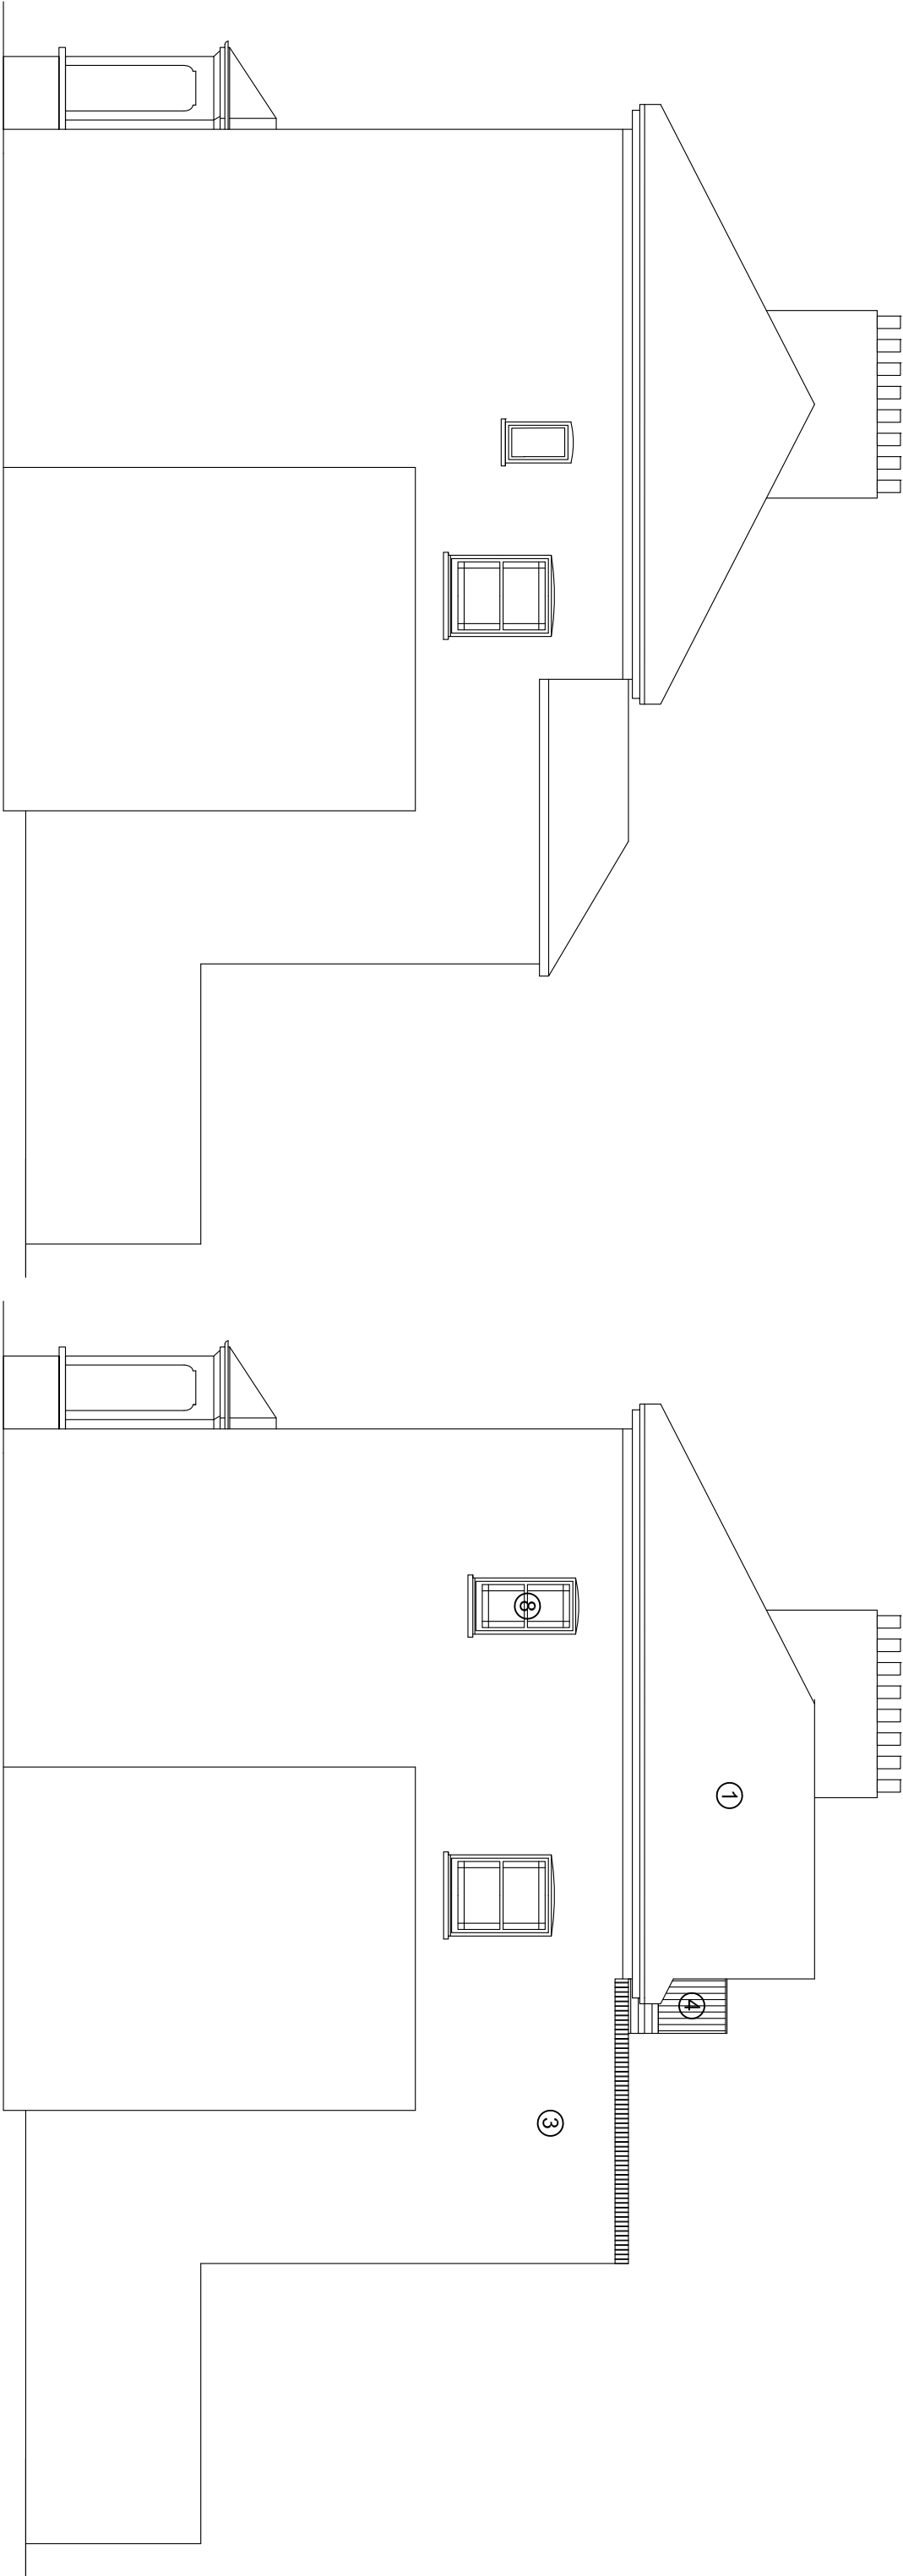

EXISTING SIDE ELEVATION

PROPOSED SIDE ELEVATION

0 1 2 3 4 5
D R U

1 Lochbie Crouch Hill
London N4 4SB
07786478179

Client

DRU
Project
63C Middle Lane N8 8PE

Drawing Title
Existing and Proposed
Side Elevation

Job/Dwg No/Rev DRU6 P0006

Drawn	Checked	Appr	Date
GS	GS	CB	16.06.24

Drawing status: PLANNING
Do not scale from this drawing. Check all dimensions on site before ordering.
Scale: 1:100@A3