


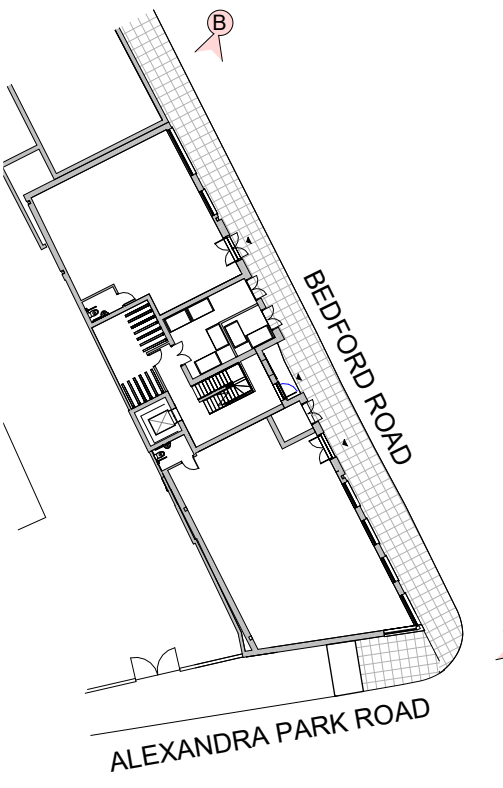

Planning



No scaled dimensions to be taken from this drawings. All dimensions to be site checked.

[illegible]

CG ARCHITECTS

6 CANNON HILL, LONDON N14 6LG
T. 020 8449 5100

Client:
Adelfia Property Ltd

Site:
13 Bedford Road
London, N22 7AU

Title:

CGI

Scale: 1 : 500@ A1	Drawn: -	Checked: CG
Date: March 2024		
Drg No 1544/10	REV A	