


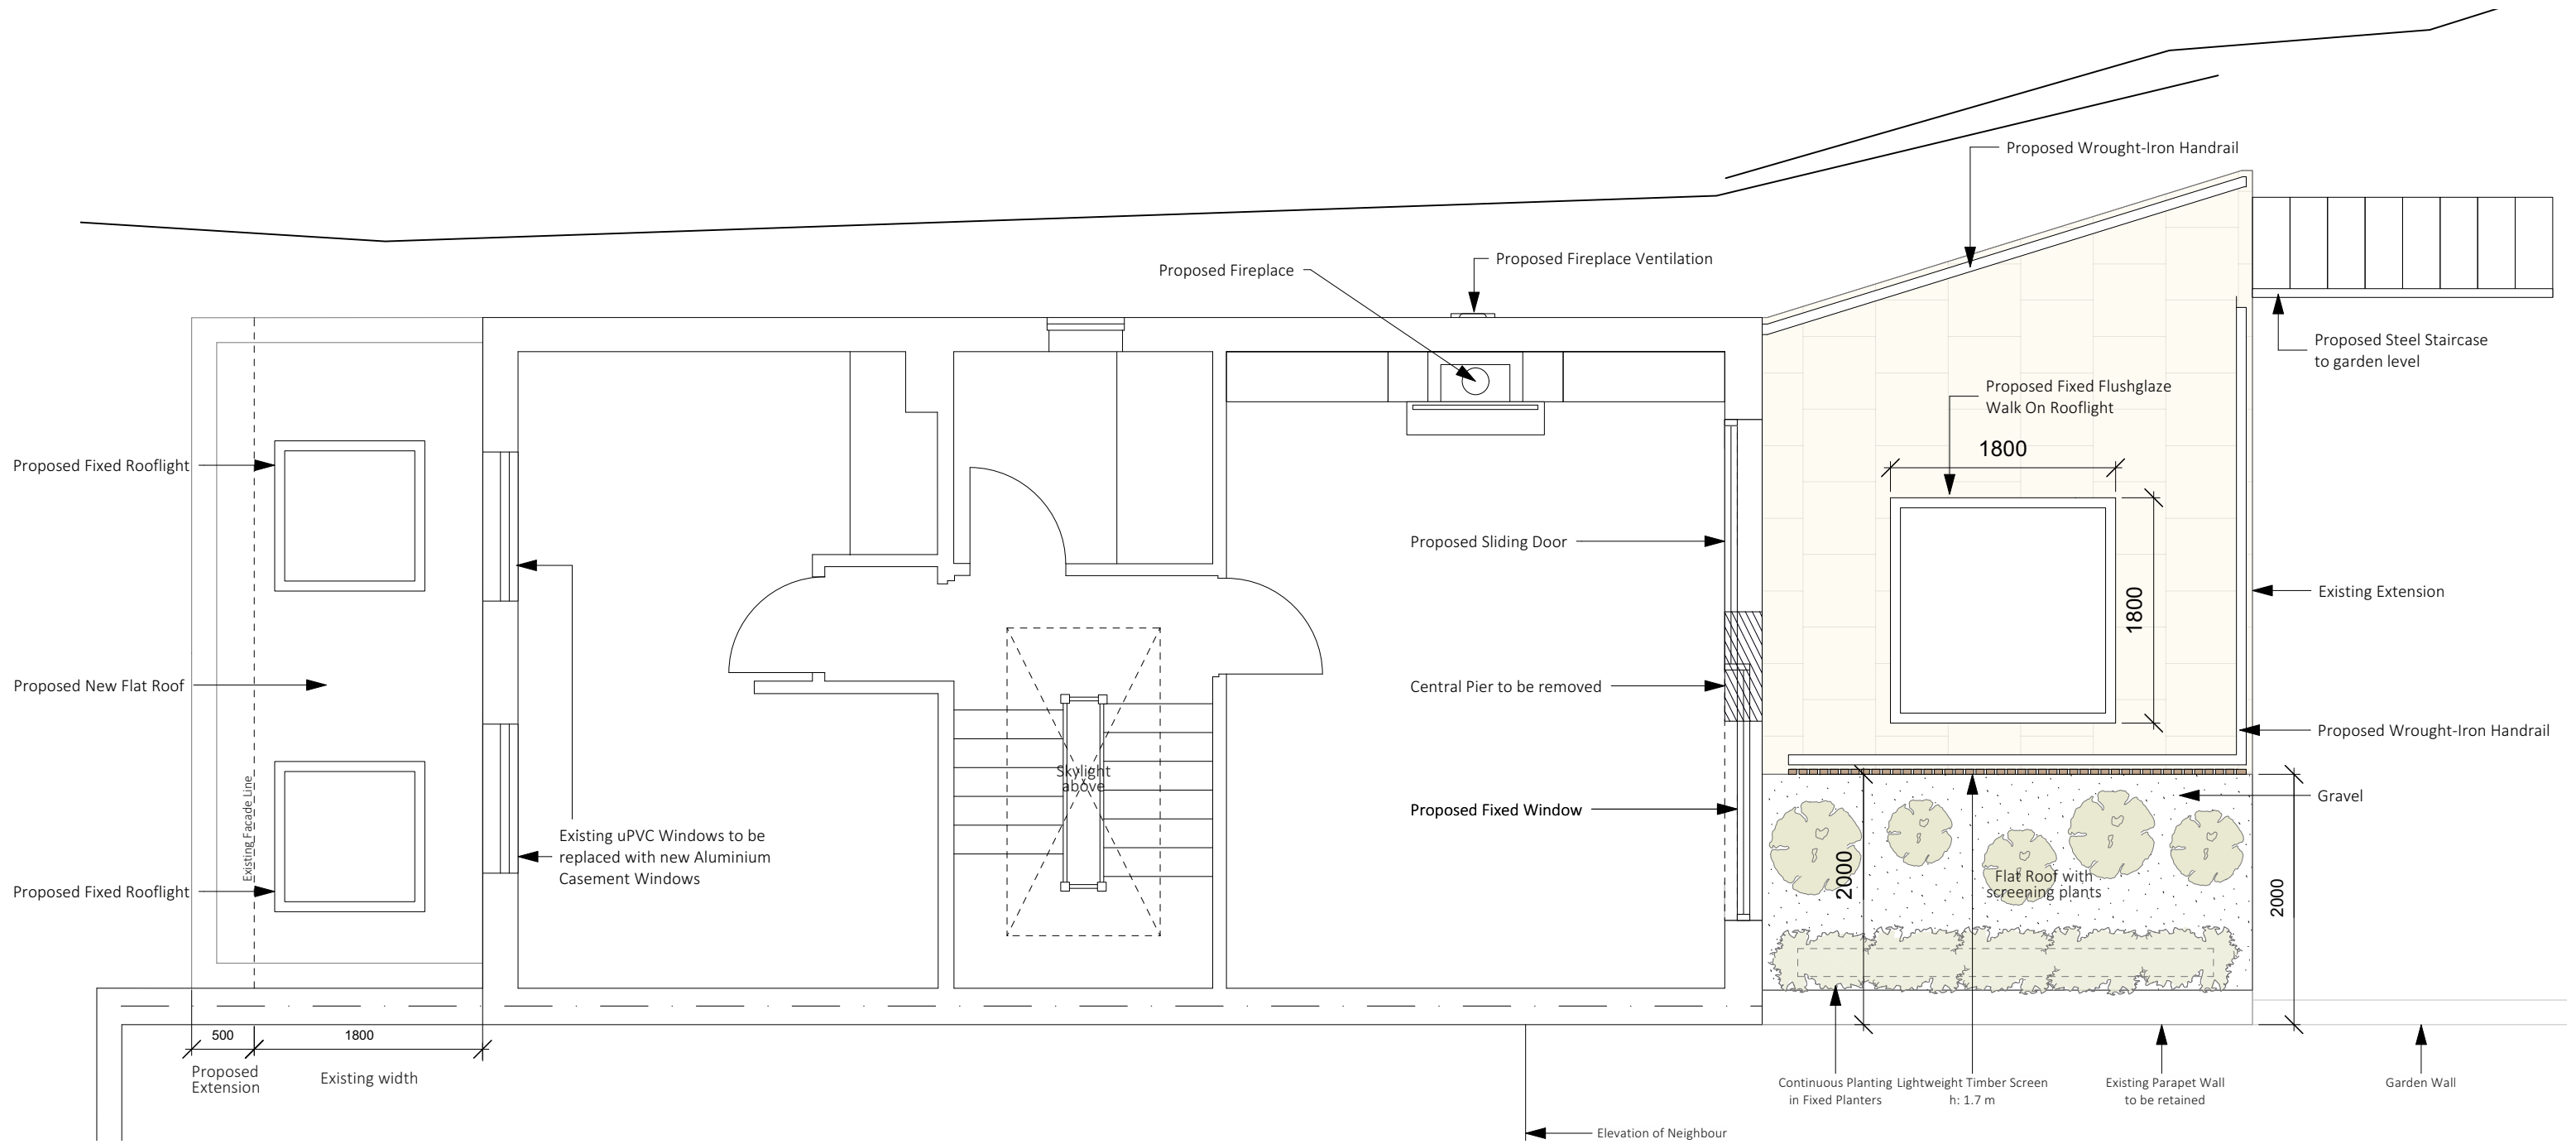

Proposed First Floor Level

Planning Issue

NOTES:

All dimensions must be confirmed on site and verified with the Architect. Any discrepancies on the drawing must be reported to the Architect prior to any works being carried out on site.

Do not scale off drawing.

The copyright of this schedule / drawing remains with the Architect. No part of this schedule / drawing may be reproduced in any form or by any means without the written permission of Nicholas Lee Architects.

Project Title			
1 Cholmeley Cr			
Job No.	1294	Sheet Title	Proposed First Floor
Stage	Planning	Scale	1:50 @ A3 1:25 @ A1
Drawn By	SB	Date	04/07/2024
Reviewed By	NL	Dwg no.	GA 01/REV B

nicholas lee architects ltd

34A Rosslyn Hill, London NW3 1NH
Tel: 020 7435 9315 www.nleearchitects.com

