




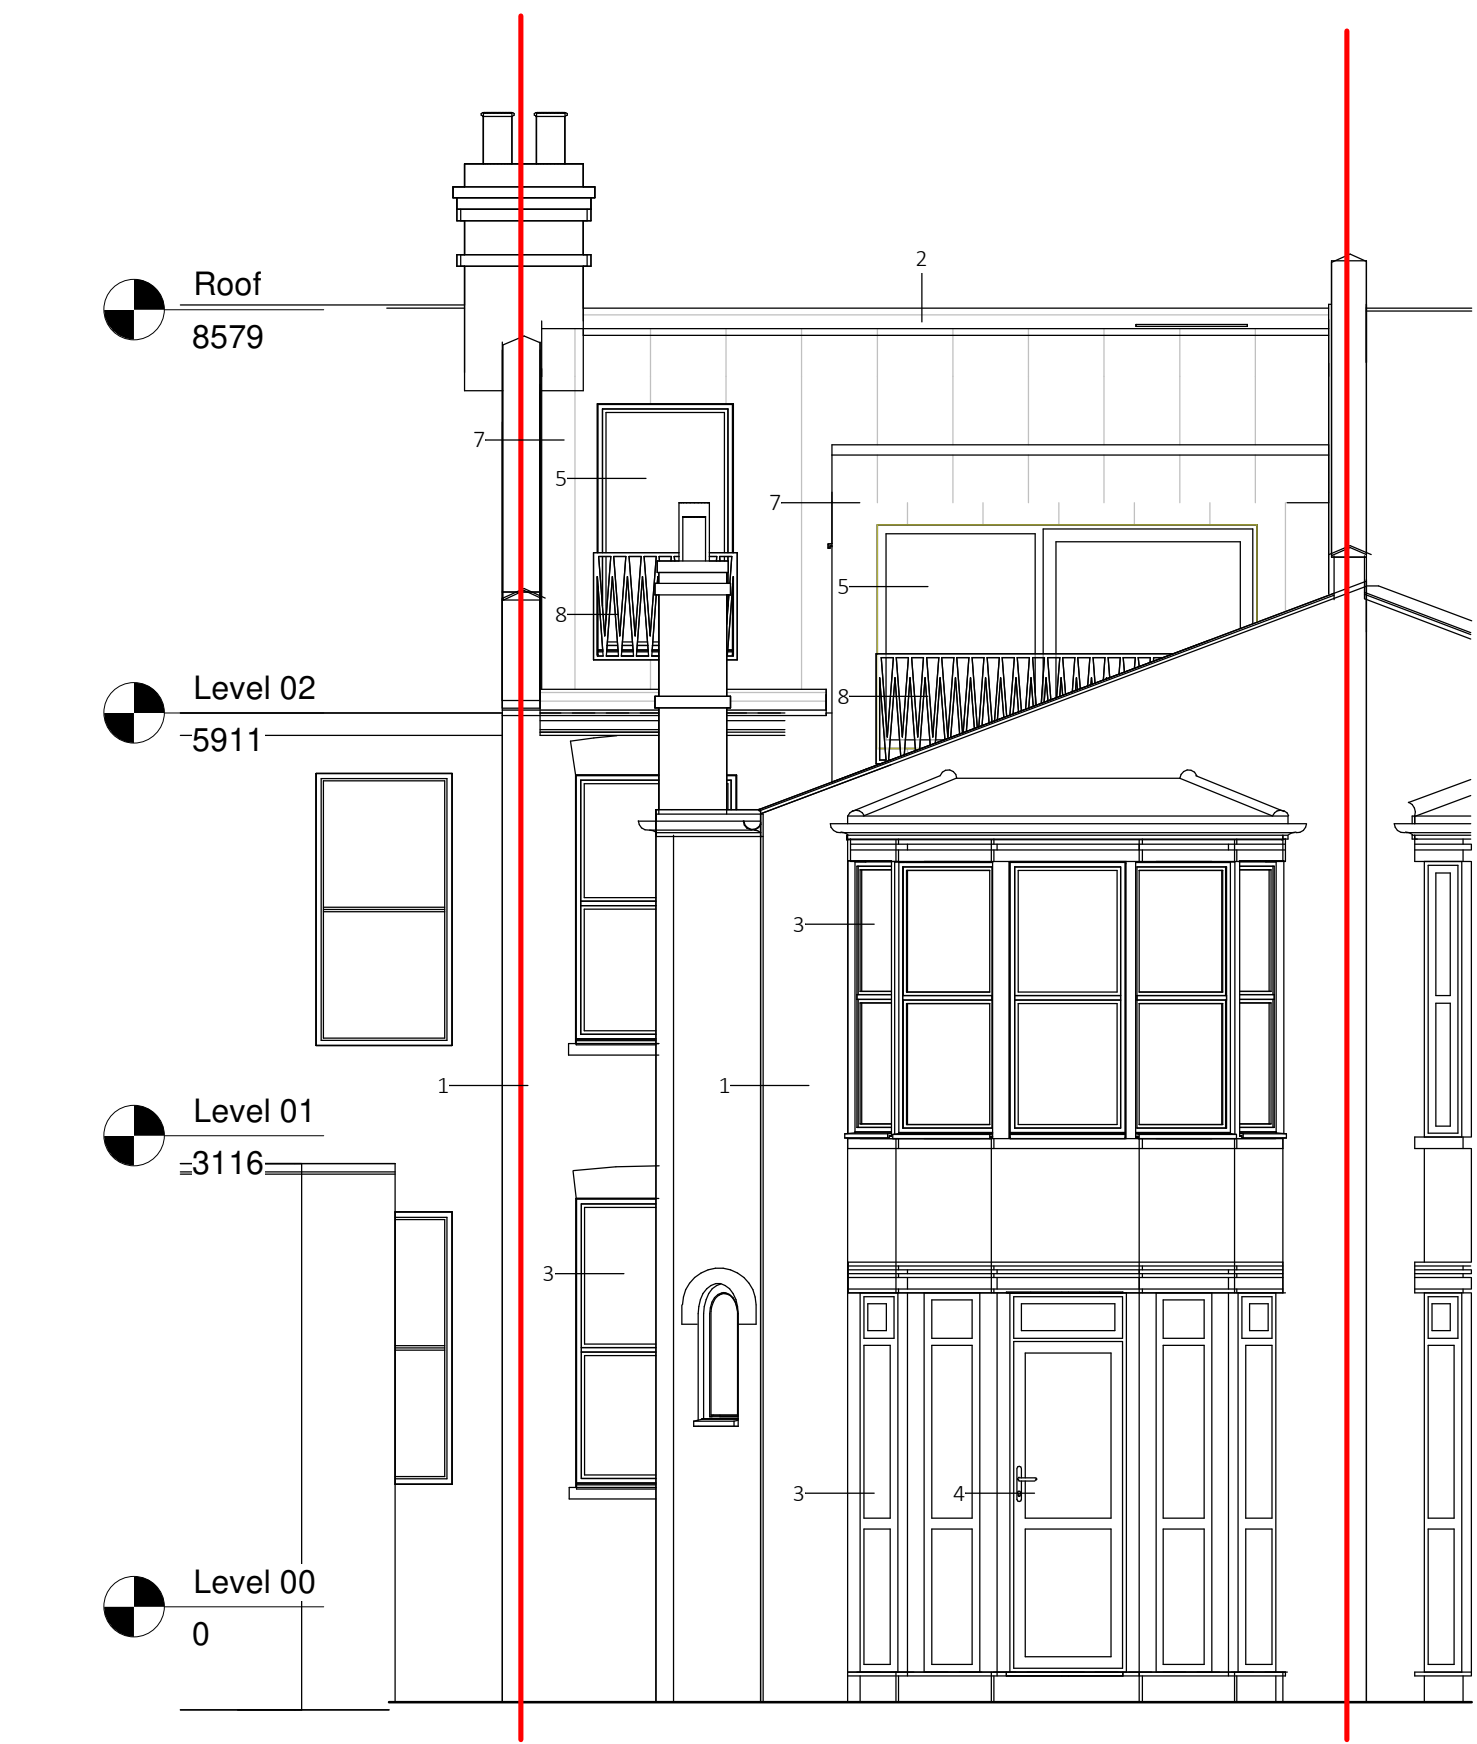

1 East - Proposed
1 : 50

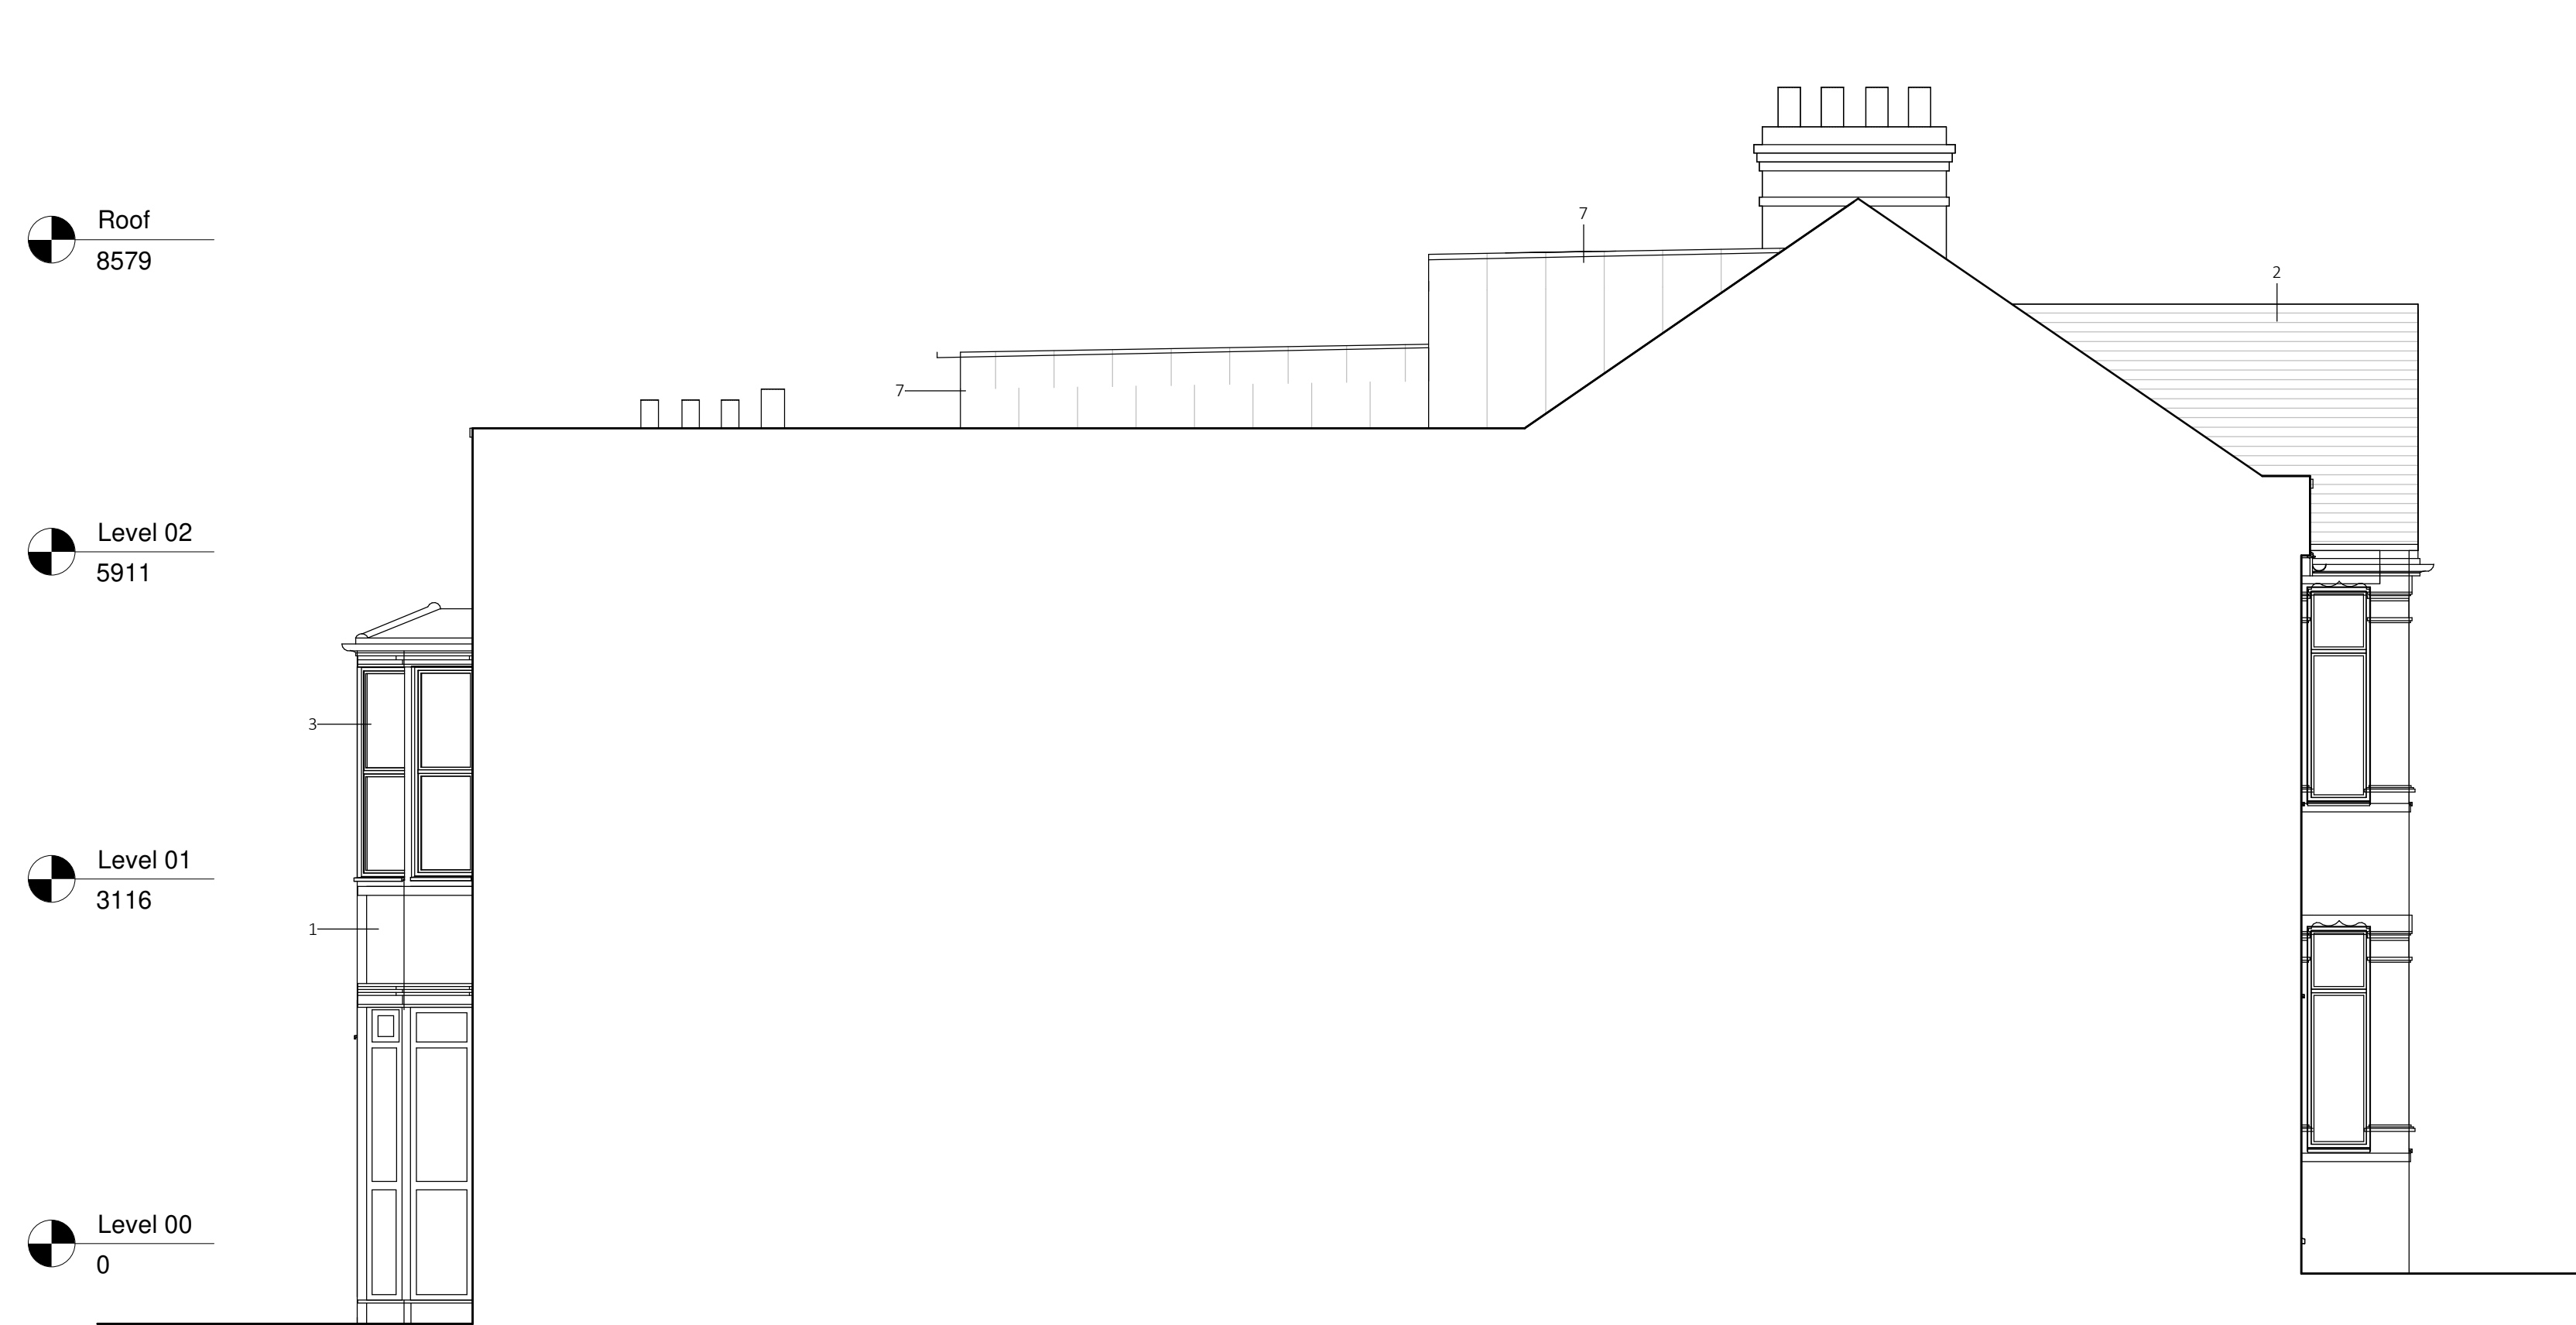


2 North - Proposed
1 : 50

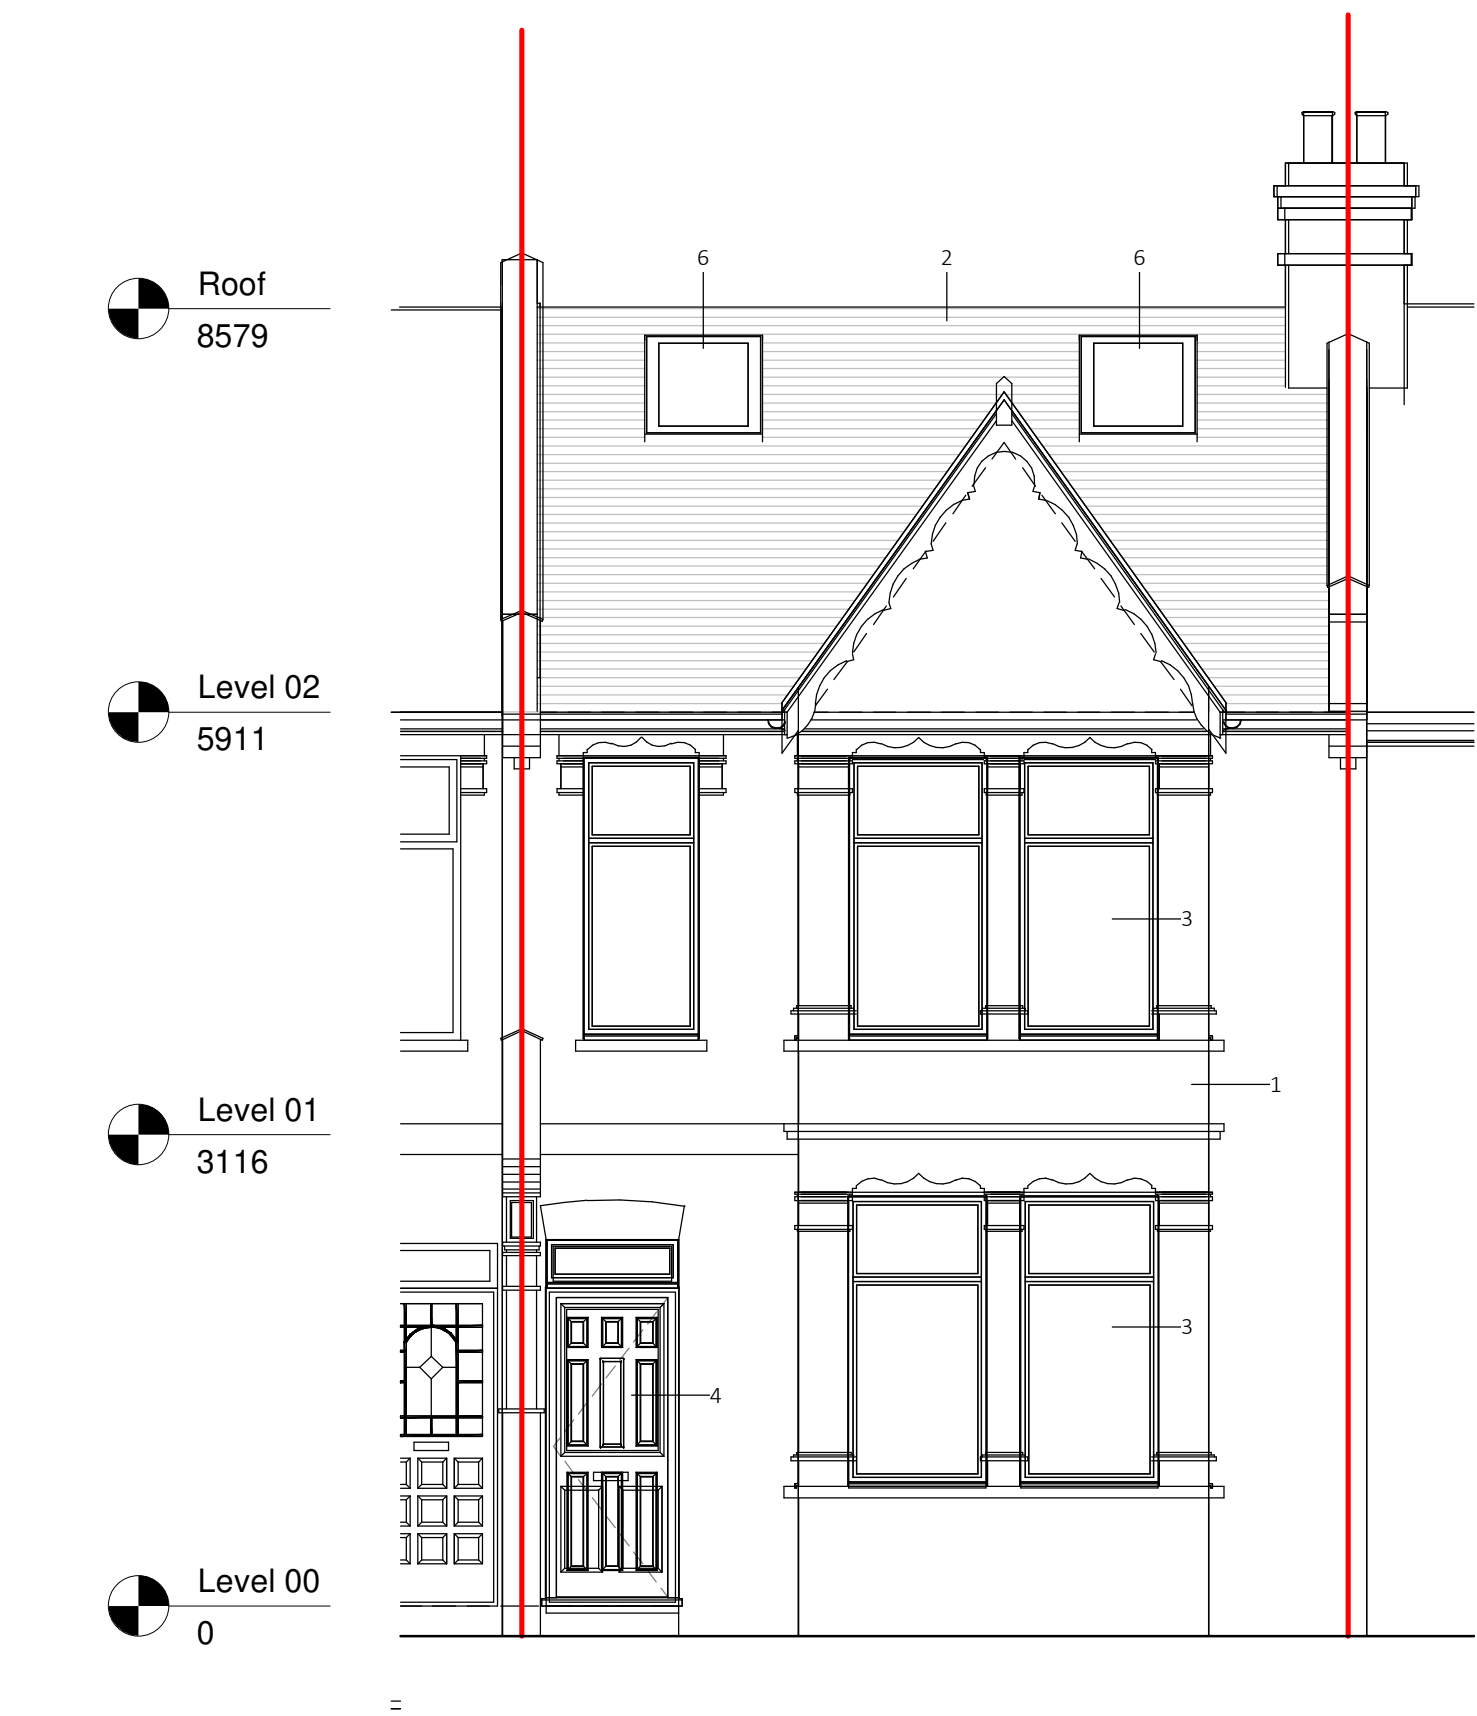

3 West - Proposed
1 : 50



4 South - Proposed
1 : 50

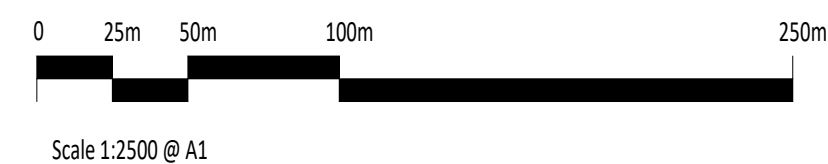

General Notes

The copyright of this drawing and design remains the intellectual property of the designers and may not be used without the written permission of Architecture for the Senses Limited. Do not Scale. Verify all dimensions on site before commencing work or preparing shop drawings. Report any discrepancies, errors or omissions to the designers and await further instructions before the commencement of works. All building materials, components and workmanship to comply with the appropriate public health acts, building regulations, British standards, codes of practice and the appropriate manufacturer's recommendations. Ensure all works are carried out within the prescribed hours of work and that all tools are of a non-percussive type where possible. Refer to the relevant drawings or method statement for all specialist work.

Materials:

1. Brick
2. Slate
3. Timber Window
4. Timber Door
5. Aluminium Window
6. Roof Light
7. Metal Cladding - Pigmento Red
8. Glazed Balustrade

Rev	Date	Description
P04	02.07.24	Planning Update
P03	12.03.24	Planning Submission
P02	14.11.23	Pre-Application
P01	13.10.23	Draft

Project	24 Radley Road	Date drawn	14/11/23
Drawing Title	Elevations Proposed	Drawn by	OS
		Checked by	MS
		Scale @ A1:	1 : 50

PLANNING				
Project	Origin	Volume	Level	
RR	FTS	XX	XX	
File type	Discipline	Sheet no	Stage	Rev
DR	A	02 002	S1	P04