

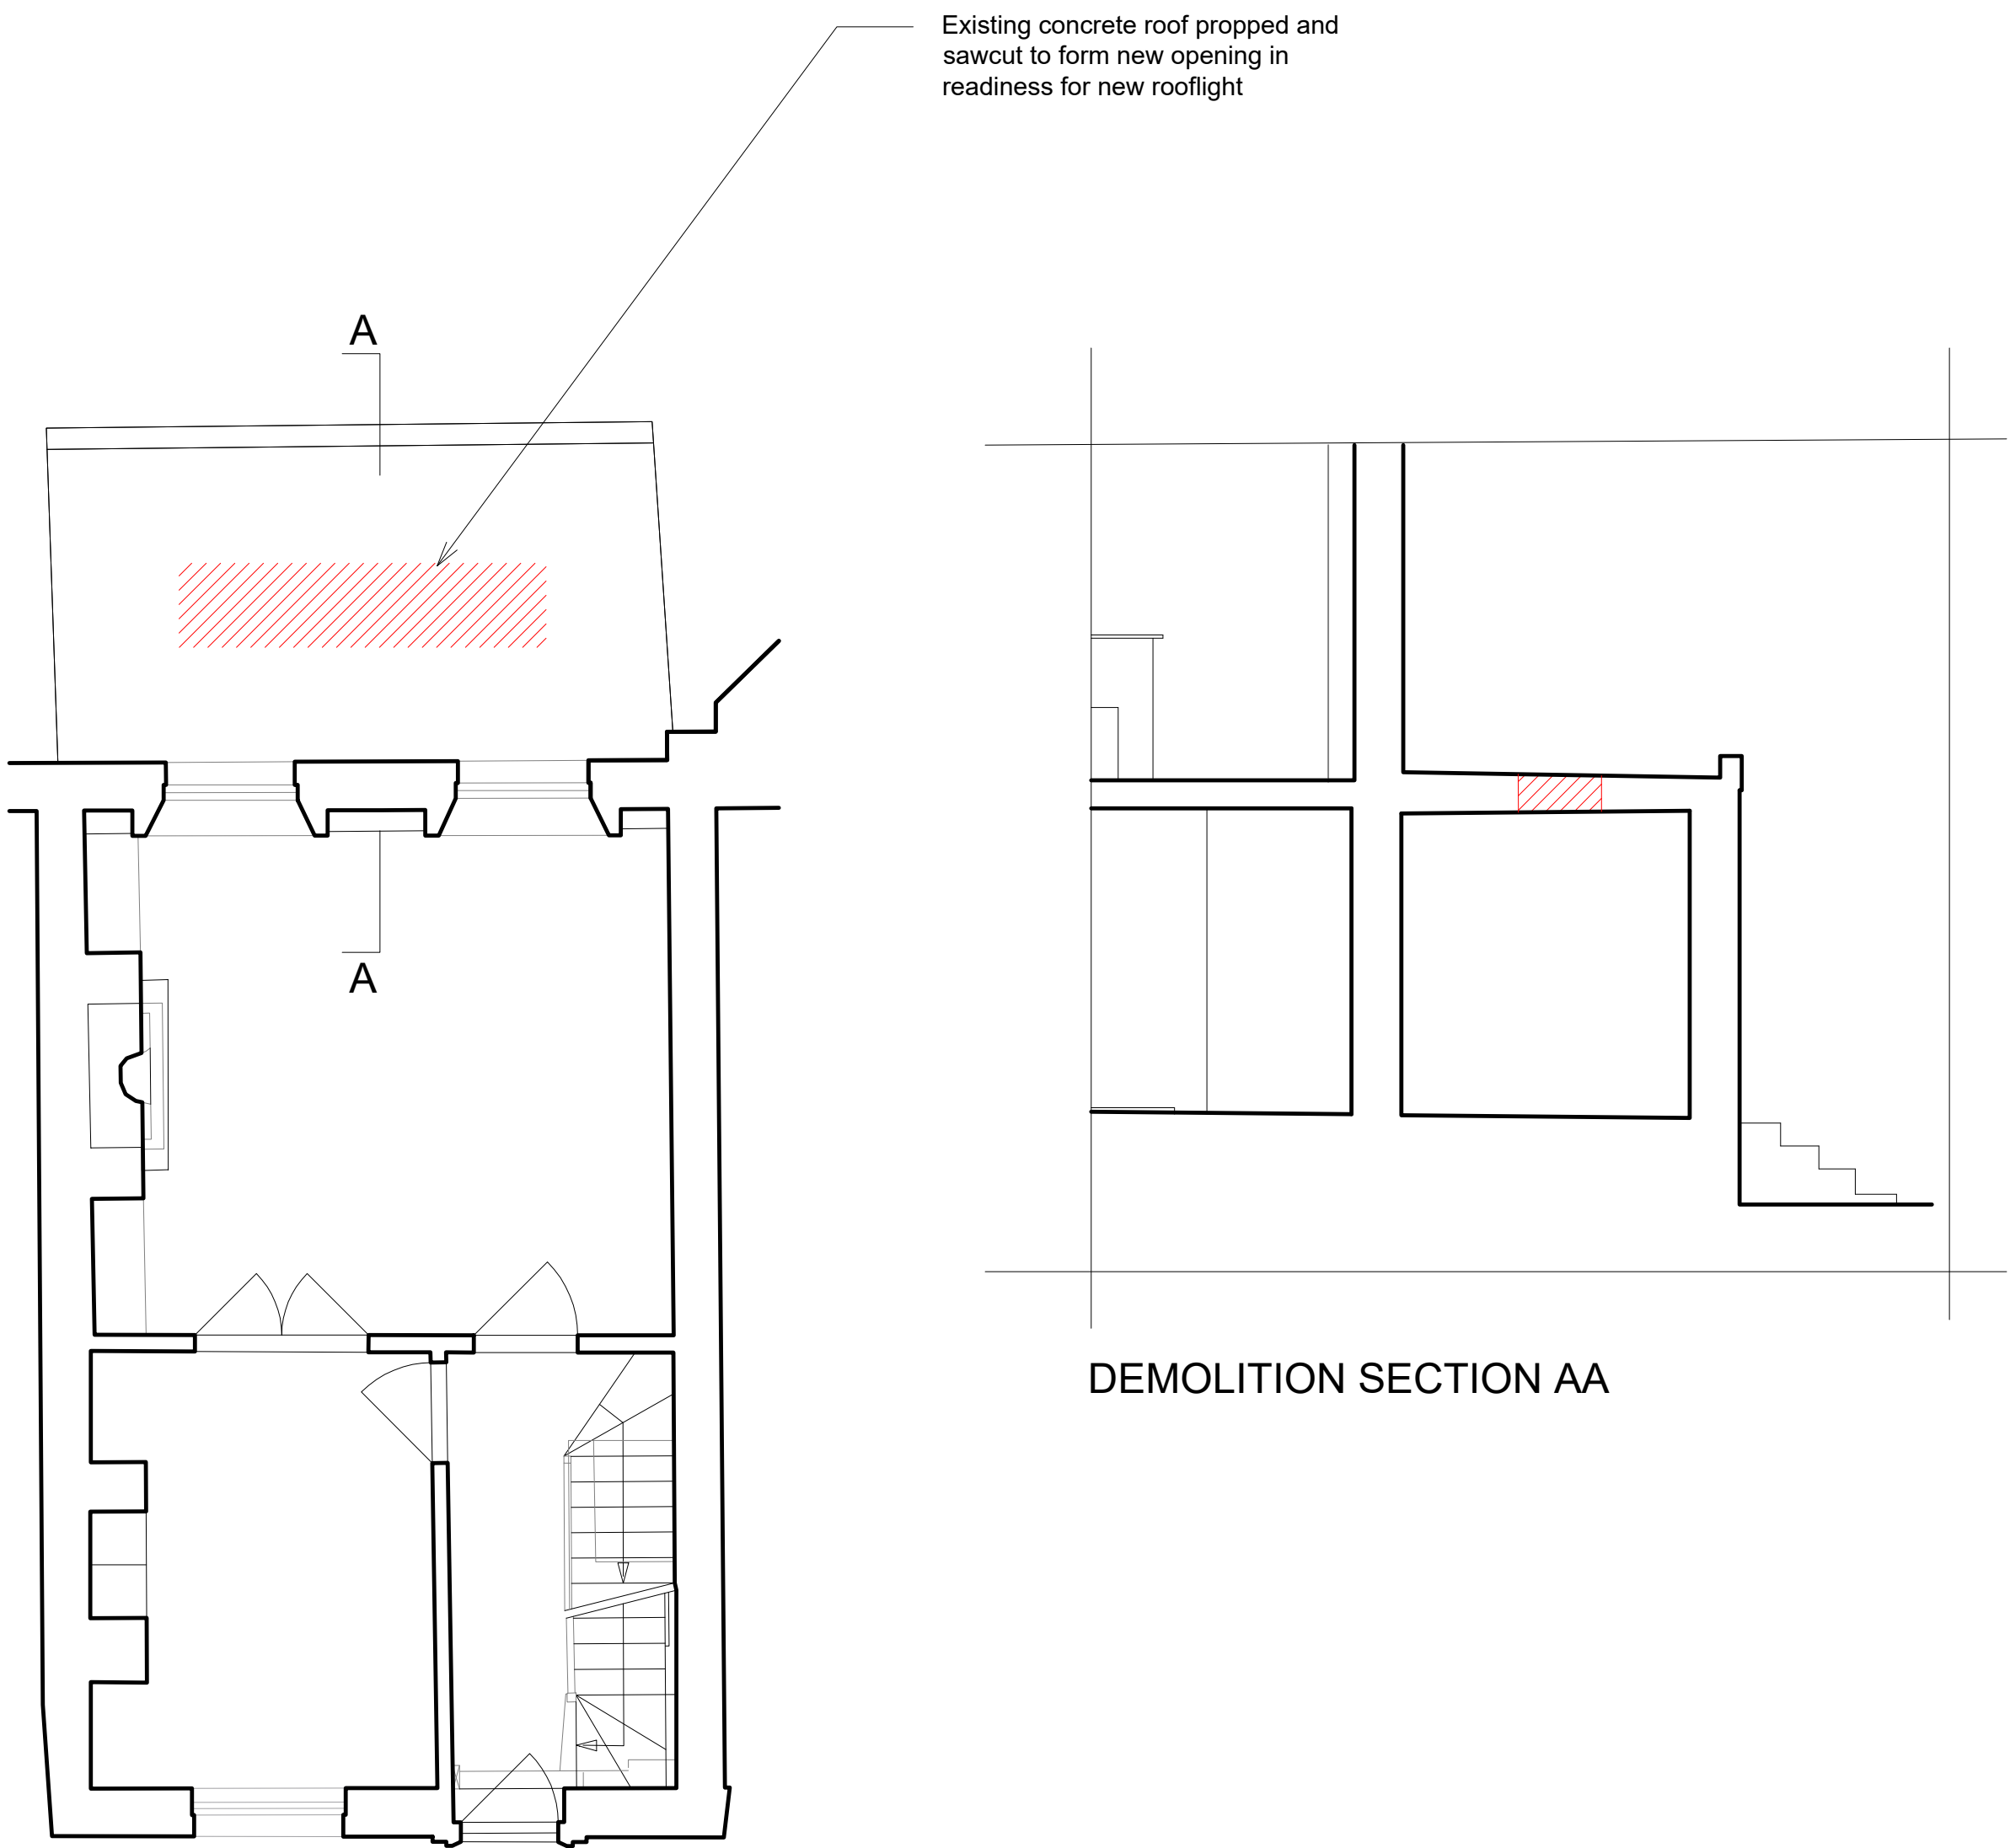


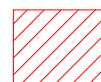

DEMOLITION PLAN

KEY



 Area to be removed

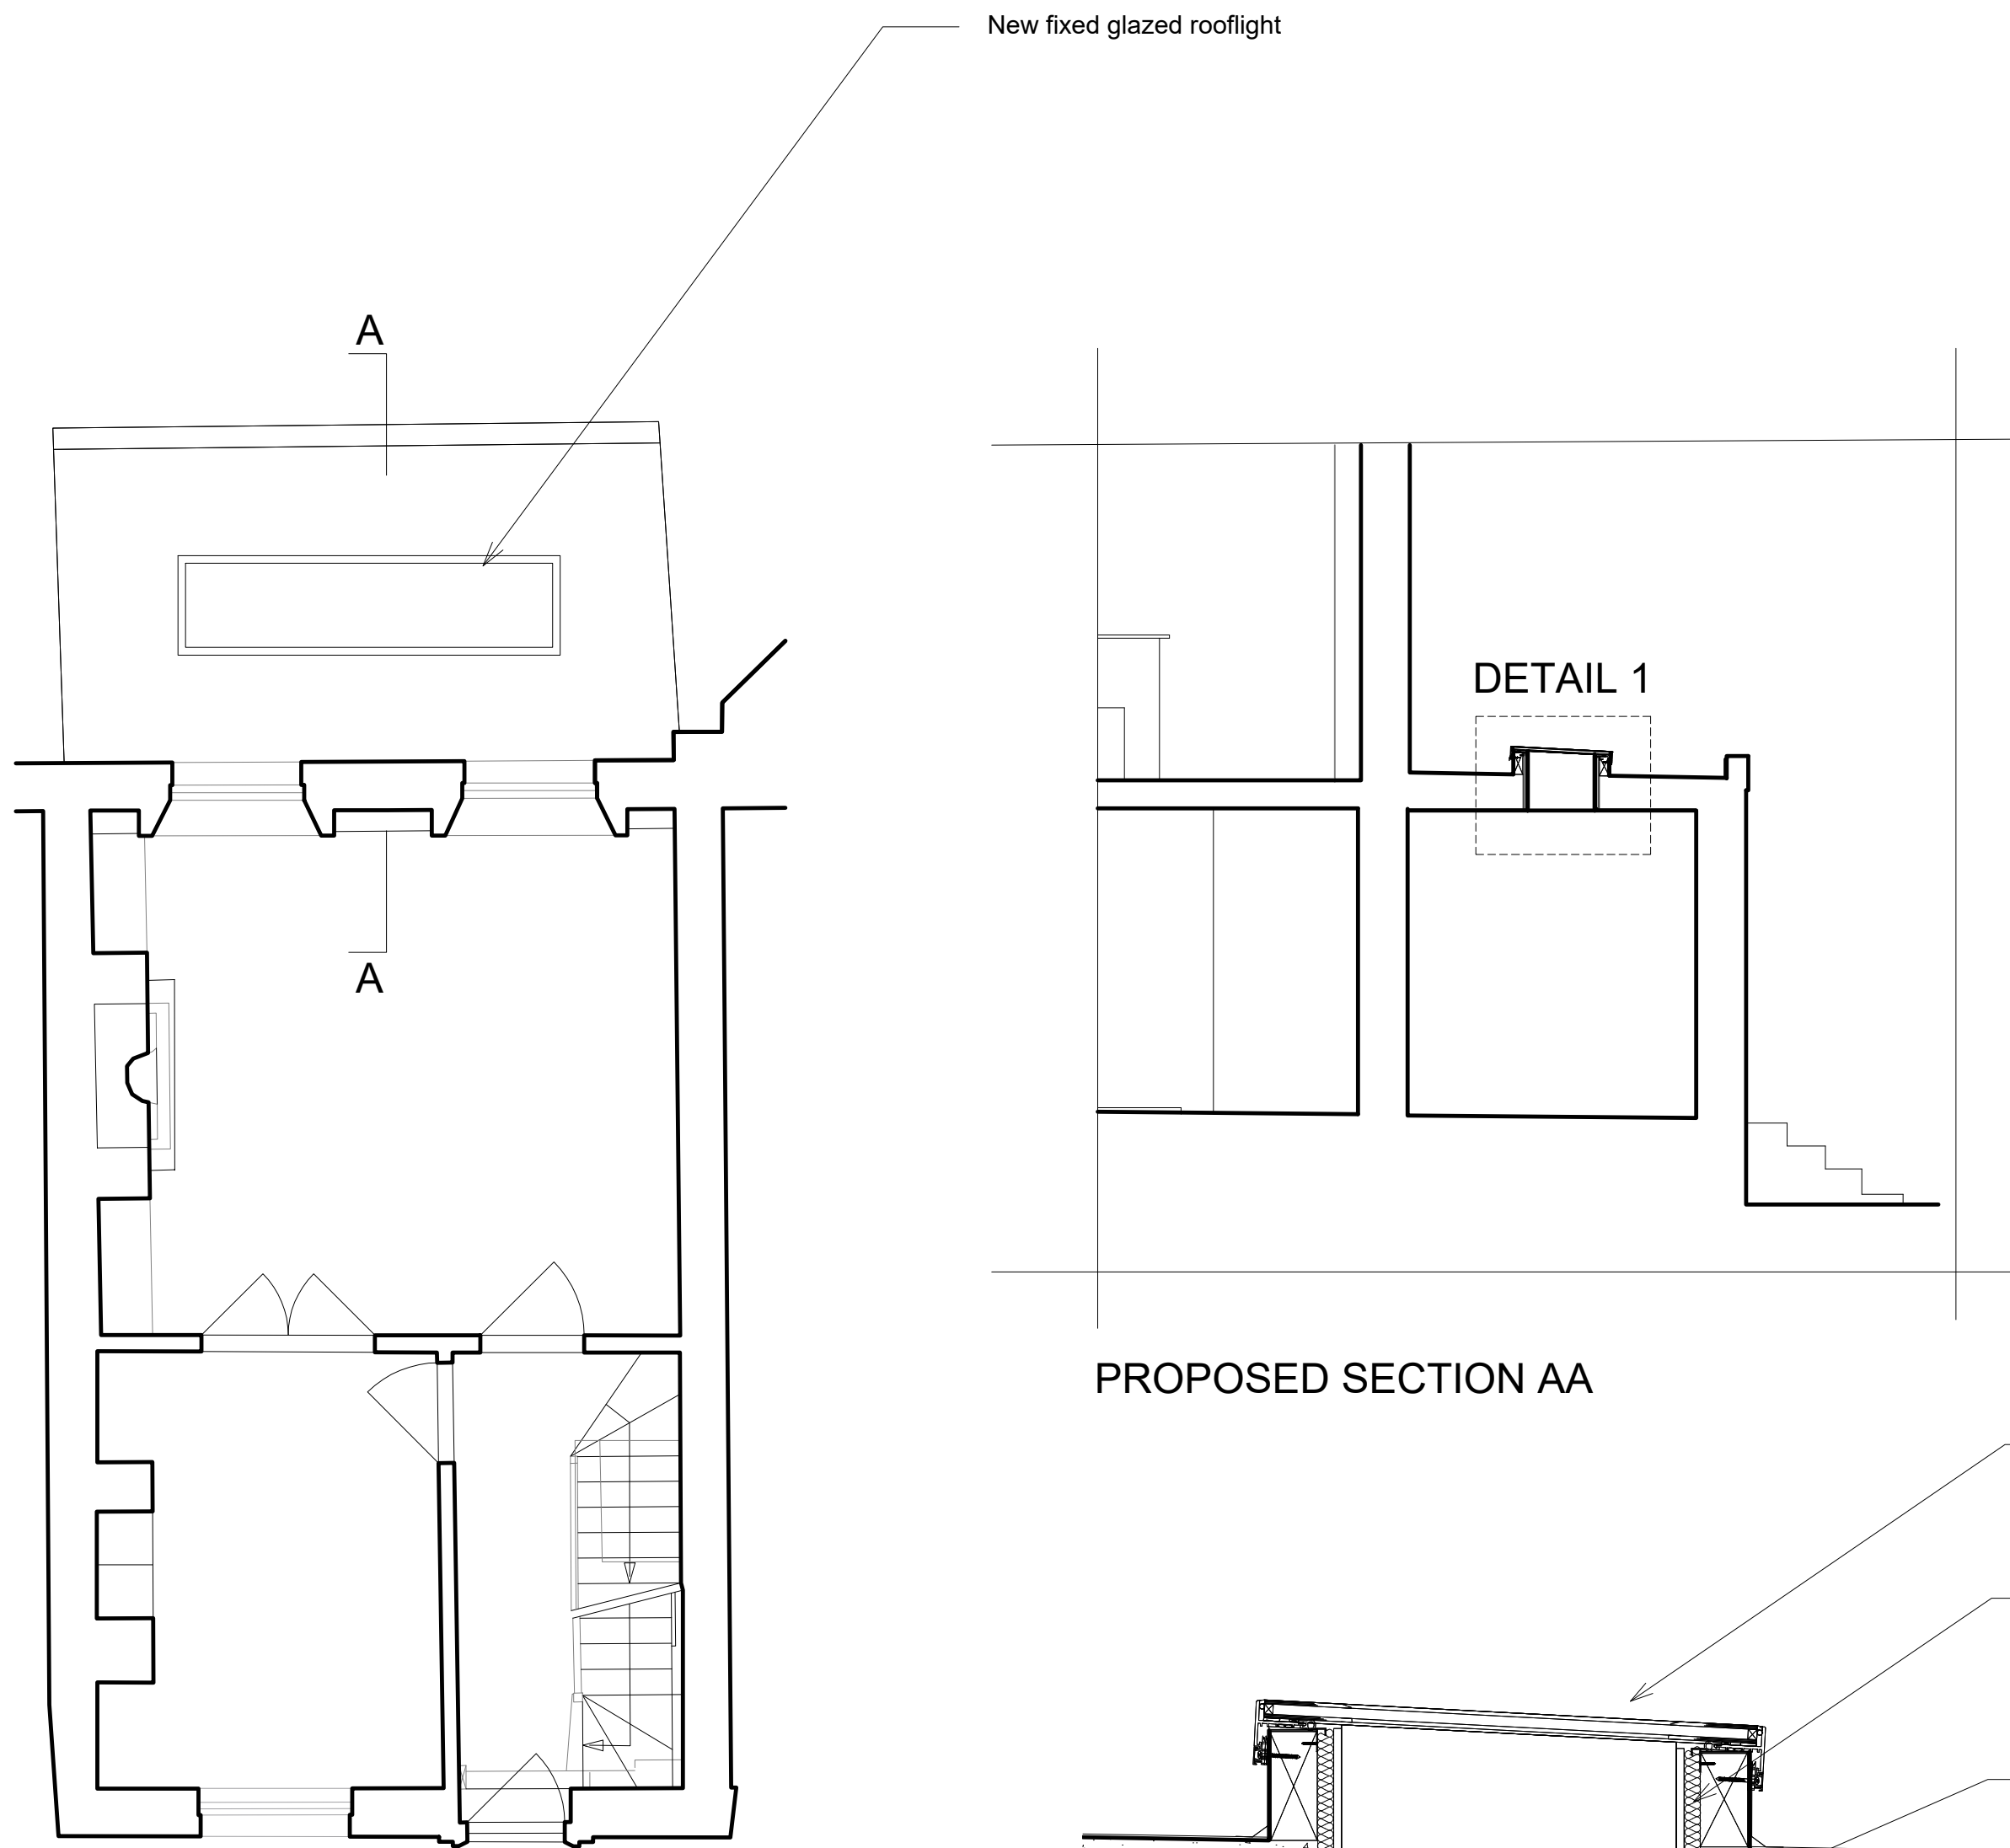

PROPOSED PLAN

PROPOSED SECTION AA

DETAIL 1

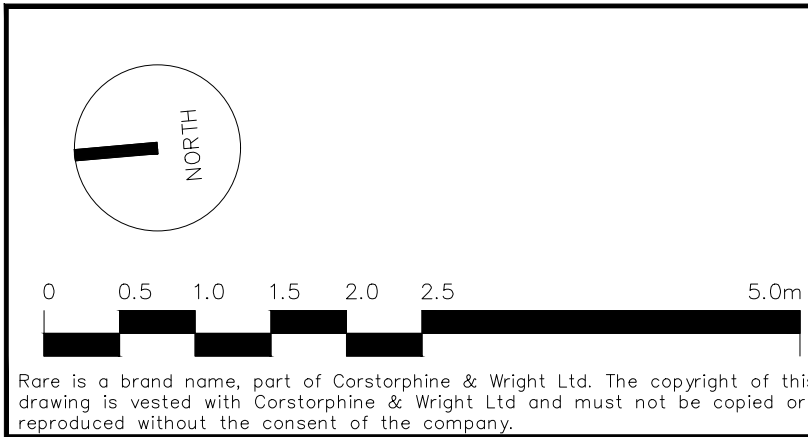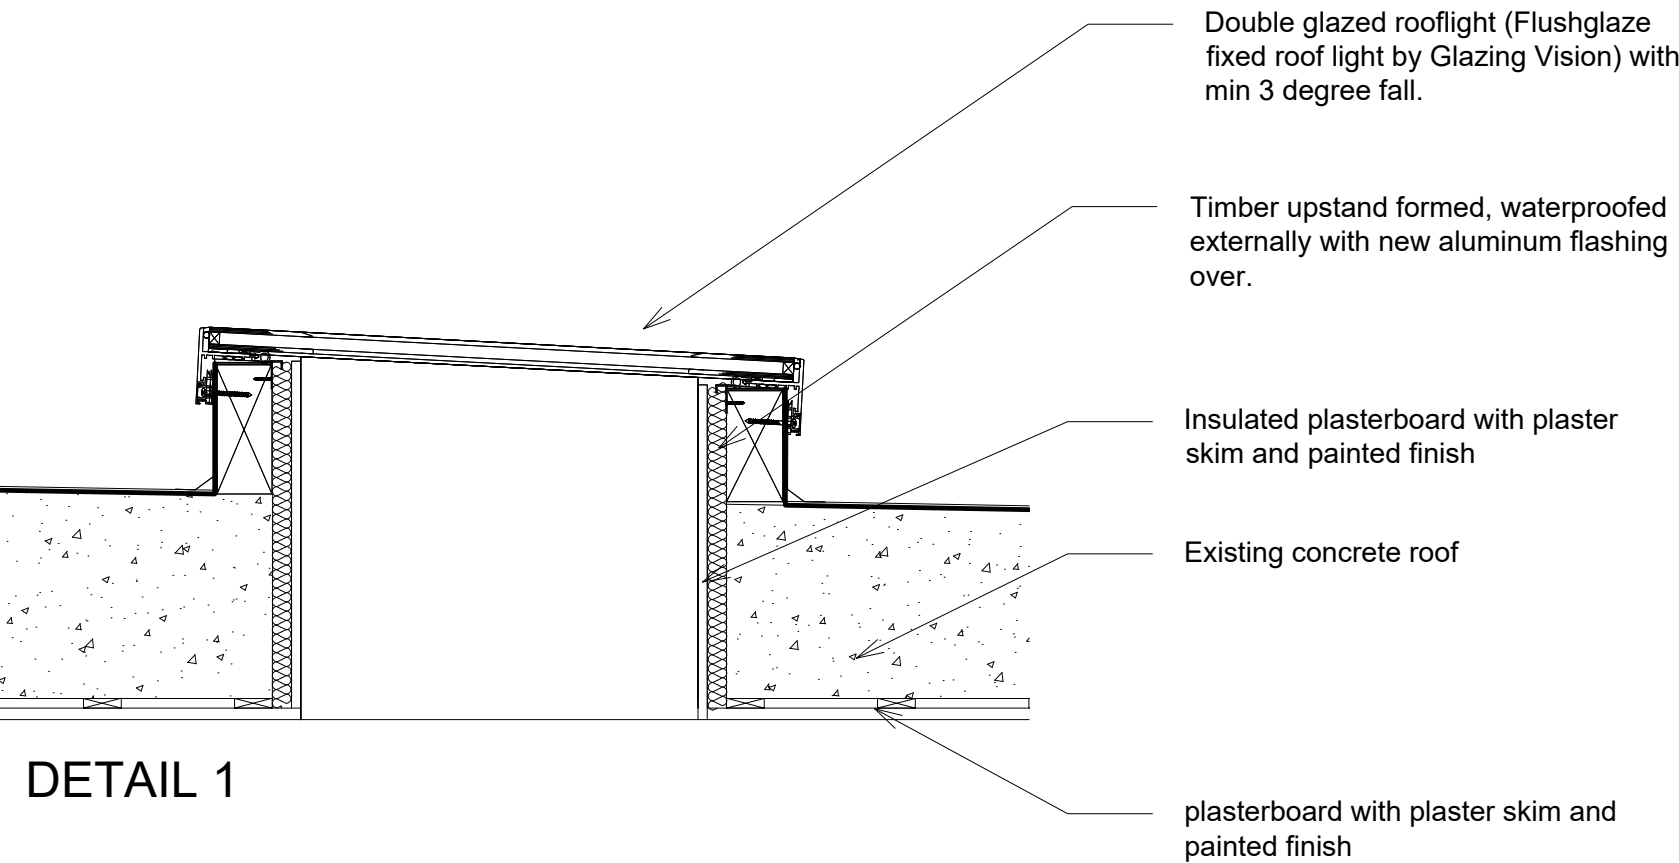

Rev.	Description	Date	Draw.	Chk.
------	-------------	------	-------	------

Client
Sophie Isherwood

Project
42 Southwood Lane
N6 5EB

Drawing Title
Proposed Rooflight to
rear extension

Drawing Status
PLANNING

Rare

21-27 Lamb's Conduit Street, Holborn, London, WC1N 3NL
020 7842 0820
rare-architects.co.uk

Drawing No. 24405 - 0212		Revision	
Drawn RS	Checked DC	Paper Size A1	Scale 1:50, 1:10
Date 15.07.24			