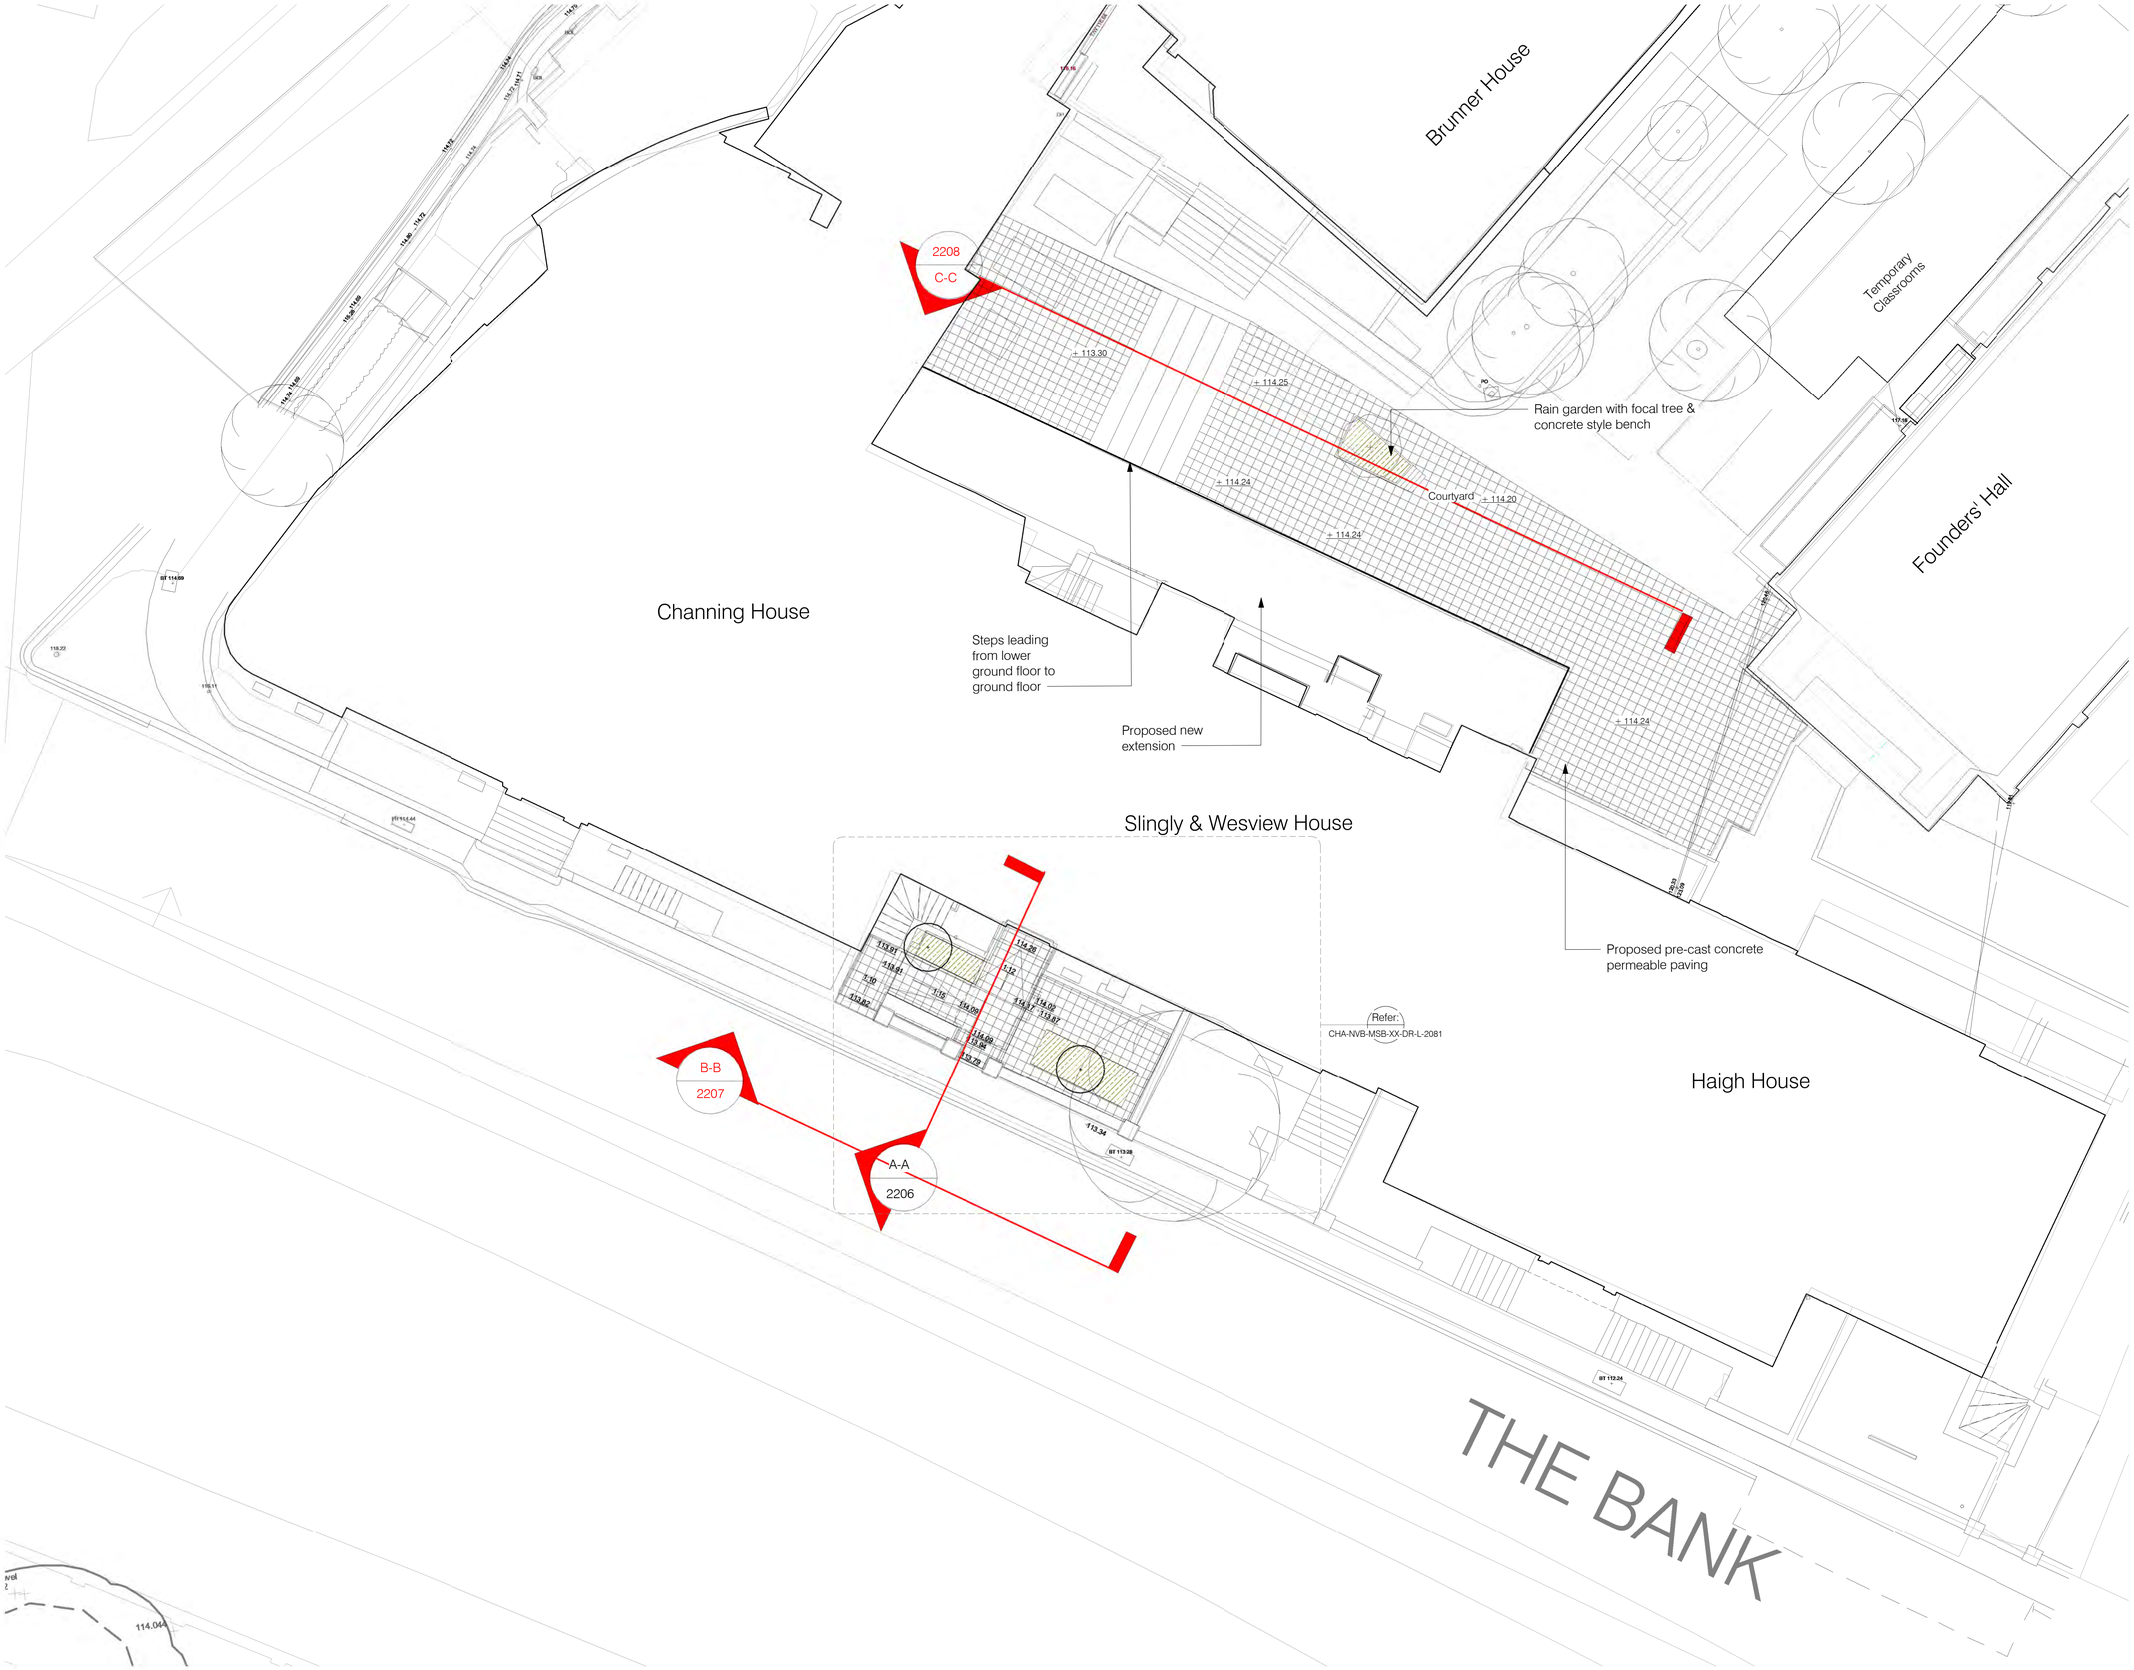

Copyright: Nugent Vallis Brierley LTD.
Trading As: NVB Architects and NVB Landscape
Registered: In the UK (2471929)

Address: Rook Lane Chapel, Bath Street
Frome, Somerset, BA11 1DN

Contact: 01373 468 030
mailbox@nvbarchitects.co.uk

Disclaimer: Responsibility will not be accepted for errors made in scaling from this drawing. Figured dimensions only must be used

Scale: 1:100 @ A1 (1:200 @ A3)

1 2 3 4 5 6 7 8 9 10m

KEY

- Planting Beds/ Rain Gardens
- Existing tree
- Proposed tree
- Proposed pre-cast concrete permeable paving

Rev.	Description	Date
P01	Planning Issue	27/02/2024

Client & Project
Channing School
Main School Building

Document Title
Proposed Site Plan

Project Stage	Purpose	Scale
RIBA 3	Planning Issue	1:100 @A1

Document Reference.	Revision	Status
CHA-NVB-MSB-XX-DR-L-2105	P01	S2

NVB Landscape
ROOK LANE

NVB Project Ref. - 2231