
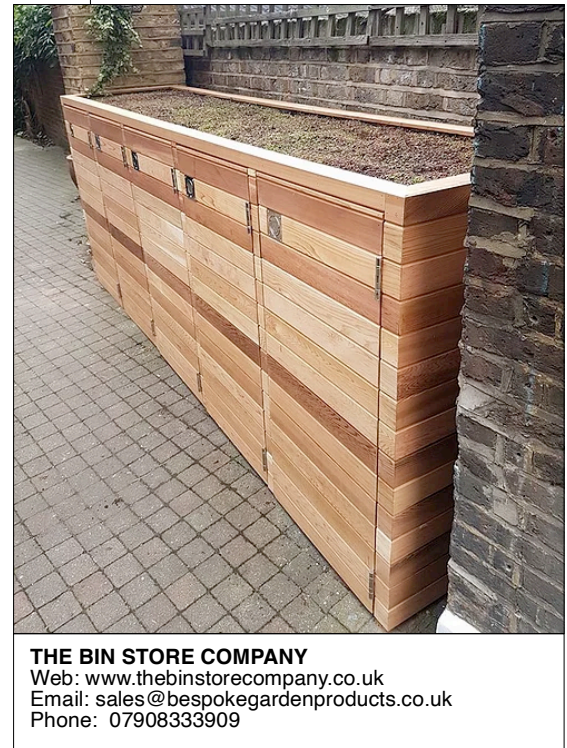
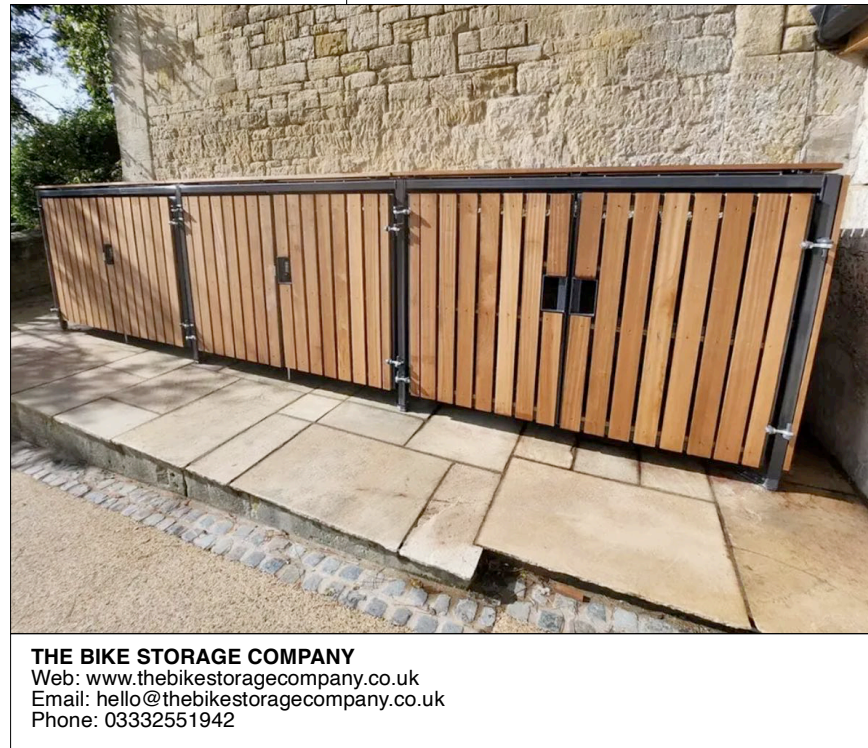
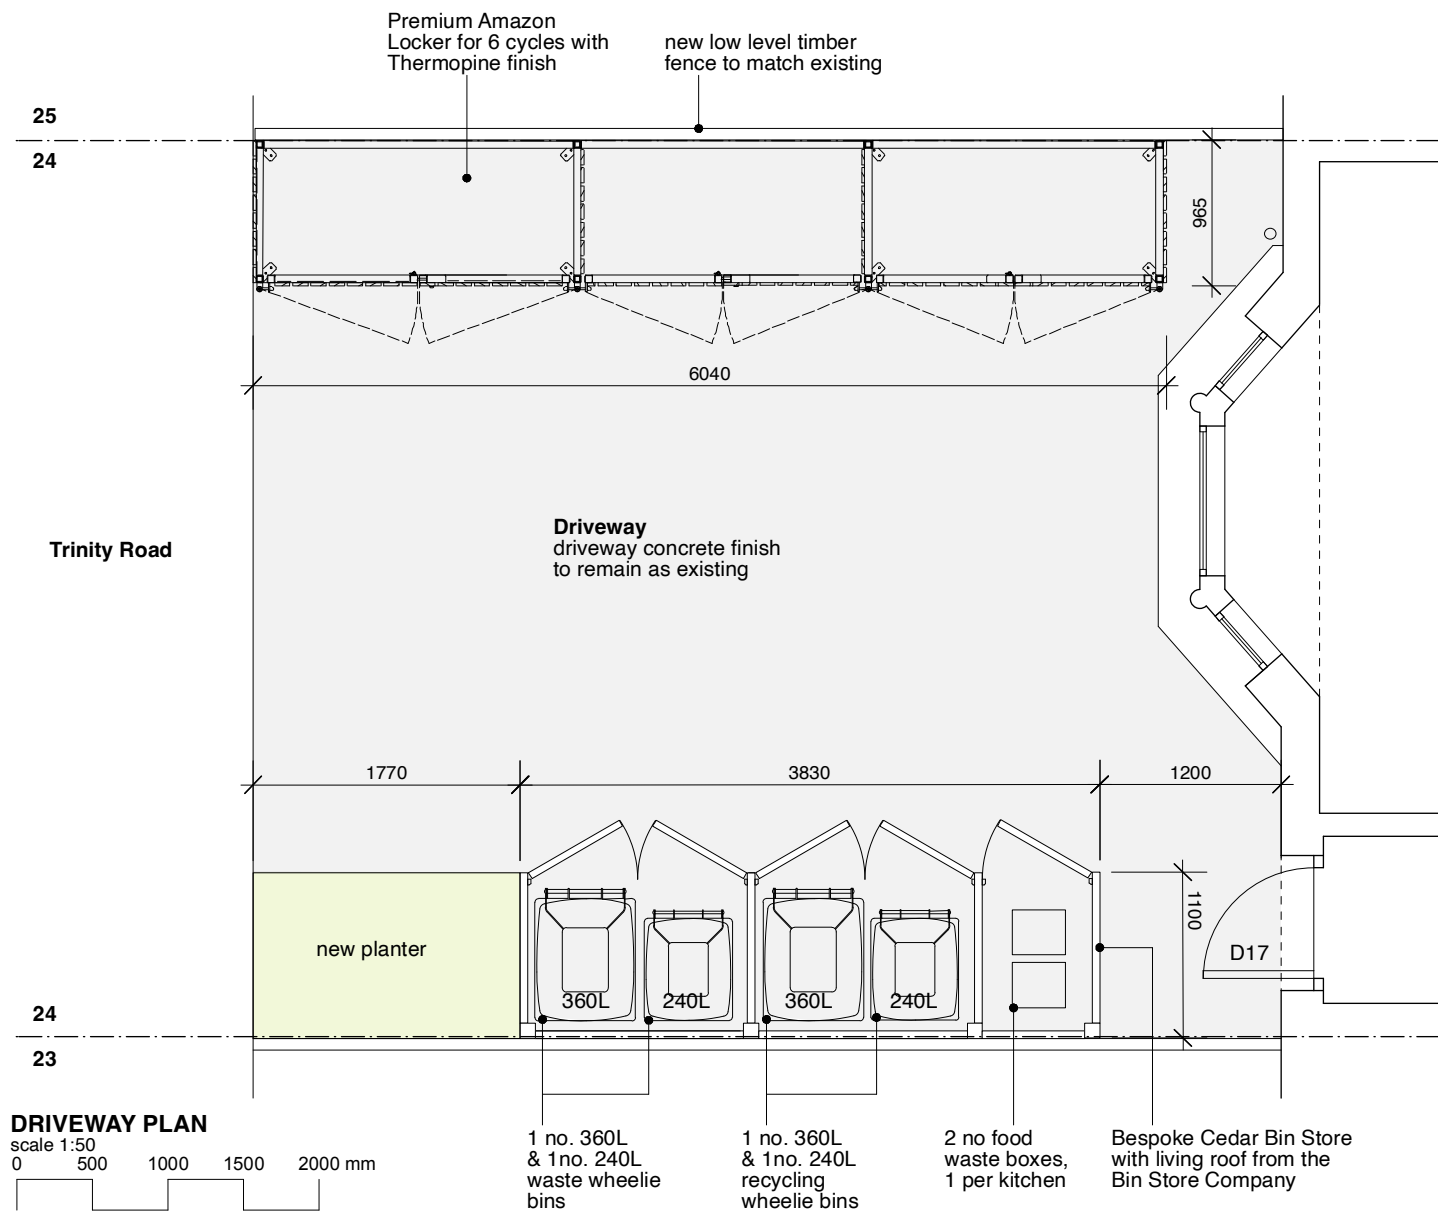


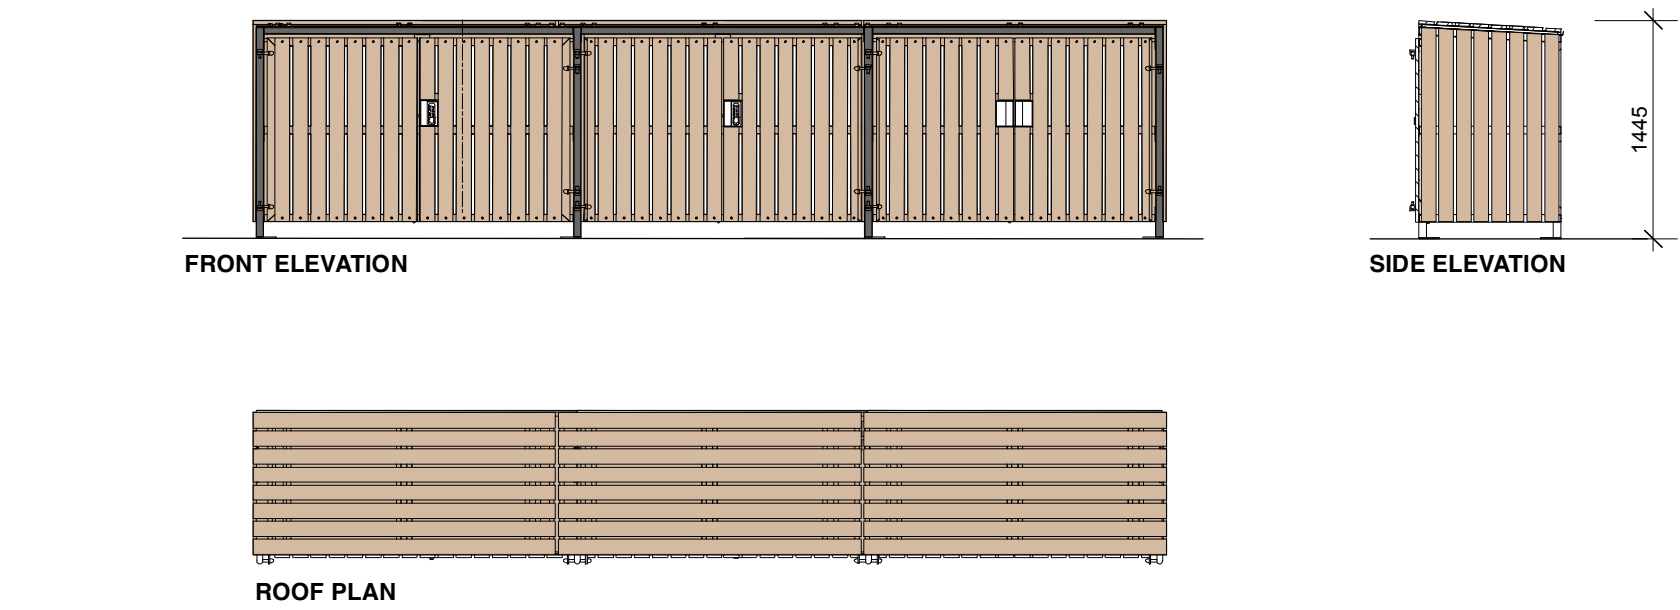

GLA Architecture and Design
Southgate Office Village, Block E,
286A Chase Road, London, N14 6HF
T 020 8886 5100 E g@glaad.co.uk

Revision: **B1**: 24.07.24: dk : Bike storage amended & bin storage details added. Drawing size & title amended.

Client
ECCLESIASTICAL AND THEOLOGICAL SEMINARY OF THE ARCHDIOCESE OF THYATEIRA AND GREAT BRITAIN

Main Contractor

Project
CONVERSION OF A HOUSE INTO A HOUSE OF MULTIPLE OCCUPANCY (HMO), DEMOLITION OF SINGLE STOREY REAR EXTENSIONS AND REBUILD, LOFT EXTENSION, REMOVAL OF CHIMNEY BREASTS, DAMP PROOFING AND EXTERIOR WORKS TO NO.24 TRINITY ROAD, LONDON N22 8LB

Drawing Title
PROPOSED CYCLE & REFUSE STORAGE DETAILS

Scale 1:50 @ A2	Date August 2021	Drawn By DK
Project No. 2014	Drawing No. 44	Rev. B1

DO NOT SCALE THIS DRAWING.
ALL DIMENSIONS TO BE CHECKED ON SITE

DRAWING STATUS

A SCHEME - Outline/Scheme drawings for proposals, budgets, etc.

B DESIGN DEVELOPMENT - Evolving final design drawings for approvals, tenders, billing etc.

C CONSTRUCTION - Fully developed drawings issued under instruction for construction.

ONLY STATUS 'C' DRAWINGS TO BE USED FOR CONSTRUCTION PURPOSES