




Trinity
Road

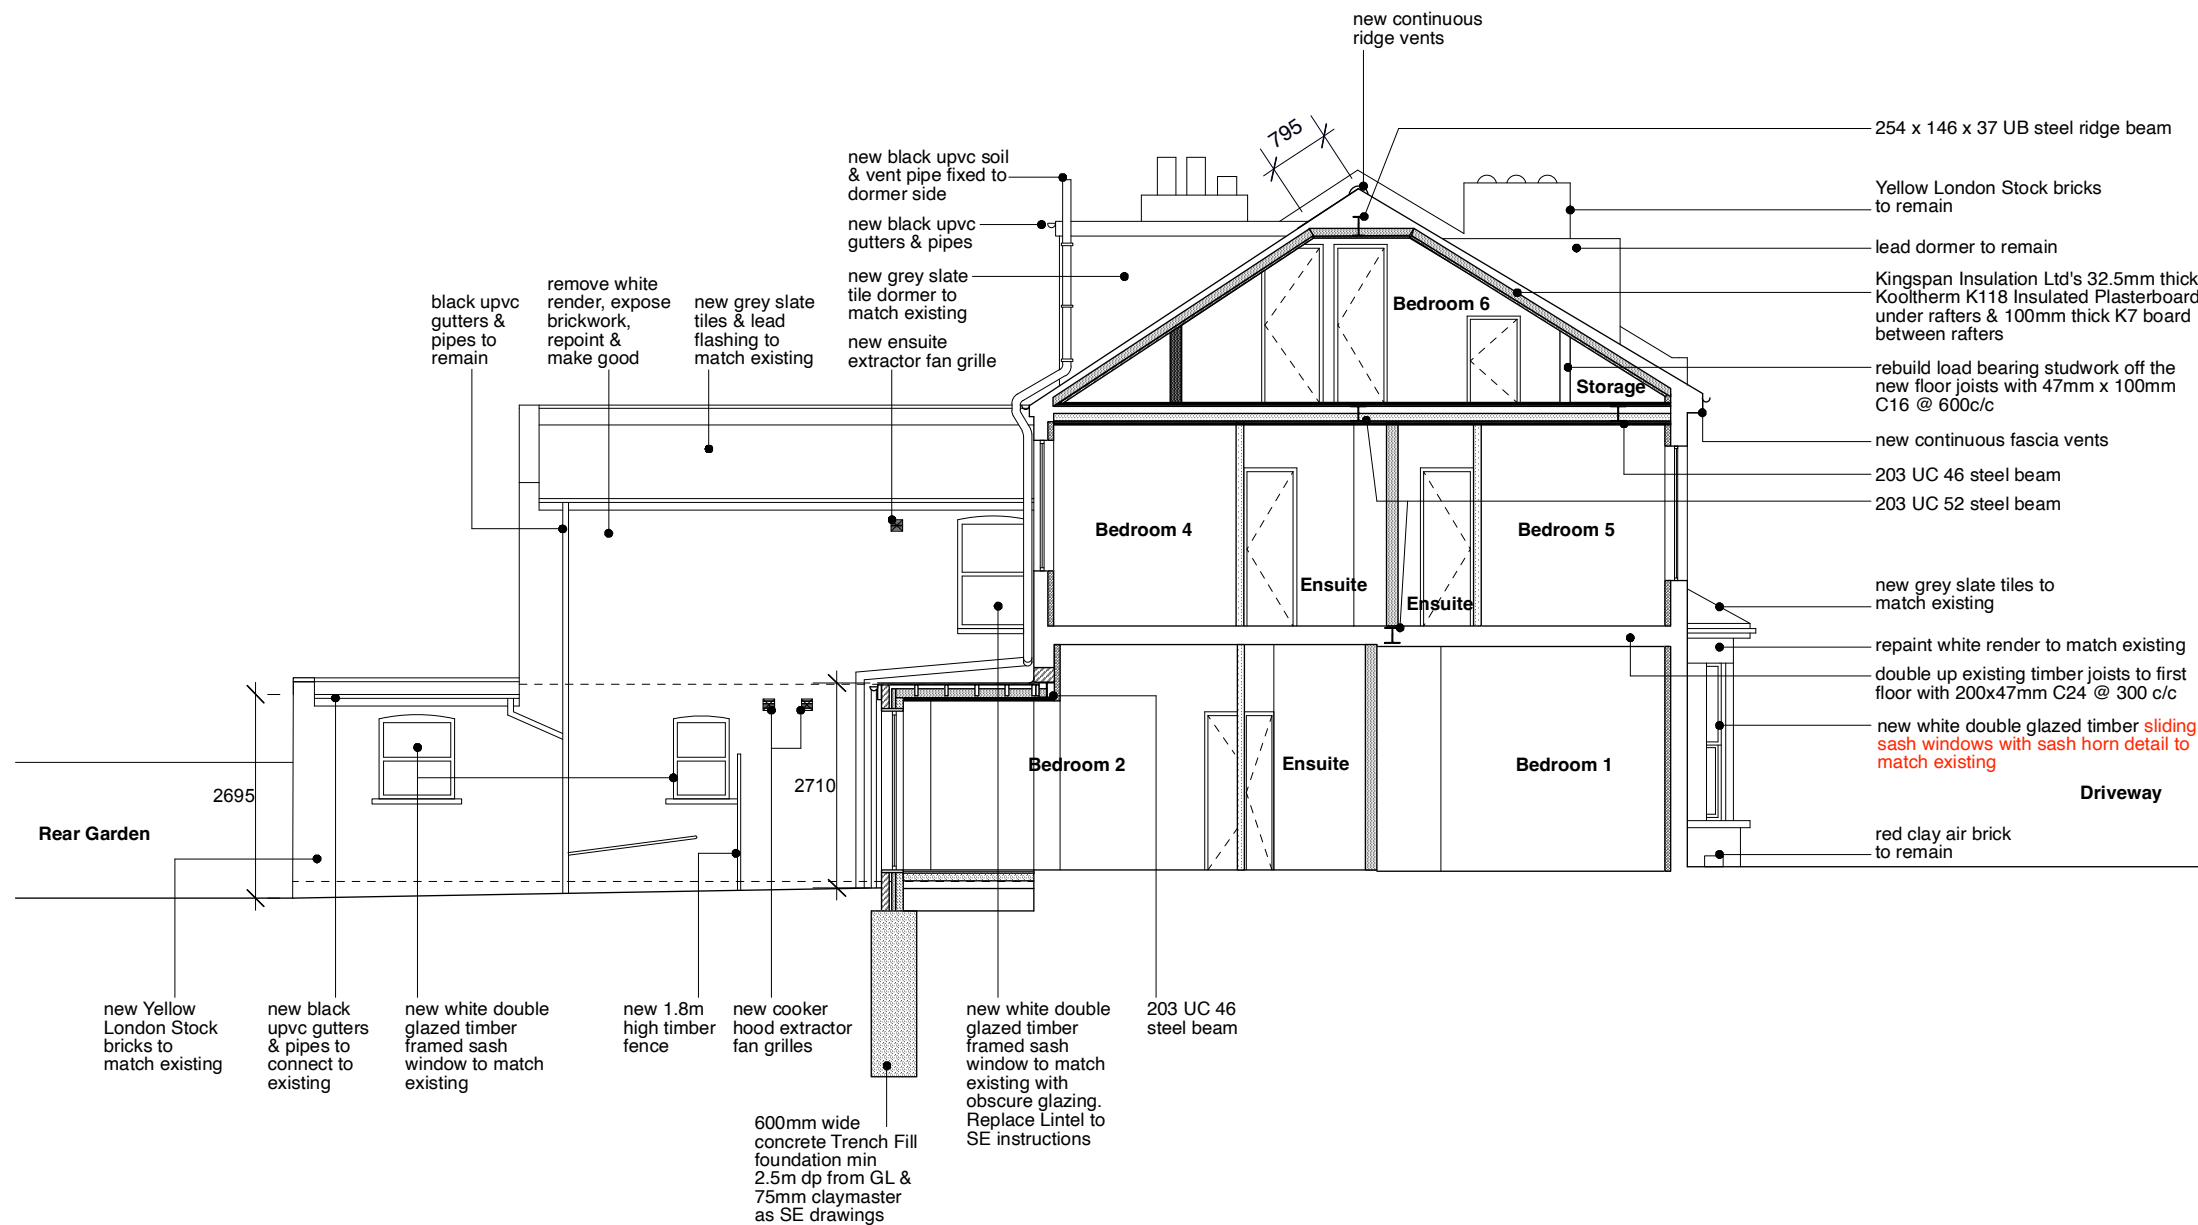

GLA Architecture and Design

Southgate Office Village, Block E,
286A Chase Road, London, N14 6HF
T 020 8886 5100 E g@glaad.co.uk
Revision: **B2**: 29.07.24: dk : Front window amended.
Revision: **B1**: 13.04.21: dk : Soil & vent pipe added.
Revision: **B-**: 09.02.21: it : Drawing status amended to 'B' for
Building Control Submission
Revision:- **A1**: 07.10.20: dk : Ridge dimension added in red

Client ECCLESIASTICAL AND THEOLOGICAL SEMINARY OF THE ARCHDIOCESE OF THYATEIRA AND GREAT BRITAIN		
Main Contractor		
Project CONVERSION OF A HOUSE INTO A HOUSE OF MULTIPLE OCCUPANCY (HMO), DEMOLITION OF SINGLE STOREY REAR EXTENSIONS AND REBUILD, LOFT EXTENSION, REMOVAL OF CHIMNEY BREASTS, DAMP PROOFING AND EXTERIOR WORKS TO NO.24 TRINITY ROAD, LONDON N22 8LB		
Drawing Title PROPOSED SECTION BB		
Scale 1:100 @ A3	Date June 2020	Drawn By DK
Project No. 2014	Drawing No. 15	Rev. B2
DO NOT SCALE THIS DRAWING. ALL DIMENSIONS TO BE CHECKED ON SITE		
DRAWING STATUS		
A SCHEME - Outline/Scheme drawings for proposals, budgets, etc.		
B DESIGN DEVELOPMENT - Evolving final design drawings for approvals, tenders, billing etc.		
C CONSTRUCTION - Fully developed drawings issued under instruction for construction.		
ONLY STATUS 'C' DRAWINGS TO BE USED FOR CONSTRUCTION PURPOSES		

PROPOSED SECTION BB
scale 1:100

