



Existing




Proposed

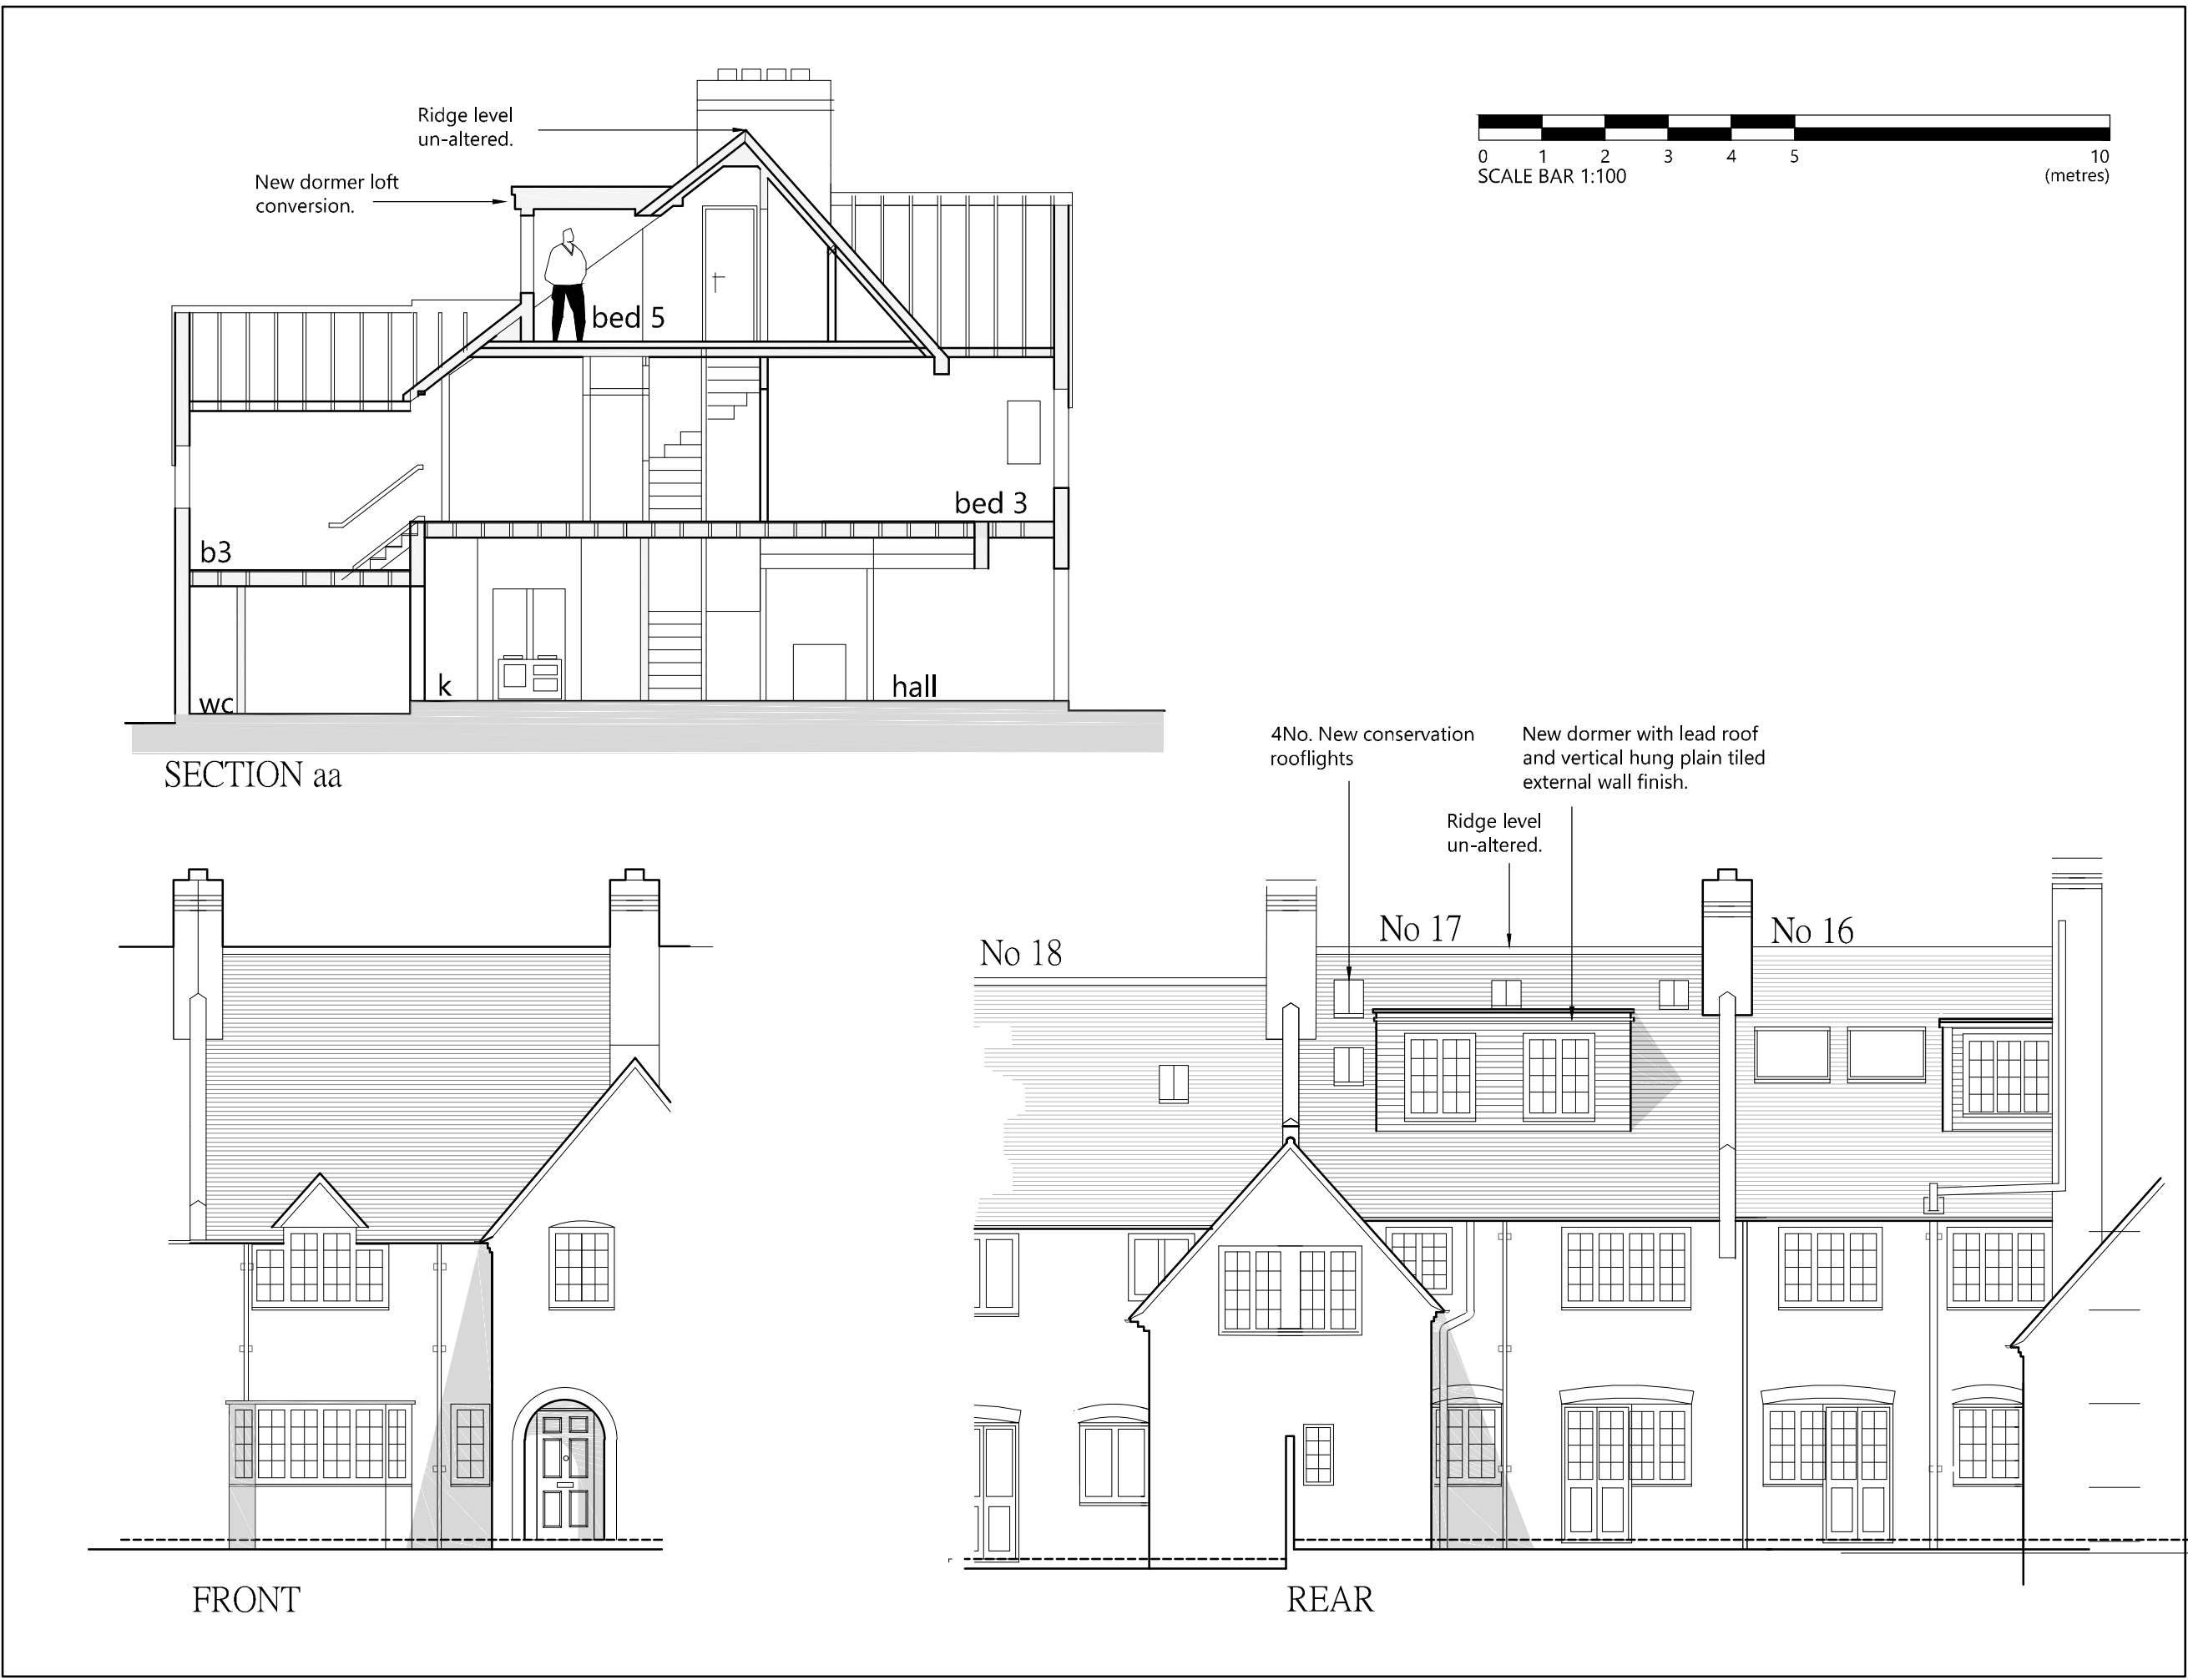

Existing

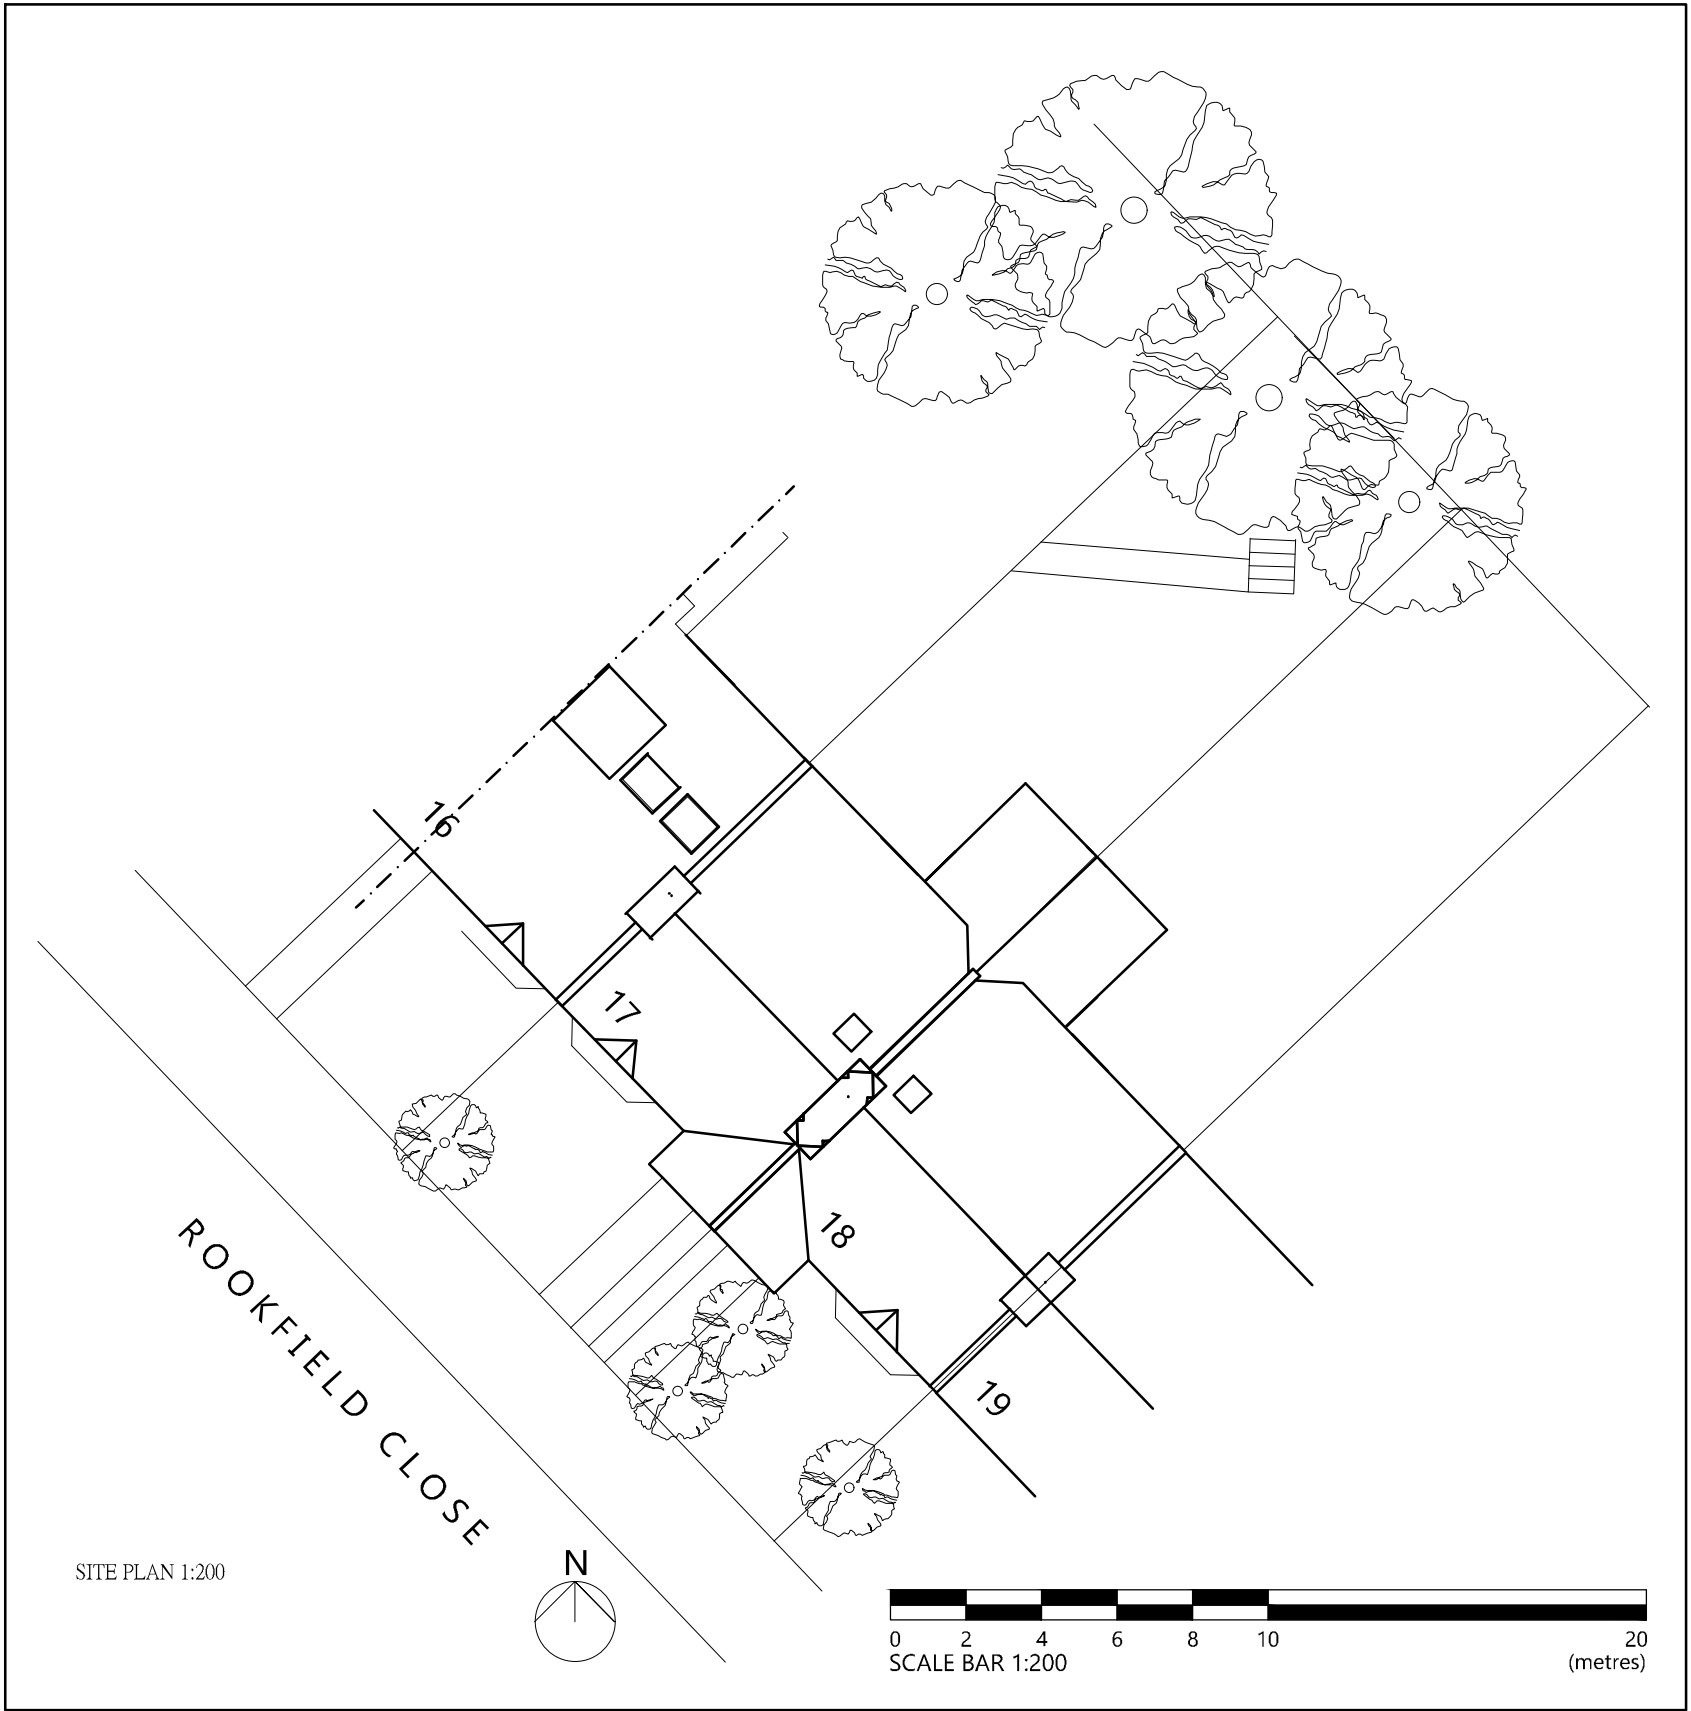

Proposed

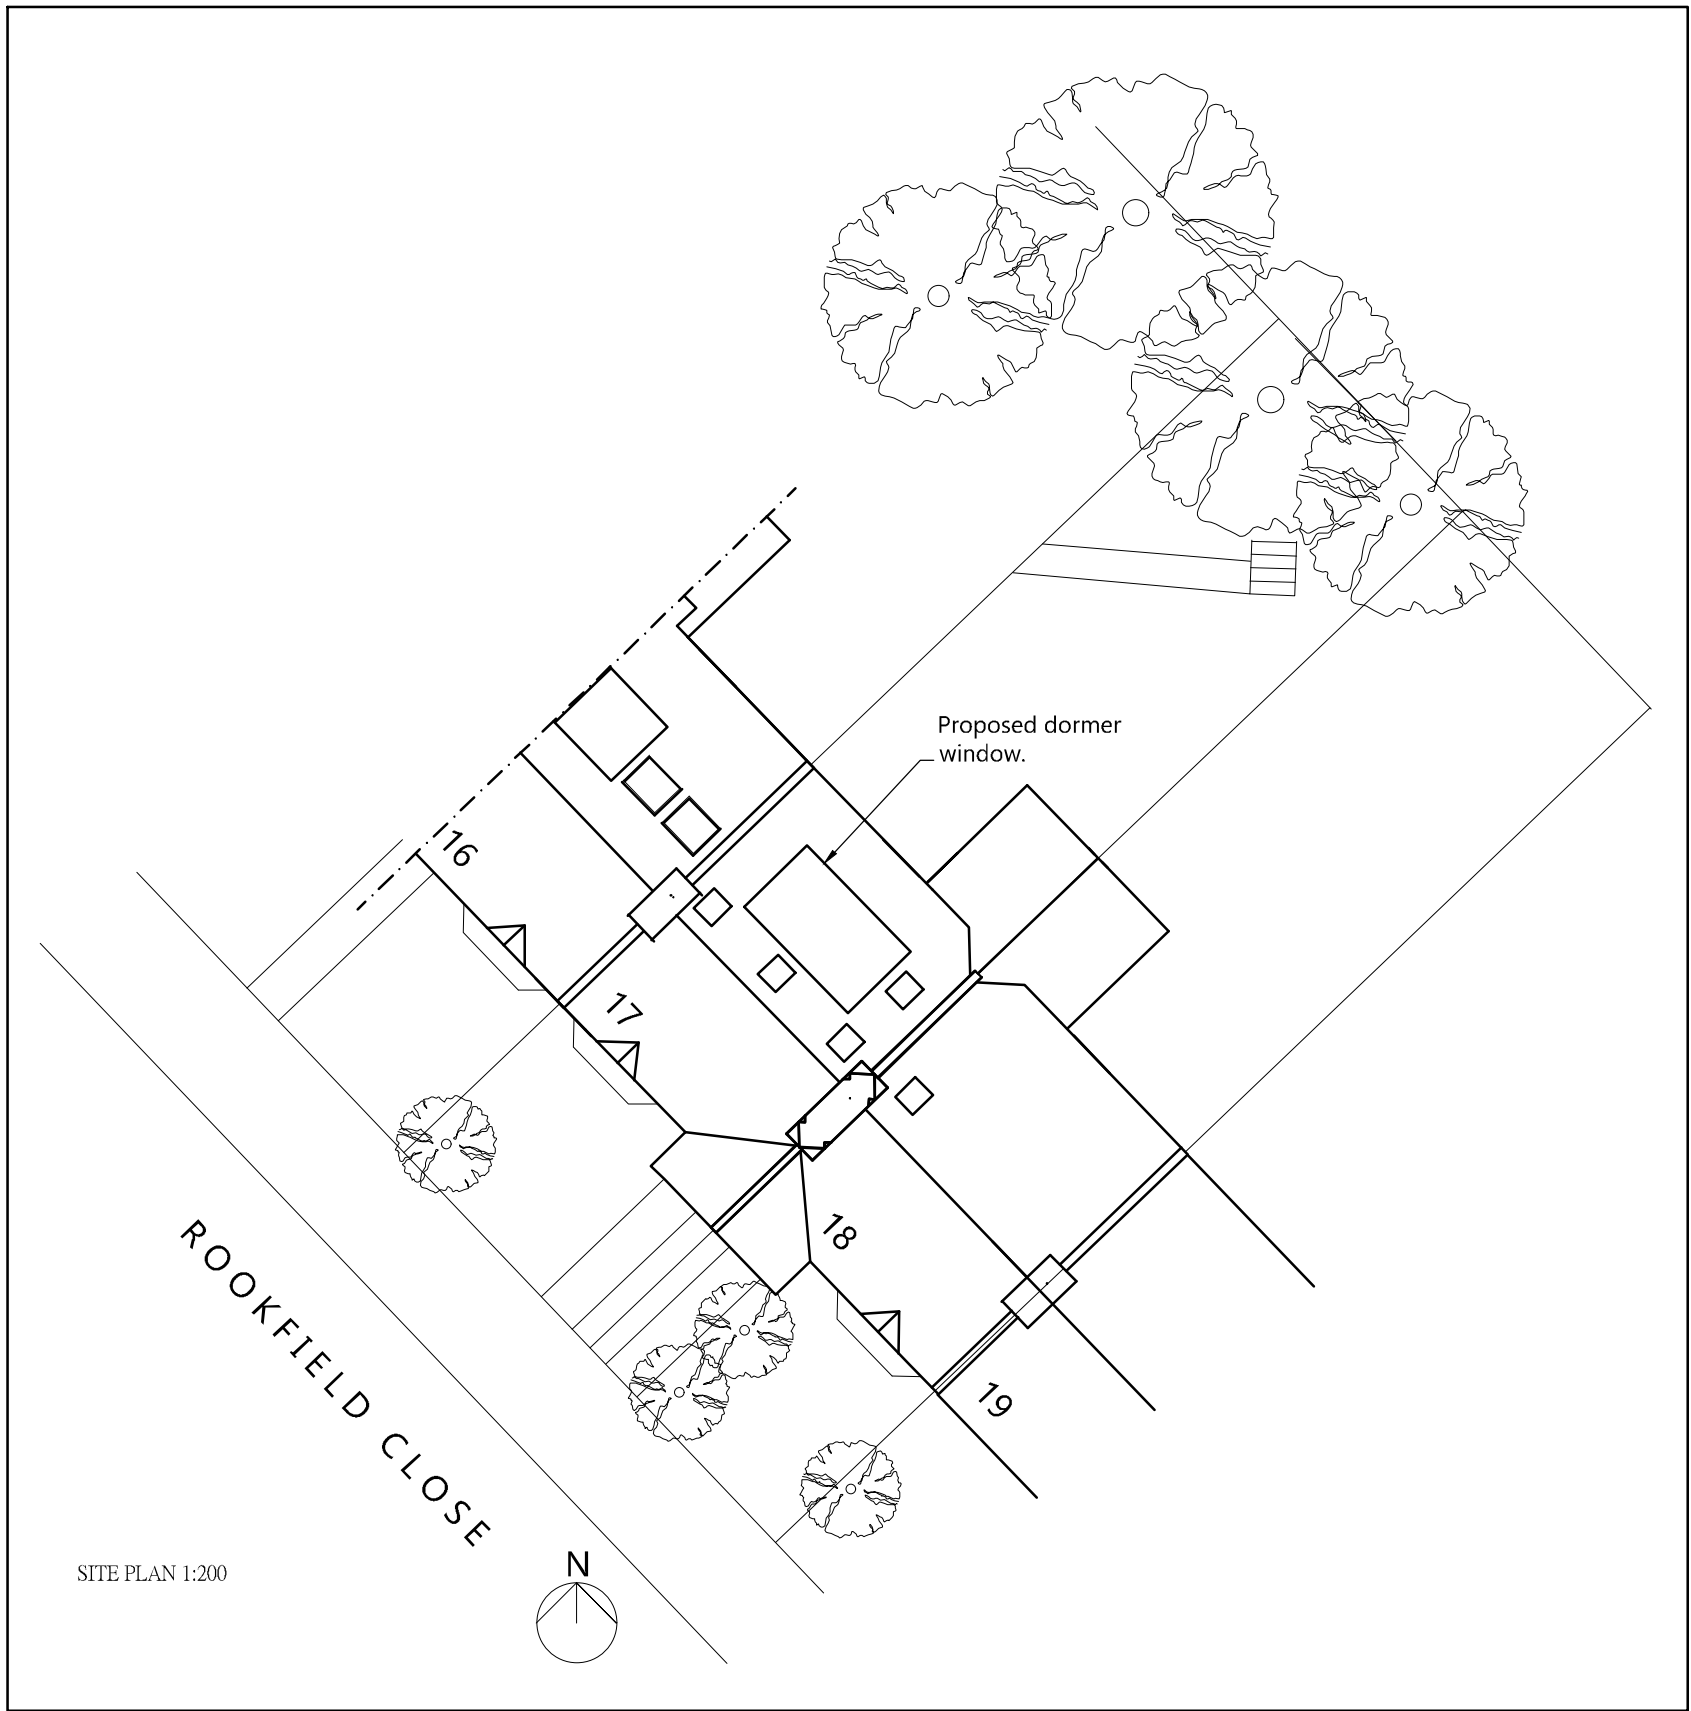

P3	13.07.24	Note added to ridge level.	RJC	RJC
P2	12.06.24	Dormer rear projection reduced.	RJC	RJC

Rev.	Date	Details	Drawn	Checked
------	------	---------	-------	---------

Nicholas Jacob Architects
Architecture • Conservation • Interiors

The Chelsea 5 Wharfedale, Ipswich, IP4 1AS
01473 221150

Issued for:

PLANNING

Client/Project:
Mr & Mrs H Jenner
17 Rookfield Close, N10 3TR

Drawing title:
Elevations and block plans existing and proposed.

Project number:	Drawing number:	Revision:
23029	02	P3
Scale:	Drawn By:	Checked By:
1:100, 1:200@A1	RC	RC
		Date:
		01.12.2023