



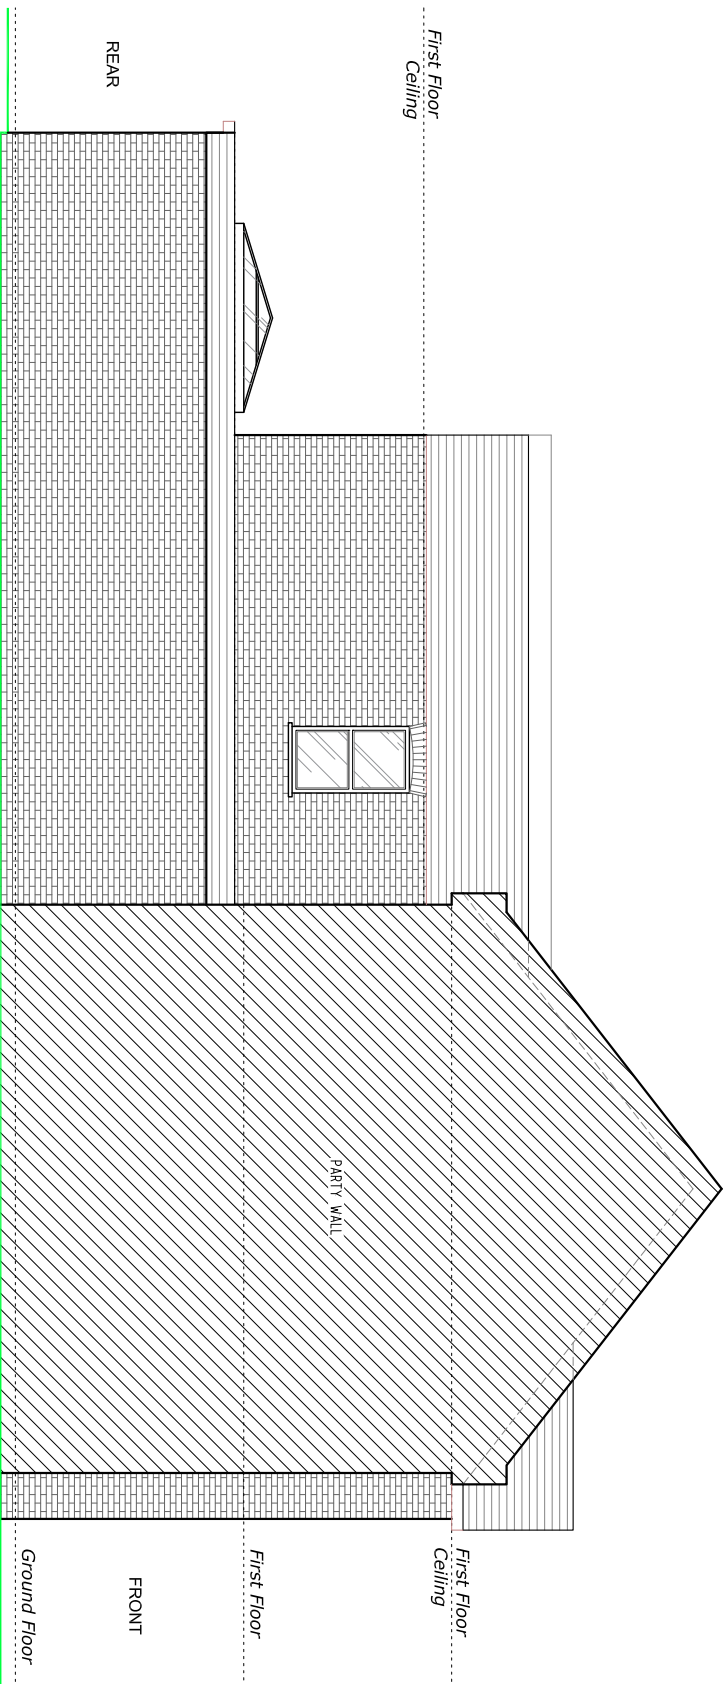


Proposed Side 2 Elevation
Scale 1:100

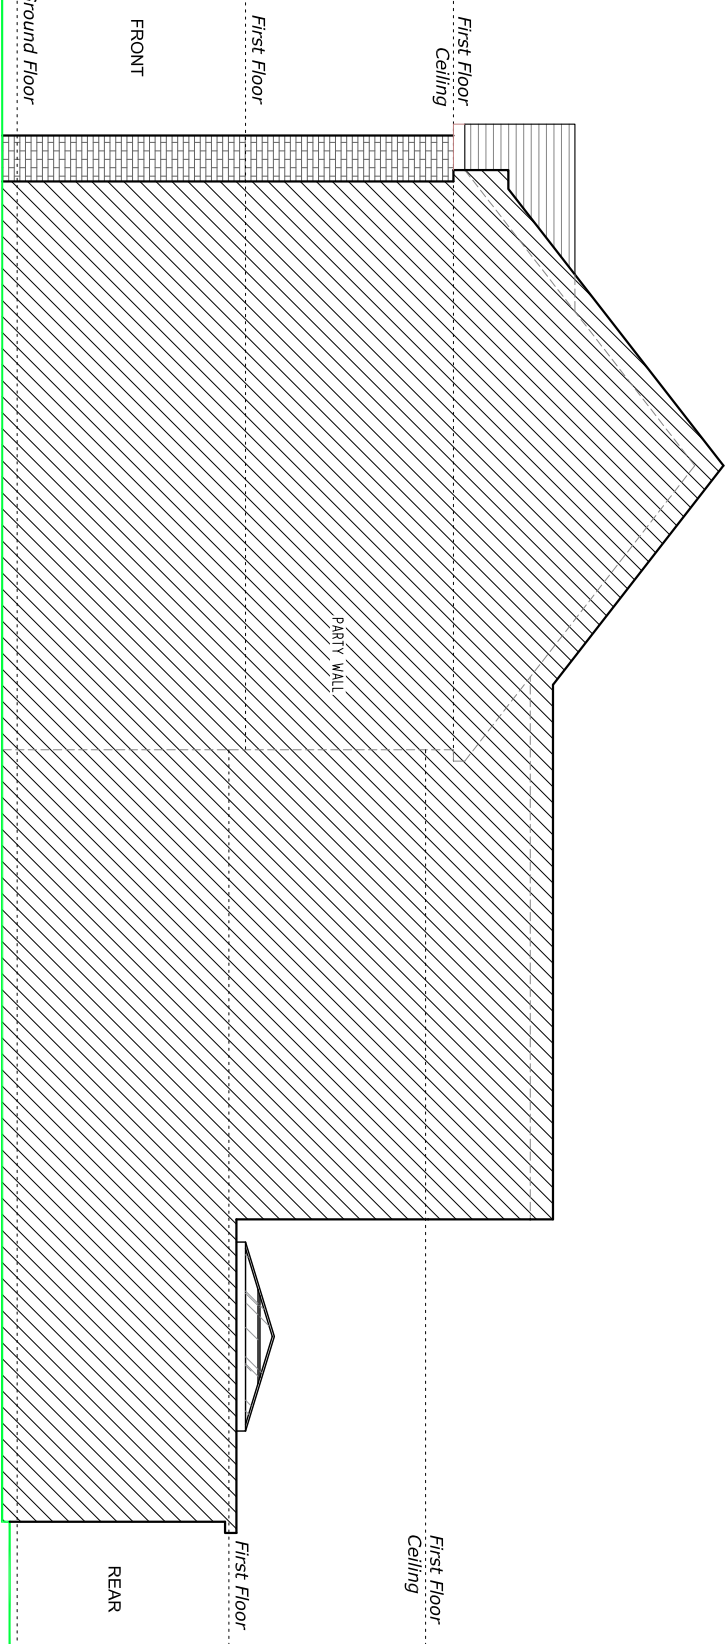

Proposed Side 1 Elevation
Scale 1:100



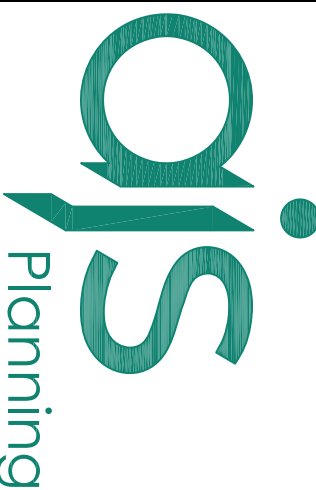 info@qisplanning.co.uk 020 81501820		NOTES The contractors are to check all the dimensions, levels, drain runs and general condition of the site before works commence. All works are to be carried out in accordance with current Building Regulations, British Standards, Code of Practice and Local Authority Requirements.		Project: 84 Gladesmore Road, London N15 6TD	
Title: Proposed Side Elevations (1 & 2)					
Date: 13.03.24		Scale: 1:100 @ A3			
Dwg. No. GR.84.PR.103				Rev: B	