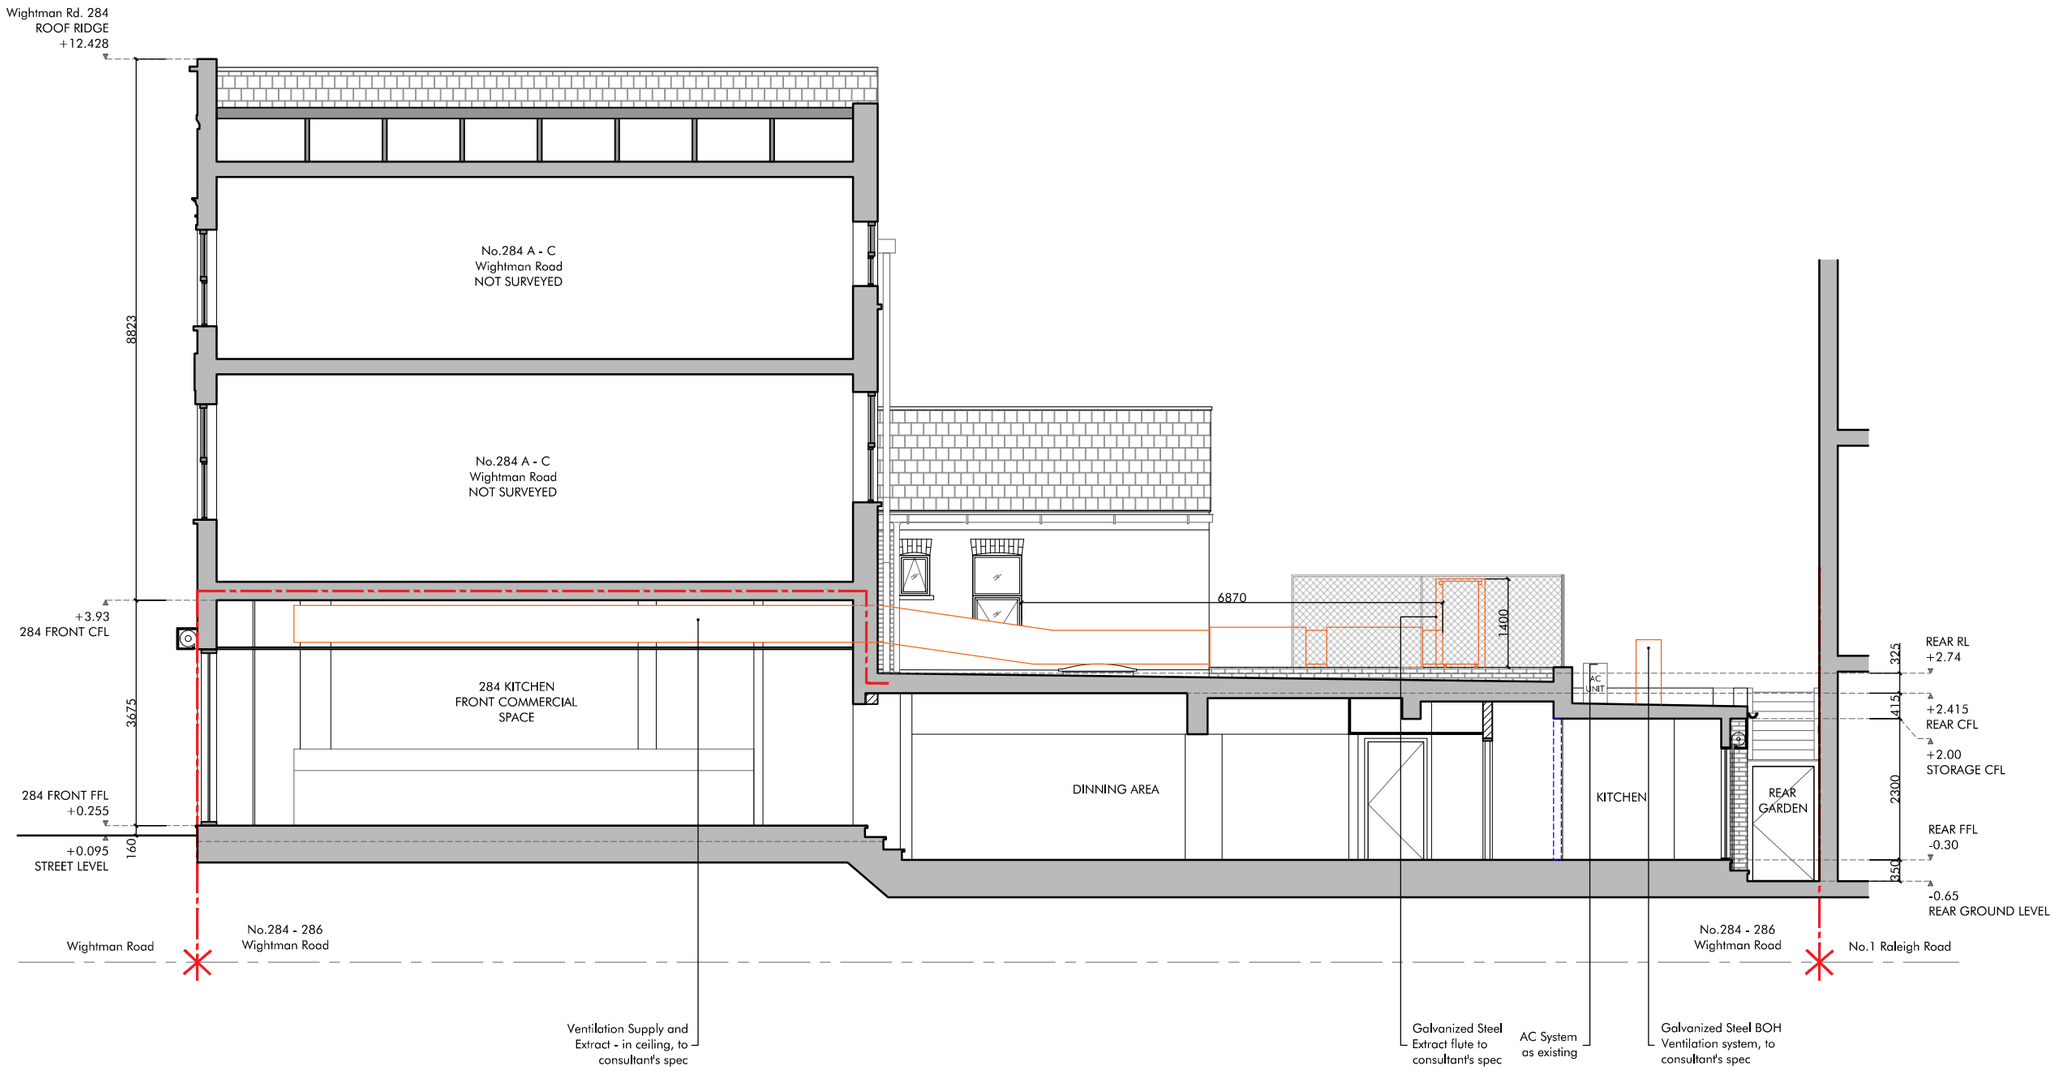

SECTION B-B 1:100@A3

1 : 1 0 0

KEY

SITE BOUNDARY

EXISTING STRUCTURE

DEMOLITION

PROPOSED STRUCTURE

COMMERCIAL KITCHEN
VENTILATION SYSTEM

NOTES

REVISION		DATE
A	Ventilation Supply / Extract ducts on flat roof	JULY 2024

284 - 286 WIGHTMAN ROAD

PROPOSED SECTION B-B
708 - DR - AR - P - 02 - 02.A

STATUS: ISSUED FOR PLANNING
DATE: JANUARY 2024
SCALE: 1:100 @ A3

DRAWN: KM
CHECKED: KM

EASY DESIGNÉE

All measurements in millimetres unless otherwise stated / Do not scale from drawing / Verify all dimensions on site / This drawing is to be read in conjunction with all other relevant drawings and specifications / Refer to Architect in case of any ambiguity or discrepancy / This drawing and its design are copyright / All rights remain the property of EASY INTERIOR DESIGN LTD ©

86 - 90 Paul Street
London EC2A 4NE
T: 020 7101 4415
www.easydesignee.co.uk