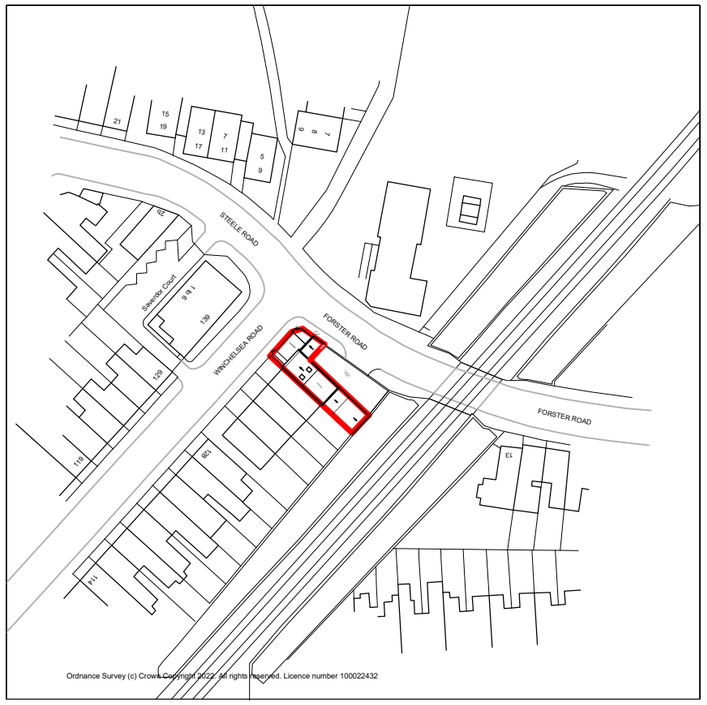

OS Map

N

0 25m 50m 100m

SCALE 1:1250

Property Boundary

Location Plan

N

0 1m 5m 10m 20m

SCALE 1:200

Notes.
Contractors must verify all dimensions at the site before comencing any work.
No constrcution work before Building Control approval and structural engineer confirmation.
Any discrepancies to be reported to Gridline.
All drawings are to be read in conjunction with all relevant drawings and specifications.

Project No.S

REV	DATE	DESCRIPTION	BY	CH
A	July '24		N	N

PROJECT TITLE
138 Winchelsea Road
London
N17 6XQ

DRAWING TITLE
Proposed-OS Map and Location plan

CLIENT
Mrs B Sinclair

DATE	Project No.	DRAWING No.	SCALE @ A3	Drawn by:
July 2022	5923	PR-L001	1:1250 / 1:200	Chaya

PLANNING SERVICES
Unit 9b,The High Cross Centre, Fountayne Rd, N154BE
TEL: 020 8802 3480
www.samplanning.co.uk

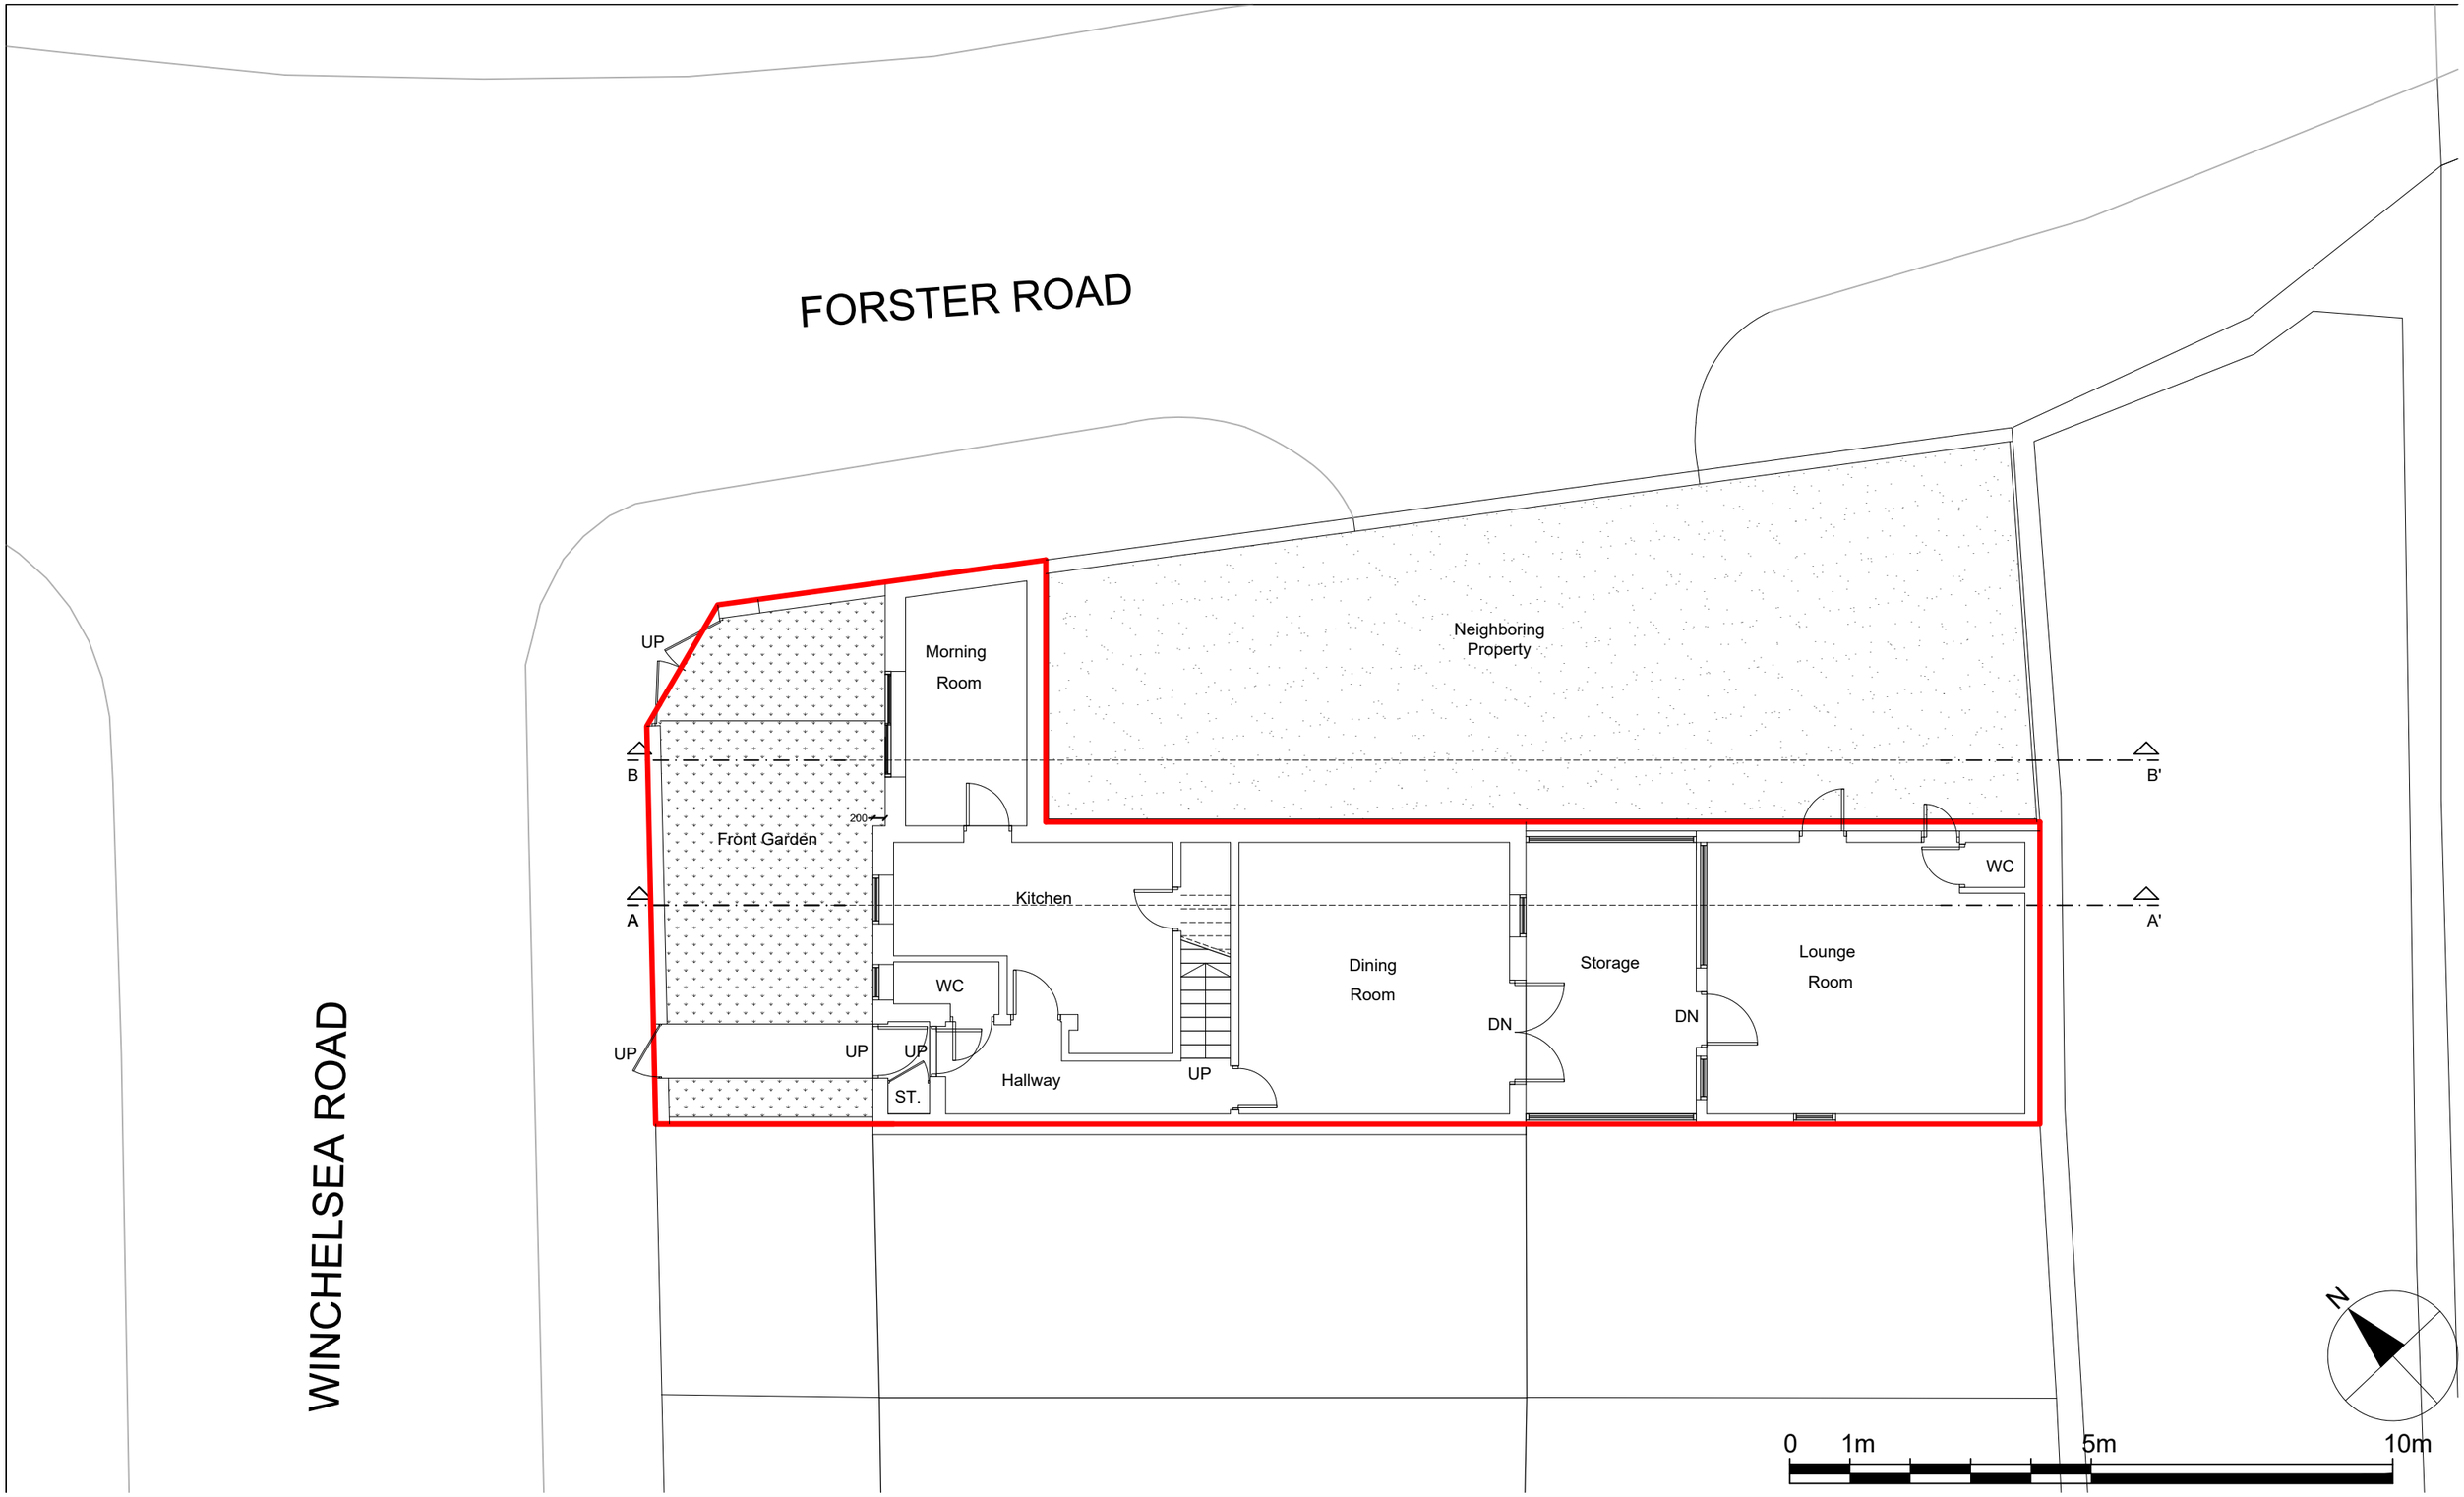

Notes.
Contractors must verify all dimensions at the site before comencing any work.
No constrcution work before Building Control approval and structural engineer confirmation.
Any discrepancies to be reported to Gridline.
All drawings are to be read in conjunction with all relevant drawings and specifications.

Project No.S

REV	DATE	DESCRIPTION	BY	CH
A	July '24		N	N

PROJECT TITLE
138 Winchelsea Road
London
N17 6XQ

DATE	Project No.
July 2022	5923

DRAWING TITLE
Proposed - Ground Floor

CLIENT
Mrs B Sinclair

DRAWING No.	SCALE @ A3	Drawn by:
PR-P001	1:100	Chaya

PLANNING SERVICES
Unit 9b,The High Cross Centre, Fountayne Rd, N154BE
TEL: 020 8802 3480
www.samplanning.co.uk

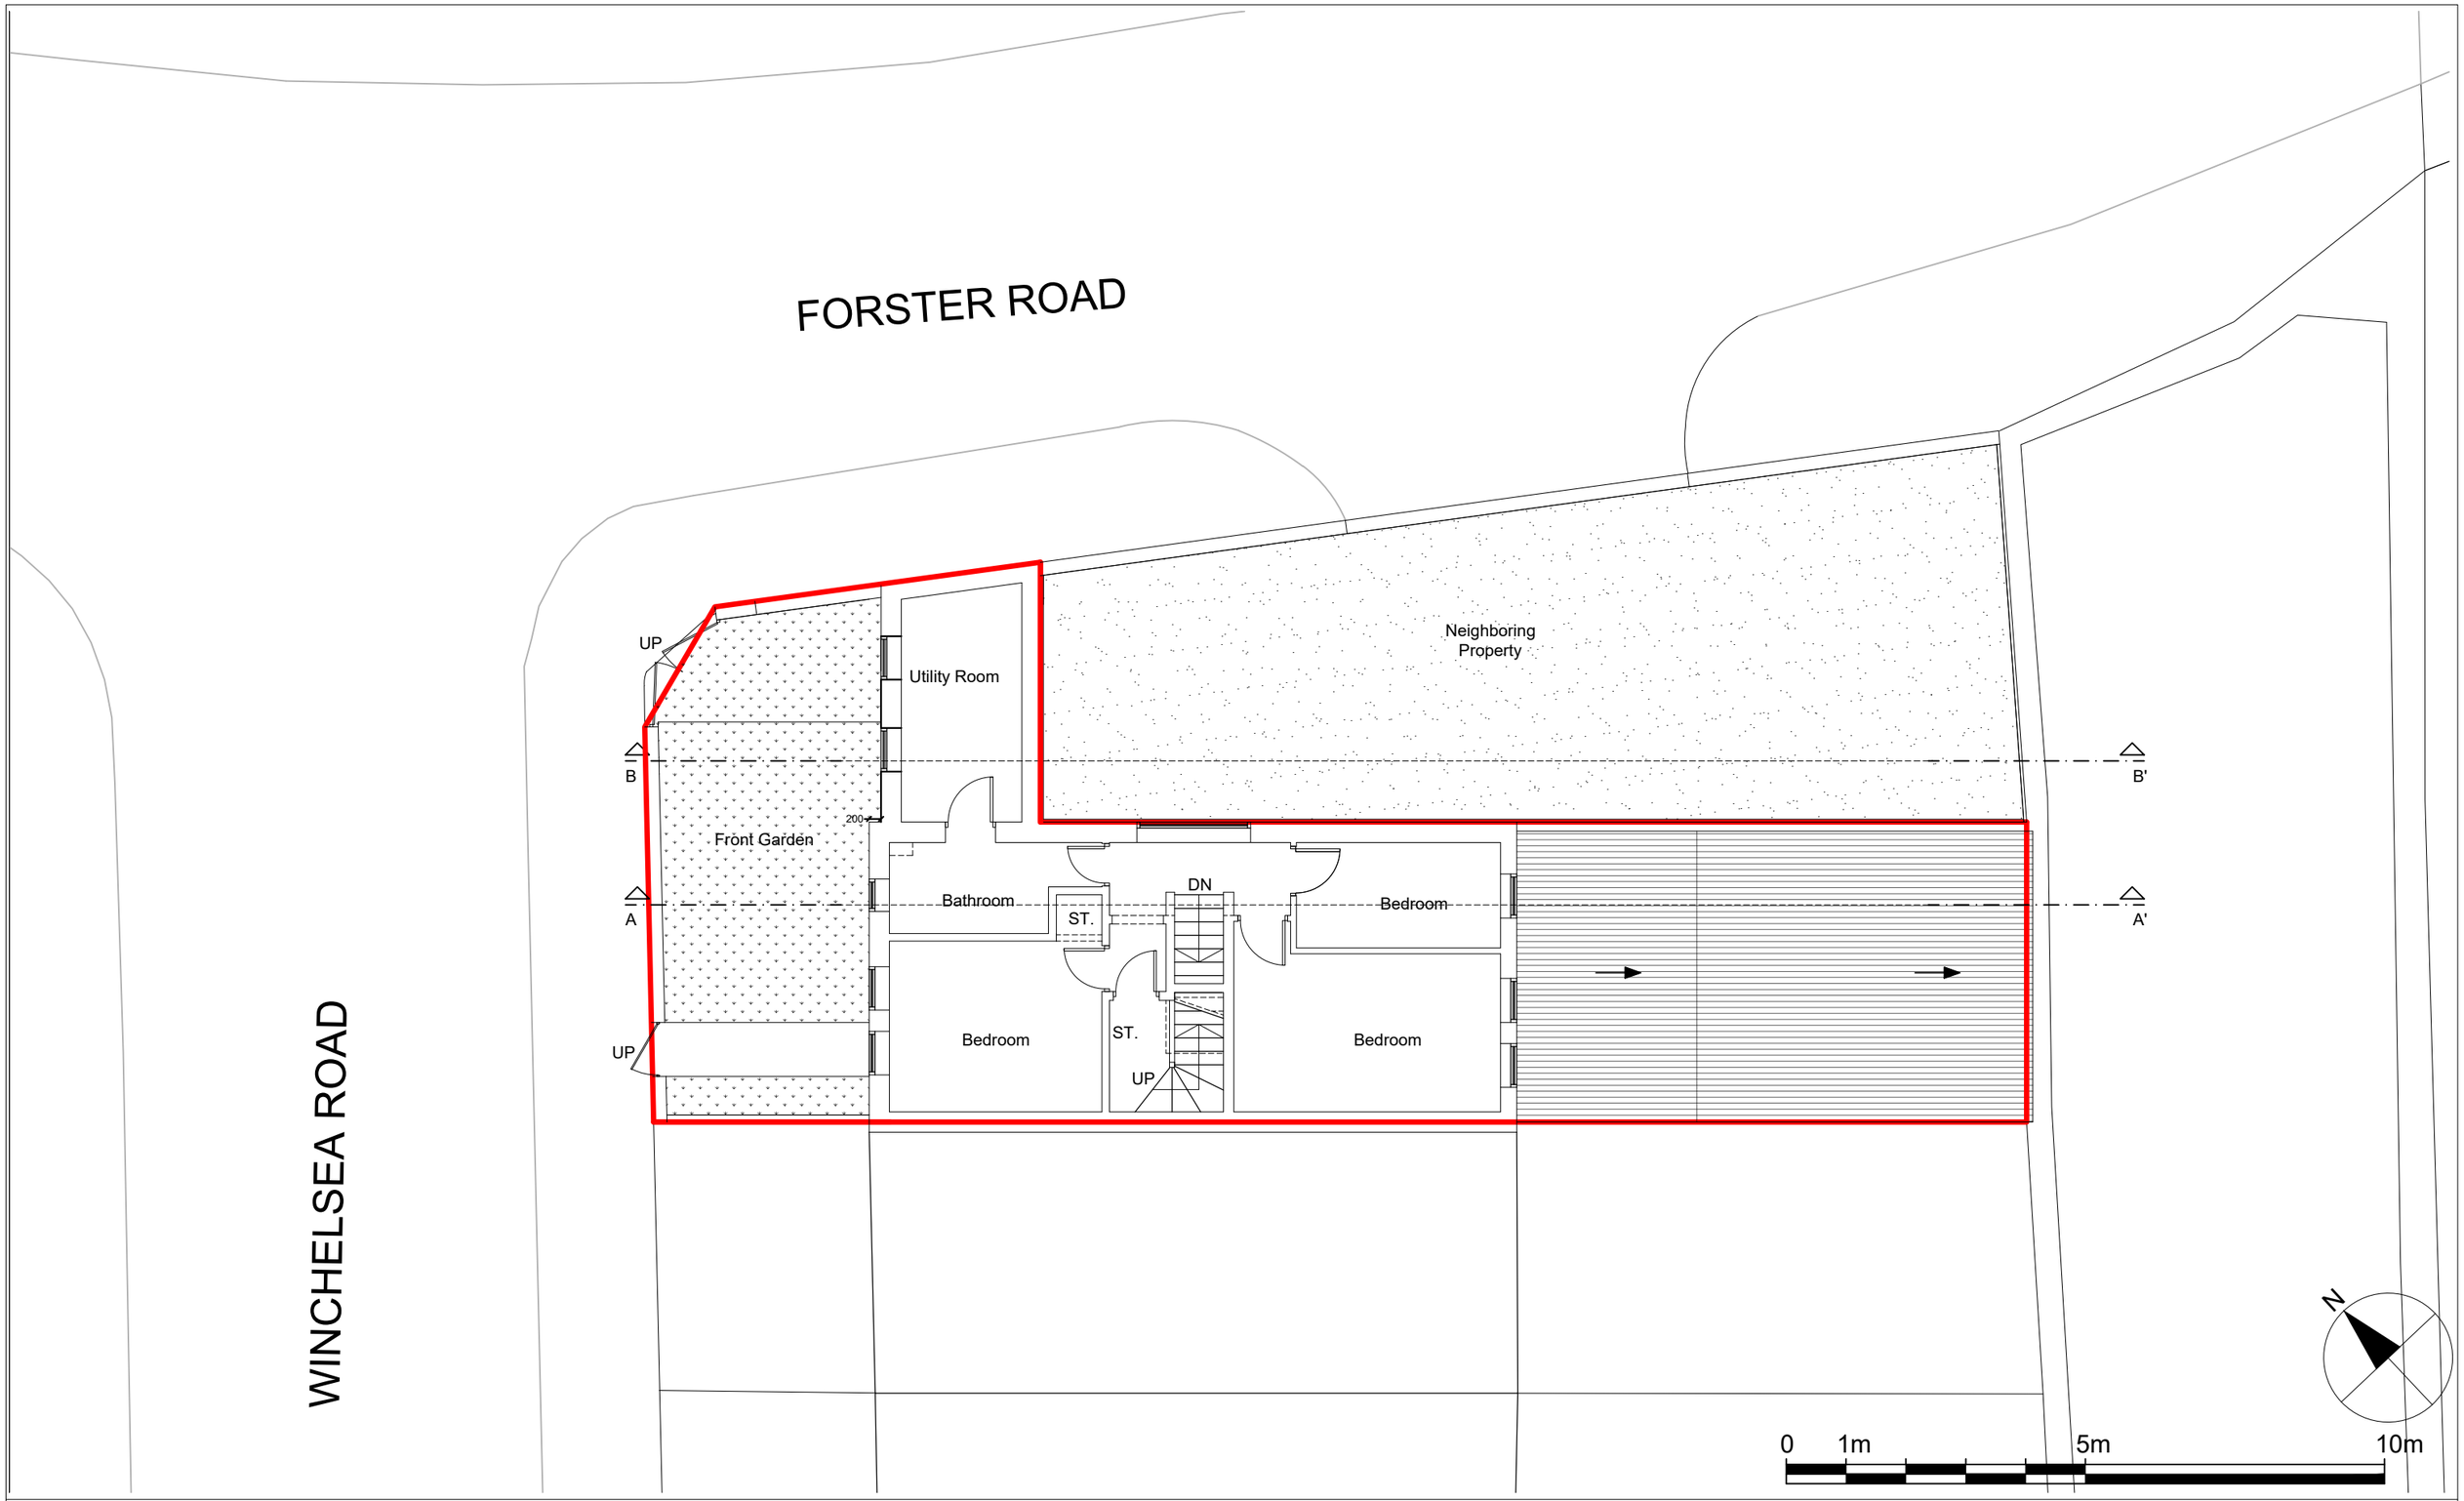

Notes.
Contractors must verify all dimensions at the site before comencing any work.
No constrcution work before Building Control approval and structural engineer confirmation.
Any discrepancies to be reported to Gridline.
All drawings are to be read in conjunction with all relevant drawings and specifications.

Project No.S

REV	DATE	DESCRIPTION	BY	CH
A	July '24		N	N

PROJECT TITLE
138 Winchelsea Road
London
N17 6XQ

DATE	Project No.
July 2022	5923

DRAWING TITLE
Proposed - First Floor

CLIENT
Mrs B Sinclair

DRAWING No.	SCALE @ A3	Drawn by:
PR-P002	1:100	Chaya

PLANNING SERVICES
Unit 9b,The High Cross Centre, Fountayne Rd, N154BE
TEL: 020 8802 3480
www.samplanning.co.uk

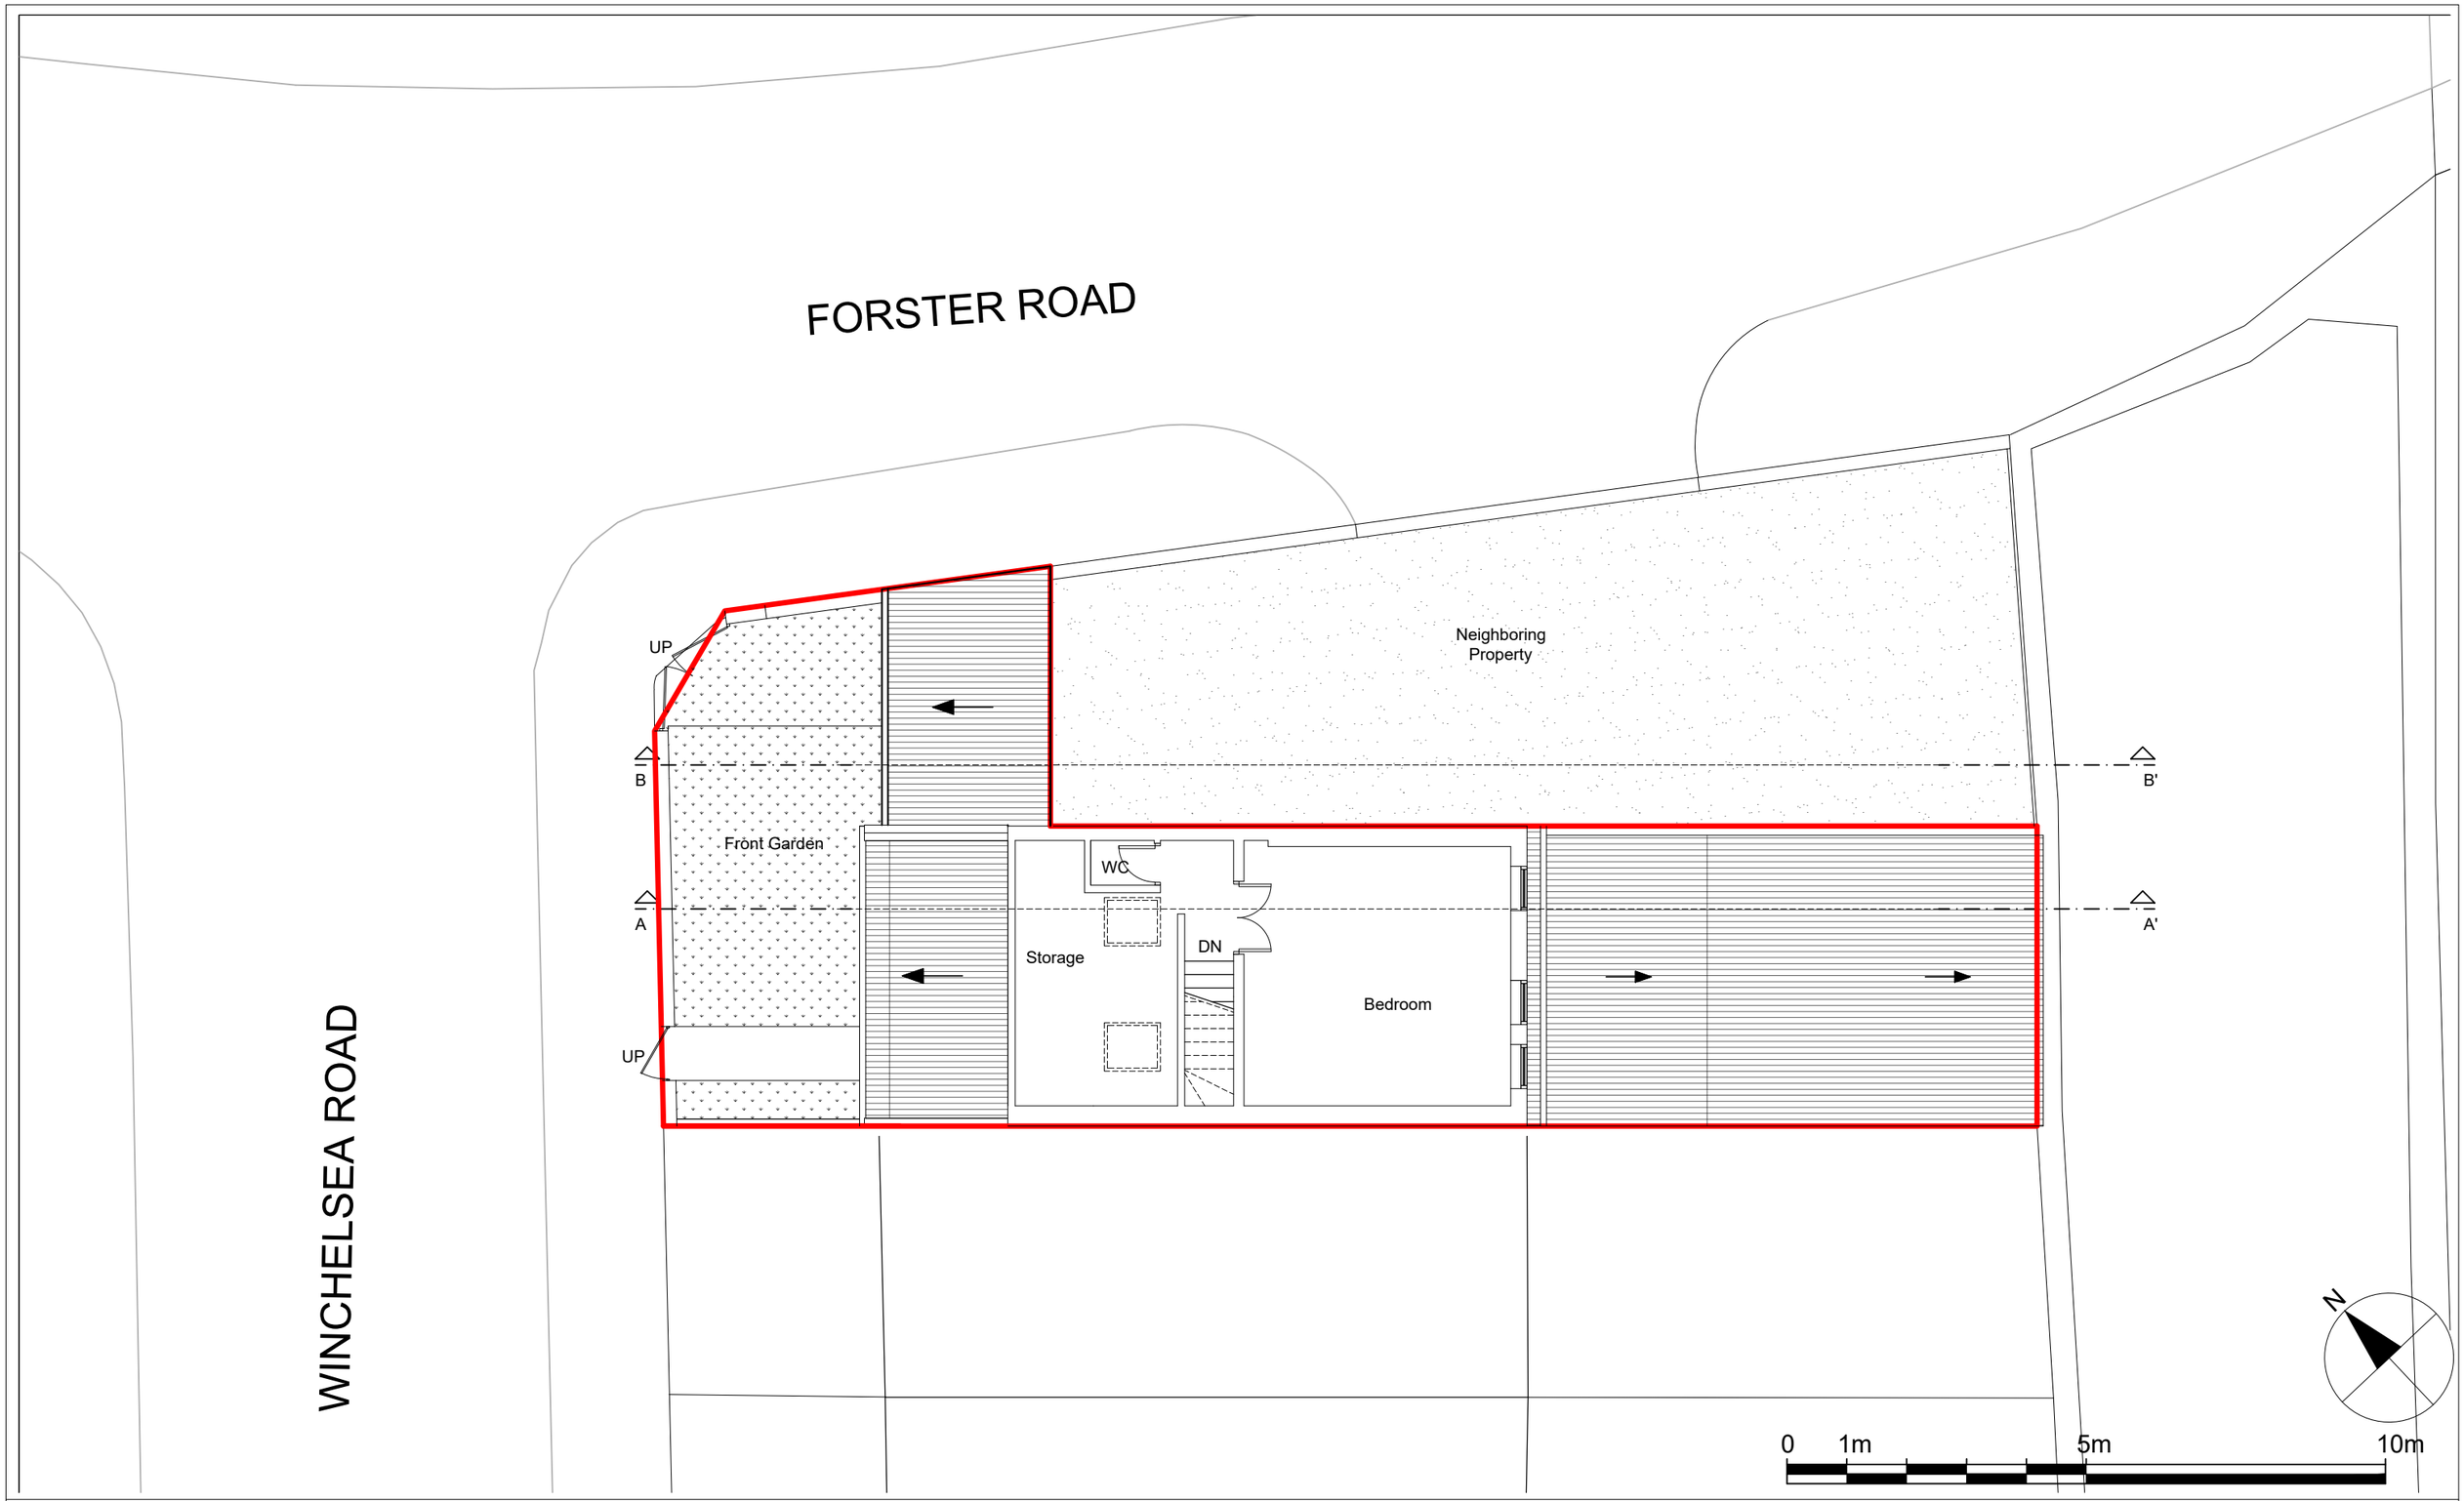

Notes.
Contractors must verify all dimensions at the site before comencing any work.
No constrcution work before Building Control approval and structural engineer confirmation.
Any discrepancies to be reported to Gridline.
All drawings are to be read in conjunction with all relevant drawings and specifications.

Project No.S

REV	DATE	DESCRIPTION	BY	CH
A	July '24		N	N

PROJECT TITLE
138 Winchelsea Road
London
N17 6XQ

DATE	Project No.
July 2022	5923

DRAWING TITLE
Proposed - Loft Level

CLIENT
Mrs B Sinclair

DRAWING No.	SCALE @ A3	Drawn by:
PR-P003	1:100	Chaya

PLANNING SERVICES
Unit 9b,The High Cross Centre, Fountayne Rd, N154BE
TEL: 020 8802 3480
www.samplanning.co.uk

Notes.
Contractors must verify all dimensions at the site before comencing any work.
No constrcution work before Building Control approval and structural engineer confirmation.
Any discrepancies to be reported to Gridline.
All drawings are to be read in conjunction with all relevant drawings and specifications.

Project No.S

REV	DATE	DESCRIPTION	BY	CH
A	July '24		N	N

PROJECT TITLE
138 Winchelsea Road
London
N17 6XQ

DRAWING TITLE
Proposed - Roof Plan

CLIENT
Mrs B Sinclair

DATE	Project No.	DRAWING No.	SCALE @ A3	Drawn by:
July 2022	5923	PR-P004	1:100	Chaya

PLANNING SERVICES
Unit 9b,The High Cross Centre, Fountayne Rd, N154BE
TEL: 020 8802 3480
www.samplanning.co.uk

Front Elevation

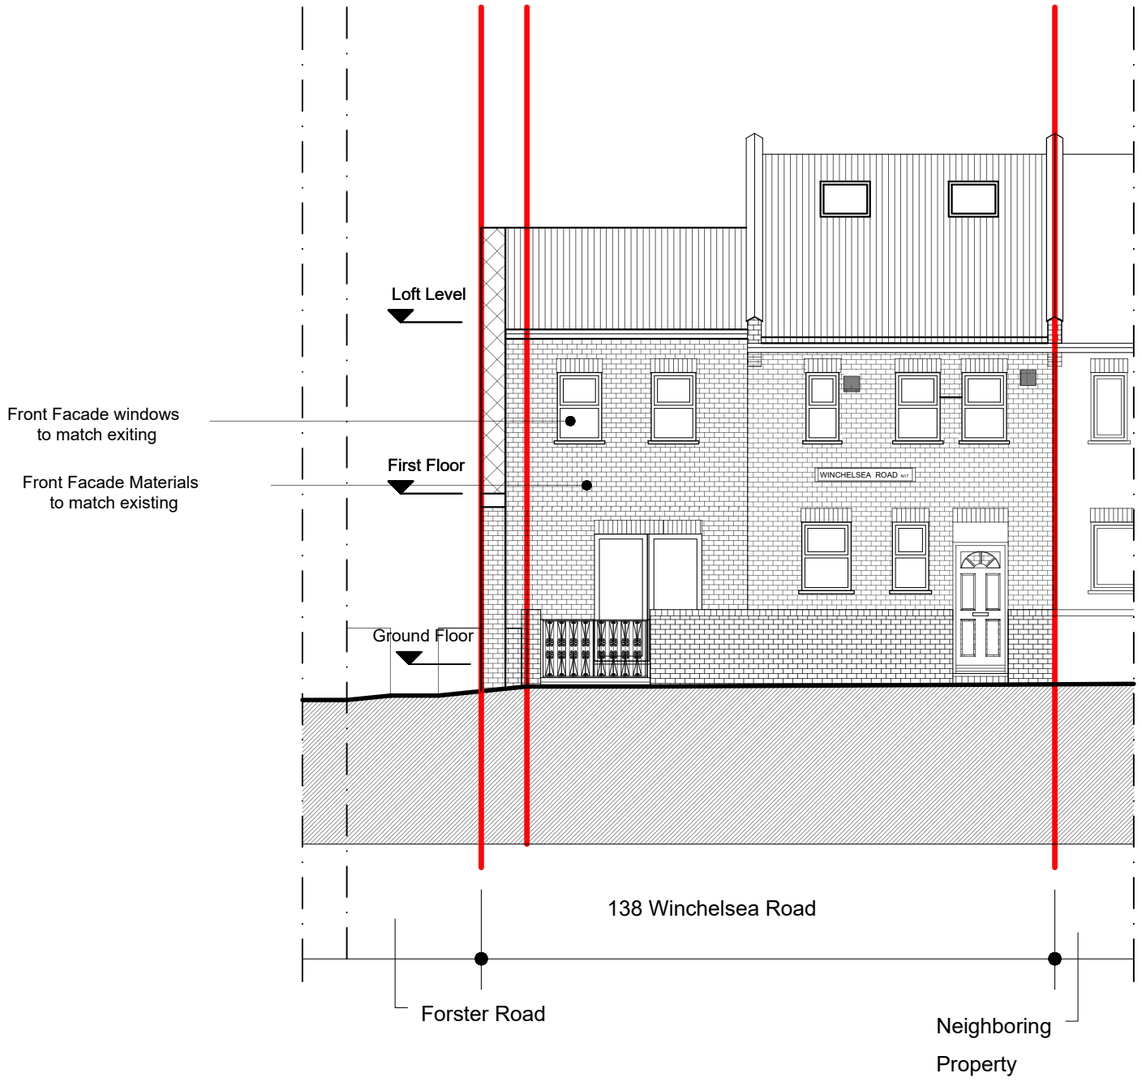

Rear Elevation

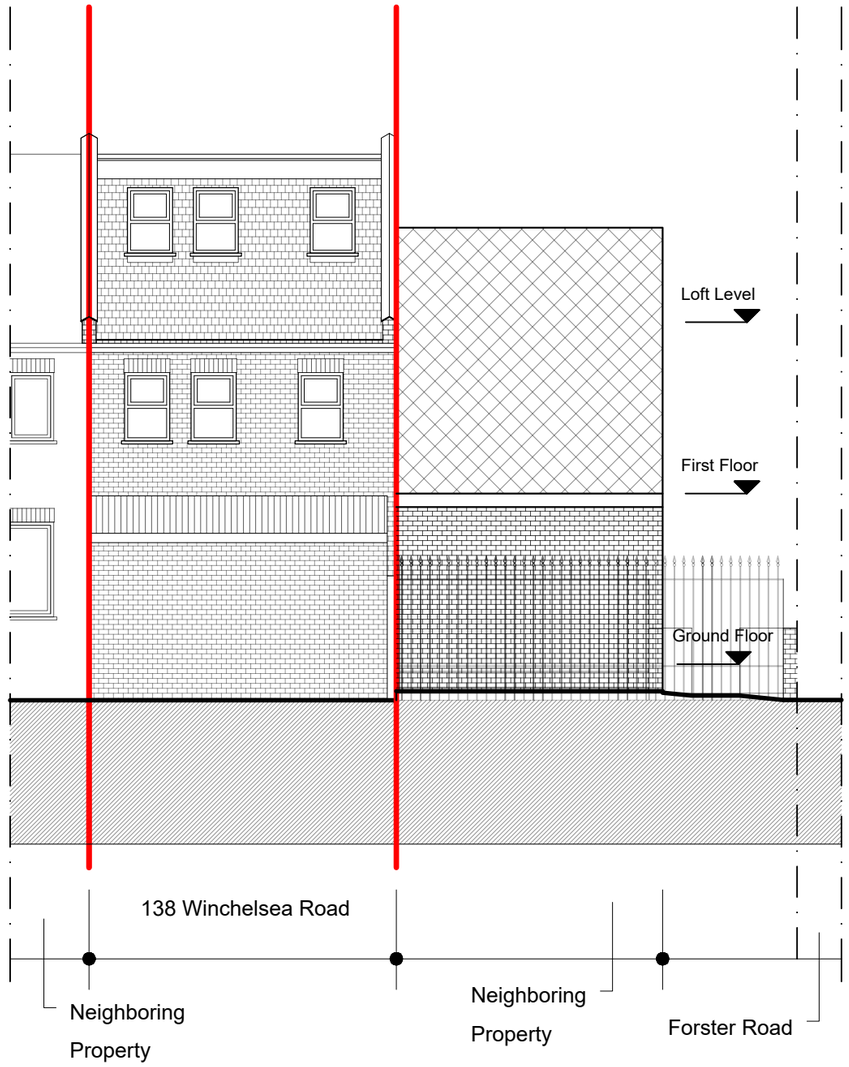

0 1m 5m 10m

Notes.
Contractors must verify all dimensions at the site before comencing any work.
No constrcution work before Building Control approval and structural engineer confirmation.
Any discrepancies to be reported to Gridline.
All drawings are to be read in conjunction with all relevant drawings and specifications.

Project No.S

REV	DATE	DESCRIPTION	BY	CH
A	July '24		N	N

PROJECT TITLE
138 Winchelsea Road
London
N17 6XQ

DRAWING TITLE
Proposed-Front/Rear Elevation

CLIENT
Mrs B Sinclair

DATE	Project No.	DRAWING No.	SCALE @ A3	Drawn by:
July 2022	5923	PR-E001	1:100	Chaya

PLANNING SERVICES
Unit 9b,The High Cross Centre, Fountayne Rd, N154BE
TEL: 020 8802 3480
www.samplanning.co.uk

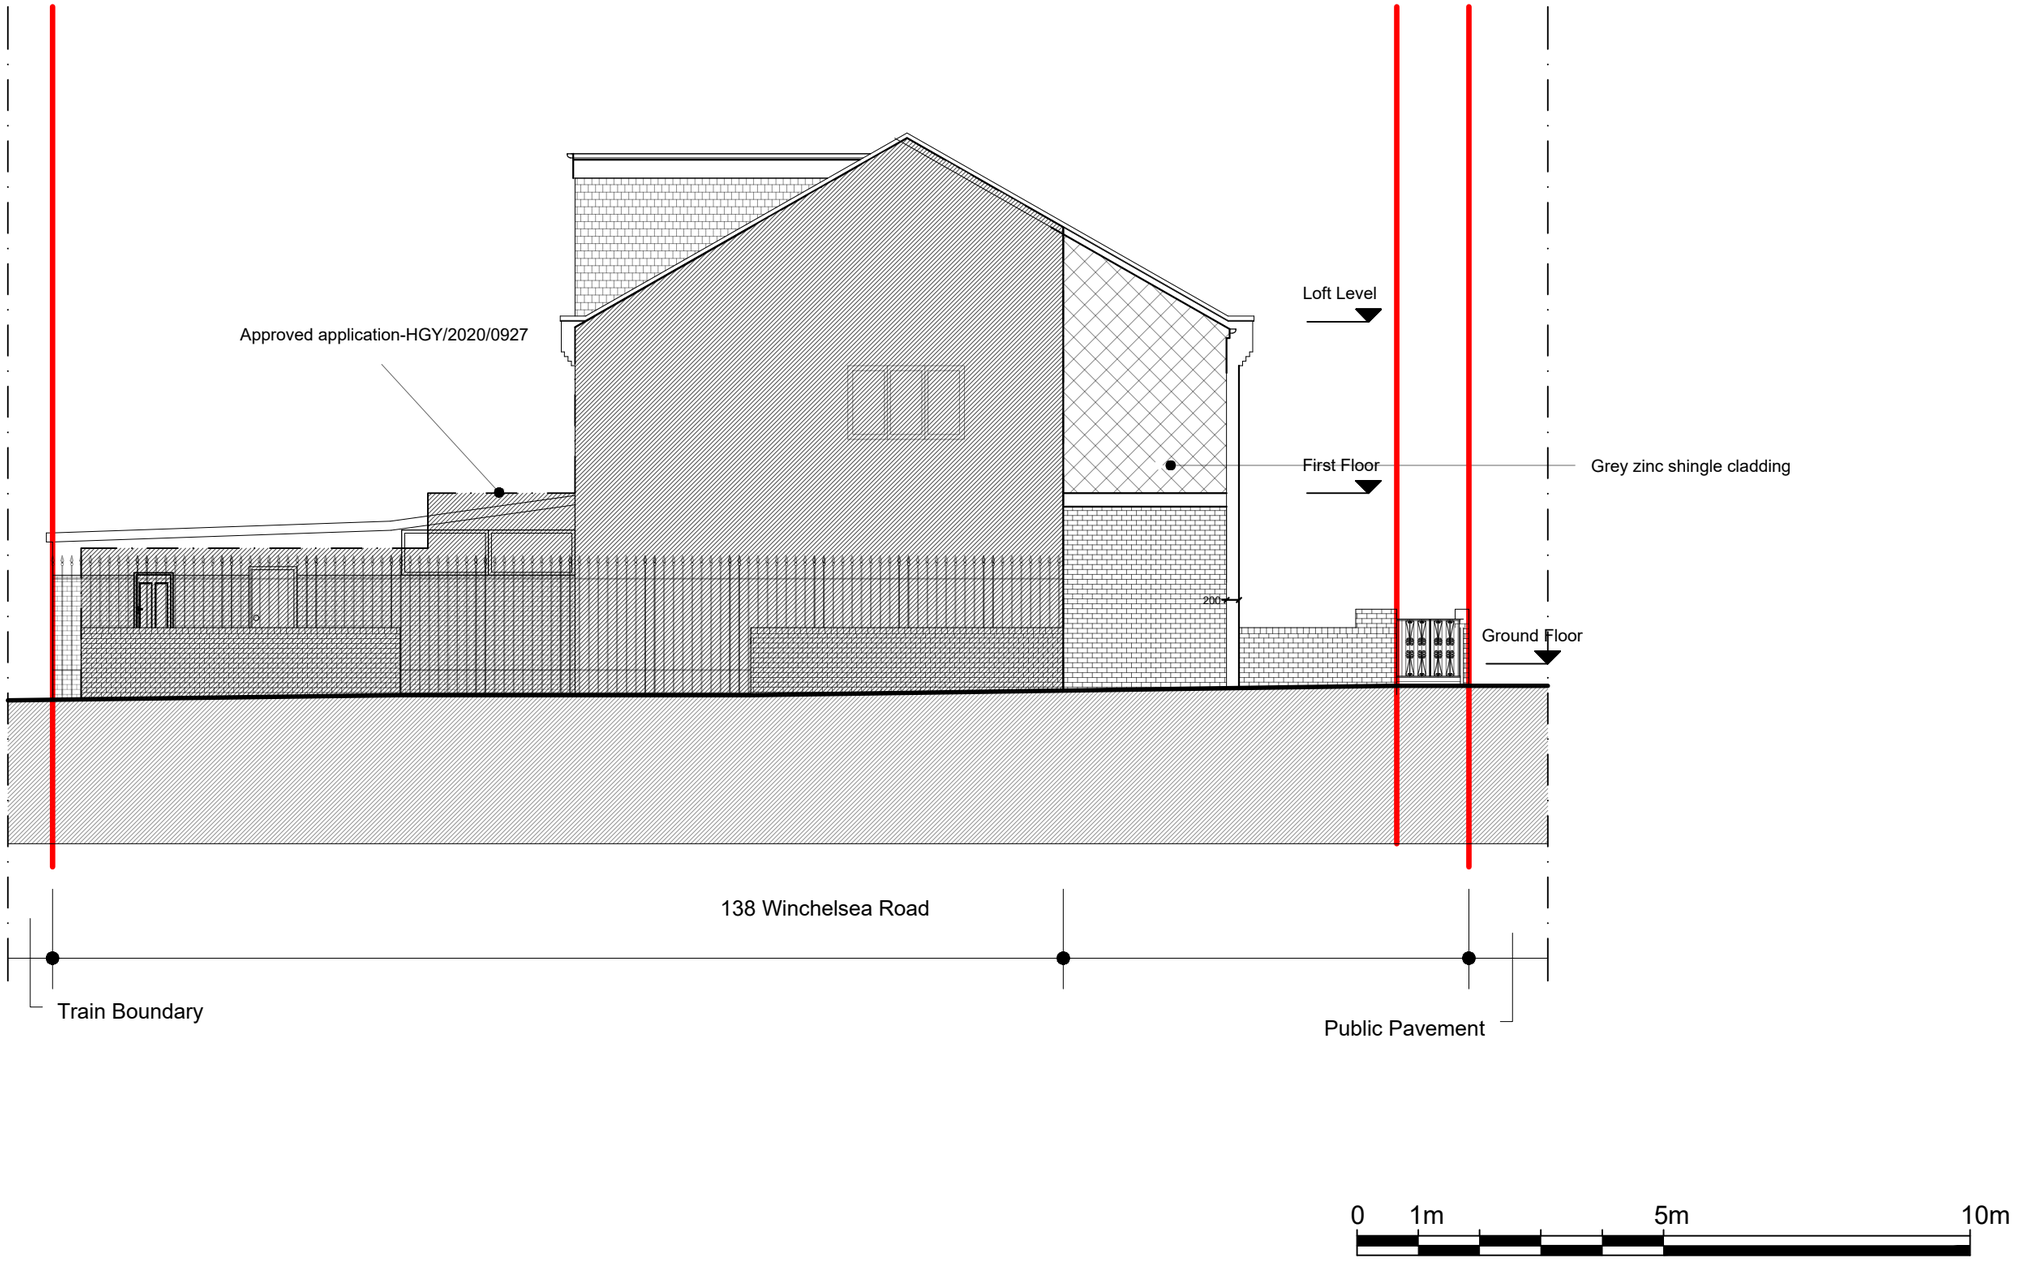

Notes.
Contractors must verify all dimensions at the site before comencing any work.
No constrcution work before Building Control approval and structural engineer confirmation.
Any discrepancies to be reported to Gridline.
All drawings are to be read in conjunction with all relevant drawings and specifications.

Project No.S

REV	DATE	DESCRIPTION	BY	CH
A	July '24		N	N

PROJECT TITLE
138 Winchelsea Road
London
N17 6XQ

DATE July 2022
Project No. 5923

DRAWING TITLE
Proposed - Side Elevation 1

CLIENT
Mrs B Sinclair

DRAWING No. PR-E002
SCALE @ A3 1:100
Drawn by: Chaya

PLANNING SERVICES
Unit 9b,The High Cross Centre, Fountayne Rd, N154BE
TEL: 020 8802 3480
www.samplanning.co.uk

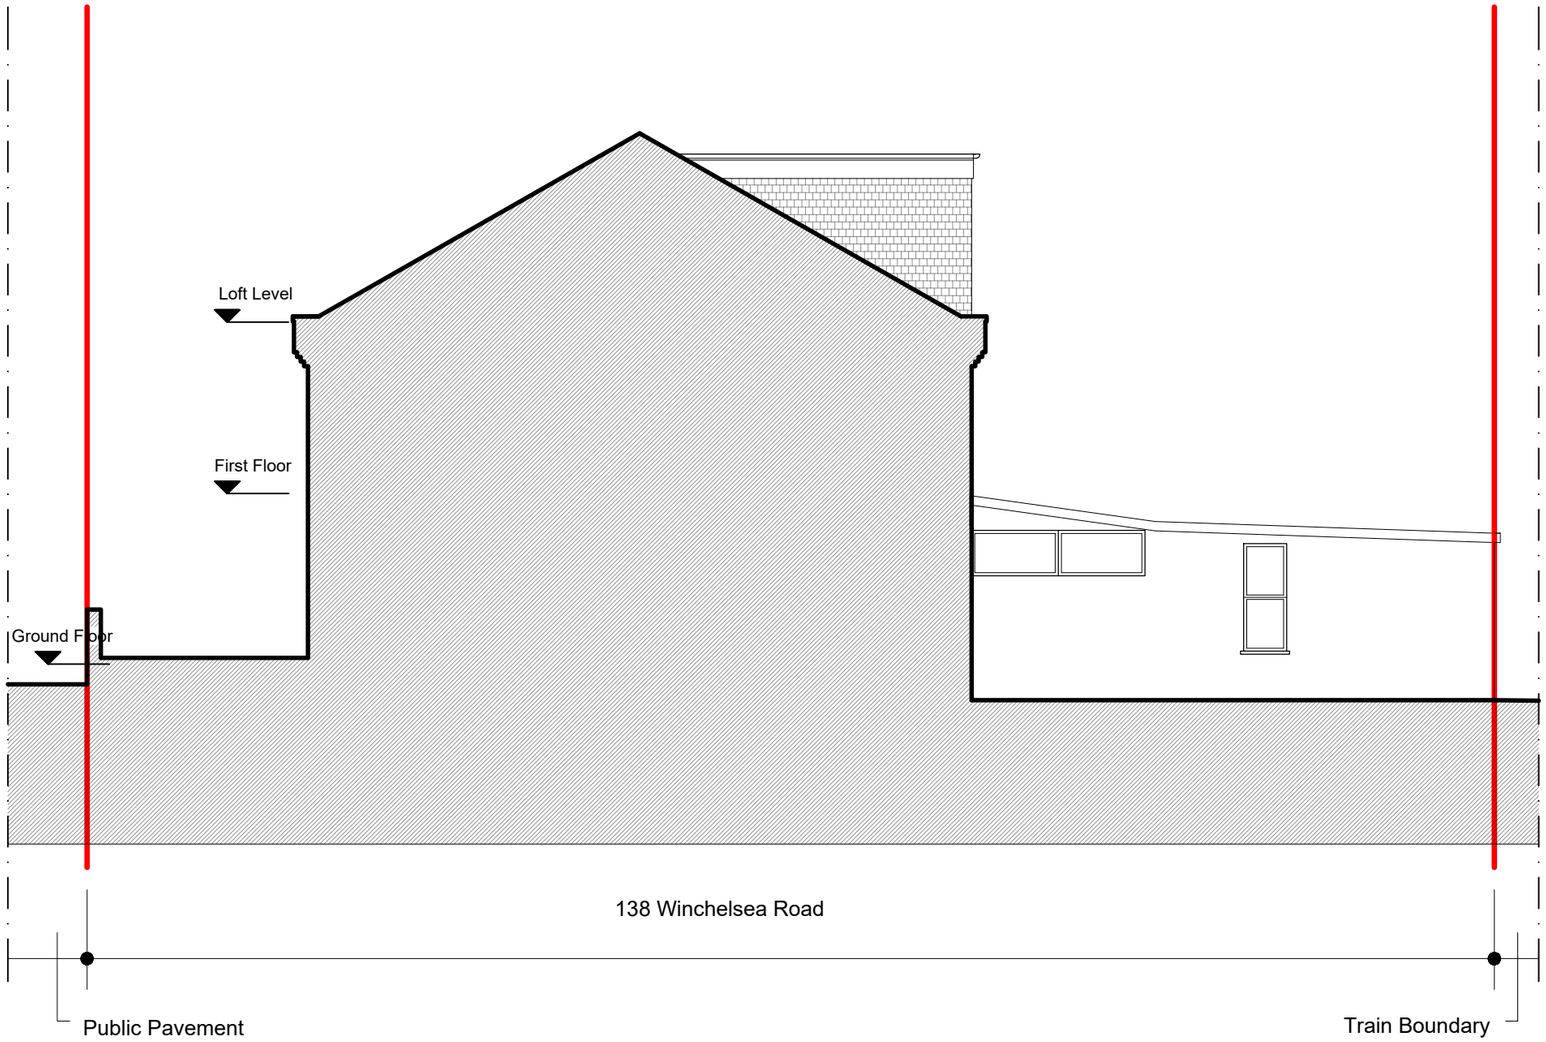

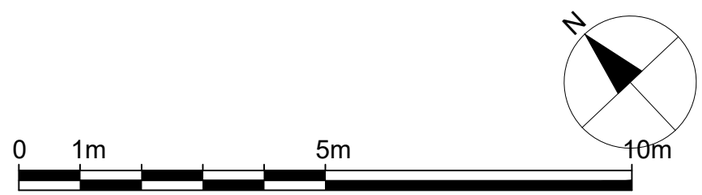

Notes.
Contractors must verify all dimensions at the site before comencing any work.
No constrcution work before Building Control approval and structural engineer confirmation.
Any discrepancies to be reported to Gridline.
All drawings are to be read in conjunction with all relevant drawings and specifications.

Project No.S

REV	DATE	DESCRIPTION	BY	CH
A	July '24		N	N

PROJECT TITLE
138 Winchelsea Road
London
N17 6XQ

DATE	Project No.
July 2022	5923

DRAWING TITLE
Proposed - Side Elevation 2

CLIENT
Mrs B Sinclair

DRAWING No.	SCALE @ A3	Drawn by:
PR-E003	1:100	Chaya

PLANNING SERVICES
Unit 9b,The High Cross Centre, Fountayne Rd, N154BE
TEL: 020 8802 3480
www.samplanning.co.uk

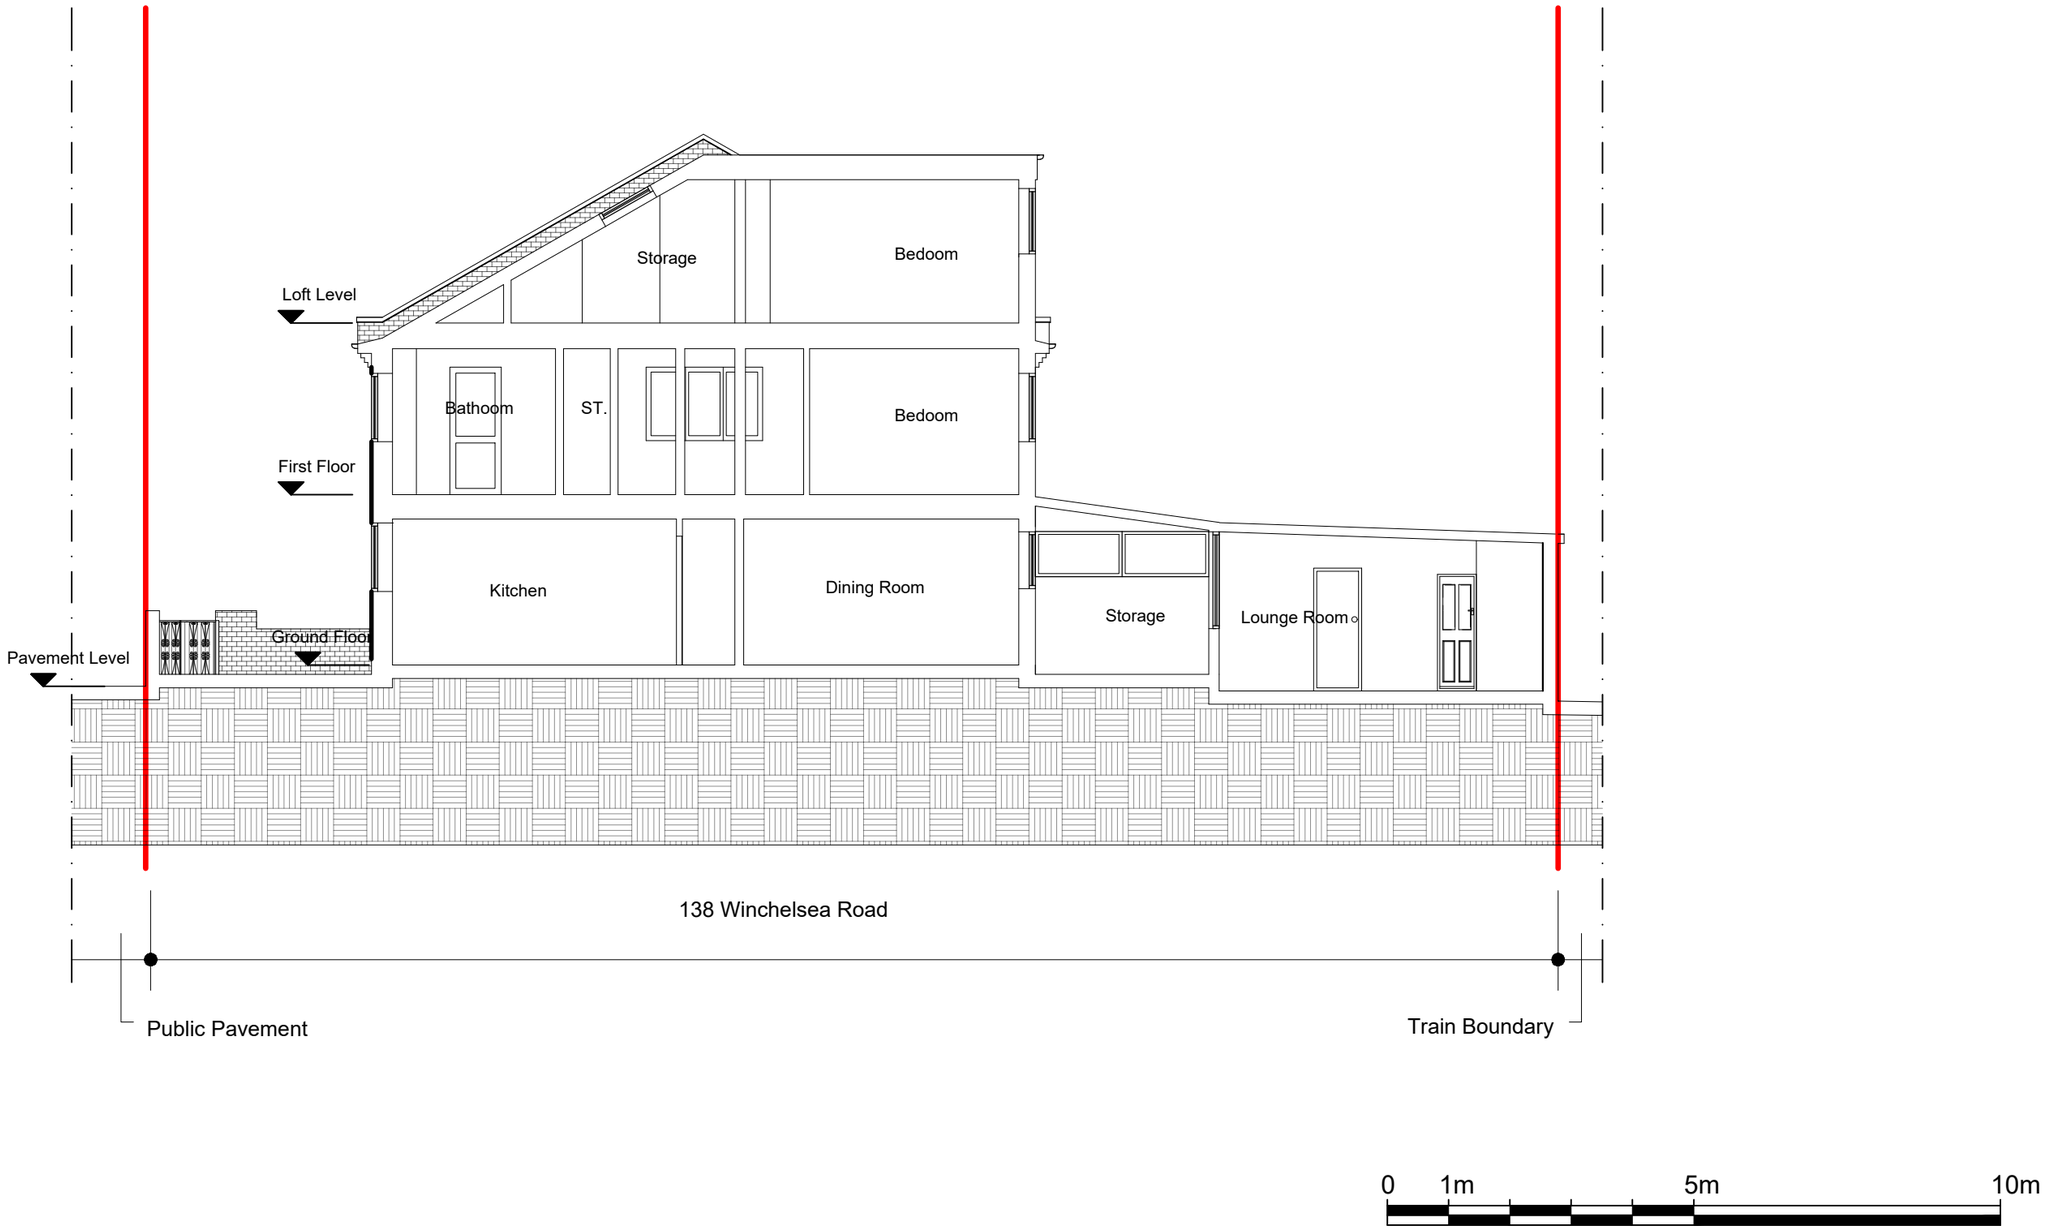

Notes.
Contractors must verify all dimensions at the site before comencing any work.
No constrcution work before Building Control approval and structural engineer confirmation.
Any discrepancies to be reported to Gridline.
All drawings are to be read in conjunction with all relevant drawings and specifications.

Project No.S

REV	DATE	DESCRIPTION	BY	CH
A	July '24		N	N

PROJECT TITLE
138 Winchelsea Road
London
N17 6XQ

DRAWING TITLE
Proposed - Section AA'

CLIENT
Mrs B Sinclair

DATE	Project No.	DRAWING No.	SCALE @ A3	Drawn by:
July 2022	5923	PR-S001	1:100	Chaya

PLANNING SERVICES
Unit 9b,The High Cross Centre, Fountayne Rd, N154BE
TEL: 020 8802 3480
www.samplanning.co.uk

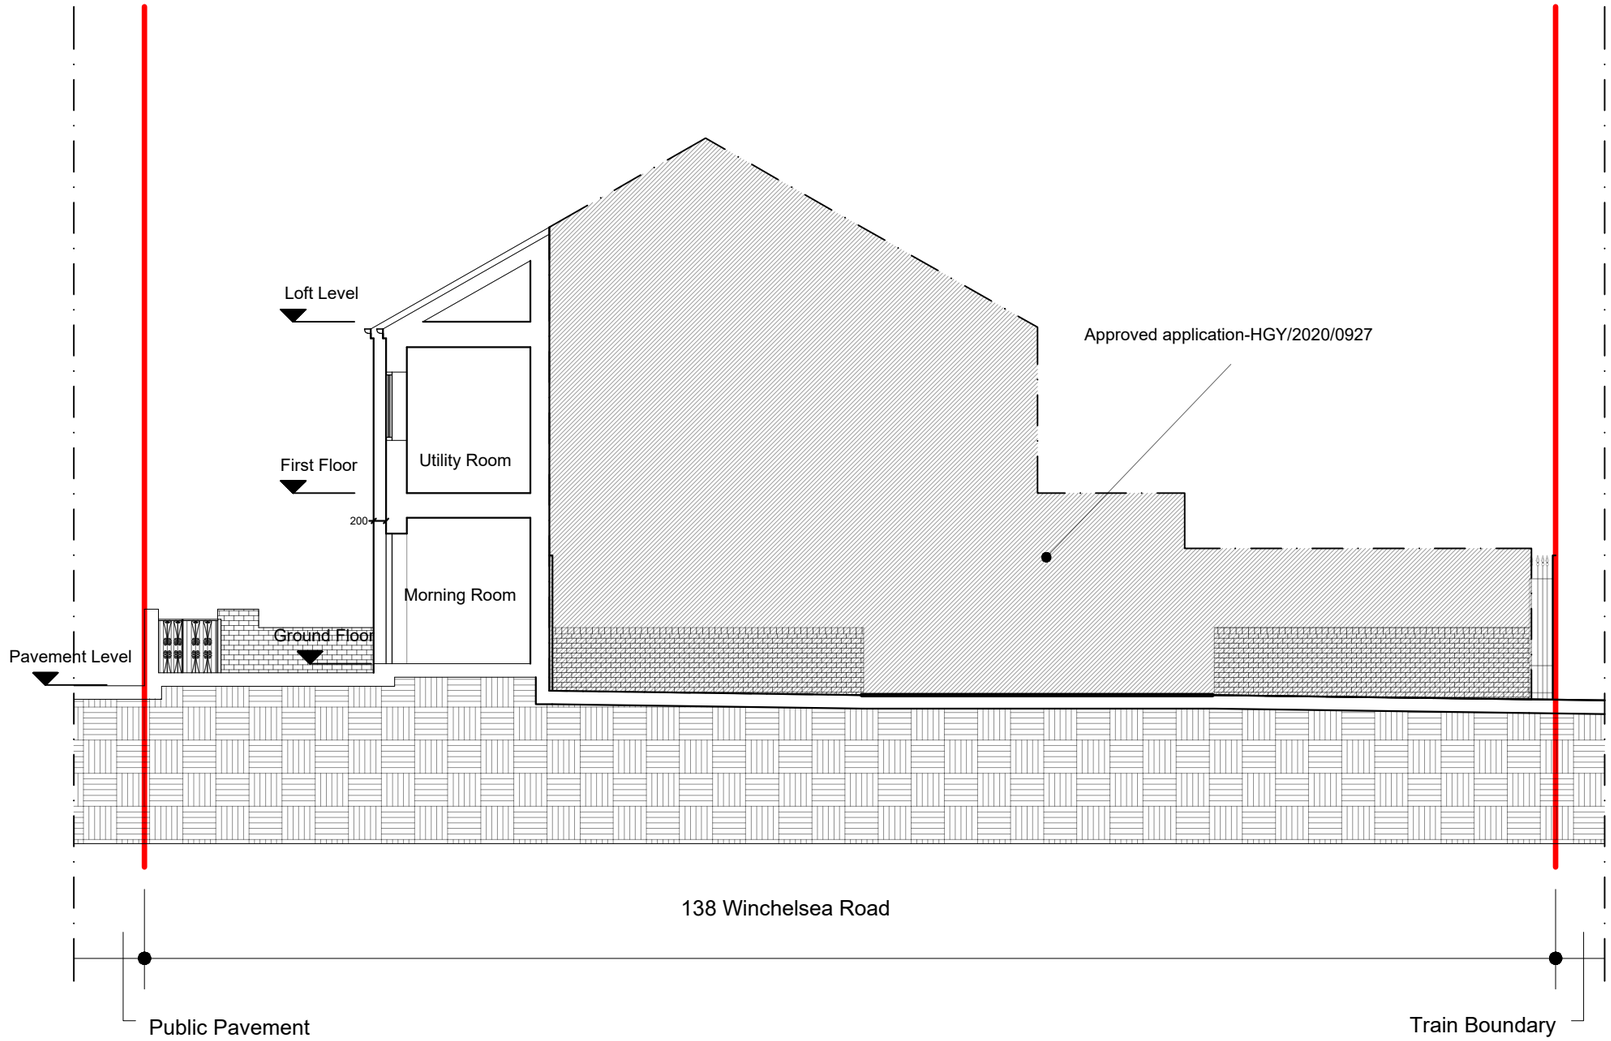

0 1m 5m 10m

Notes.
Contractors must verify all dimensions at the site before comencing any work.
No constrcution work before Building Control approval and structural engineer confirmation.
Any discrepancies to be reported to Gridline.
All drawings are to be read in conjunction with all relevant drawings and specifications.

Project No.S

REV	DATE	DESCRIPTION	BY	CH
A	July '24		N	N

PROJECT TITLE
138 Winchelsea Road
London
N17 6XQ

DRAWING TITLE
Proposed - Section BB'

CLIENT
Mrs B Sinclair

DATE	Project No.	DRAWING No.	SCALE @ A3	Drawn by:
July 2022	5923	PR-S002	1:100	Chaya

PLANNING SERVICES
Unit 9b,The High Cross Centre, Fountayne Rd, N154BE
TEL: 020 8802 3480
www.samplanning.co.uk