

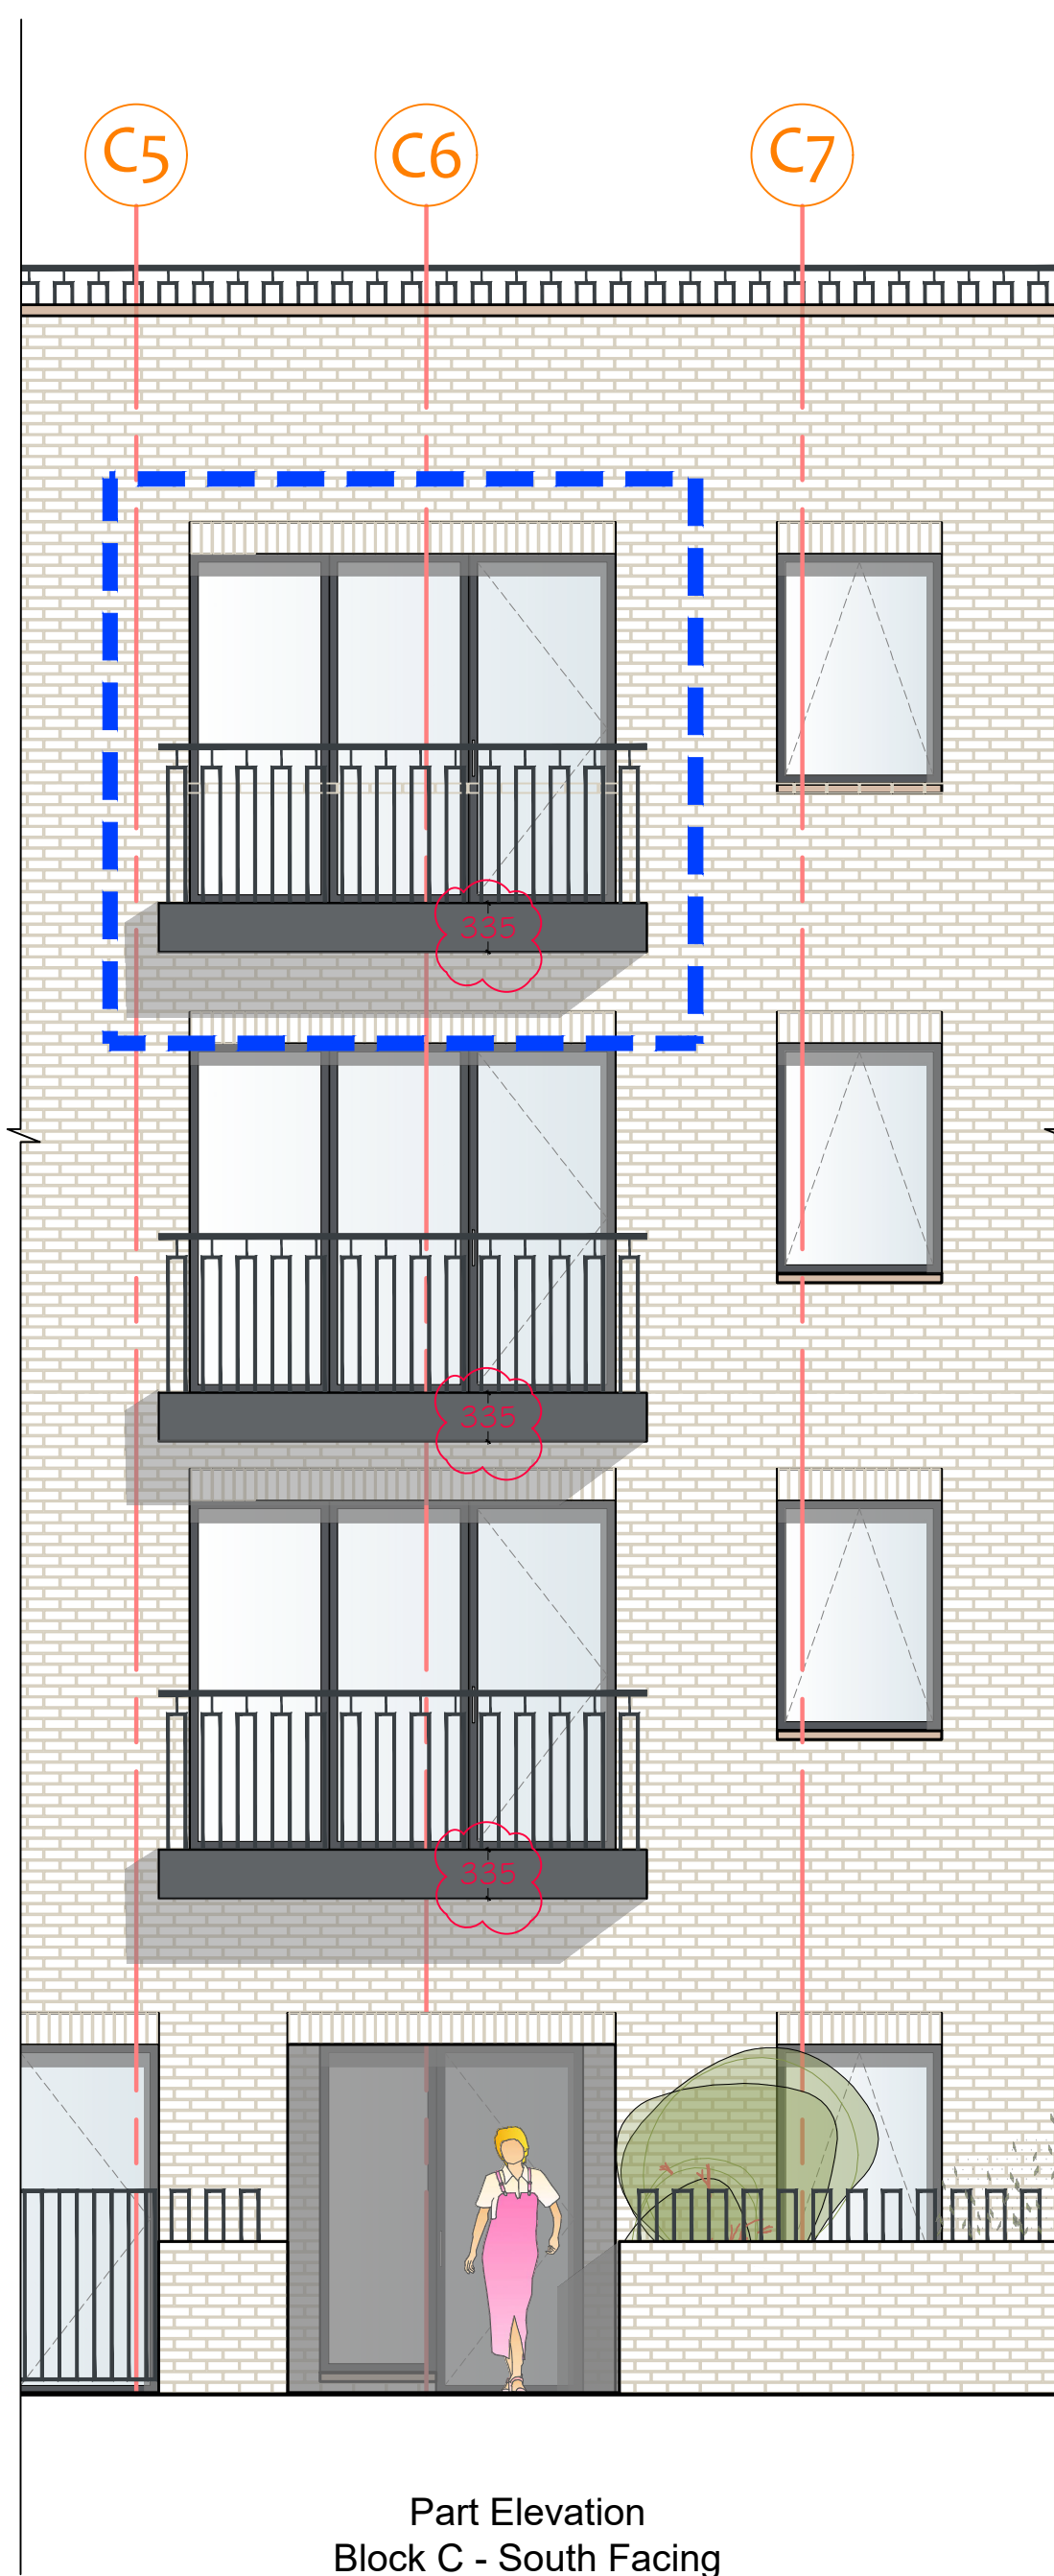


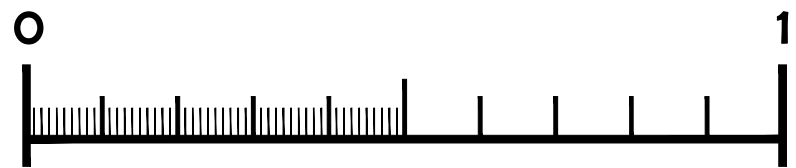

Part Elevation
Block C - South Facing

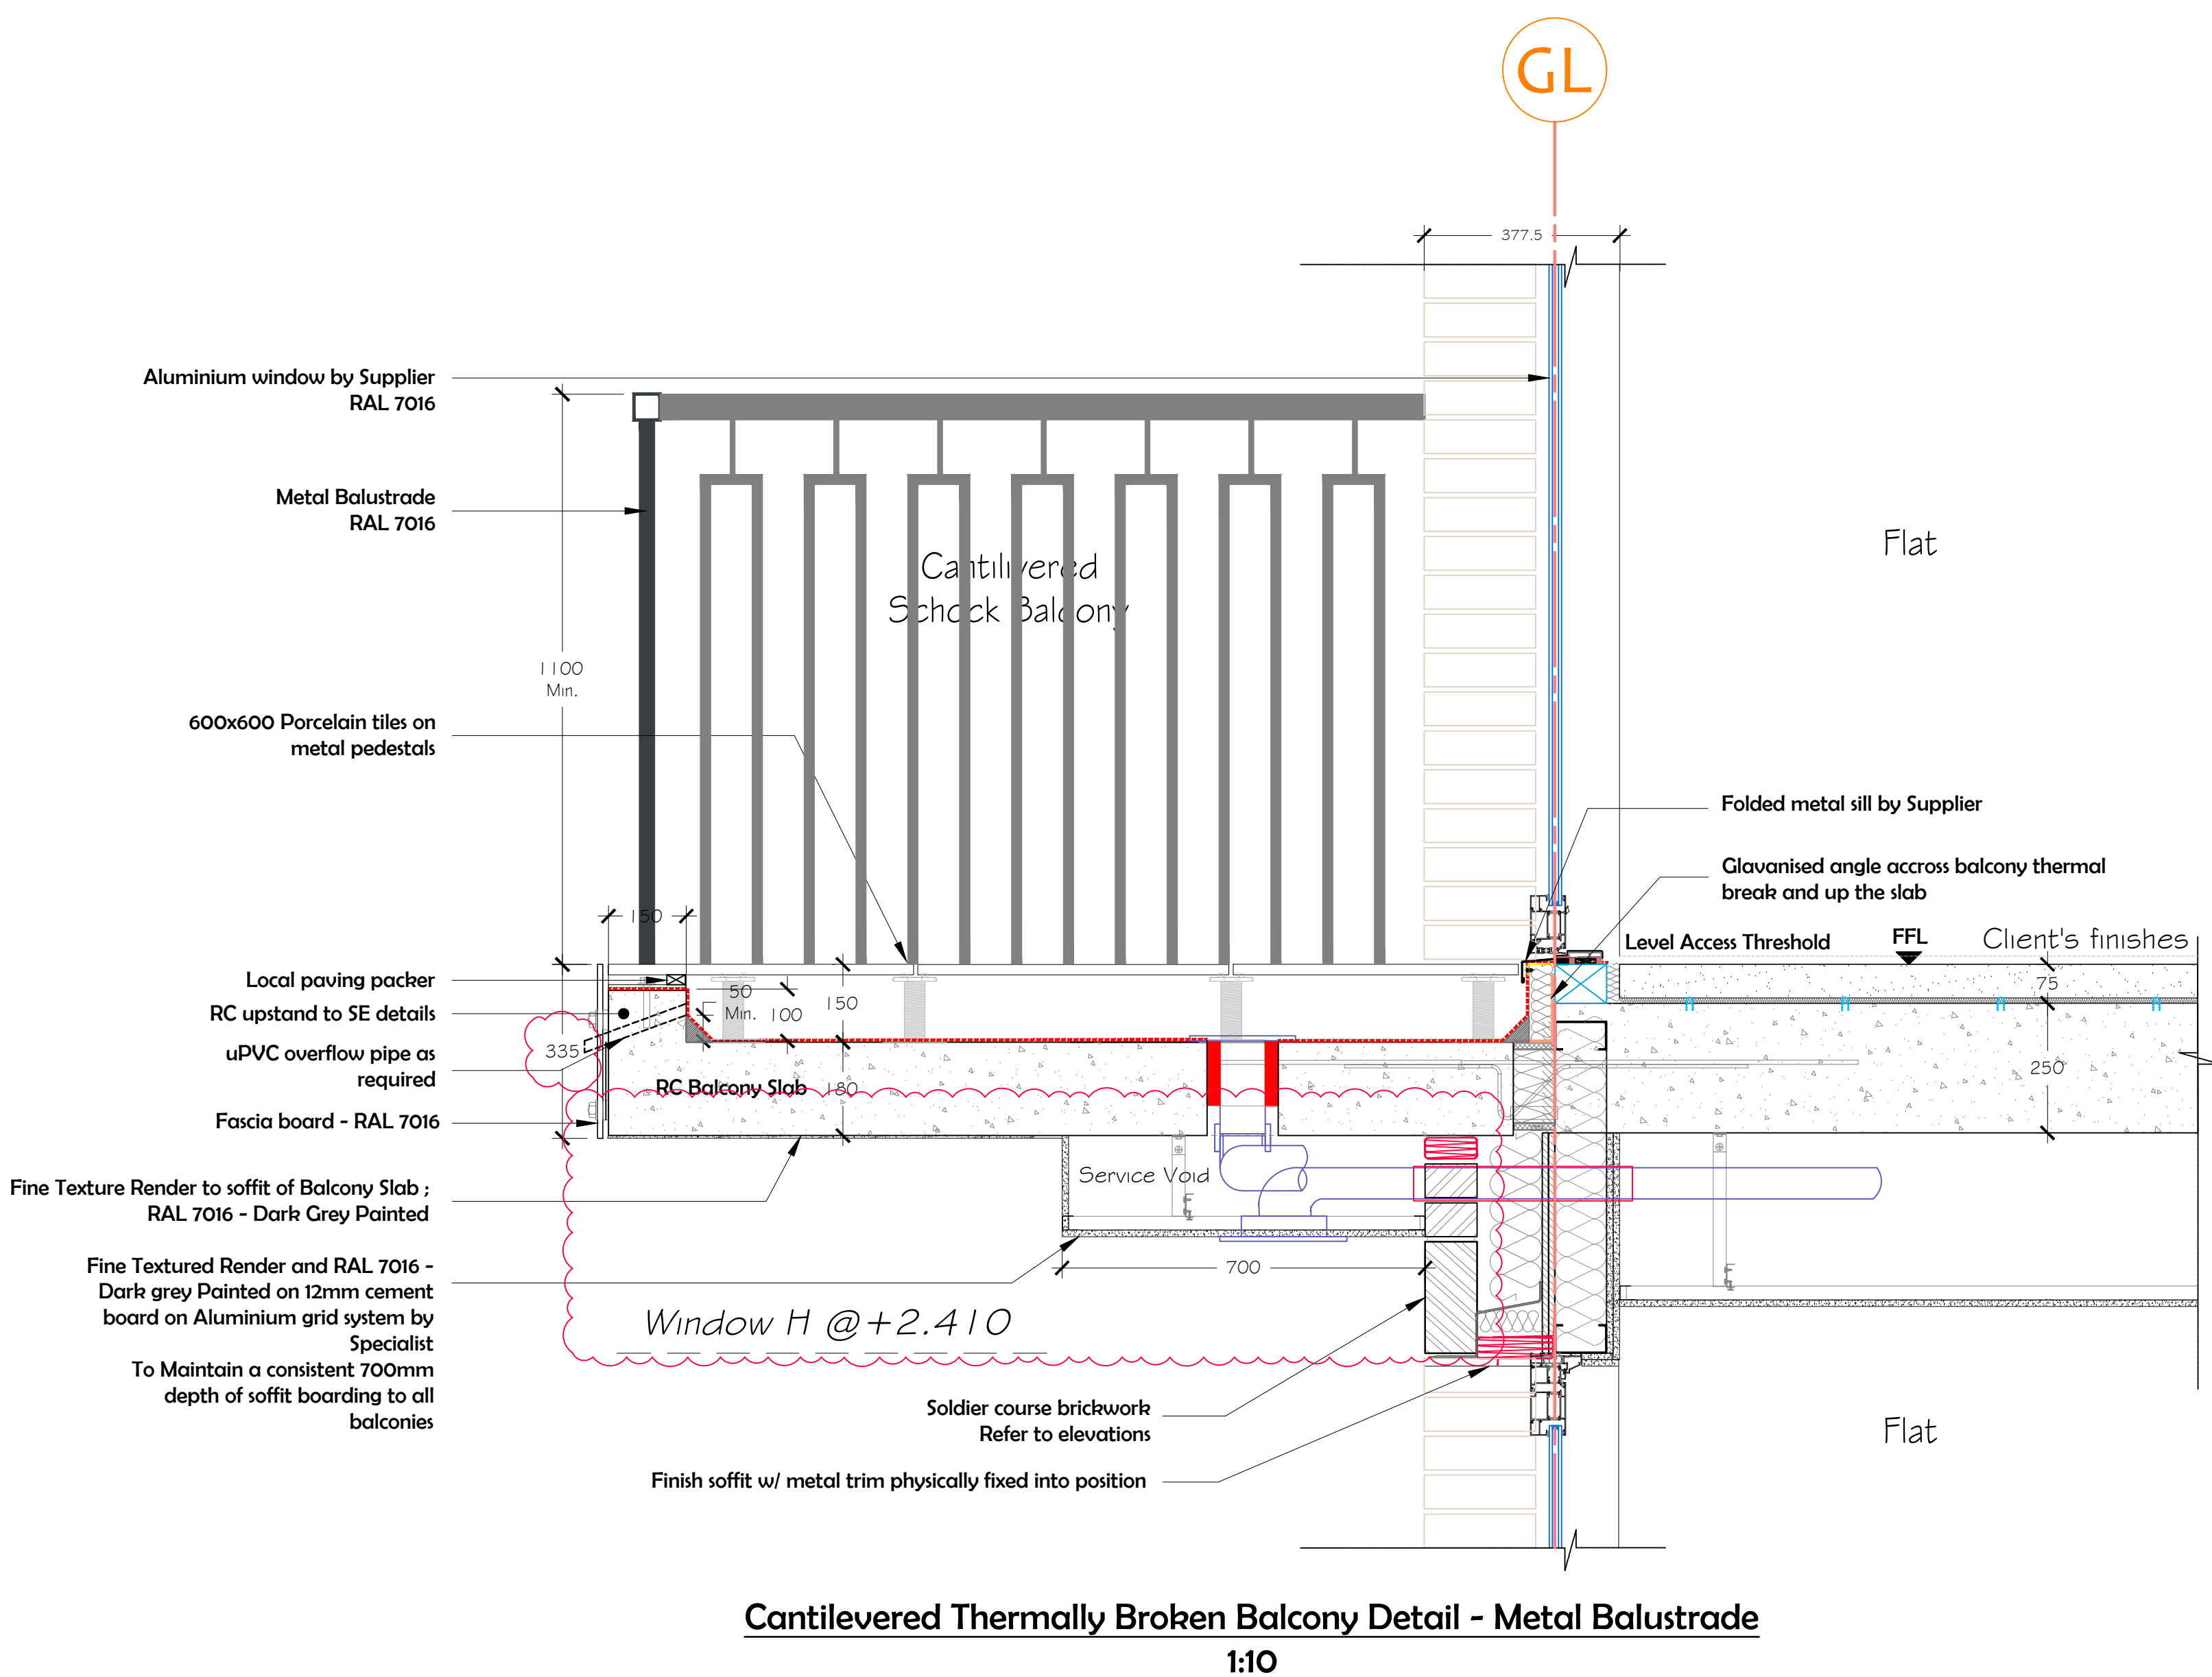

Planning Issue

B	19.06.24	Planning comments added	PKR	RSS
A	18.06.24	General revision.	EY	RSS
Rev.	Date	Revision	Intls	Chkd

John Farquharson Partners LTD
6 Hare Hall Lane,
Gidea Park,
Essex, RM2 6BD
Tel: 01708 75 00 11
E-Mail: admin@jfpengineers.co.uk



Client
JIM Construction LTD

Job Title
313 THE ROUNDWAY /
8-12 CHURCH LANE
N17 7AB

Drawing Title
Cantilevered Balcony Detail

Job/Drawing No.		Revision Suffix			
9400 - A350		A	B		
© John Farquharson Partners LTD					
Scale	Date	Drawn	Checked		
1:10 @A1	FEB '24	EY	RSS		