



2NO. 240L REFUSE AND RECYCLE BINS
FOR COMBINED FLATS 1 & 2

RETAINED HEDGE TO FRONT
GARDEN APROX 300MM AT BASE

VERTICAL SHELTERED BIKE
RACK FOR 3NO. BICYCLES


PARTIAL SITE PLAN OF FRONT & REAR GARDENS




FRONT ELEVATION



SECURE BICYCLE SHELTER
metroSTOR PCR 3 Modular Cycle Locker
(2107X1290MM)

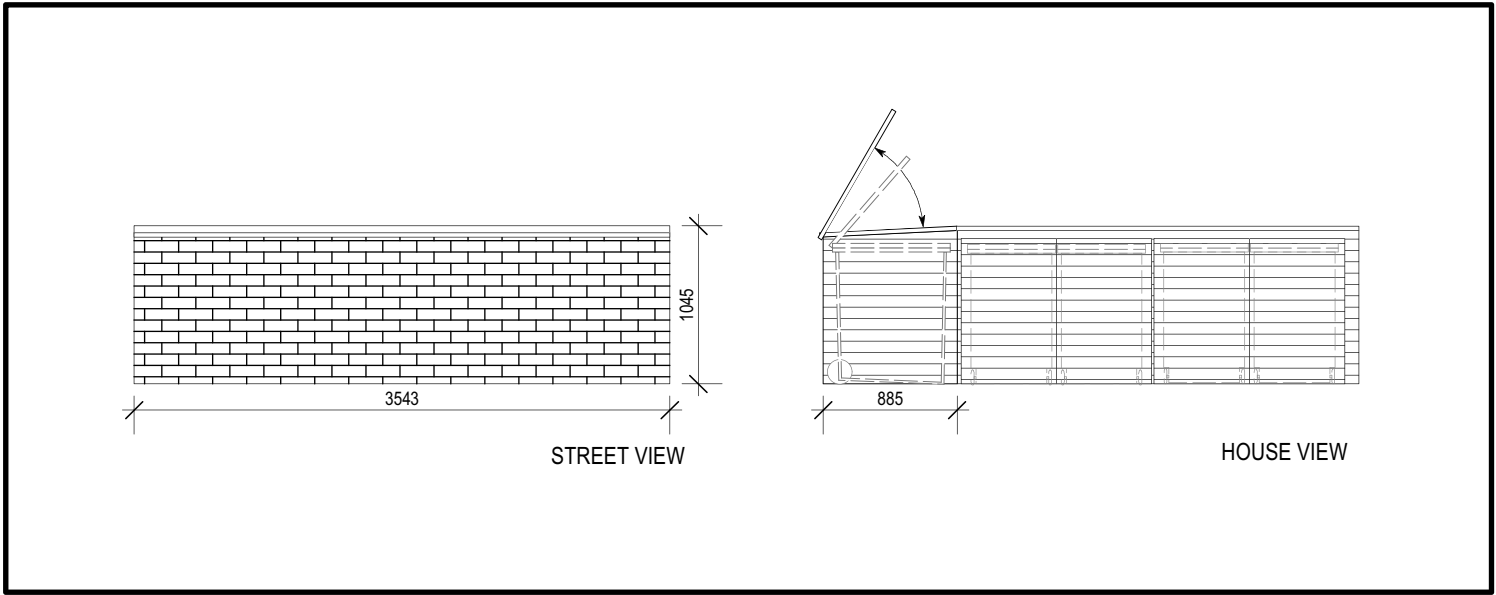

BIN STORES

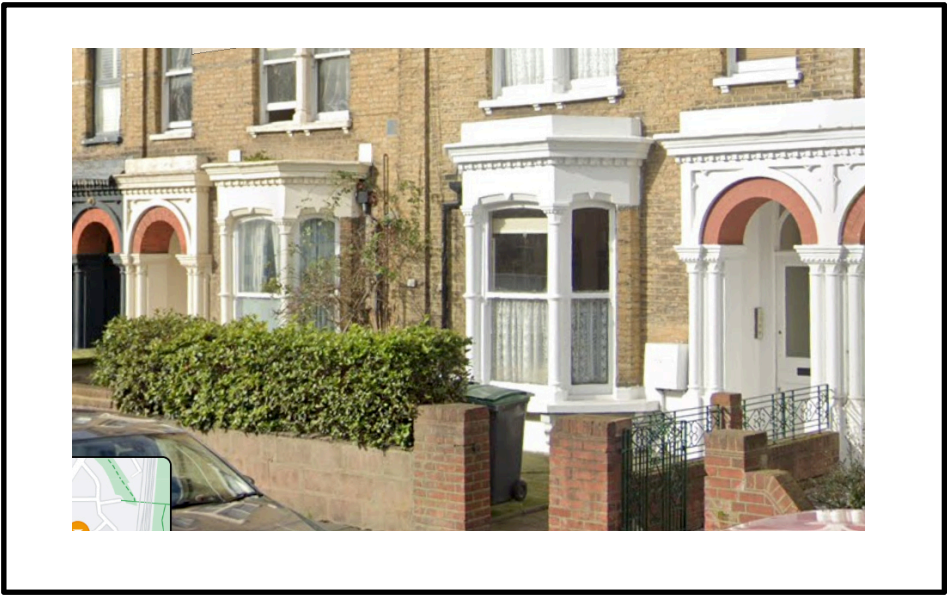

REAR GARDEN BICYCLE SHELTER
2NO. BIKE STORE (2050X1050MM)

NOTES:
It is the owner's responsibility to ensure that all relevant notices are issued in accordance with the Party Wall Act 1996.
The contractor is to check all dimensions on site prior to the commencement of works.
All designs, connections, workmanship, fixings or adaptations to comply with the current building Regulations, relevant British Standards, Codes of Practice and Manufacturers recommendations etc.