
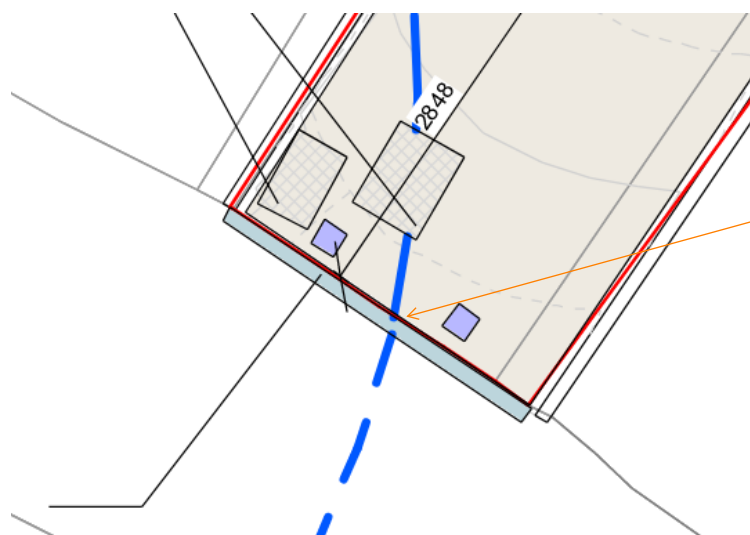


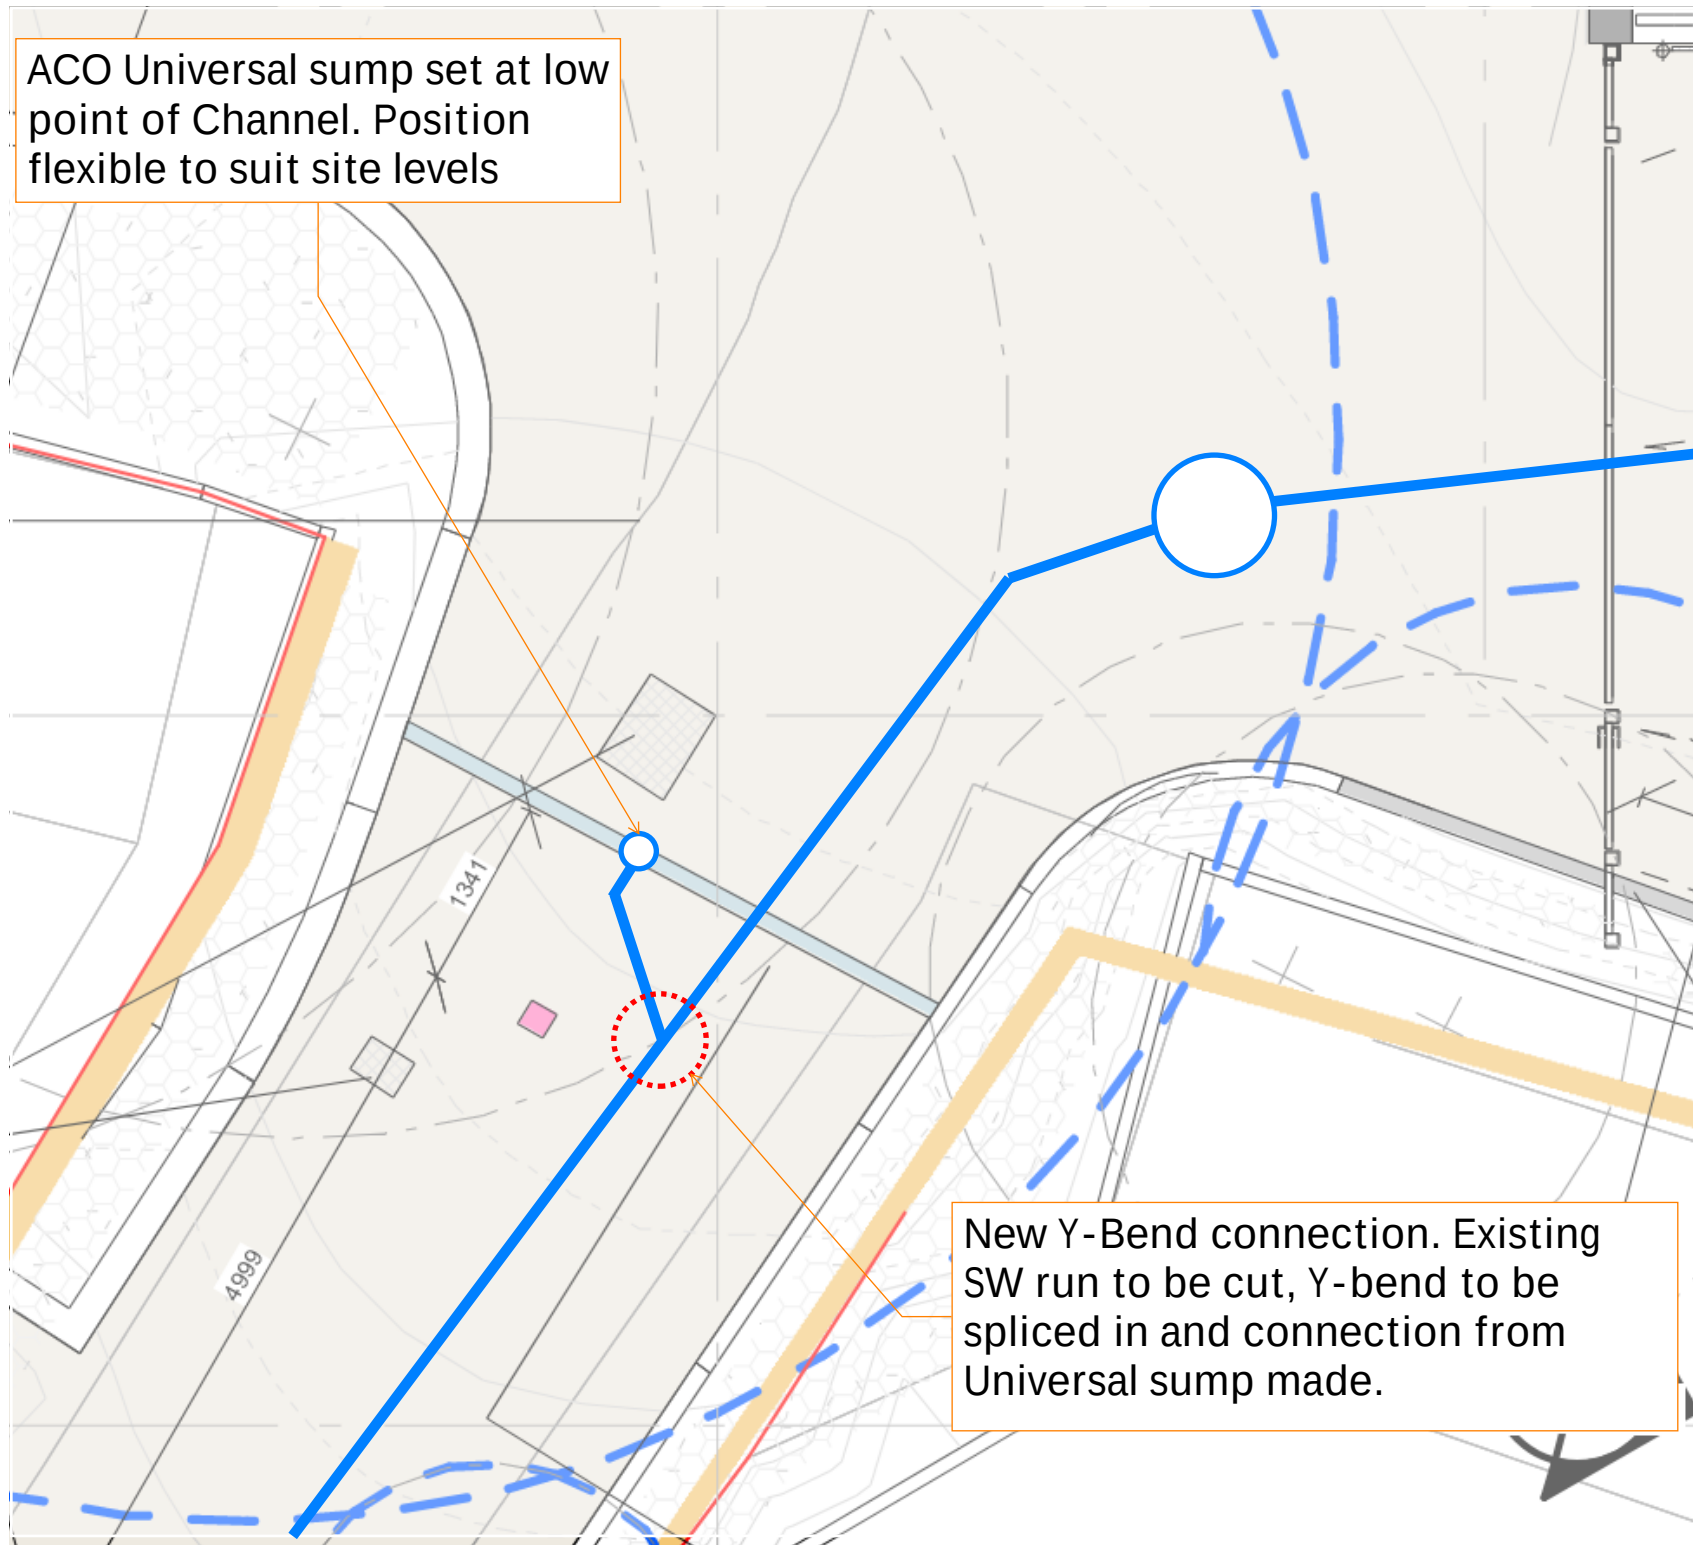

New ACO at bottom of drive to utilise existing connection to surface water drain.


### Sketch Notes:

Surface Water run shown indicatively - refer to HTS drainage plans for exact position.

ACO drain and universal sump to Architects details. Sump position to sit at low point in the landscape.

New Y-Bend connection to be set out on site based on the as installed drainage run position.

Universal sump to be connected to Y-Bend and back filled with surround matching main surface water pipe run.

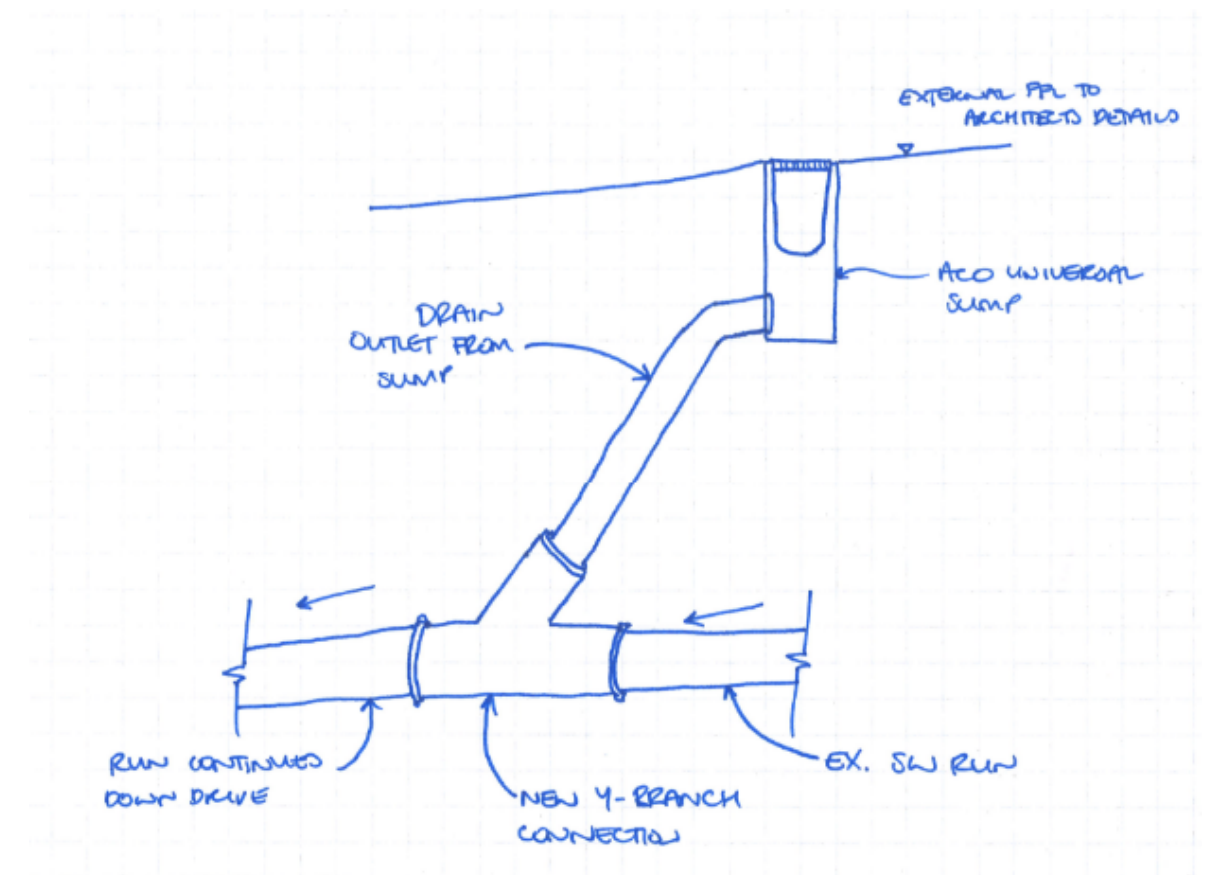

Job Stanhope

Date Apr '23

Title ACO Connection Details

Eng. GC

Job No. 2318

Sheet SK - 029

Rev. A