



Total Number of parking spaces= 33

- x30 Parking spaces
- x3 Disabled parking spaces

Designated area to load/unload


Manuvering route for cars

Notes.
Contractors must verify all dimensions at the site before comencing any work.
No construction work before Building Control approval and structural engineer confirmation.
Any discrepancies to be reported to Gridline.
All drawings are to be read in conjunction with all relevant drawings and specifications.


Project No.S				
REV	DATE	DESCRIPTION	BY	CH
B	09/07/24			

PROJECT TITLE	
Imperial House, 64 Willoughby Lane, London, N17 0SP	
DATE	Project No.
April 2023	6955

DRAWING TITLE		
Proposed - Ground Floor- Parking space		
CLIENT		
Mr Grussgott		
DRAWING No.	SCALE @ A3	Drawn by:
PR - P002	1:500	Niloufar

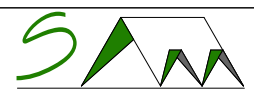

PLANNING SERVICES
Unit 9b, The High Cross Centre,
Fountainy Rd,
N15 4BE
TEL: 020 8802 3480
www.samplanning.co.uk

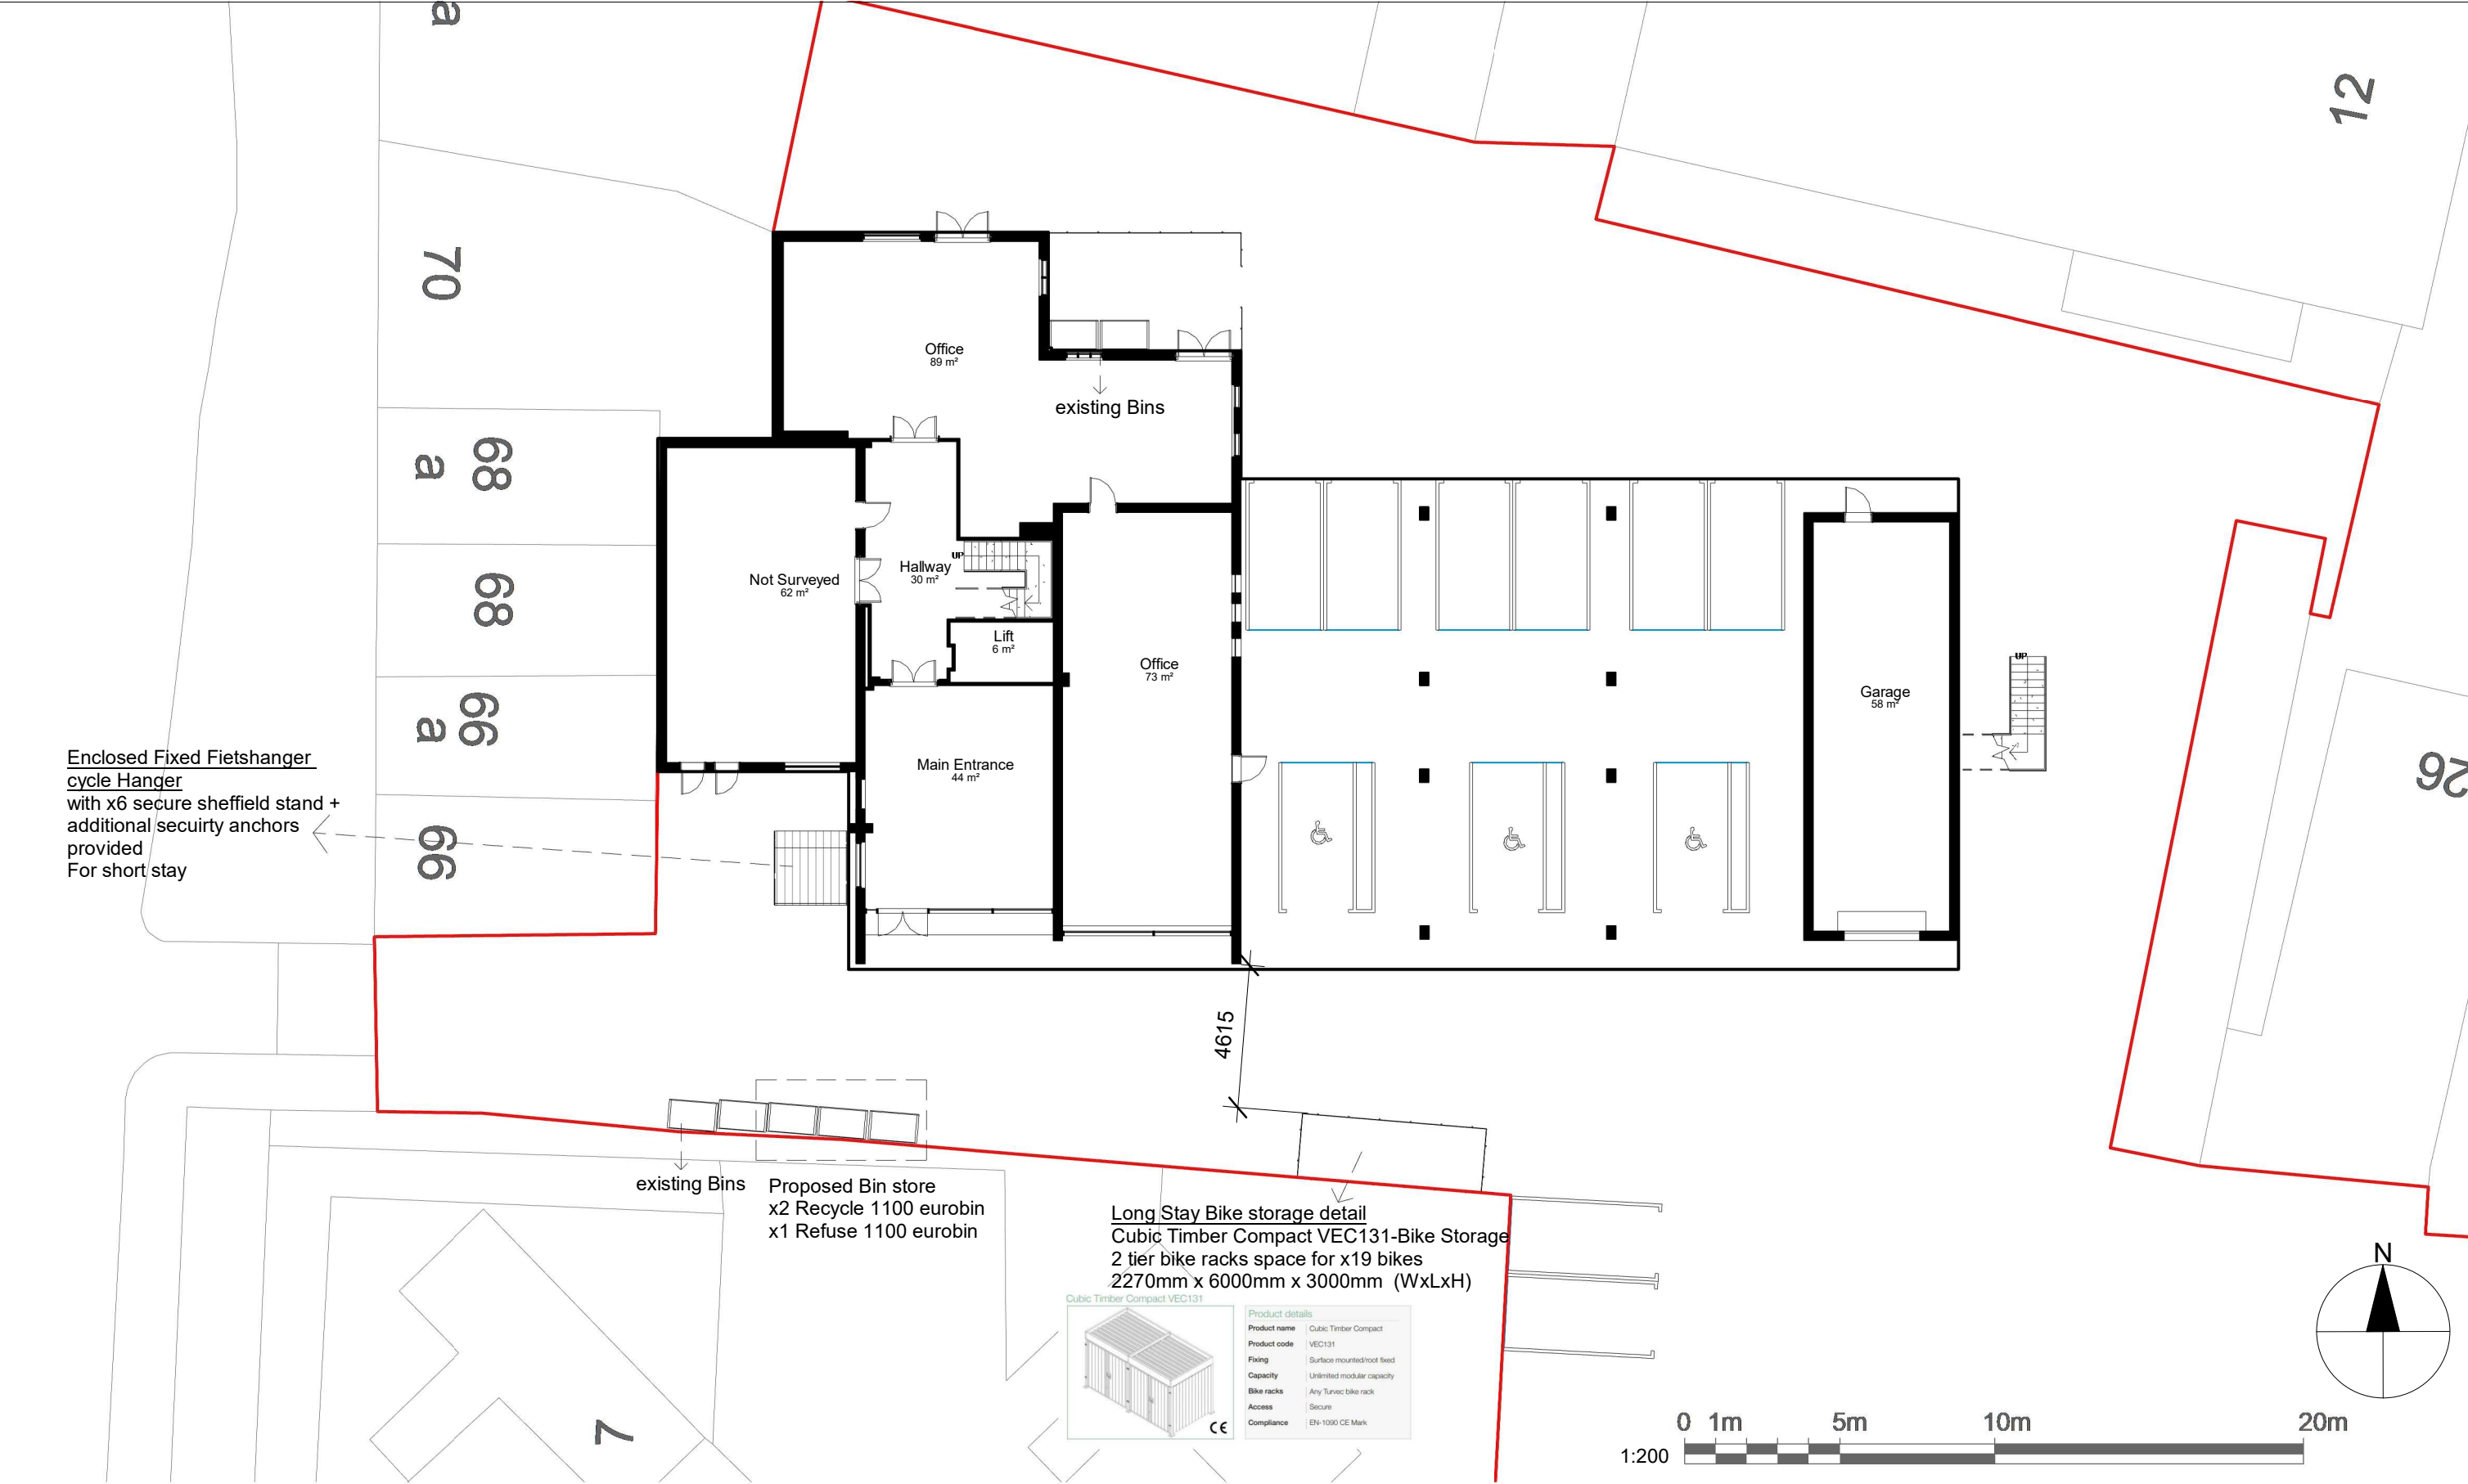

Notes.
Contractors must verify all dimensions at the site before comencing any work.
No construction work before Building Control approval and structural engineer confirmation.
Any discrepancies to be reported to Gridline.
All drawings are to be read in conjunction with all relevant drawings and specifications.

Project No.S				
REV	DATE	DESCRIPTION	BY	CH
B	09/07/24			

PROJECT TITLE	
Imperial House, 64 Willoughby Lane, London, N17 0SP	
DATE	Project No.
April 2023	6955

DRAWING TITLE	
Proposed - Ground Floor- Bike and Bin Detail	
CLIENT	
Mr Grussgott	
DRAWING No.	SCALE @ A3
PR - P001	1:200
Drawn by:	
Niloufar	



PLANNING SERVICES
Unit 9b, The High Cross Centre,
Fountainy Rd,
N15 4BE
TEL: 020 8802 3480
www.samplanning.co.uk