




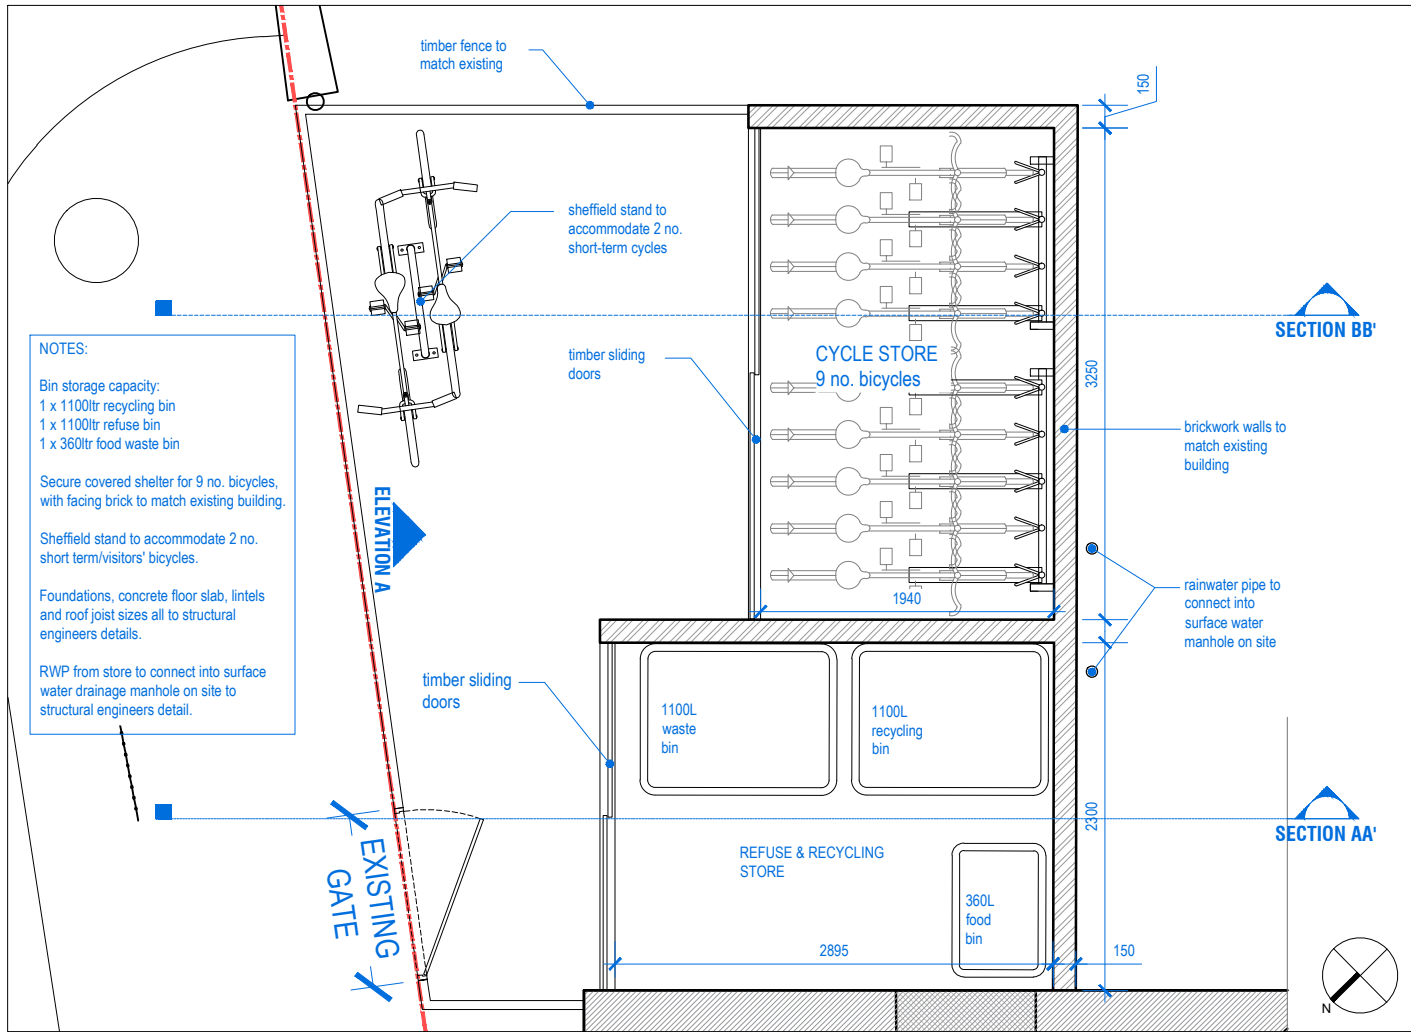


[01] Proposed Refuse/Recycling & Cycle Store Plan

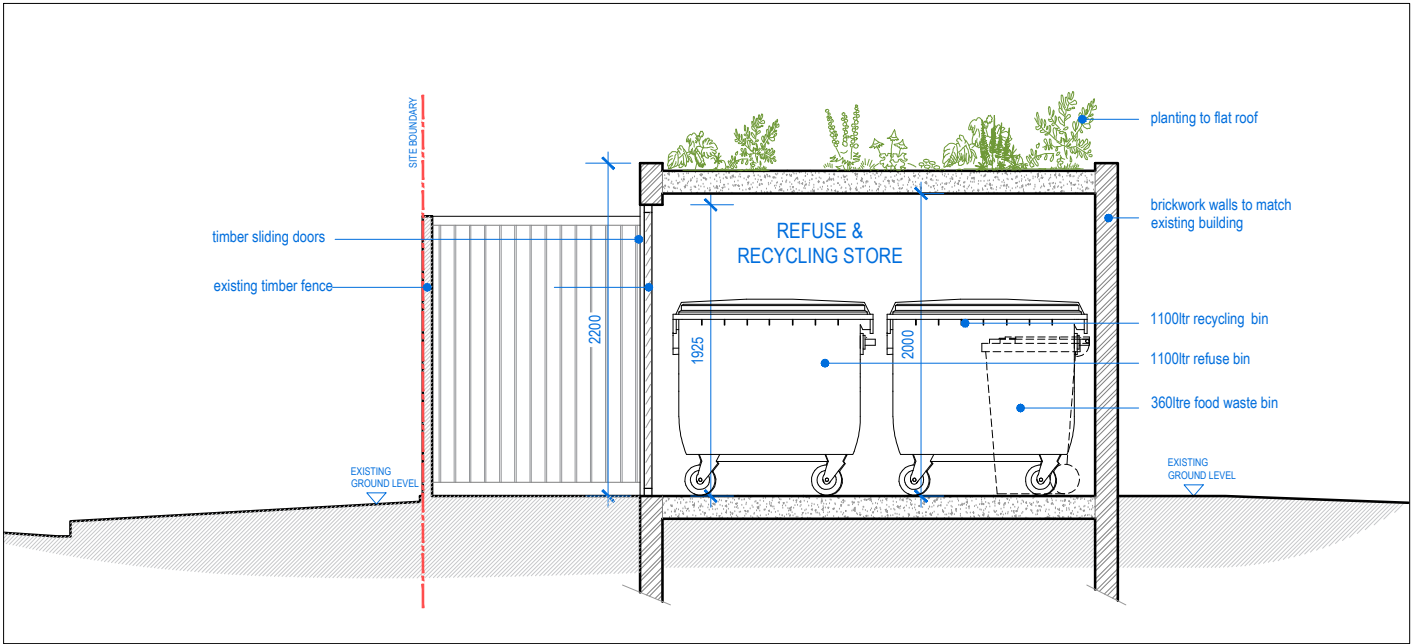

[03] Proposed Refuse/Recycling Store Section AA'

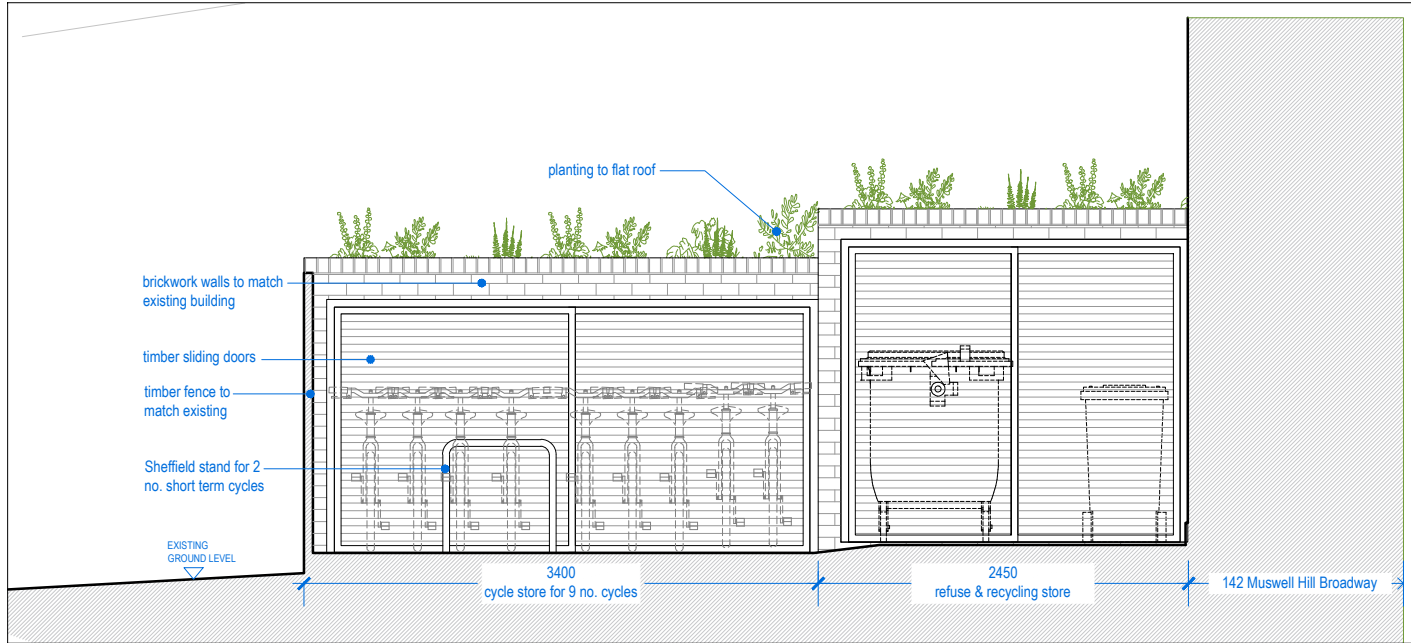

[02] Proposed Refuse/Recycling & Cycle Store Elevation A

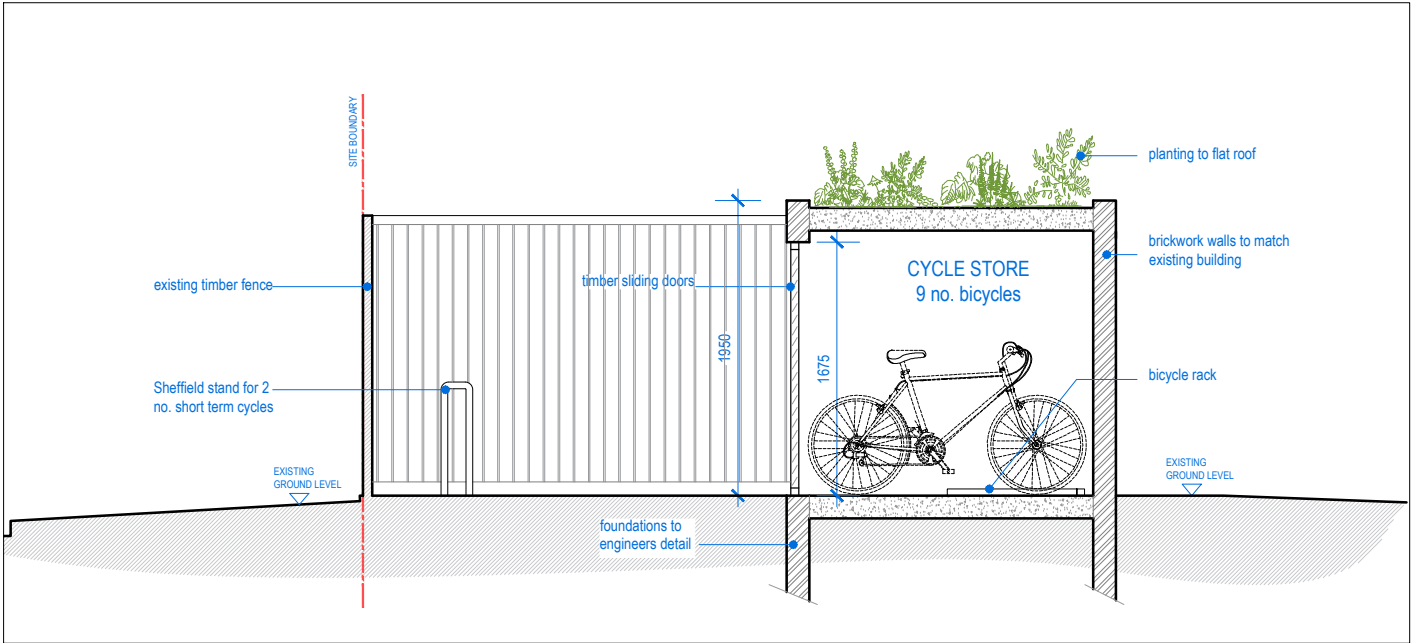

[04] Proposed Cycle Store Section BB'

NOTE:  
DO NOT SCALE FROM DRAWINGS – EXCEPT FOR PLANNING PURPOSES.  
ALL DISCREPANCIES TO BE REPORTED TO ARCHITECT IMMEDIATELY.  
ALL DIMENSIONS TO BE VERIFIED BY CONTRACTOR ON SITE PRIOR TO THE COMMENCEMENT OF ANY WORKS.

P1 02/07/24 Planning amendments (ref:HGY/2024/1052) issued including omission of side dormer, additional information to refuse/recycling and cycle store provisions as agreed with Planning Case Officer.

Scale 1:50 0 0.5 1.5 3 5m

**VIVENDI ARCHITECTS LTD**  
Unit E3, 37 High Street, London N14 6LD  
Tel/Fax +44 (0)20 3232 4000 - email: info@vivendiarchitects.com  
© VIVENDI ARCHITECTS LTD 2009  
All rights reserved, including but not limited to The Copyright, Designs and Patents Act 1988  
PROJECT TITLE:  
**142 Muswell Hill Broadway, London N10 3RY**  
DRAWING TITLE:  
**Proposed Refuse/Recycling & Cycle Store Details**

CLIENT:  
**Red Primrose Ltd.**

DRAWN:  
SM  
CHECKED:  
PK  
ISSUED BY:  
SM

STATUS:  
**PLA**  
SCALE AT A3:  
**1:50**

JOB AND DRAWING NO:

**1926-DT02-00**

REVISION:  
**P1**