
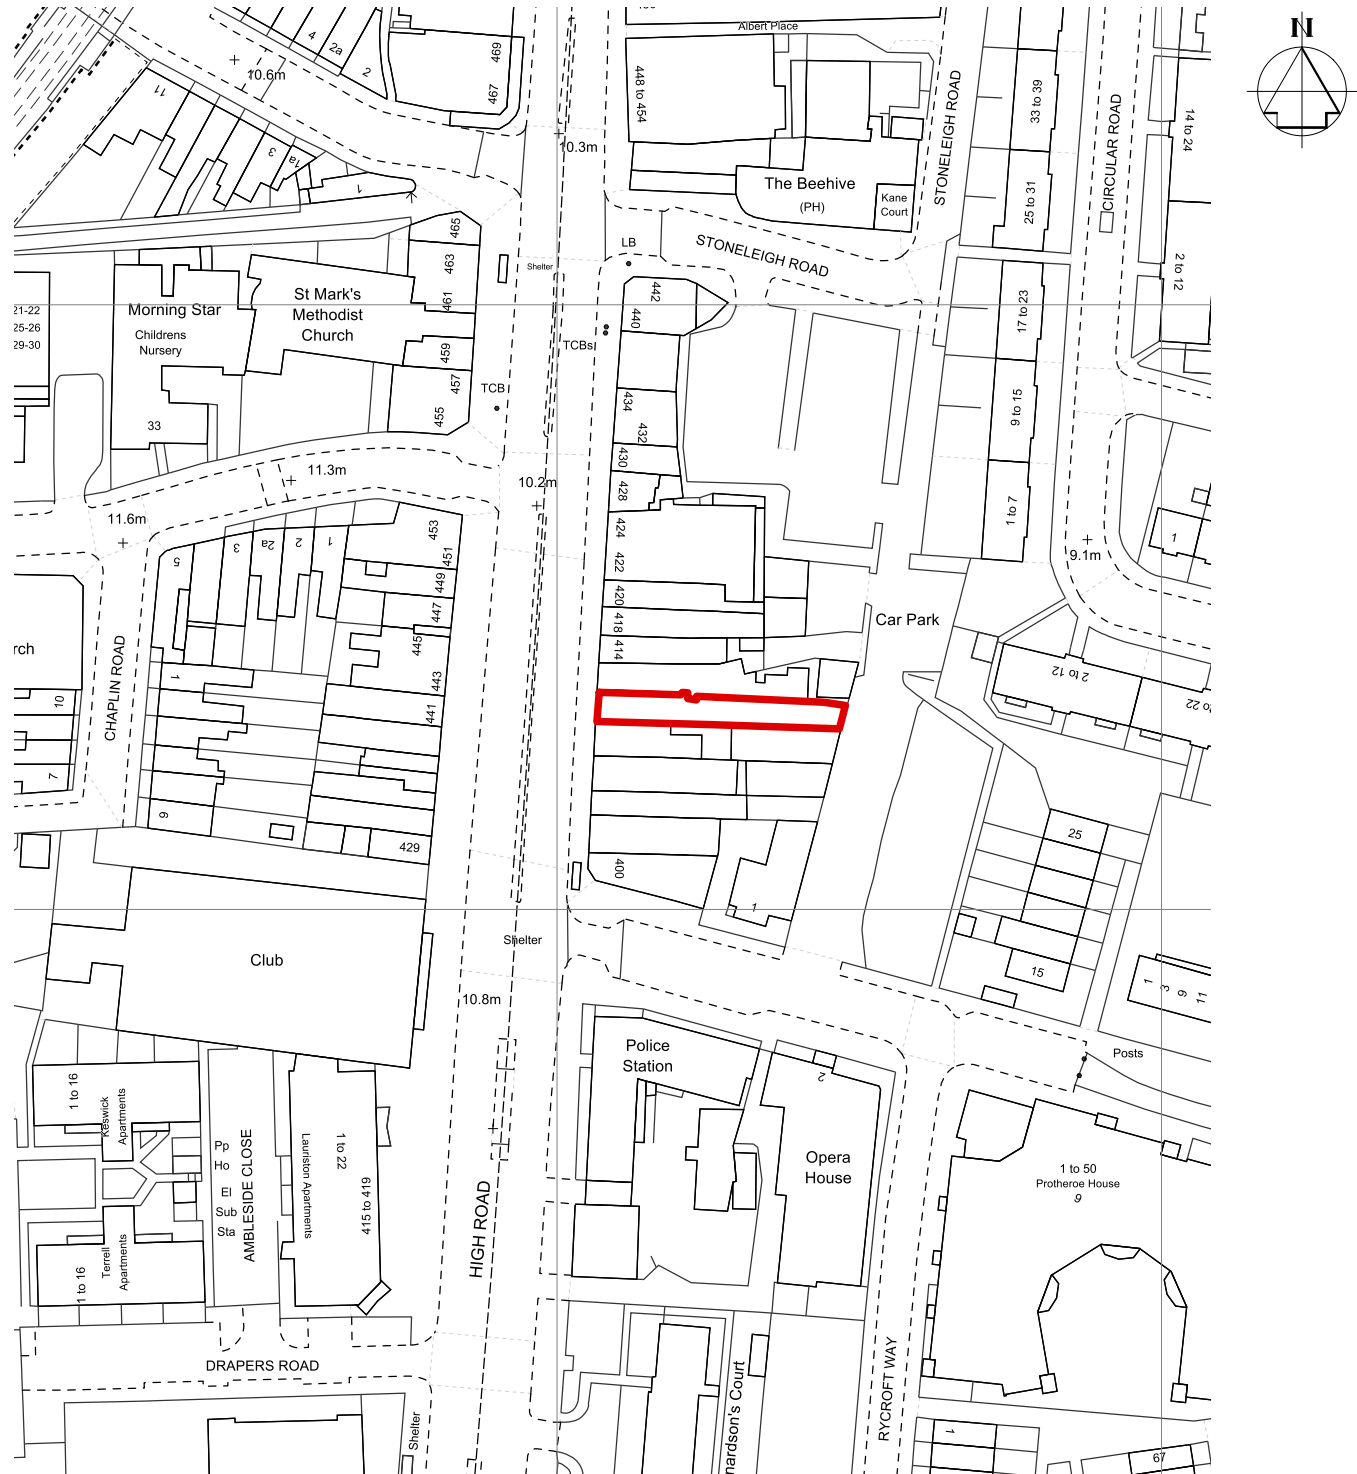


01 Location Plan
L(00)001 1:2500@A3

 

Notes	DO NOT SCALE - Use Figure Dimensions Only IF IN DOUBT - ASK		Revisions	Haringey Heritage Action Zone 410 High Road Location Plan		ROGER MEARS ARCHITECTS LLP Union Chapel, Compton Avenue London N1 2XD rma@rmears.co.uk tel 020 7359 8222 www.rmears.co.uk © Roger Mears Architects LLP 2022			
	Date	Scale	Job No.	Dwg No.		Rev.			
	Sept 2023	1:1250@A3	2141	HR410_L(00)001		3			