



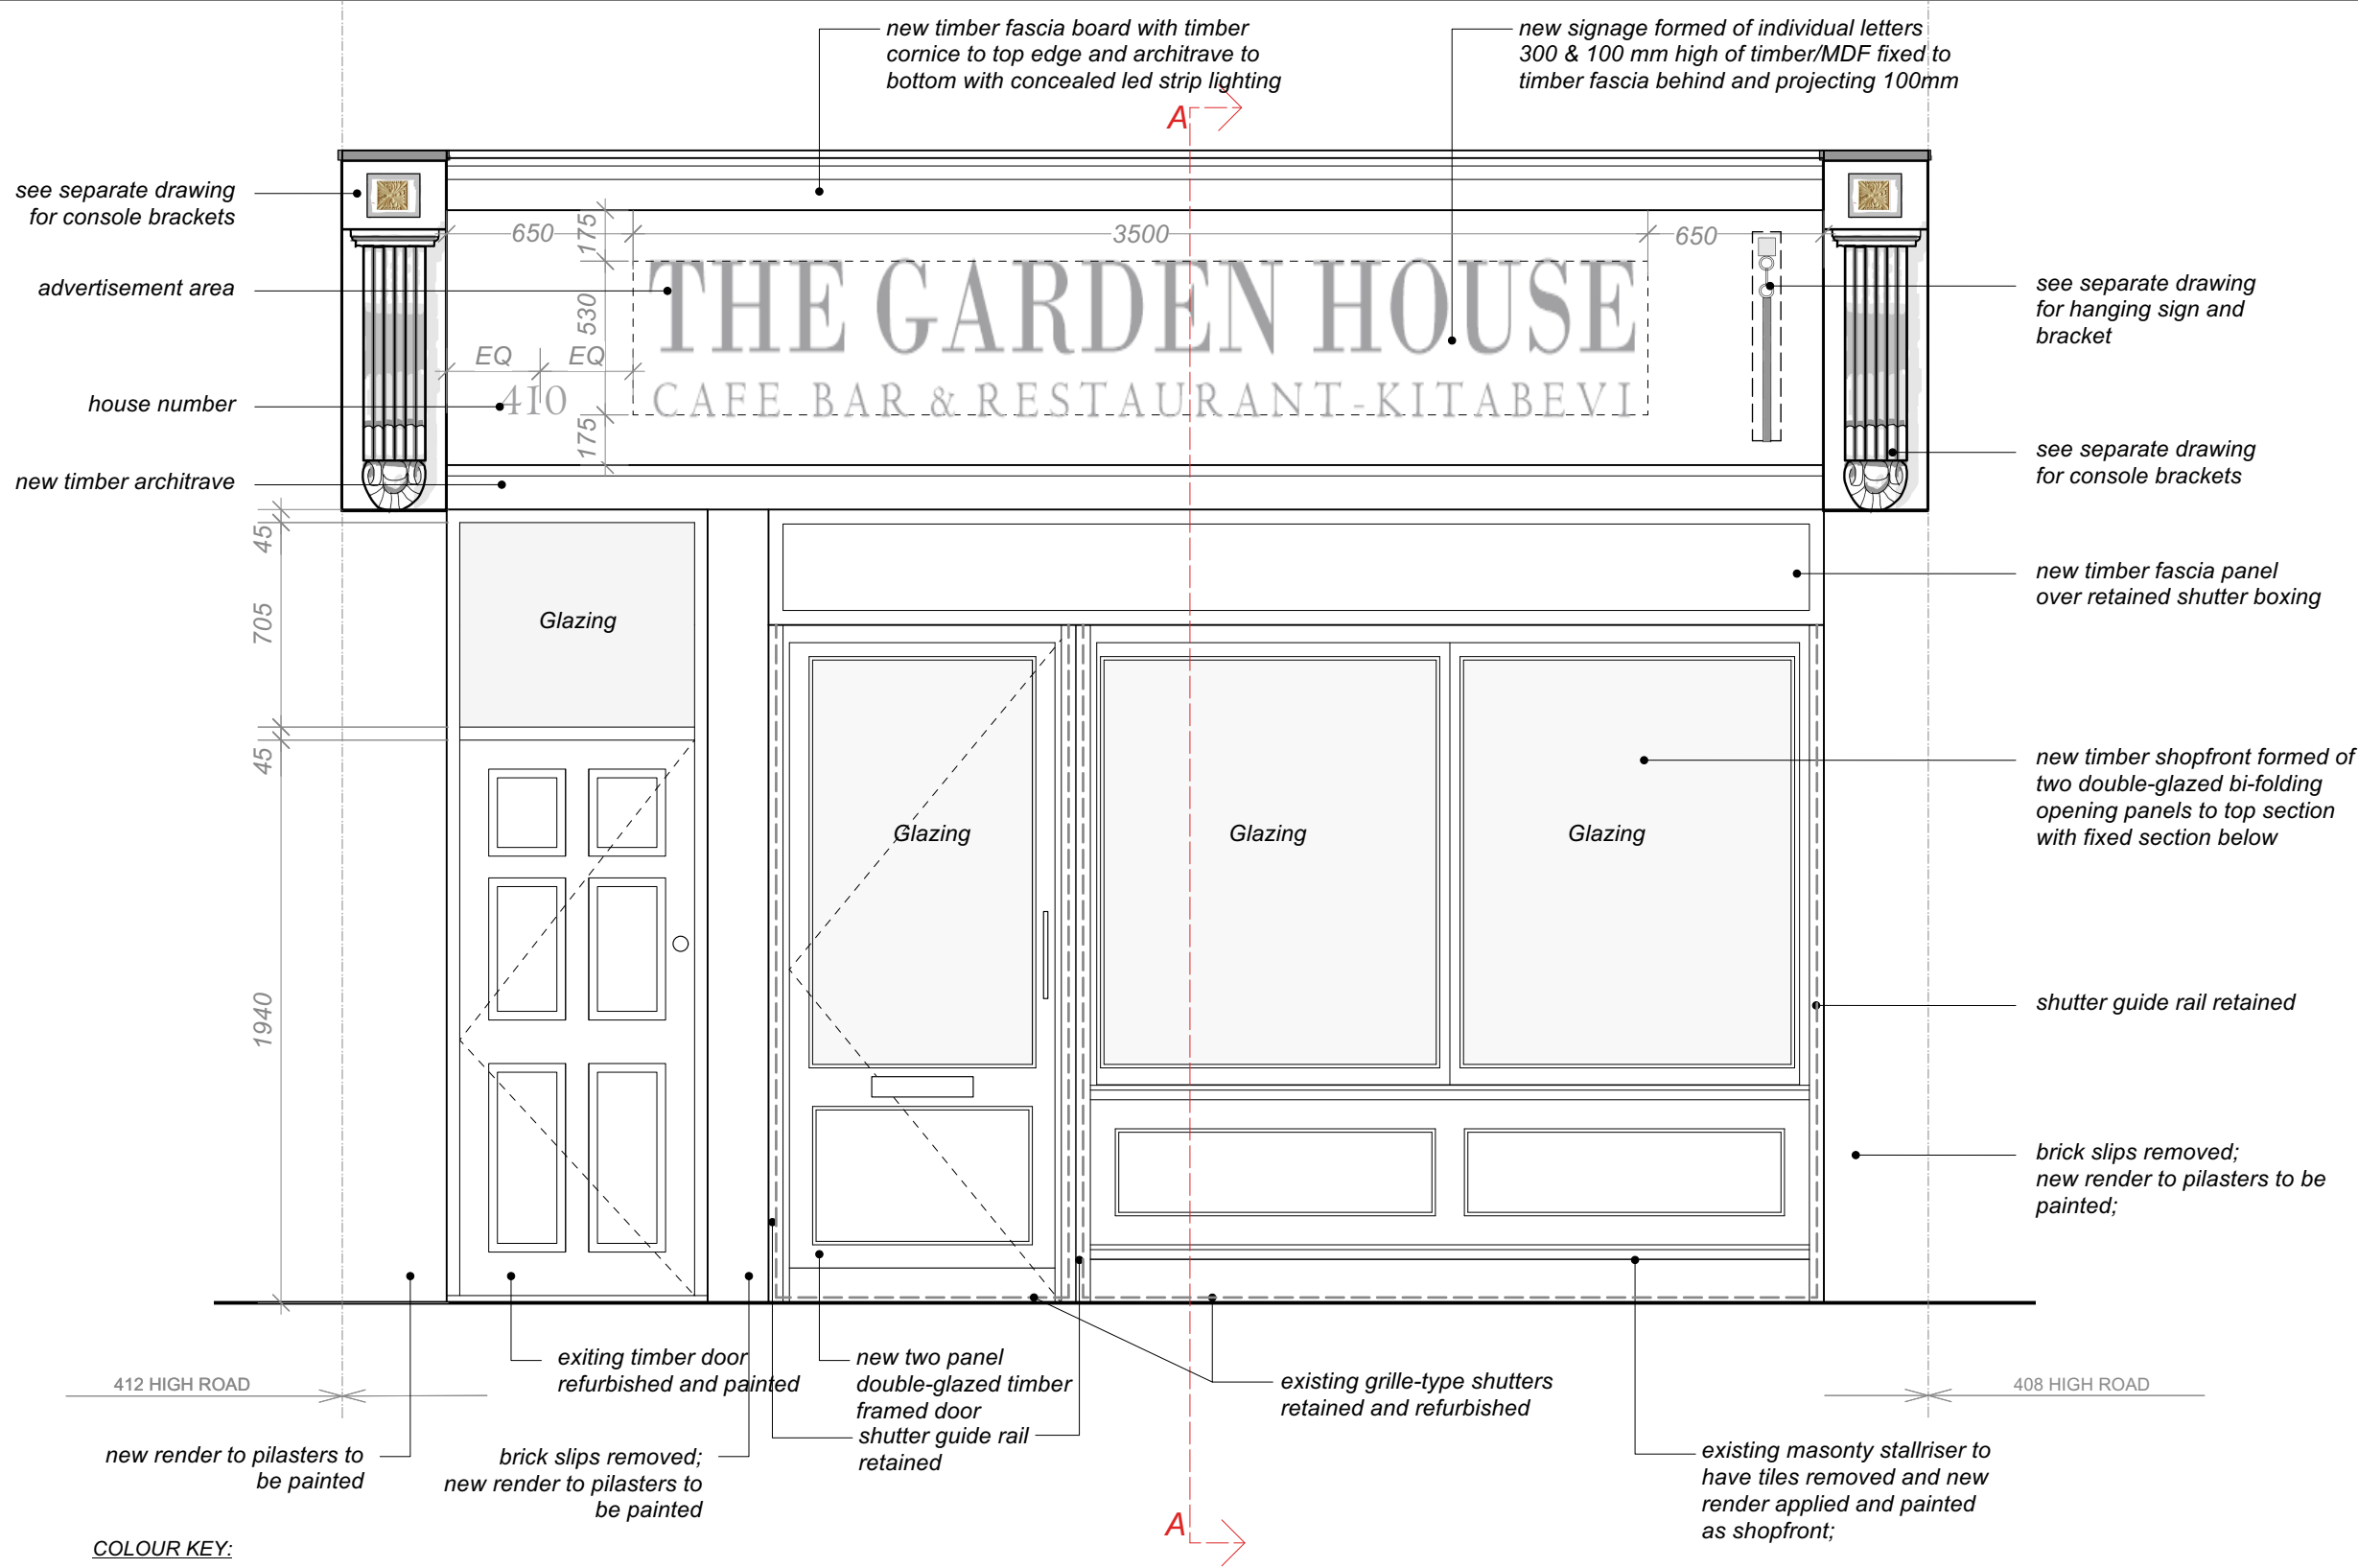

COLOUR KEY:

- RAL 6001 - Emerald Green**
to be used for new shopfront and shop door, timber fascia panel over shutter boxing, cornice and architrave to new timber fascia board, existing timber door and window frame above
- RAL 6019 - Pastel Green**
to be used for primary fascia board
- RAL 9001 - Cream**
to be used for pilasters and console brackets

1 Proposed Elevation
L(00)210 1:25@A3

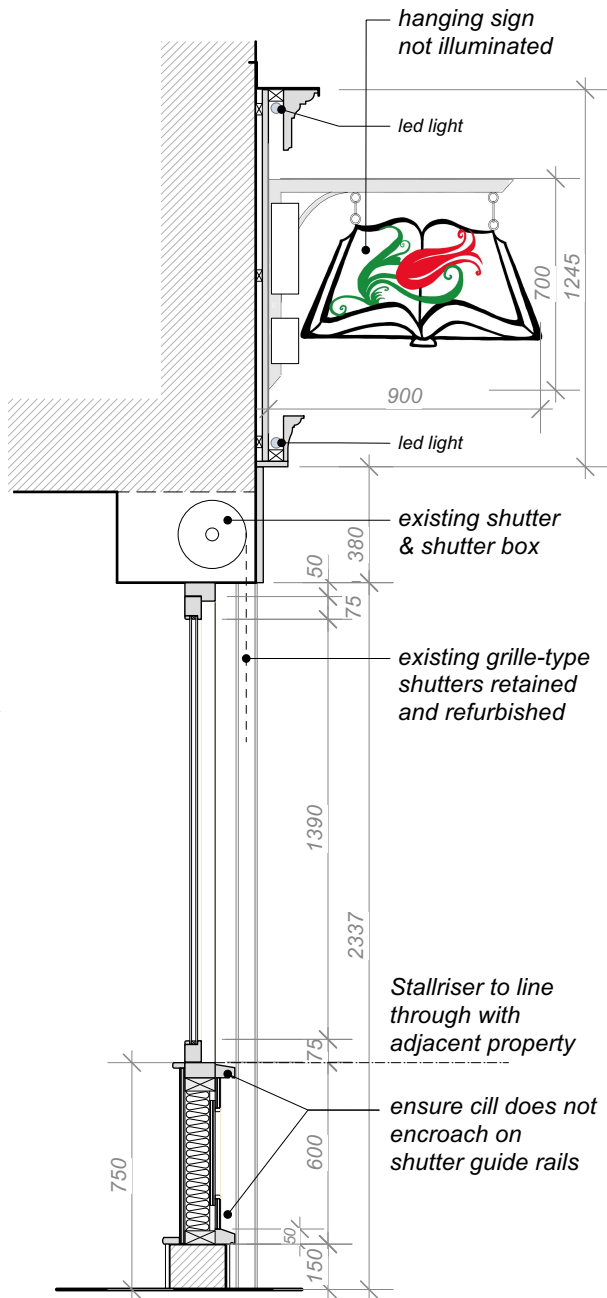

2 Section A-A
L(00)210 1:25@A3

Notes DO NOT SCALE - Use Figure
Dimensions Only IF IN DOUBT - ASK

- i) Illumination levels to be 200cd/m² max
ii) Shopfront to be fabricated from hardwood
iii) All ironmongery as per Sheet: SK(240731)01 410 HIGH ROAD FIXTURES & FITTINGS
iv) Colour scheme as per Colour Key and SK(240325)01 410 Streetscene REV D 240731

0 500 1000 1500 2000 mm

Revisions

C	21/01/2024	Drawing revised
D	21/02/2024	Drawing revised
E	27/02/2024	Drawing revised
F	20/03/2024	Drawing revised
G	08/07/2024	Window openings revised
H	02/08/2024	Ironmongery added
I	05/08/2024	Colour key and notes added

Haringey Heritage Action Zone
410 High Road

Proposed Elevation and Section

ROGER MEARS ARCHITECTS LLP
Union Chapel, Compton Avenue London N1 2XD

rma@rmears.co.uk
www.rmears.co.uk

tel 020 7359 8222

© Roger Mears Architects LLP 2022

Date	Scale	Job No.	Dwg No.	Rev.
Sept 2023	1:20@A3	2141	HR410_L(00)210 I	