

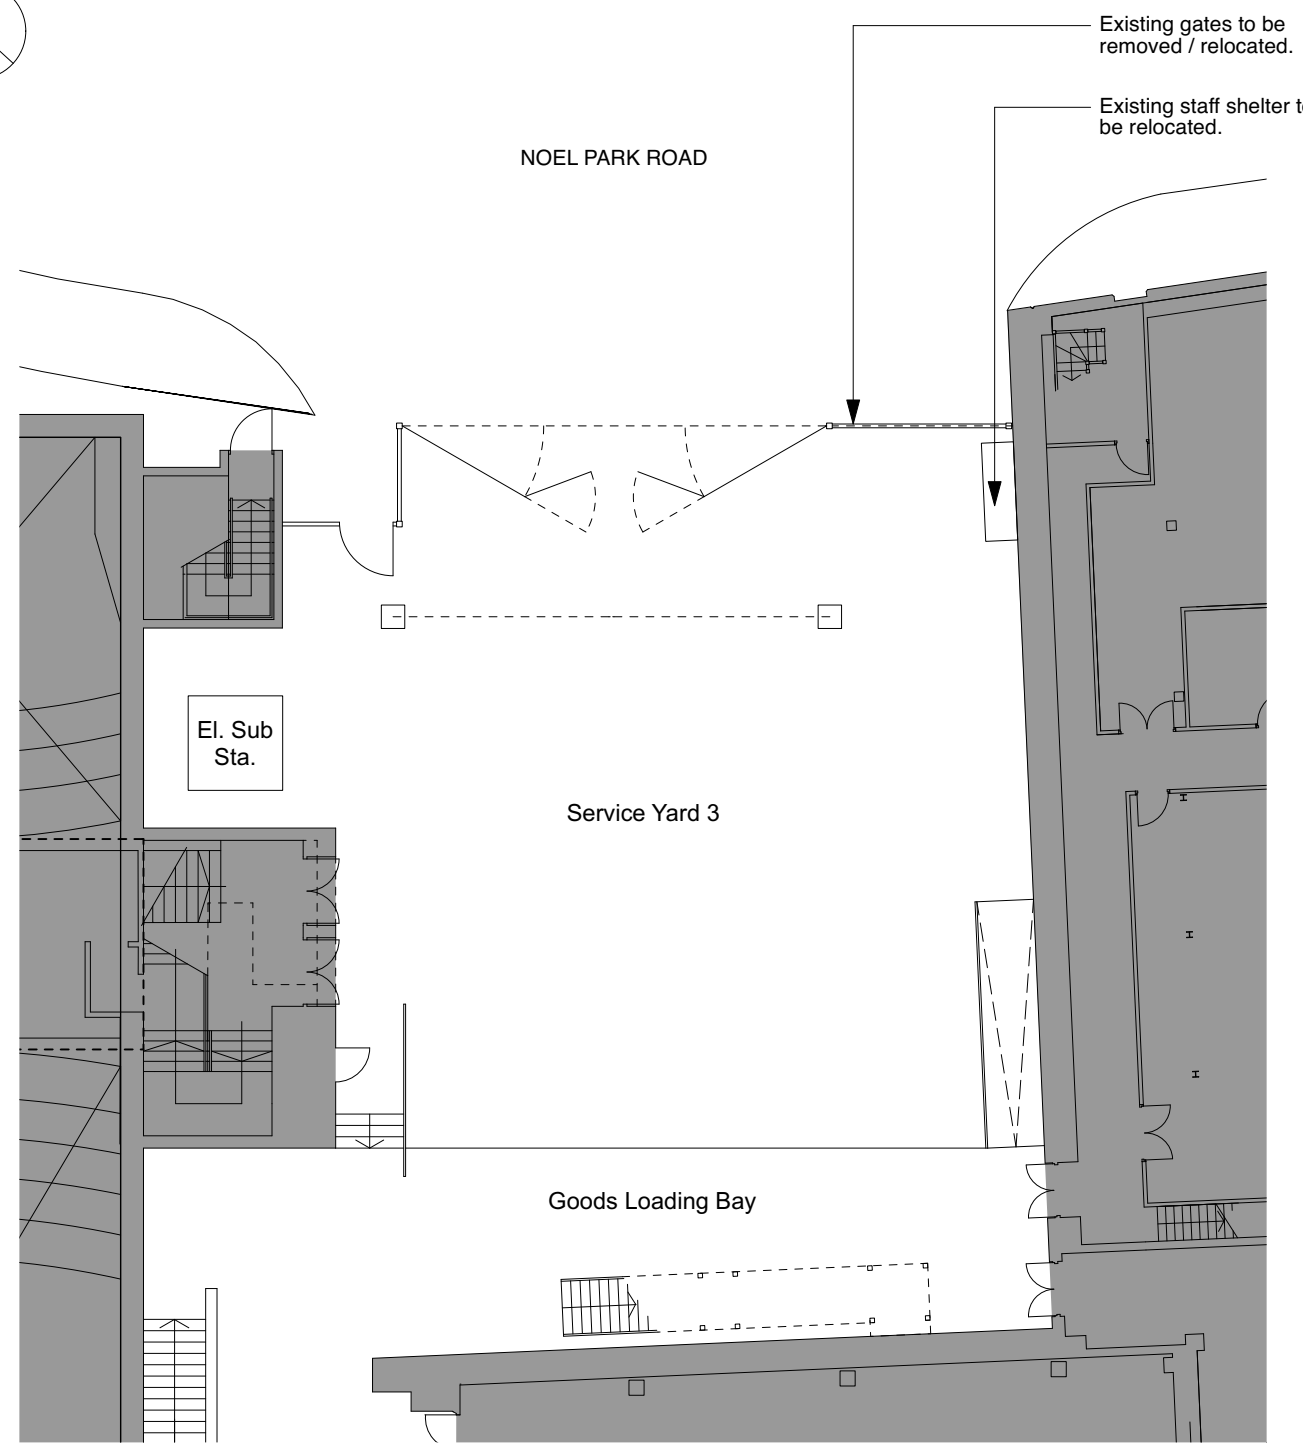


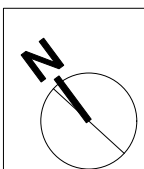


1 Existing Plan
Scale: 1:200

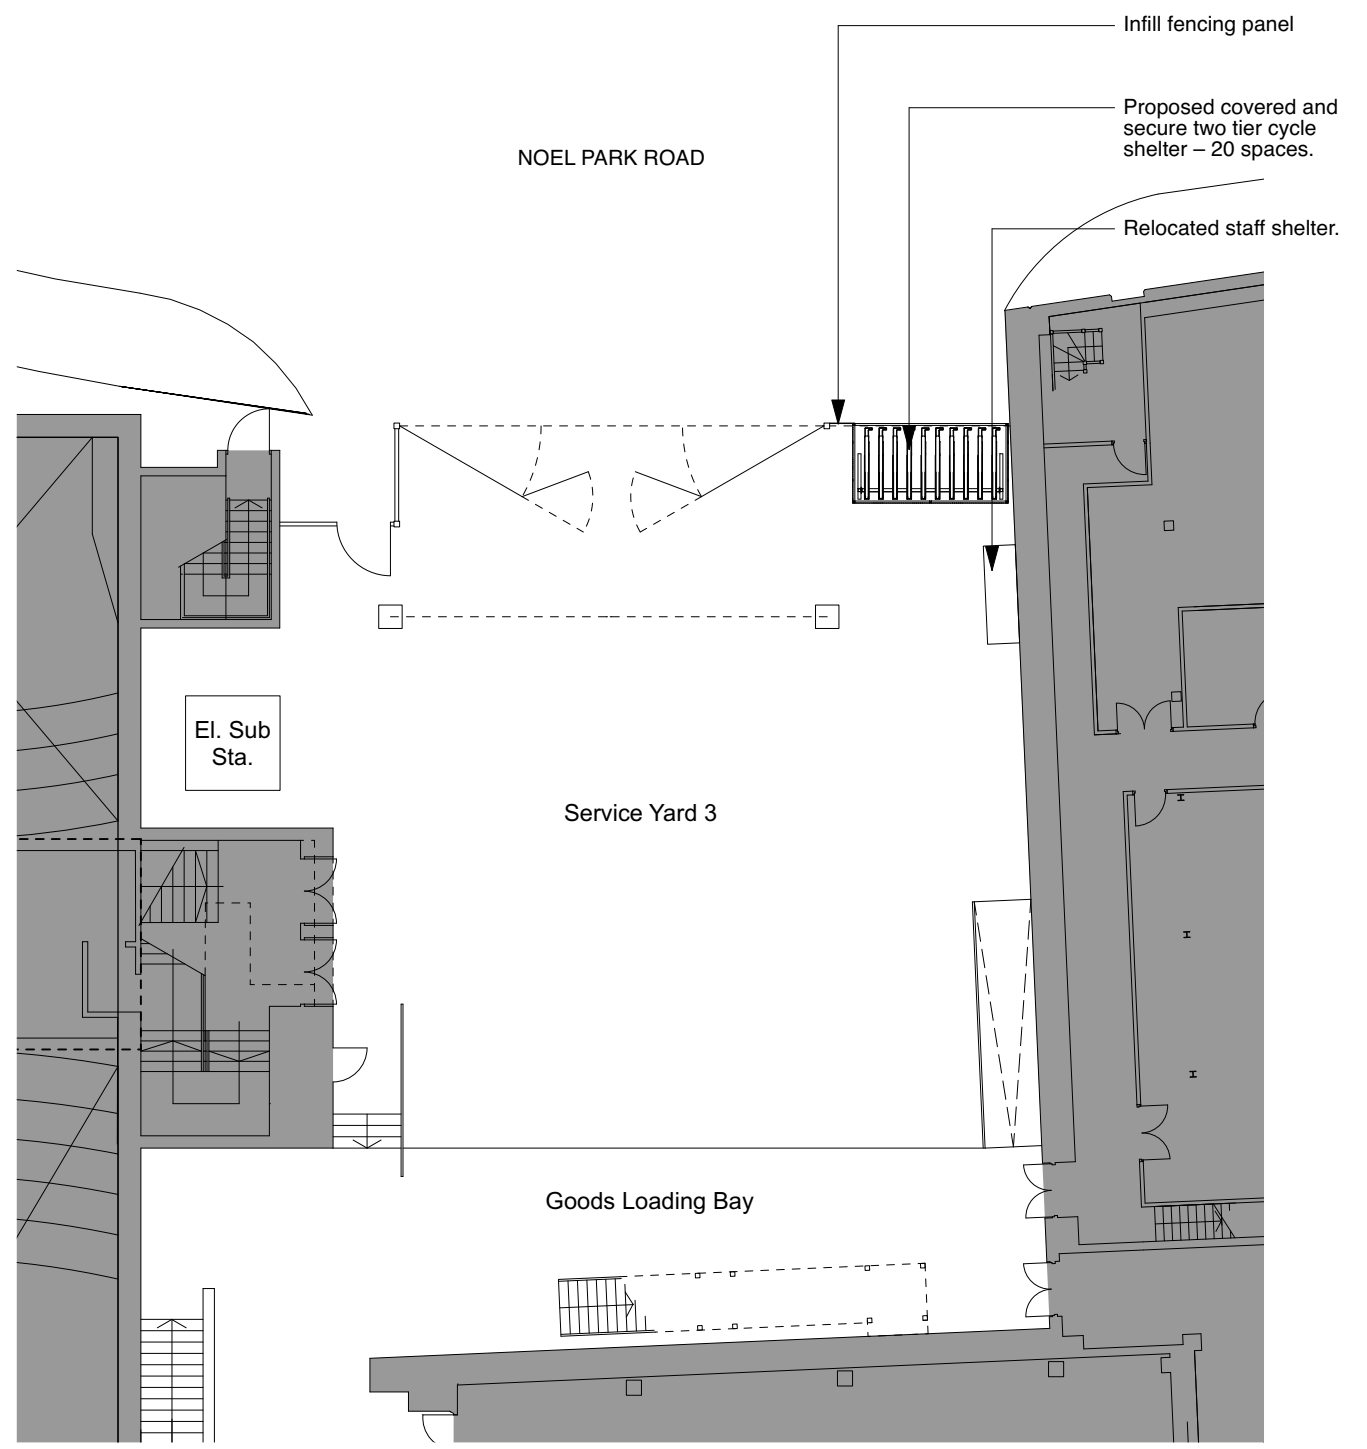

2 Proposed Plan
Scale: 1:200

3432 Wood Green - Lease Plans 24 + GAP.vwx

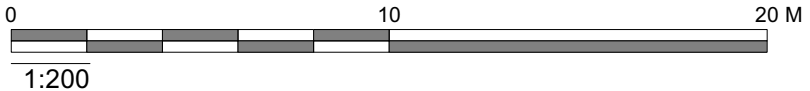

A bpr 02.09.24 Annotations amended.

HFM
Architecture and
Project Management

© HADDON FEW MONTUSCHI ARCHITECTS LTD.
Please do not scale from this drawing. Dimensions are to be
checked on site; errors and omissions are to be reported to
the Architect — if in doubt, please get in touch.

CLIENT Capital & Regional		DRAWING TITLE SERVICE YARD 3 ALTERATIONS			
PROJECT The Mall Wood Green		SCALE 1:200	SIZE	PROJECT 3432	
		DATE 30.08.24	BY BPR	DRAWING NO. P100	REV A